



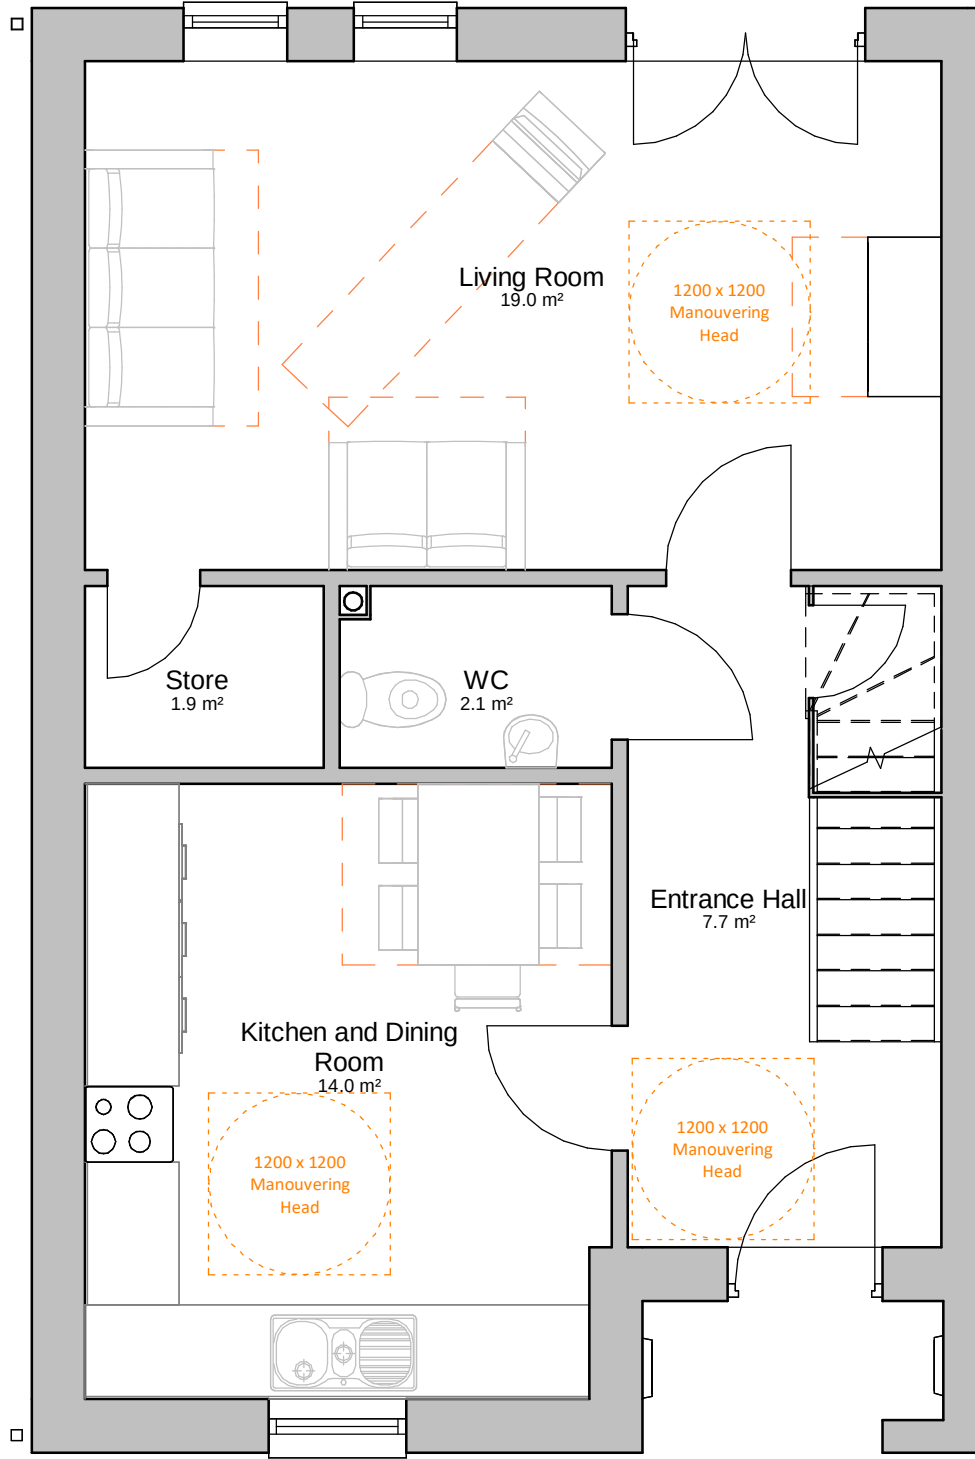

House Type 2 - 3BH 96m² Ground Floor Plan
1 : 50

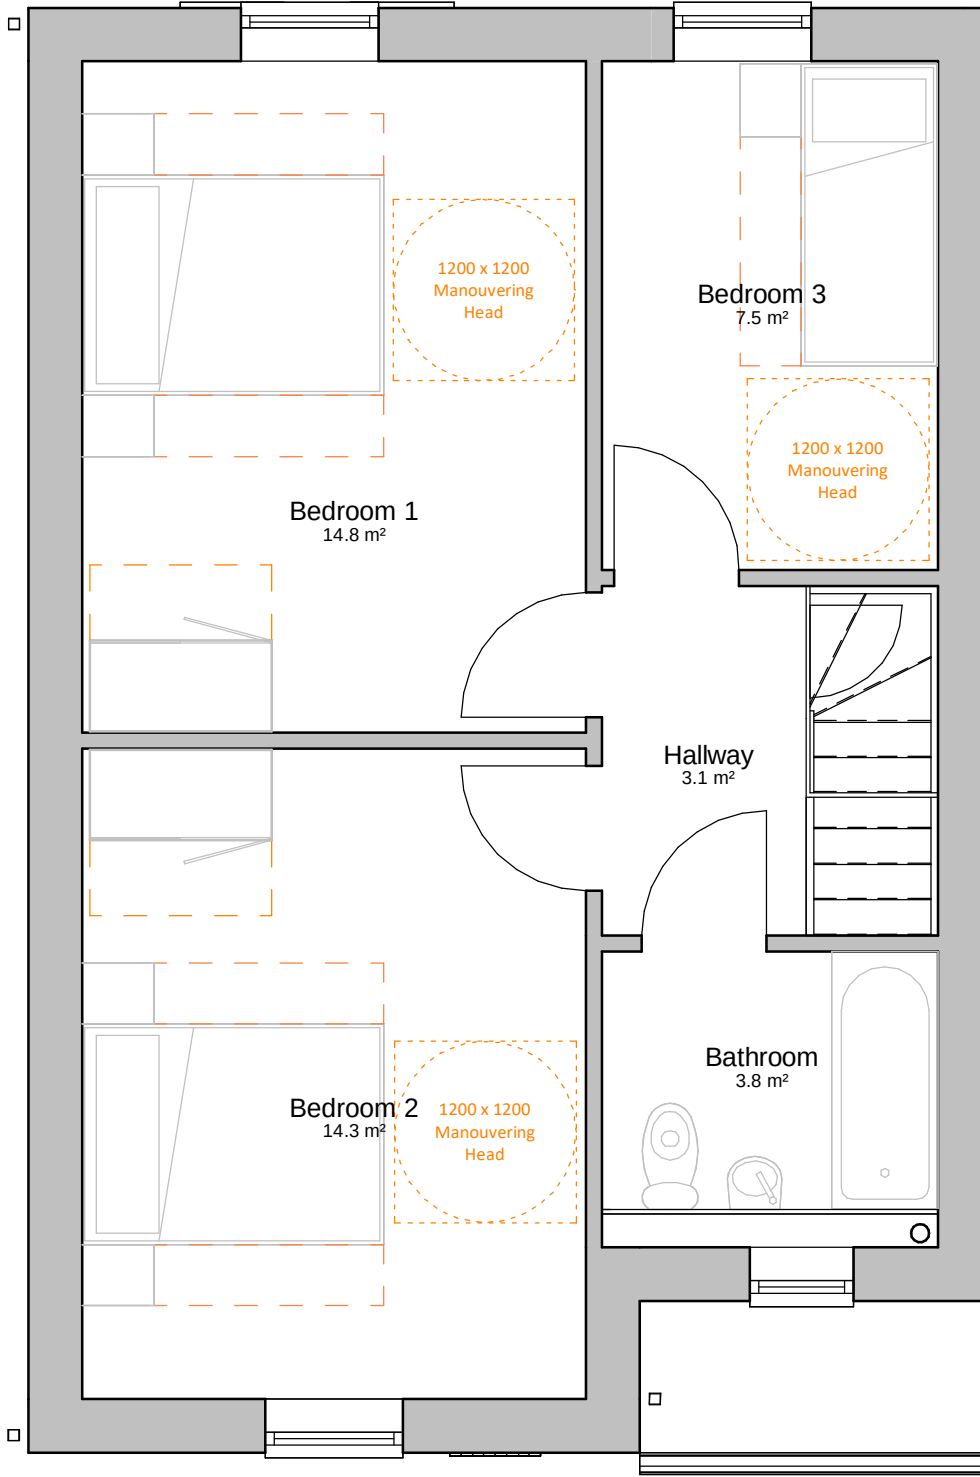

House Type 2 - 3BH 96m² First Floor Plan
1 : 50



House Type 2 - 3BH 96m² Roof Plan
1 : 50

Layout in line with Independent
Living and Age Friendly Principles

0.5 0 0.5 1 1.5 2 2.5
SCALE
1: 50 m

Rev	Date	Int	Description
-----	------	-----	-------------



CLIENT:

Jigsaw

PROJECT:

P500 House Type 2b

DESCRIPTION:

House Type 2b - Proposed Plans 01

PURPOSE OF ISSUE:

Planning

DRAWN BY:	CHECKED	DATE:	SCALE @ A1:
JW	VS	13.02.23	1 : 50

JOB NO:	STATUS CODE:	DRAWING NO:	REV
3785	S2	156	

FILE IDENTIFIER:

KL-BTP-03-ZZ-DR-A-3785_156

Elizabeth House 486 Didsbury Road Heaton Mersey Stockport SK4 3BS
0161 443 1221 info@bernardtaylor.co.uk www.btparchitects.co.uk