




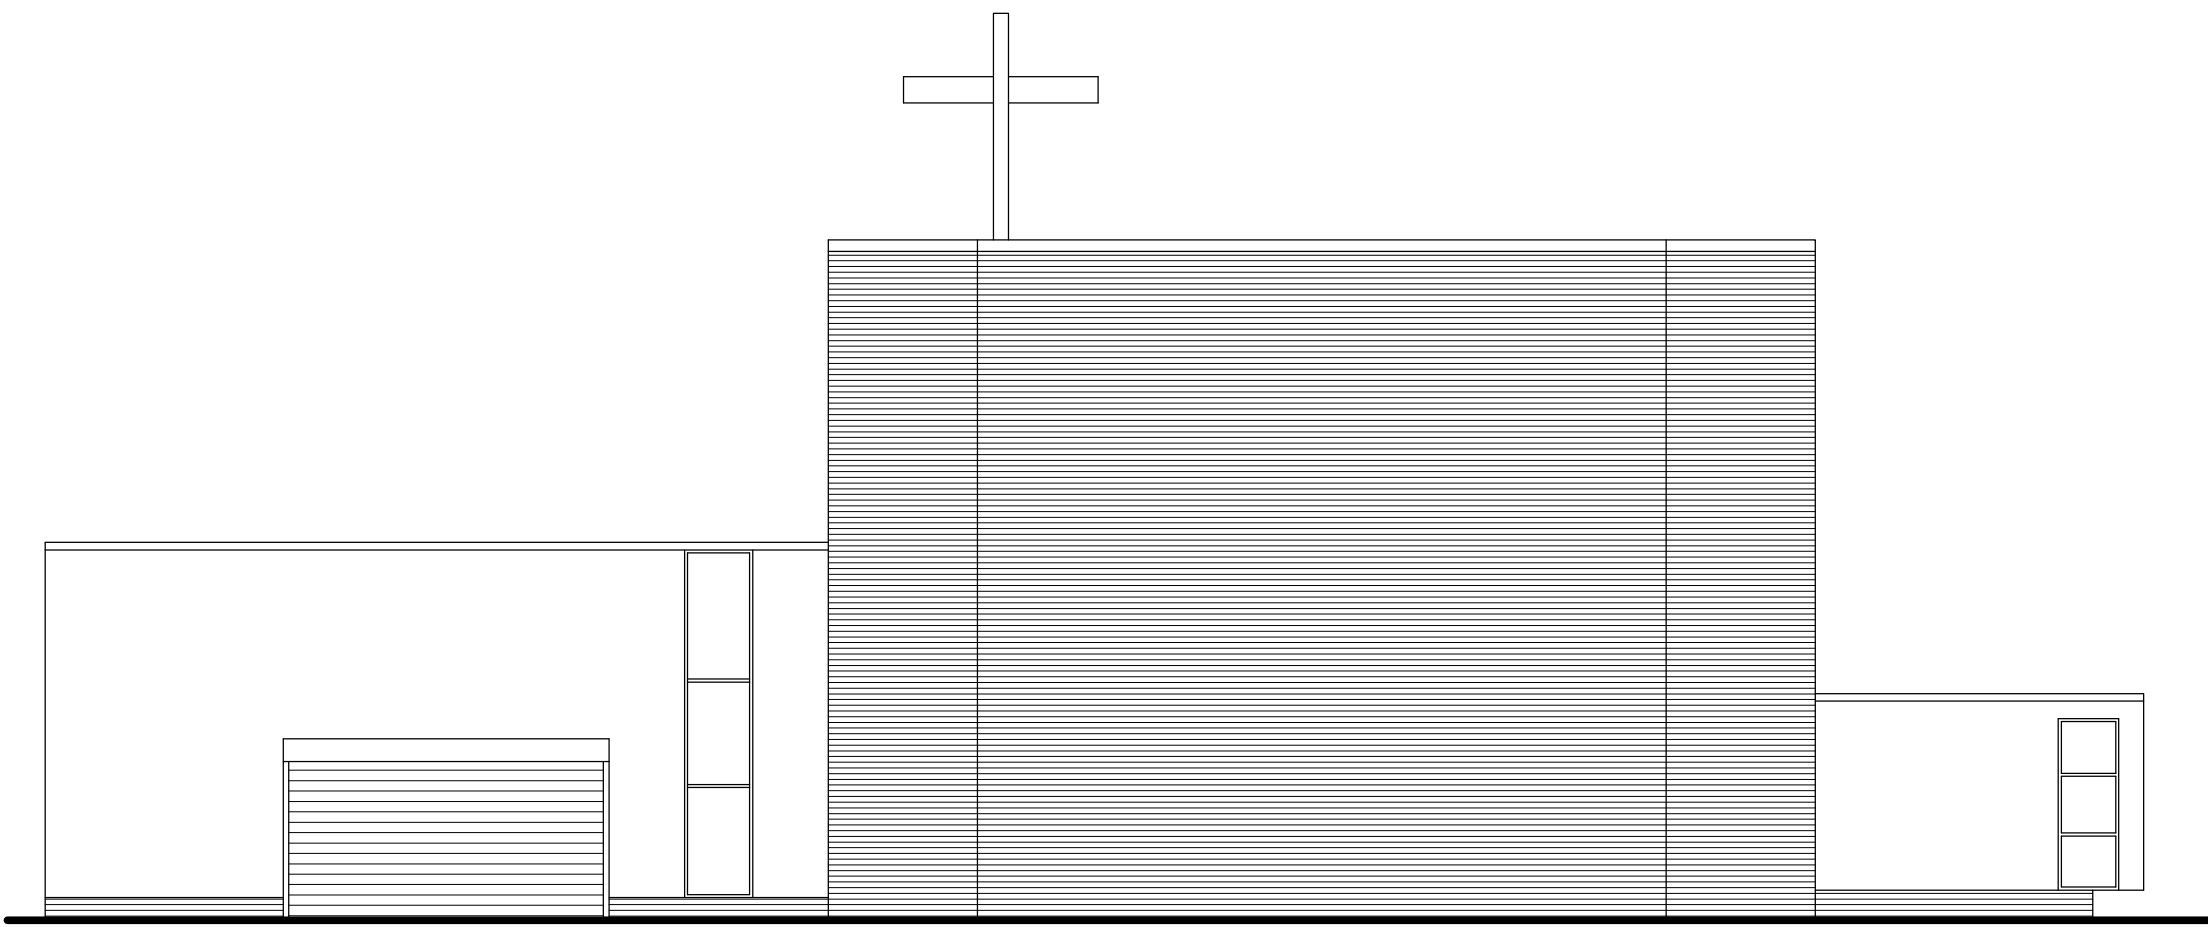

EAST (REAR) ELEVATION BUILDING ONLY

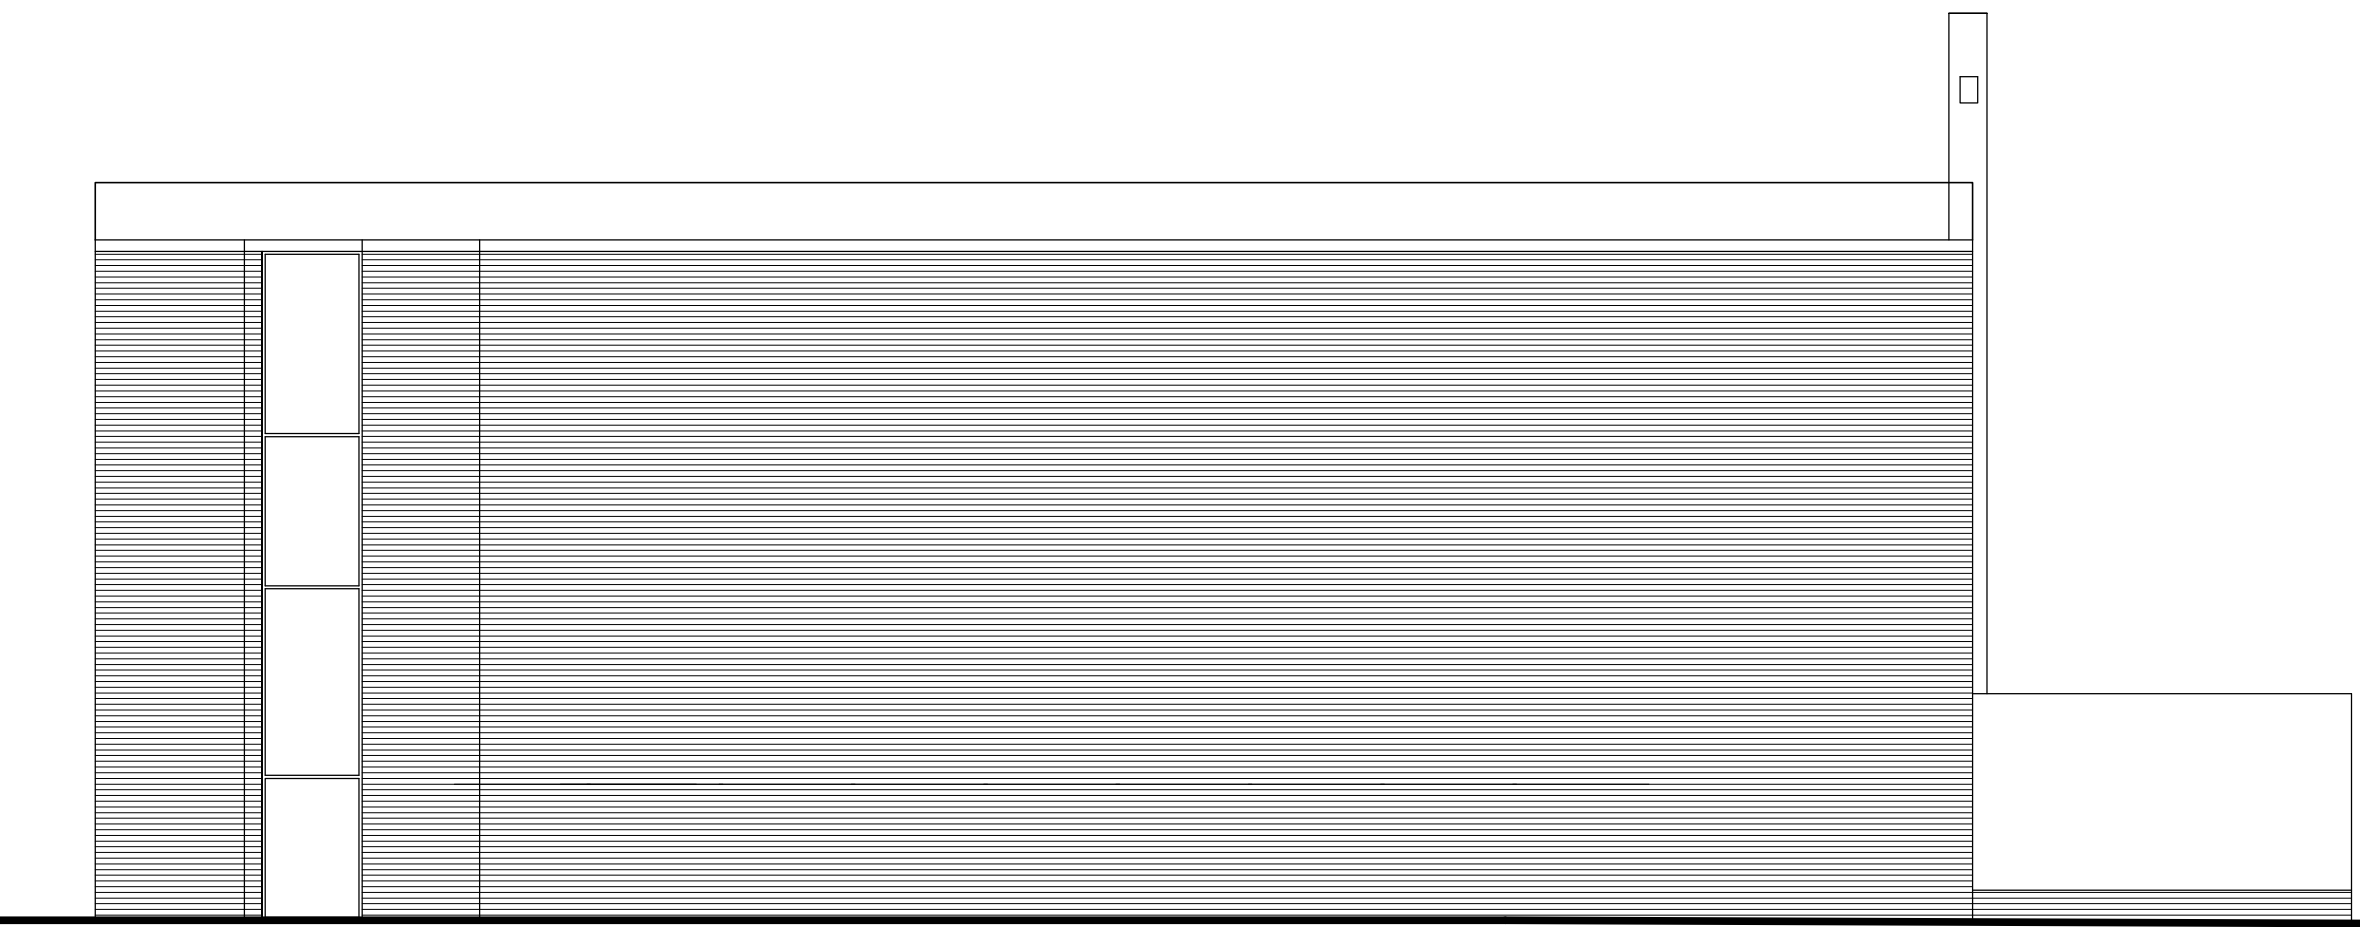


NORTH (MILKY BUTTON PARK) ELEVATION

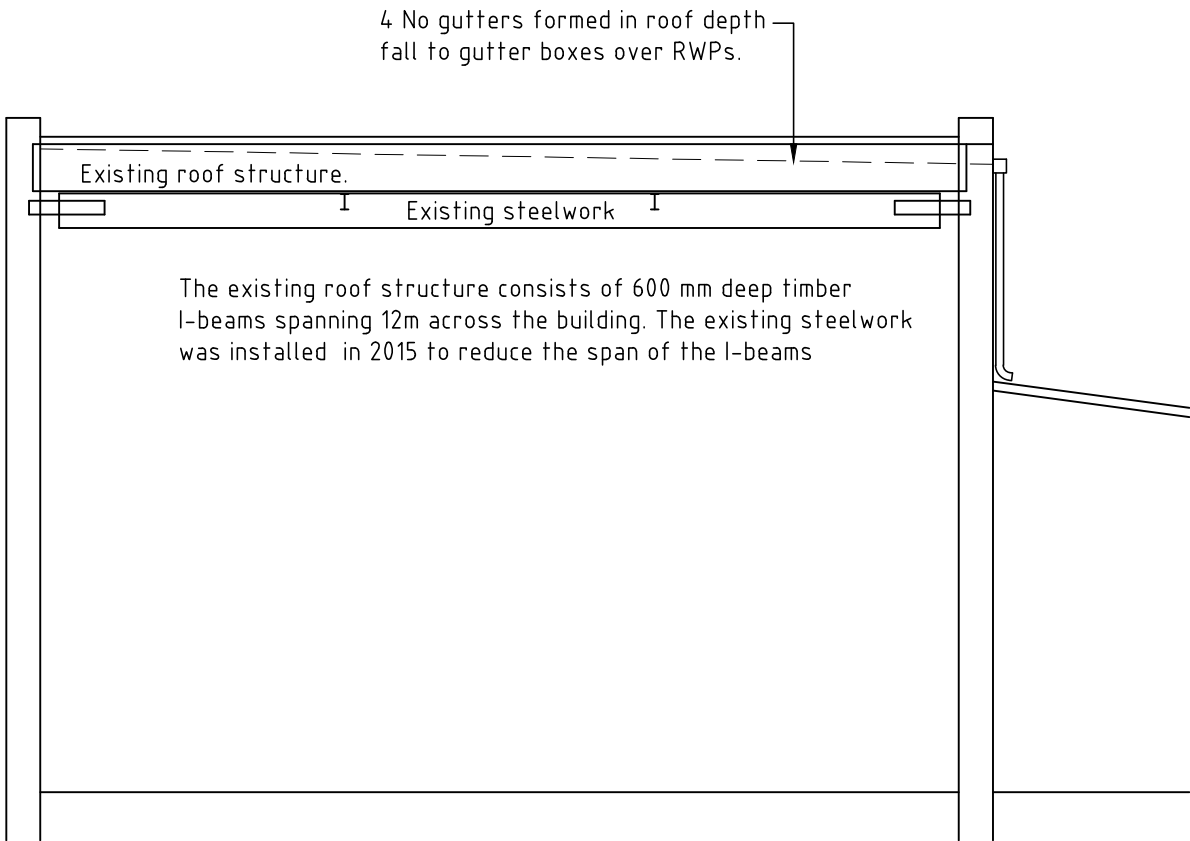


CROSS SECTION

NOTES


1. For NOTES, see drawing 22018-31

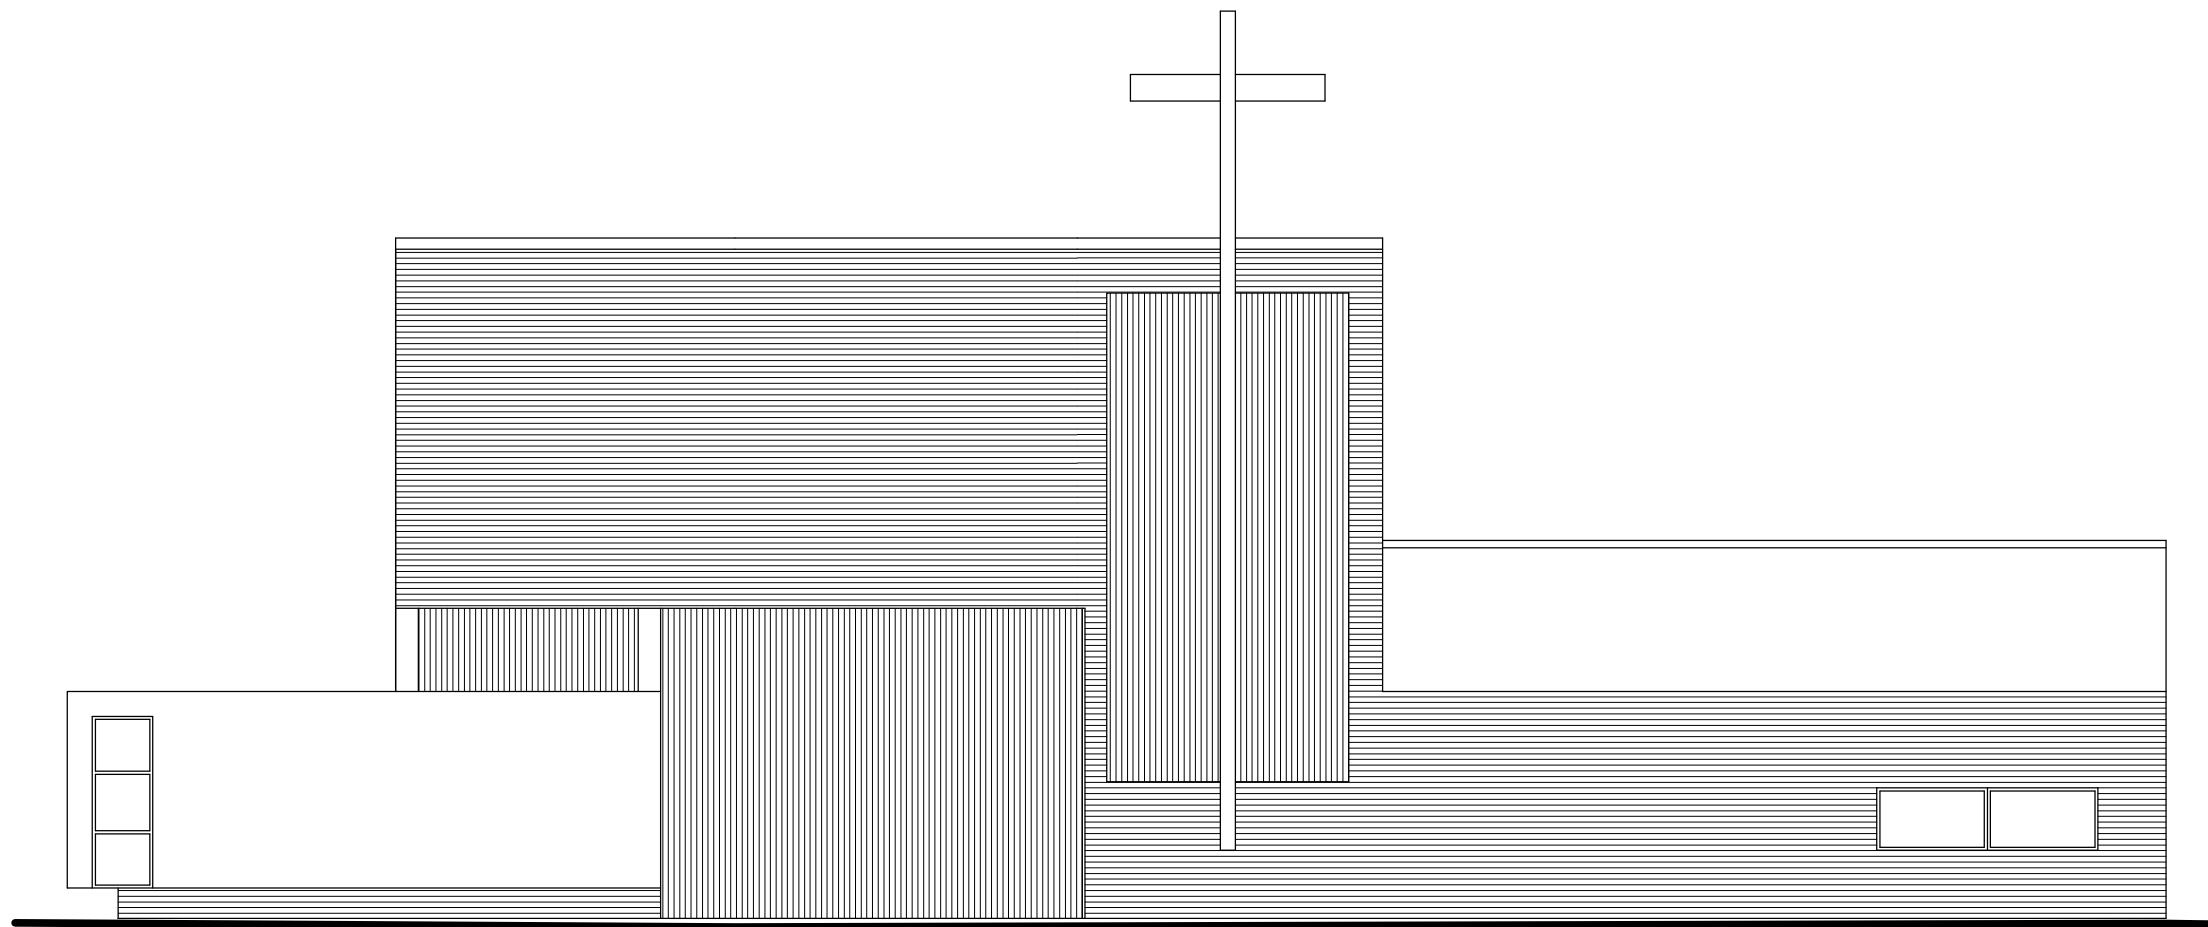

WEST (GREENBROW ROAD) ELEVATION

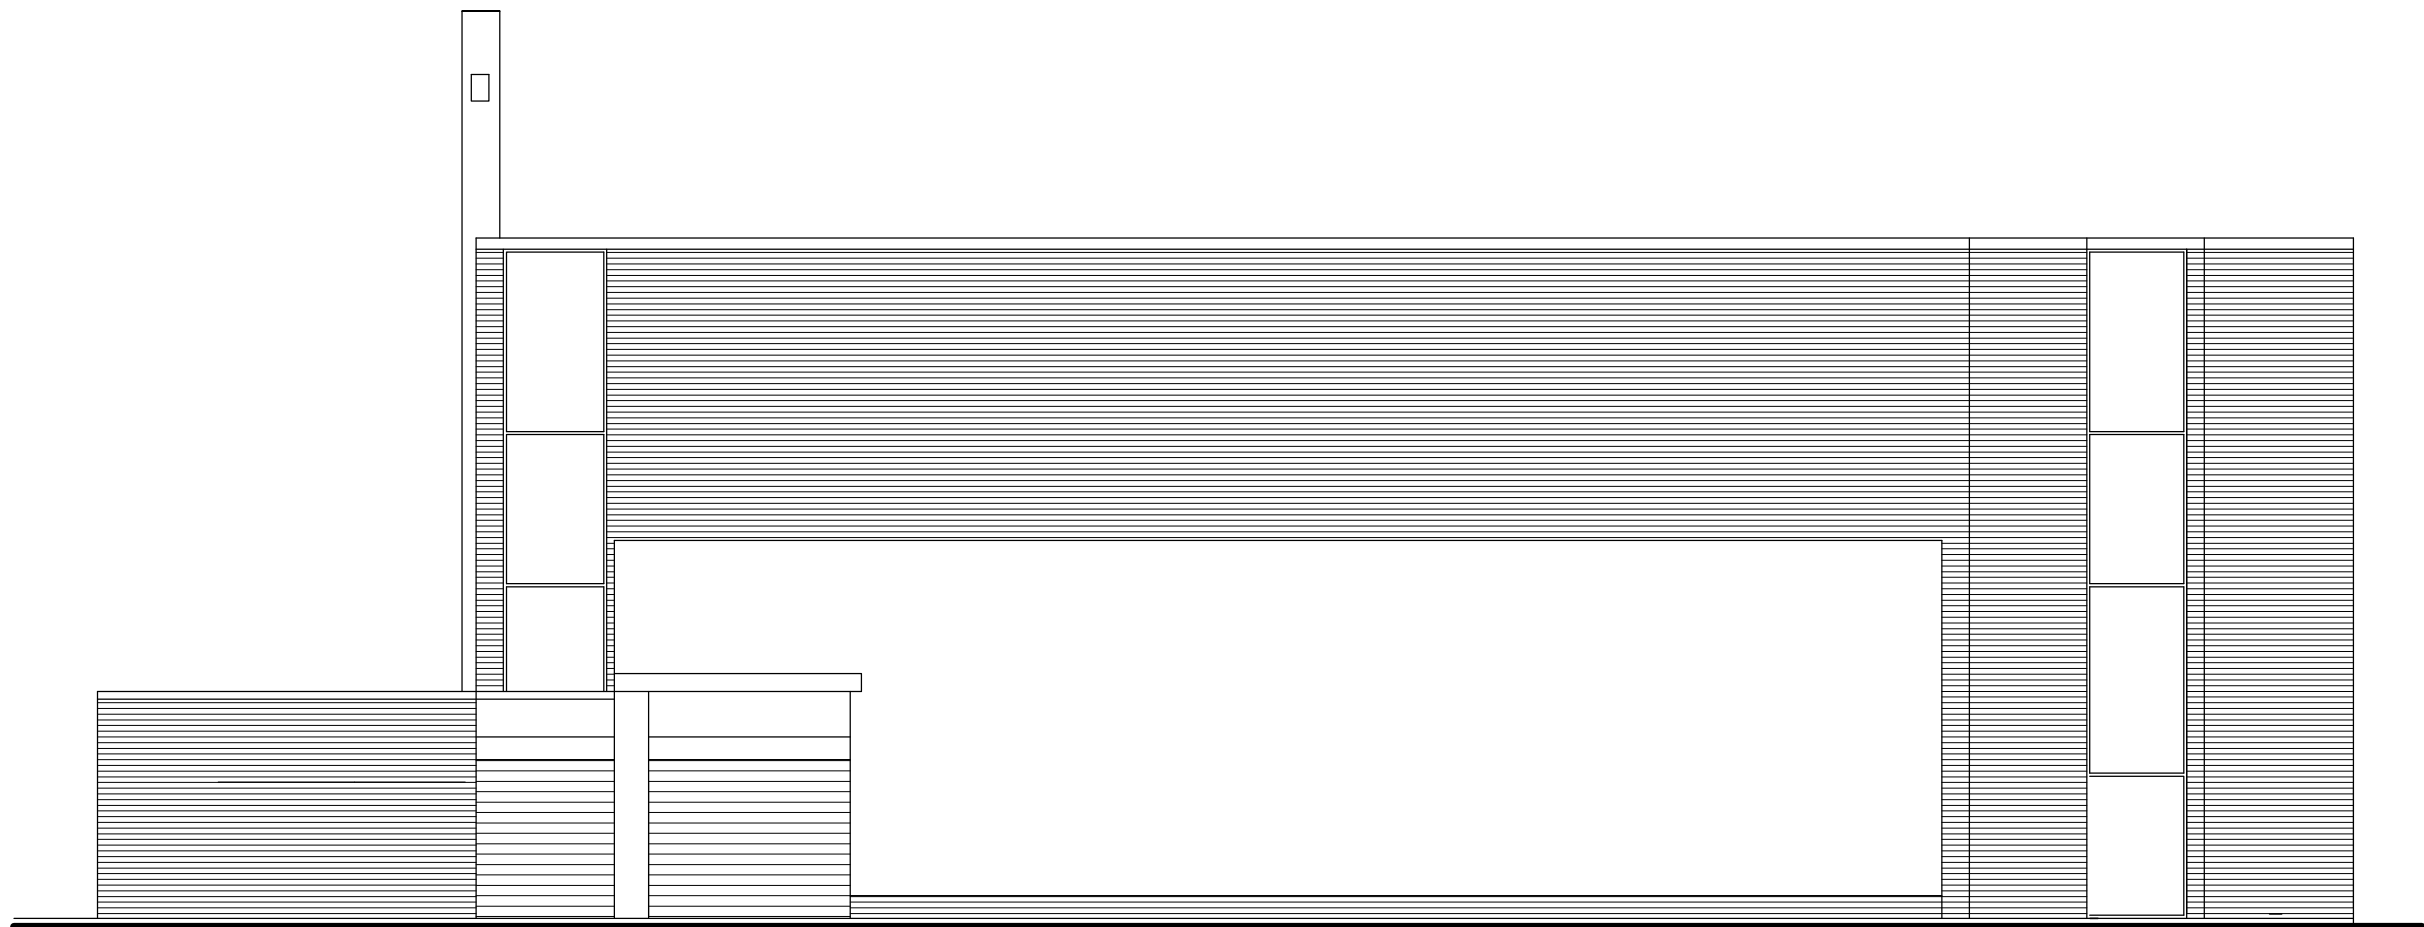

SOUTH (CHALFORD ROAD) ELEVATION

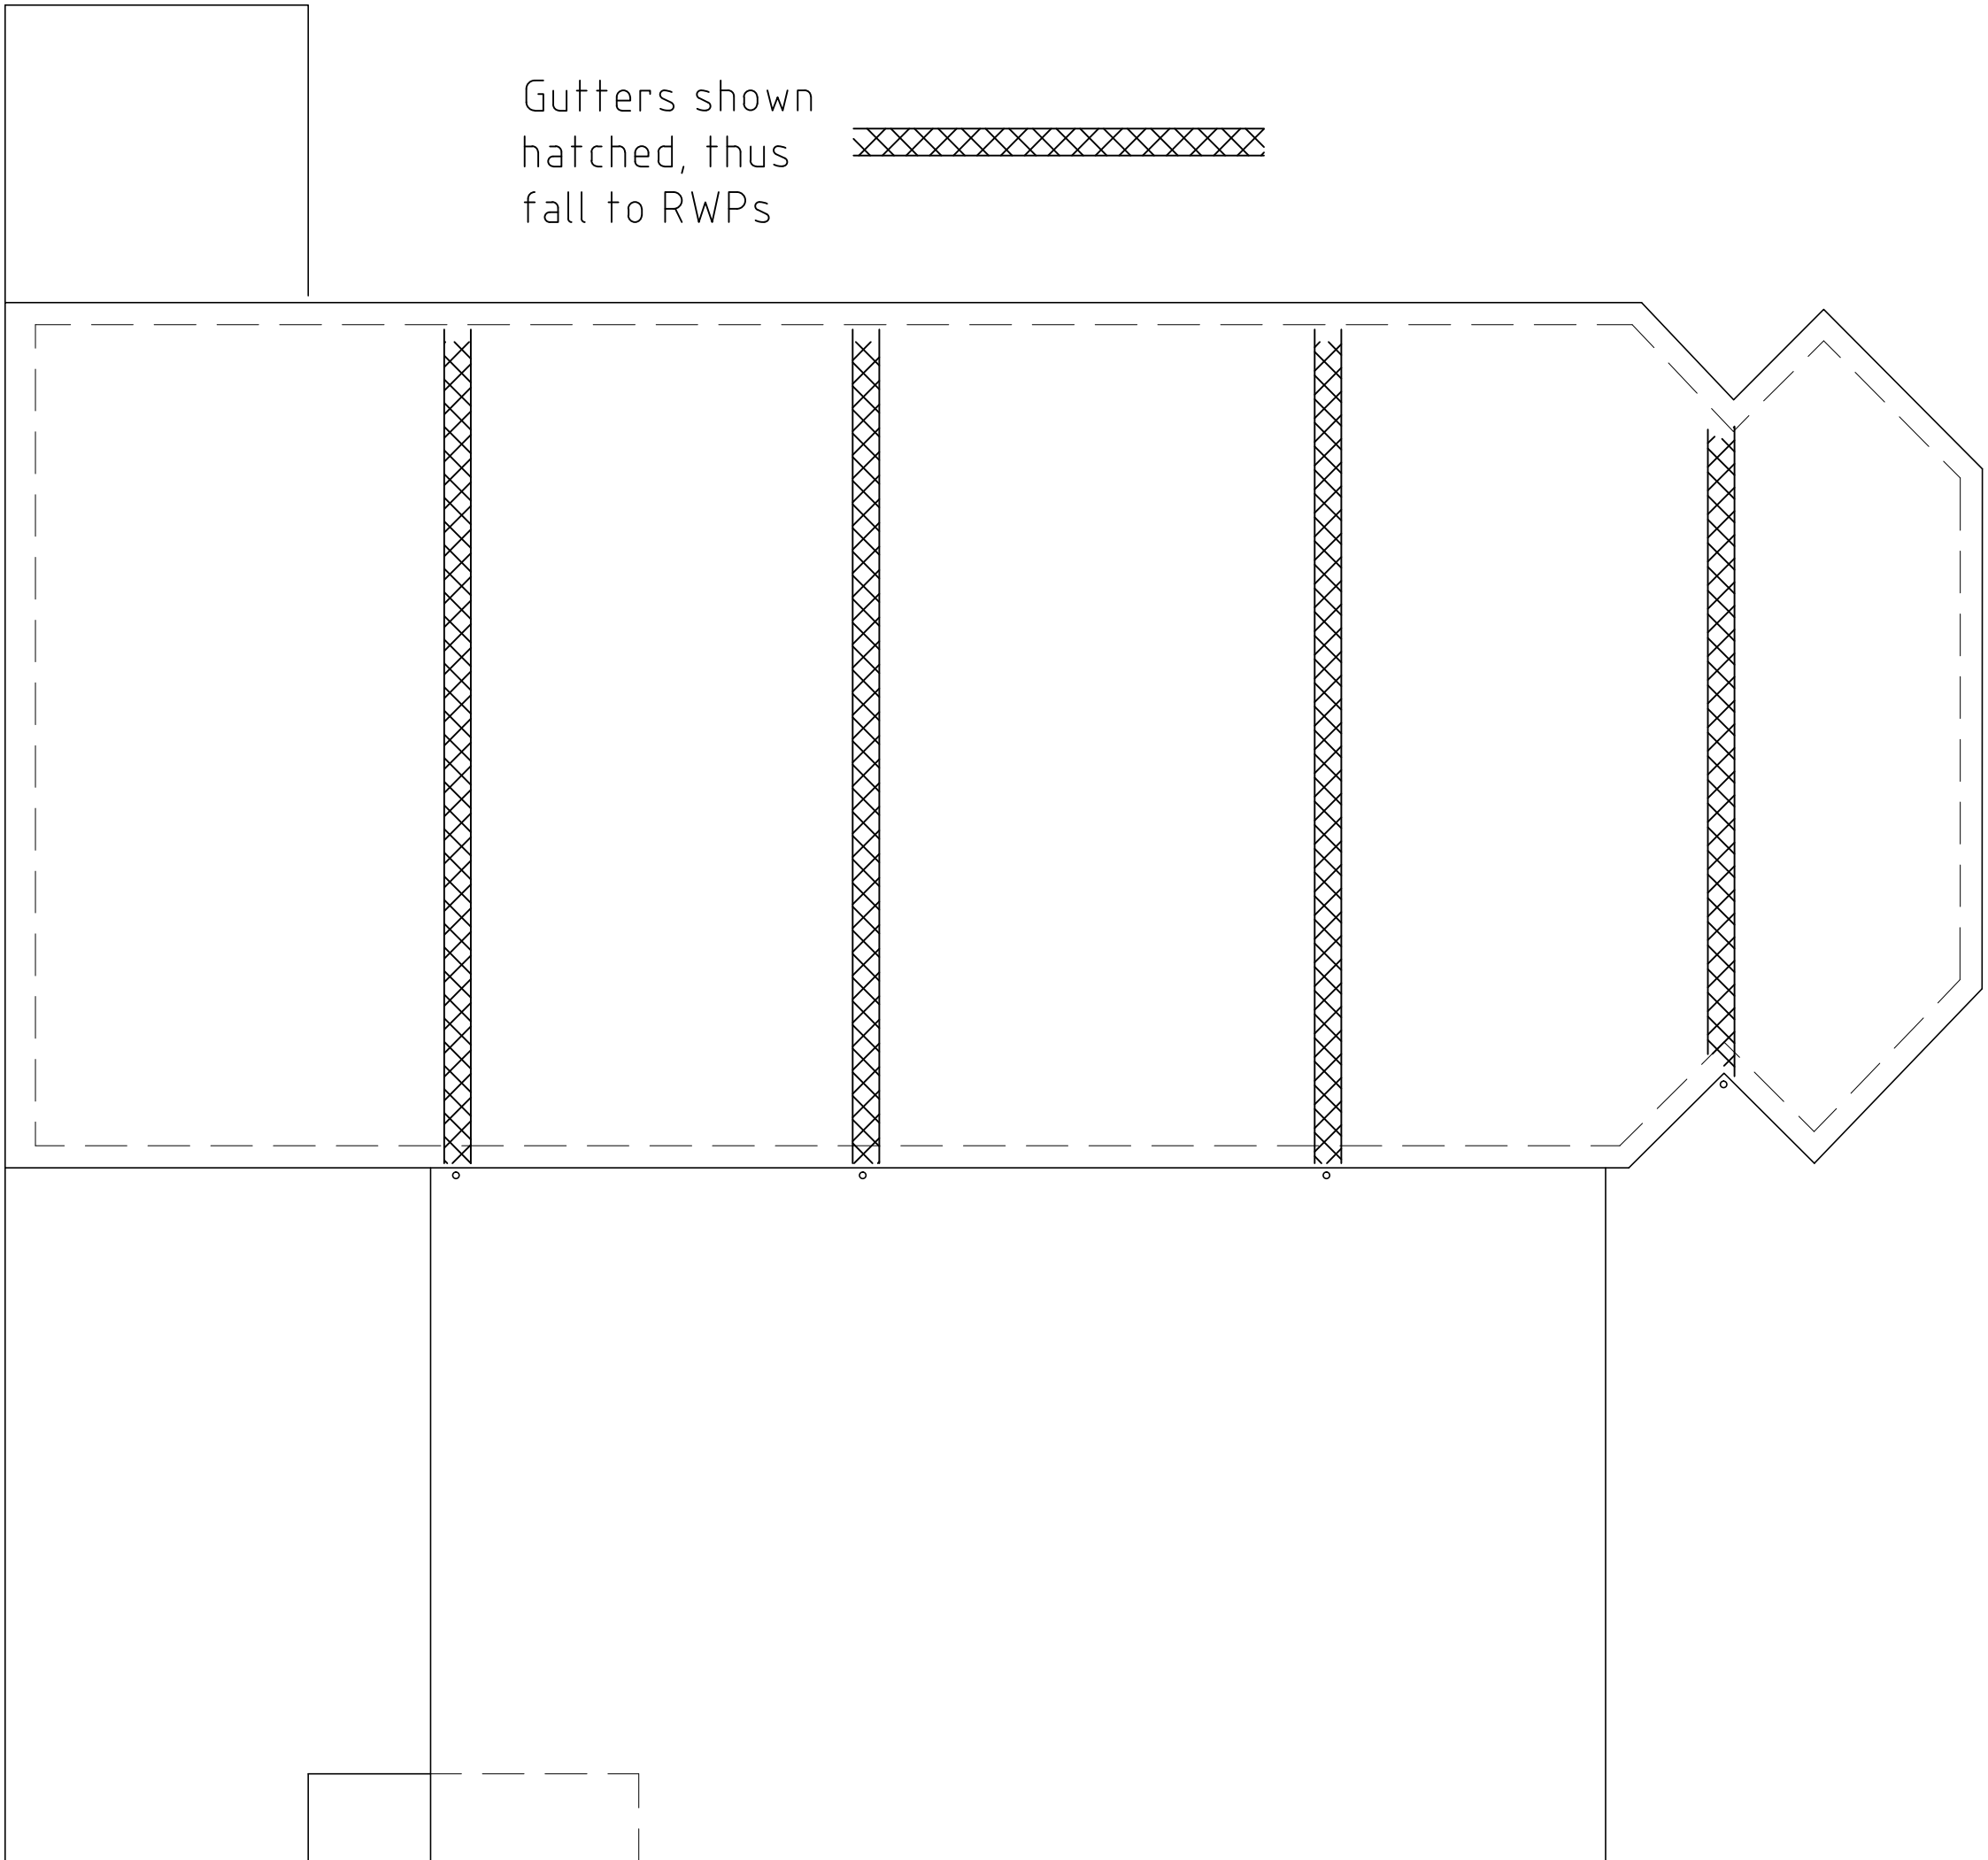

ROOF PLAN

rev	date		by	chkd
status				
client AMC CHURCH OF RESTORATION				
project AMC CHURCH OF RESTORATION CHALFORD ROAD , MANCHESTER M23 2SG				
title PROPOSED RE-ROOFING OF MAIN HALL. PLANS AND ELEVATIONS AS EXISTING				
scales 1:100 at A1				
drawn PNH	checked	approved	date JUNE 2023	
contract no. 22018		drawing no. 30	revision	
Peter N Hewitt Associates Ltd Consulting Engineers 3 Wadebridge Avenue, Baguley Manchester M23 9LS Tel. 0161-905 2555. Mobile 07946 642 414 E-mail: phewitt1@btconnect.com				