



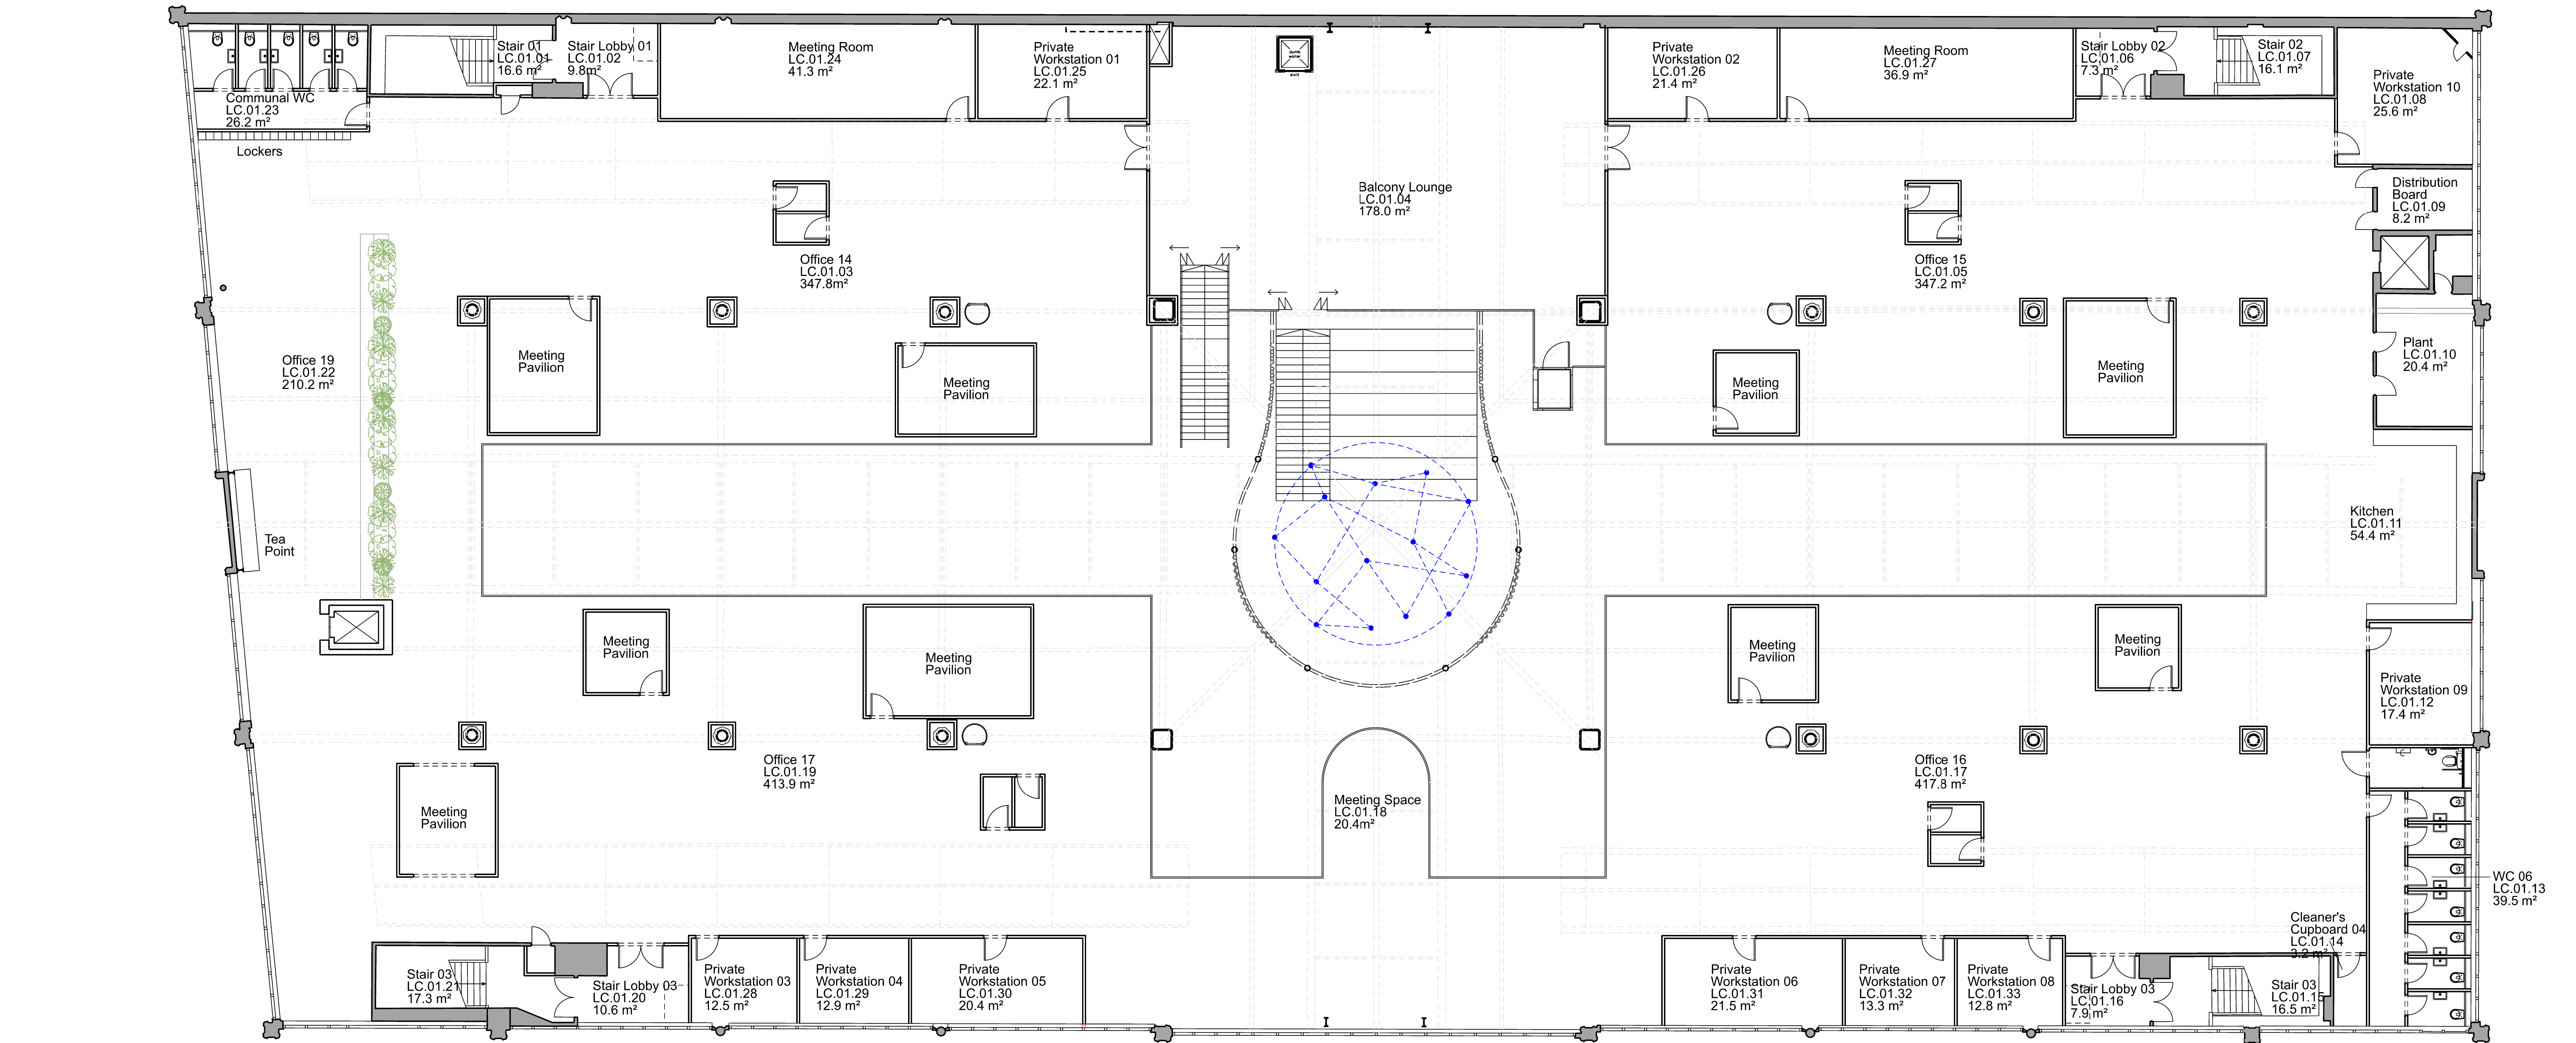


Proposed Plan - First Floor

Notes:

Do not scale from this drawing.
All dimensions are in millimetres unless otherwise noted.
All dimensions to be checked on site before proceeding with work.
All omissions and discrepancies to be reported in writing to Project 3 Architects Ltd.
Areas indicated on this drawing are approximate and indicative only.
© Project 3 Architects Limited Registered in England & Wales Number 08021795.

Rev:	Date:	Description:	By:
P01	14/07/23	First Issue	ws
P02	09/08/23	Riser added	ws
P03	14/09/23	Meeting rooms added	ws

 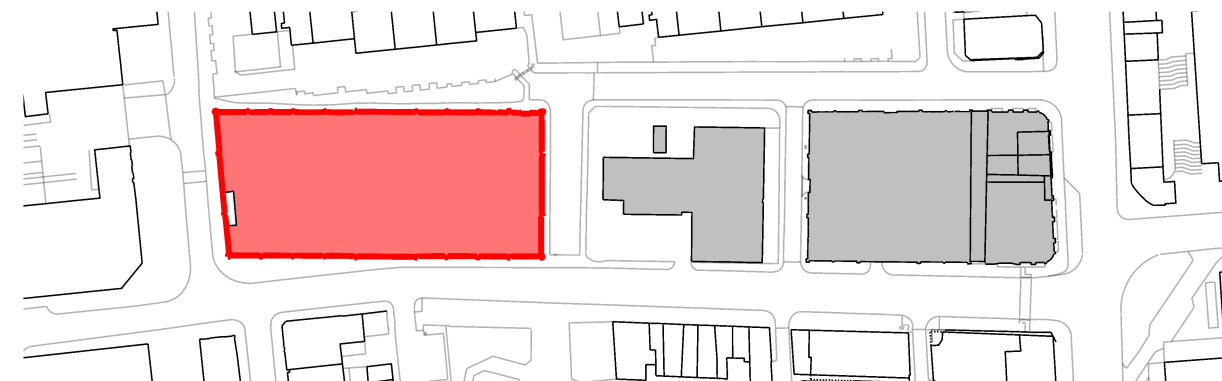

PROJECT3
architects

4 back grafton street
altrincham
cheshire
WA14 1DY

0161 233 0575
mail@project3architects.com
www.project3architects.com

Project:
Lower Campfield
Liverpool Road, Manchester

Title:
Proposed Floor Plans
First Floor

Status:
PLANNING

Drawing Number:
0774-P3A-XX-X_DR-A-05021

Scale @ ISO A1:

1:125

Revision:

P03