




Existing Front Elevation



Existing Rear Elevation




Existing Side Elevation

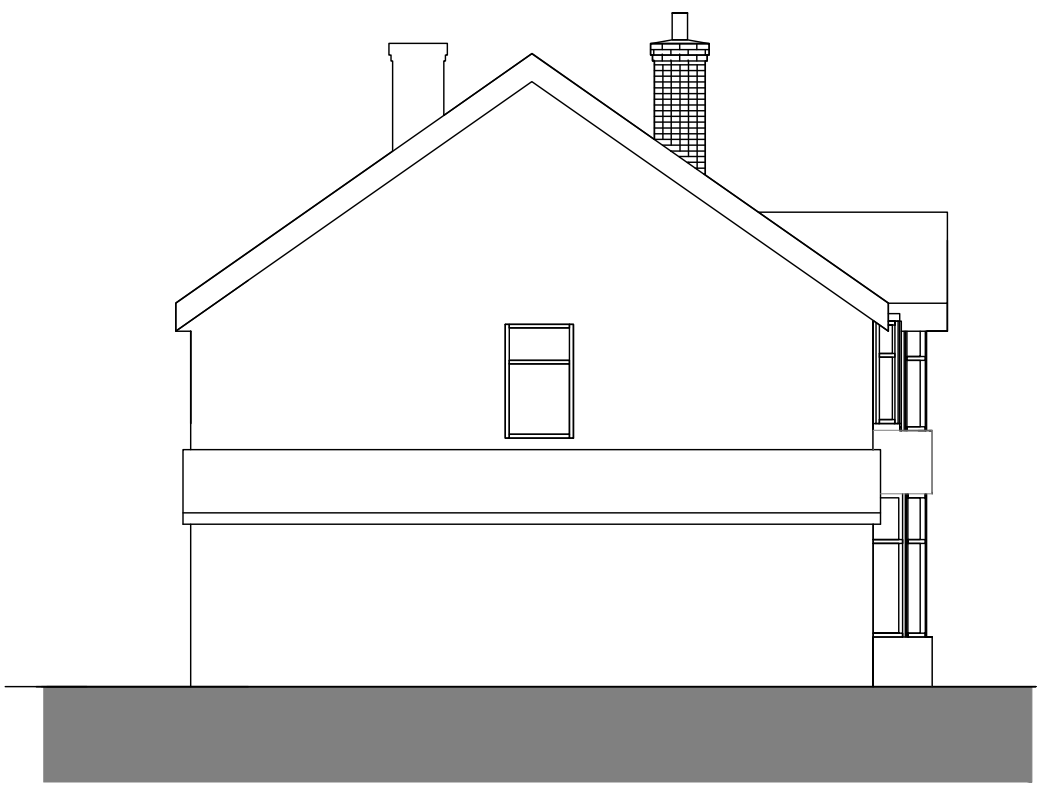


Existing Side Elevation



Location Plan
1 : 1250

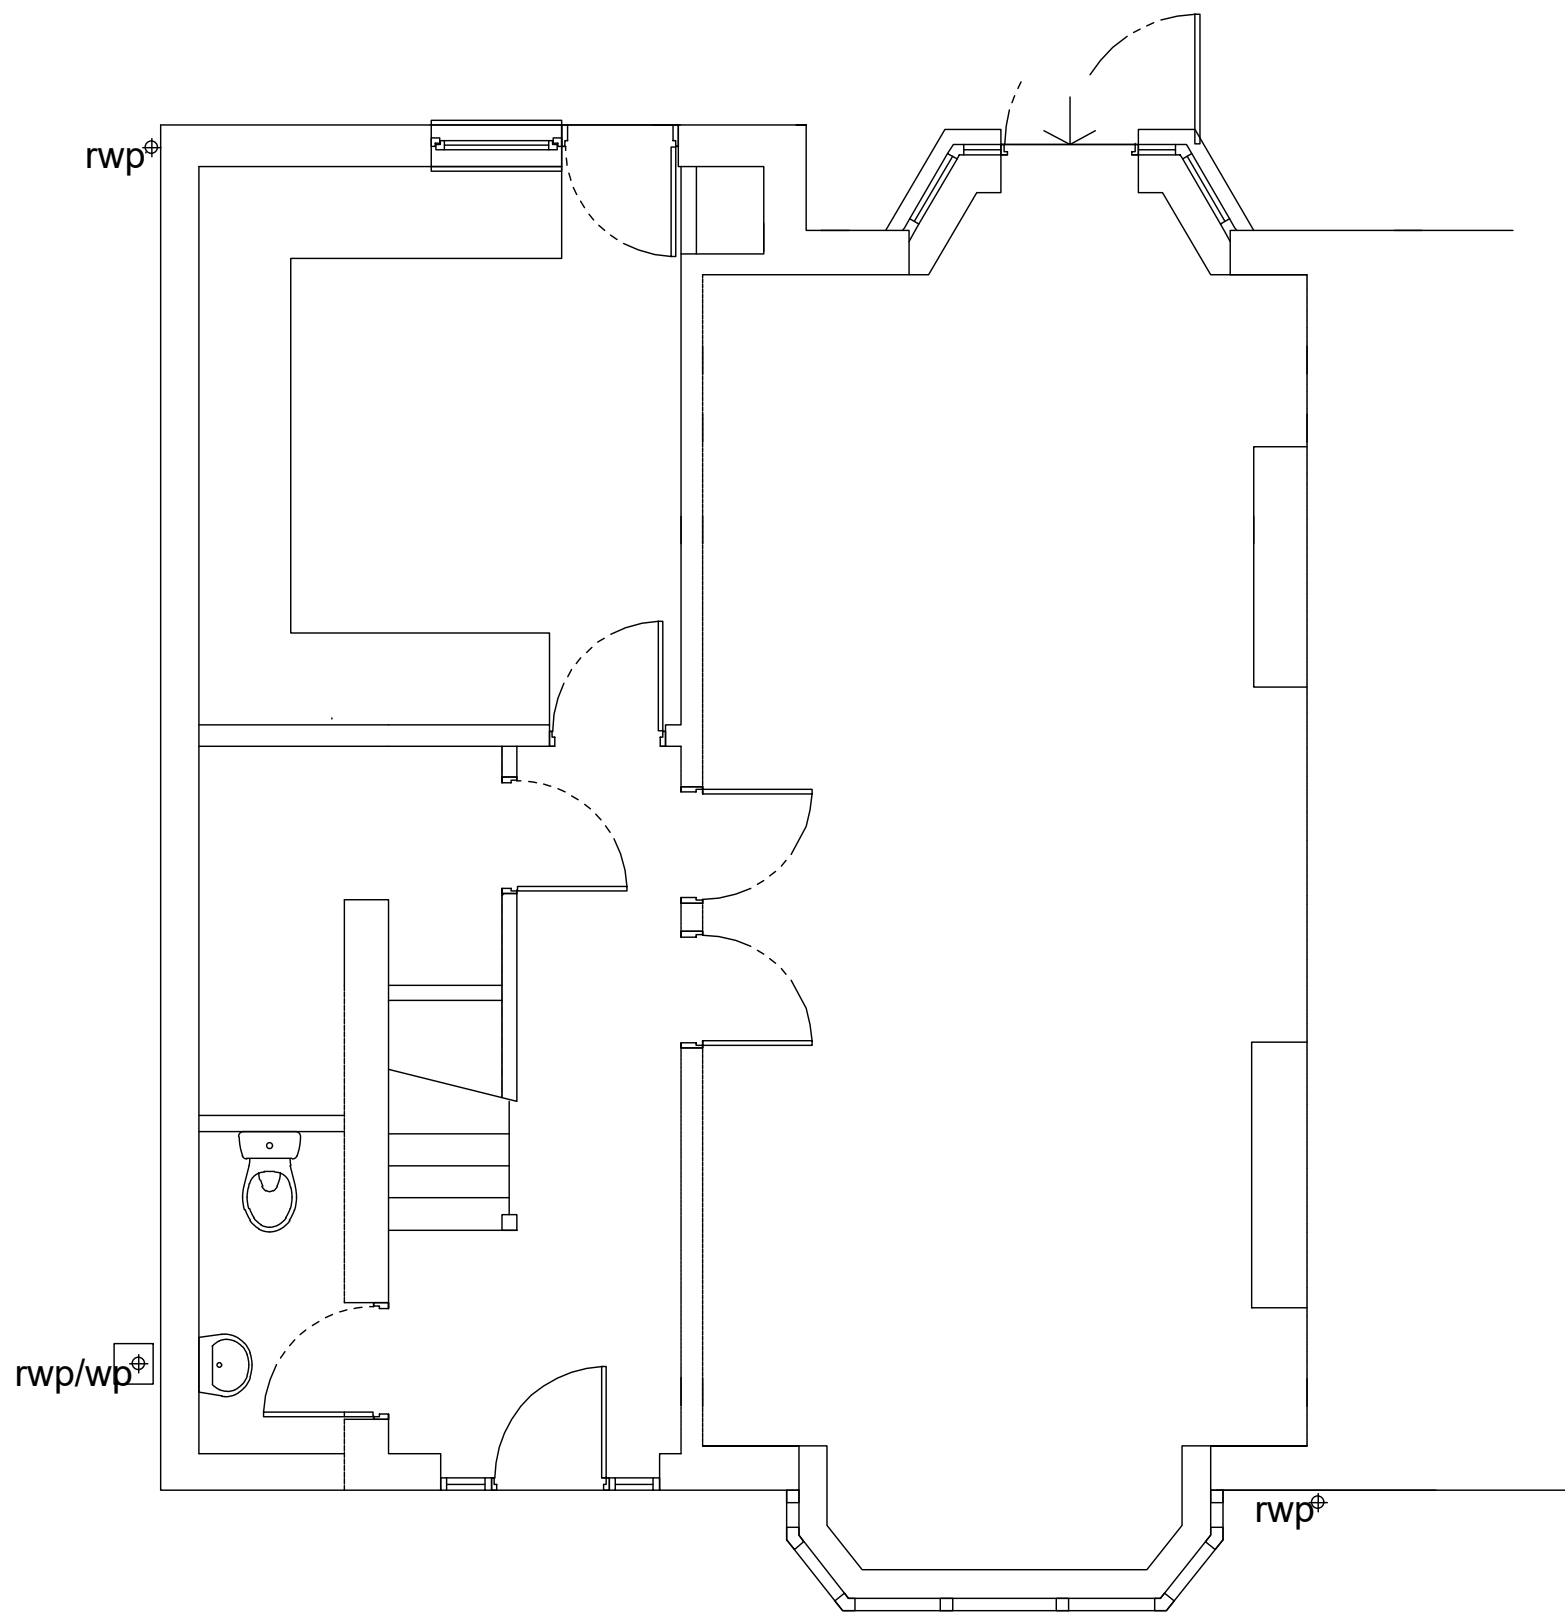

Existing Ground Floor

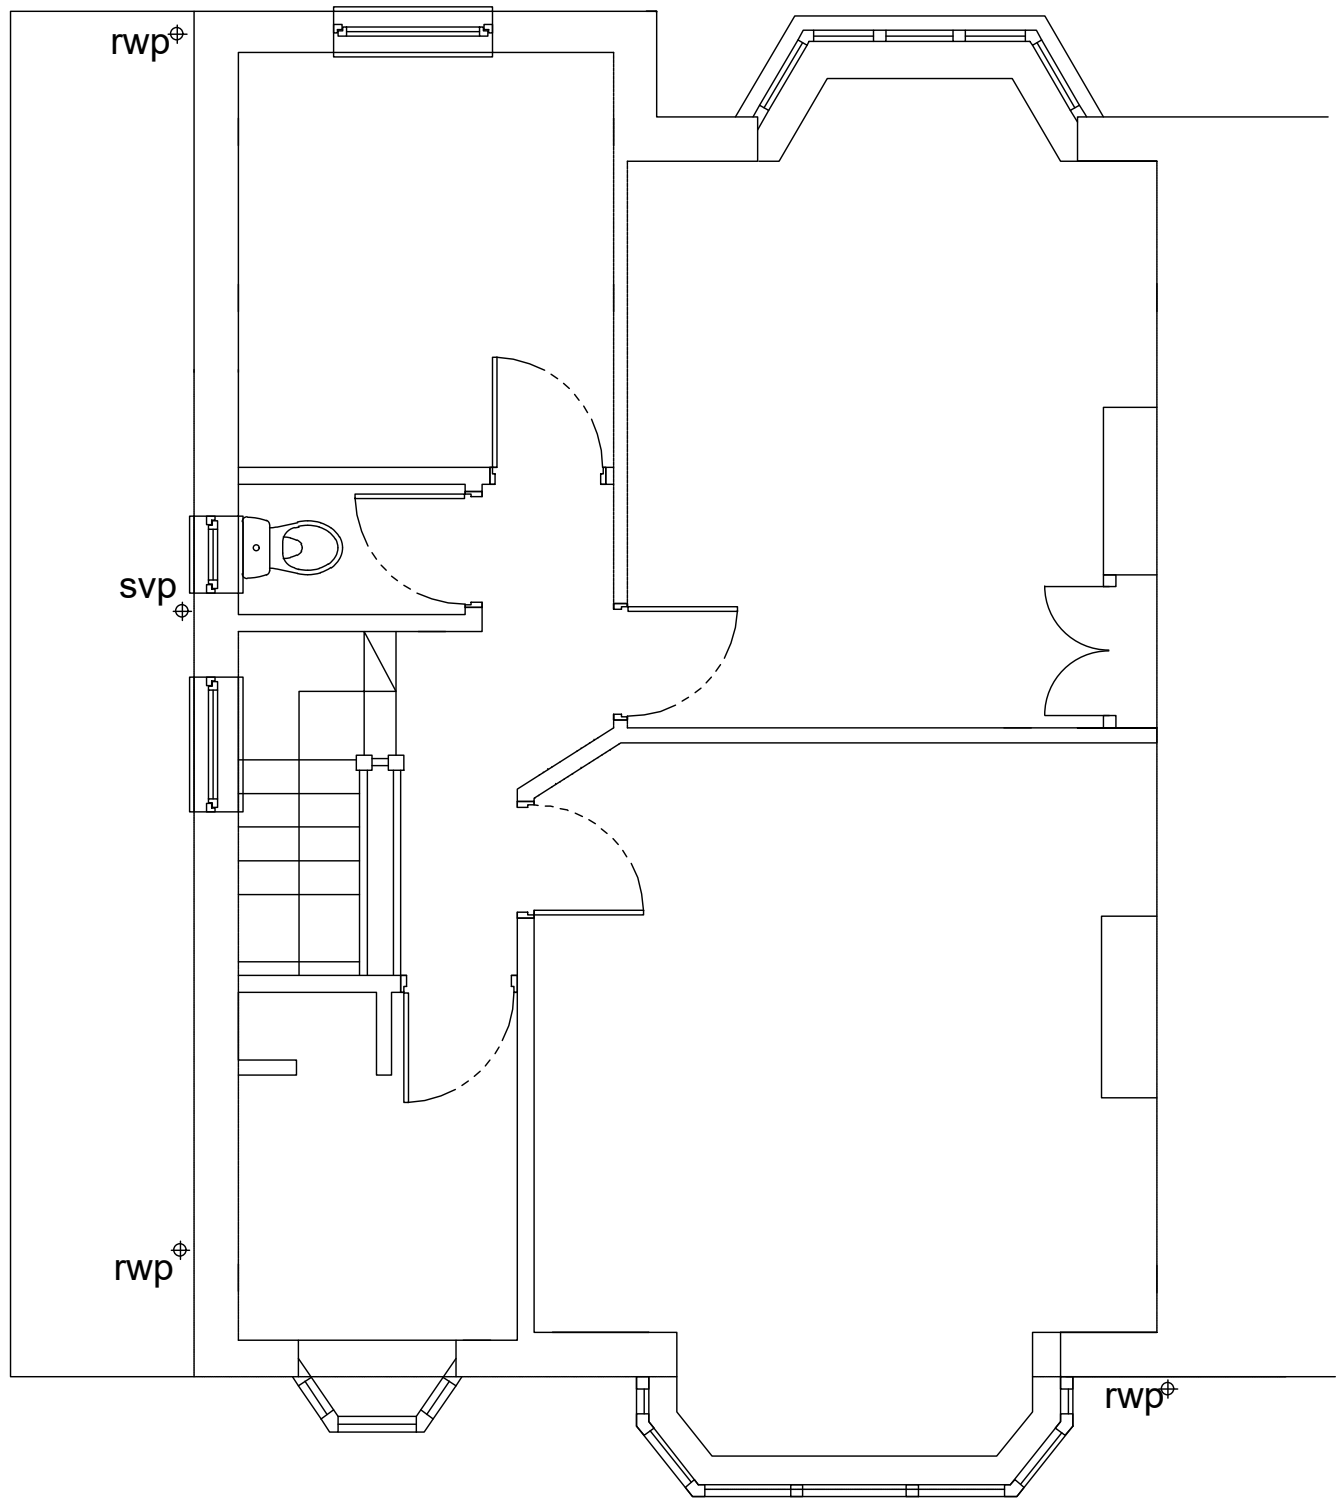

Existing First Floor



Existing Site Plan
1 : 500



Proposed Site Plan
1 : 500

A	23.02.23	ISSUED FOR B.REGS
N°	DATE	DESCRIPTION
REVISION		

CLIENT: Mr & Mrs xxxx			
CONTRACT: 22 FOG LANE DIDSBURY			
DRAWING TITLE: EXISTION PLANS			
PROJECT N°:	Dwg N°:	001	Rev: A
PLANNING:	SCALE:	1/50	
BUILDING REGS:	DATE:	04.09.23	
TENDER:	DRAWN:	AG	
CONSTRUCTION:	CHECKED:		