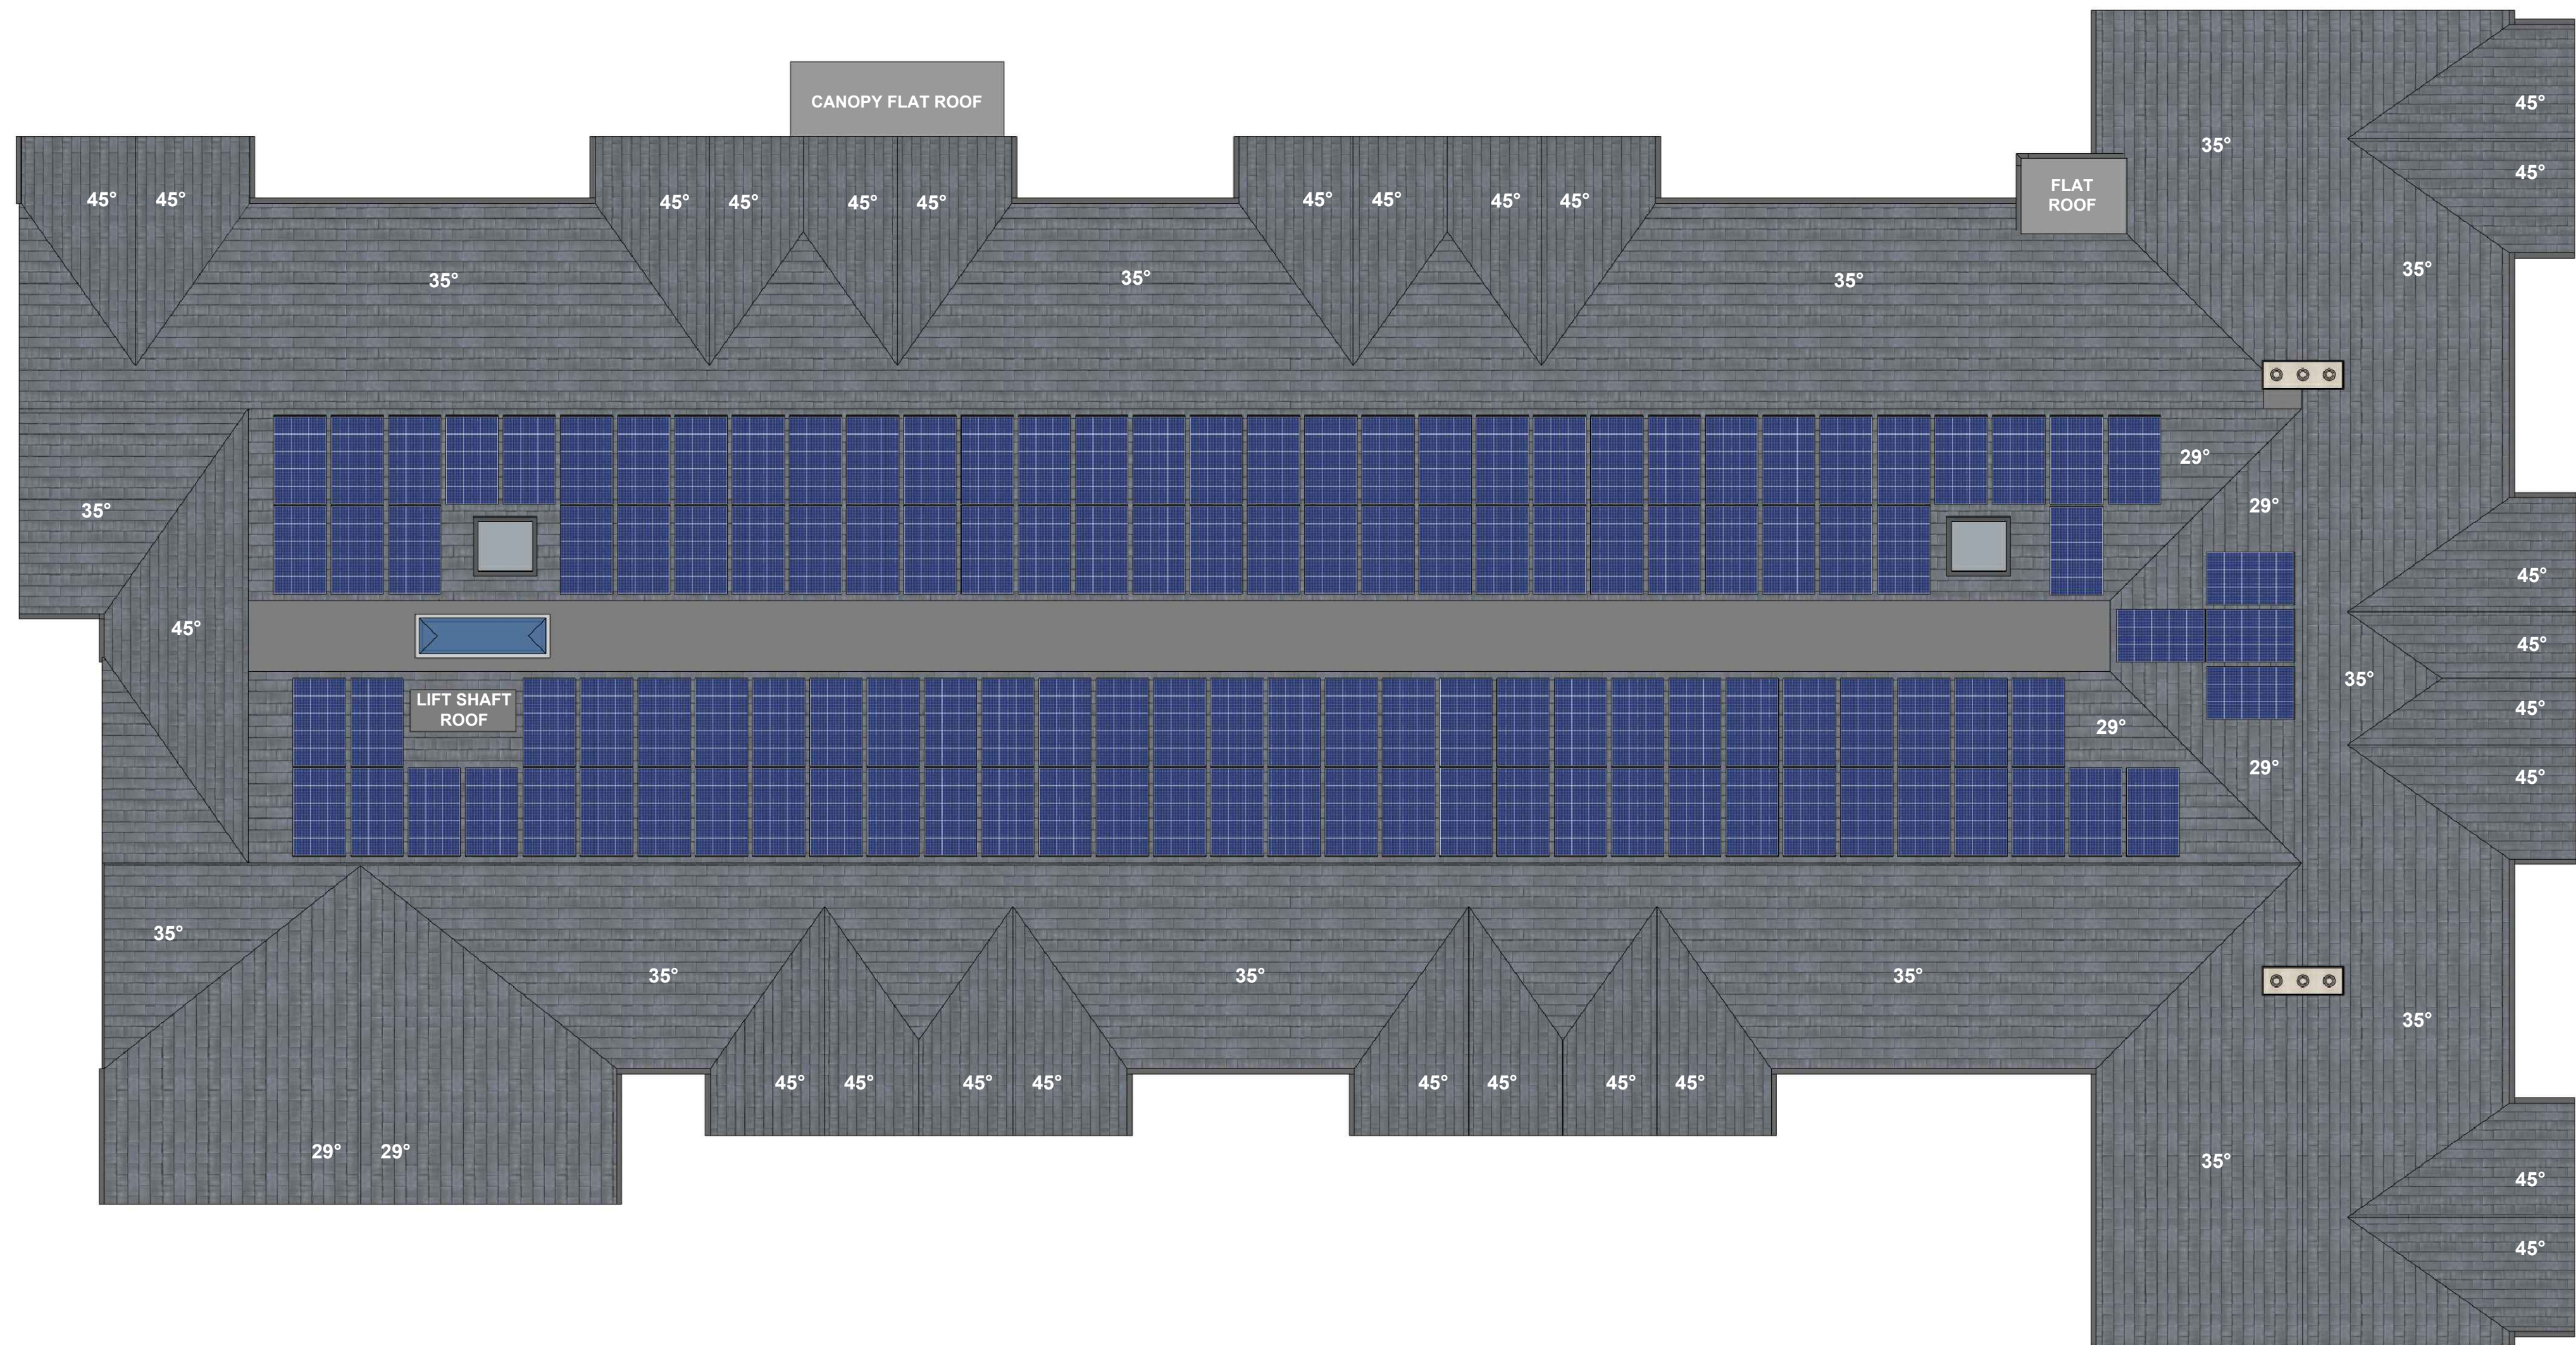


LAPWING LANE, DIDSBURY, MANCHESTER M20 3ZA

© 2023 PLANNING ISSUES

planningissues
TOWN PLANNING AND ARCHITECTURE

Nick Wood
Design Manager
Churchill House * Unit 5A Olympic Park
Woodston Grange Avenue
Birchwood * Warrington * WAZ 01L
Tel: 01425 462100
E-mail: design@planningissues.co.uk

Client

Churchill
Retirement Living

Project Title

Proposed Retirement Living Apartments
Lapwing Lane
DIDSBURY
M20 3ZA

Drawing Title

Roof Plan
PLANNING

Scale	1:100 @ A1	Date	DEC 2023
Drawn	NW	Checked	-
Drawing No.	50013DB/PL06	Rev.	-