


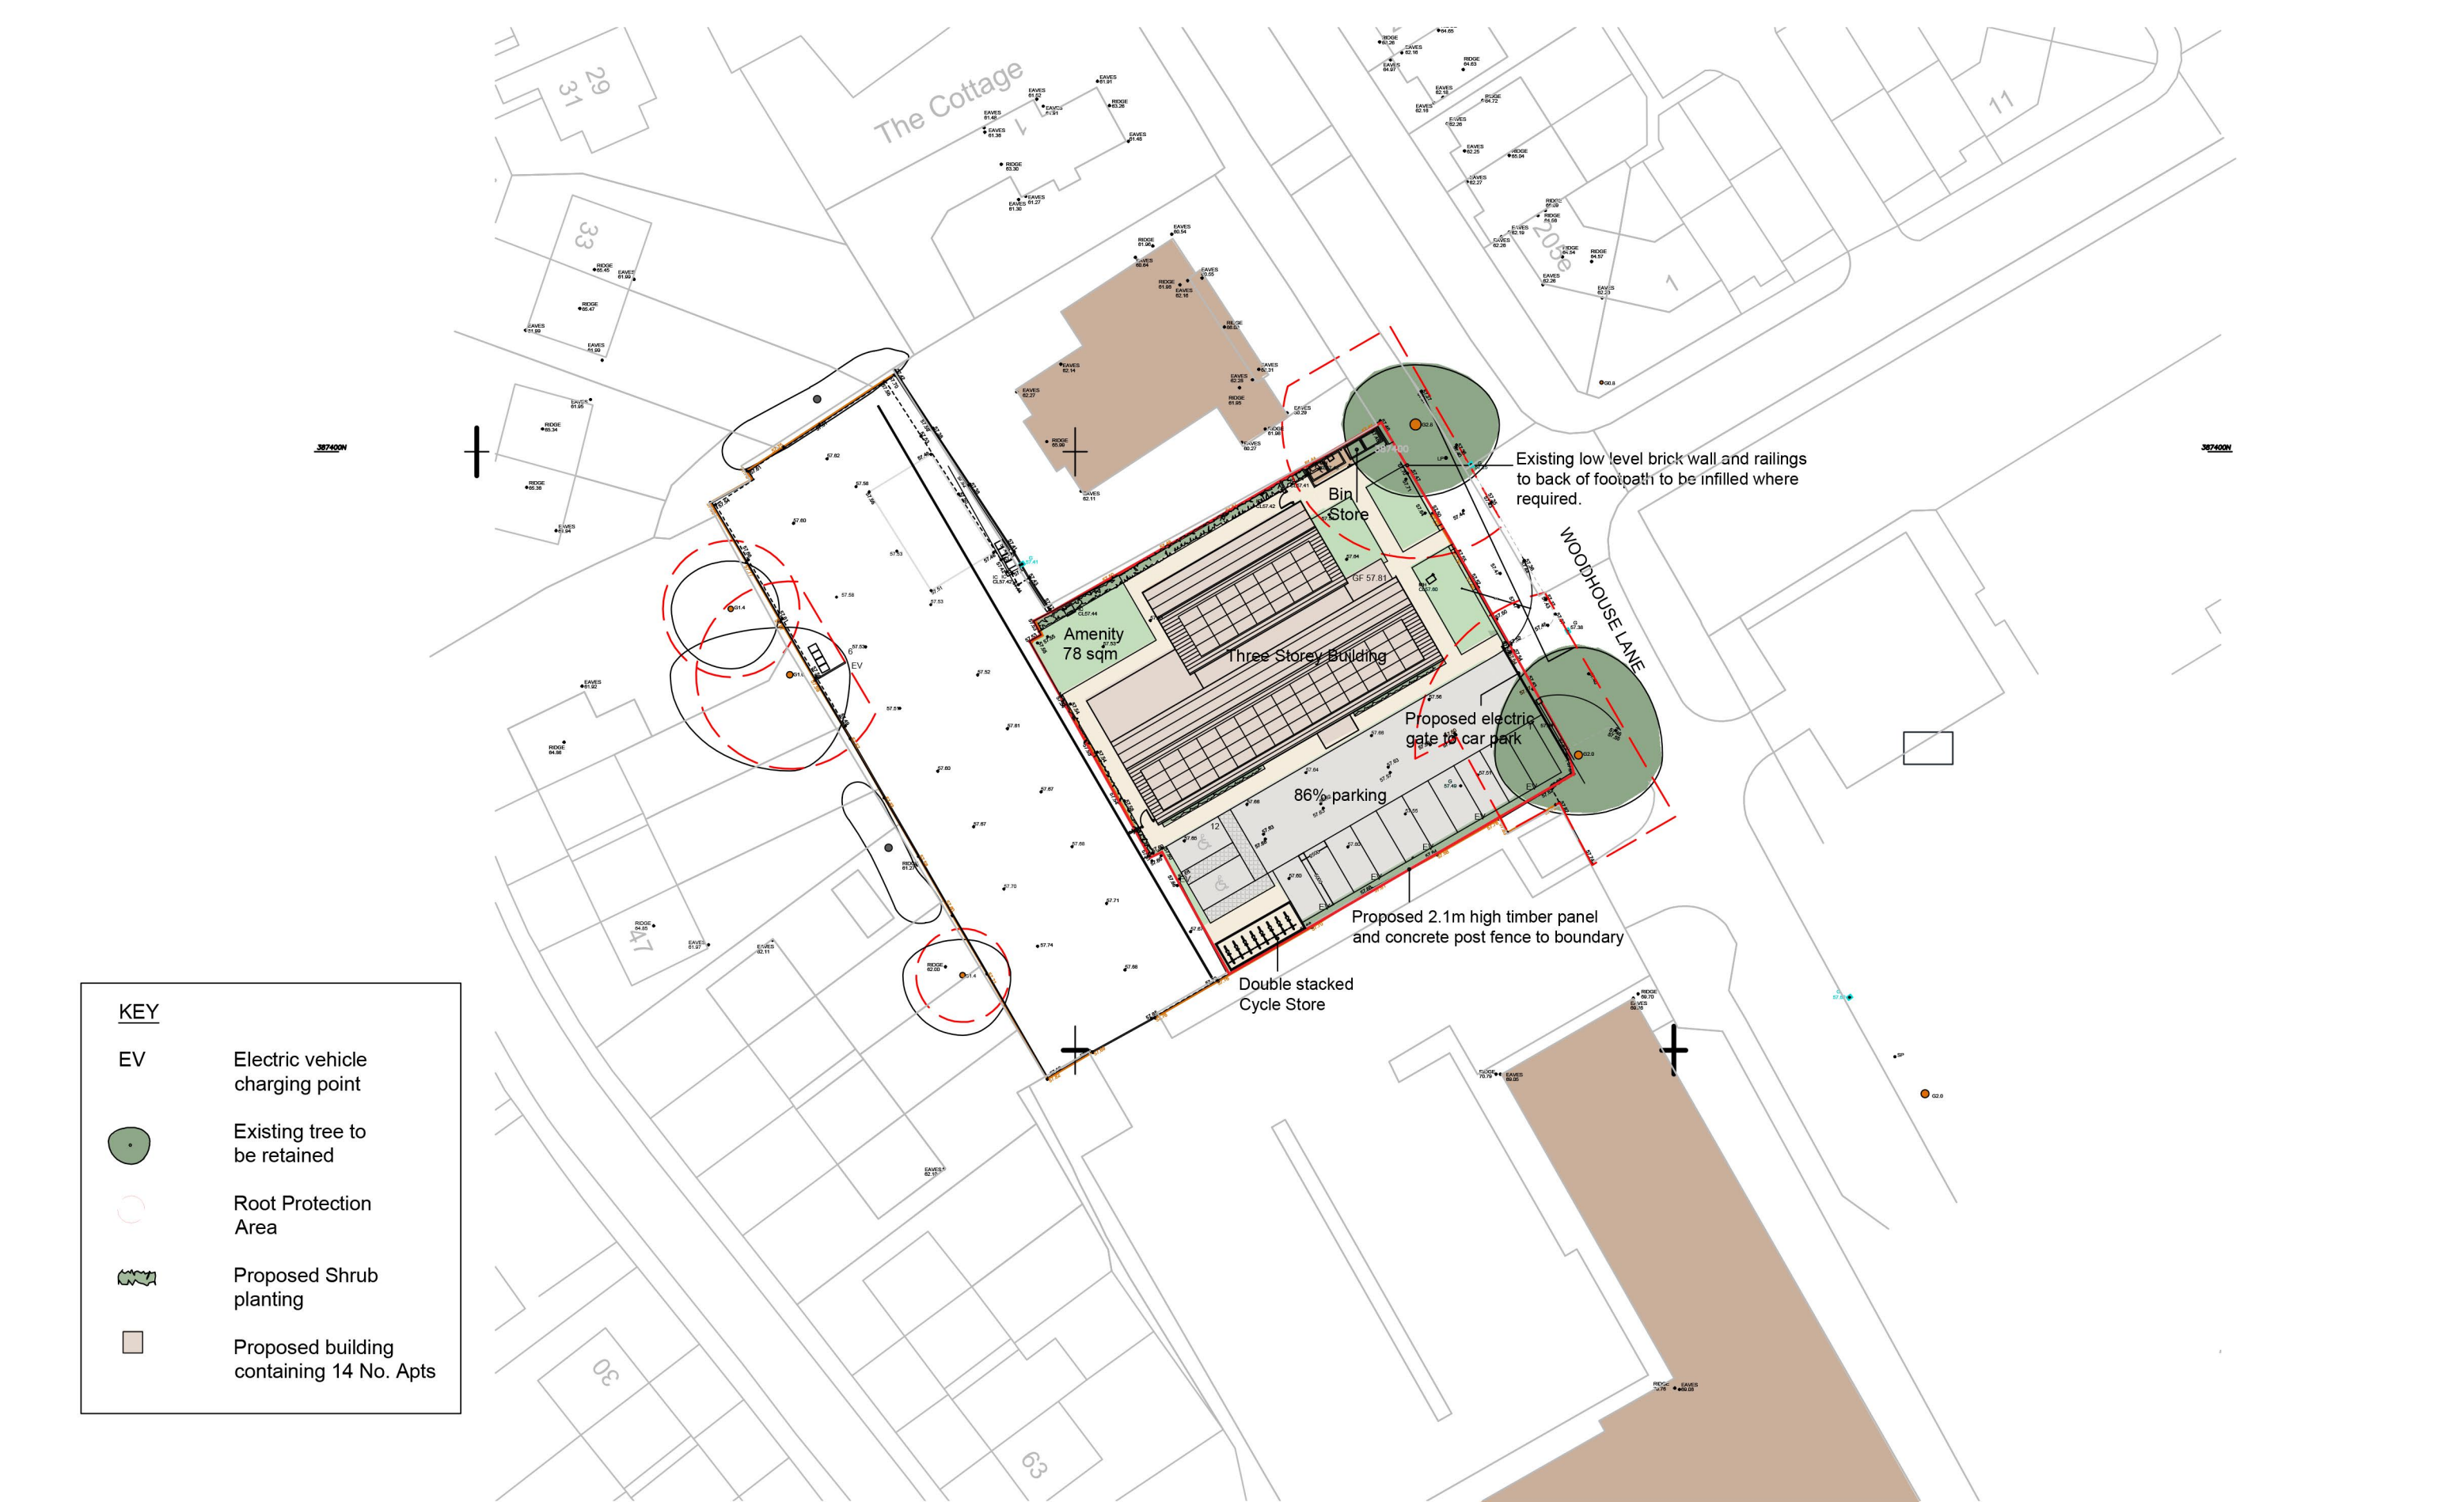

Notes

© Arcus Consulting

THIS DRAWING IS THE SUBJECT OF COPYRIGHT WHICH VESTS IN ARCUS CONSULTING. IT IS AN INFRINGEMENT OF COPYRIGHT TO REPRODUCE THIS DRAWING, BY WHATEVER MEANS, INCLUDING ELECTRONIC, WITHOUT THE EXPRESS WRITTEN CONSENT OF ARCUS CONSULTING WHICH RESERVES ALL ITS RIGHTS.

ARCUS CONSULTING ASSUMES ITS RIGHTS TO BE IDENTIFIED AS THE AUTHOR OF THIS DESIGN. ALL DRAWINGS, IMAGES AND MODELS ARE SUBJECT TO THE COPYRIGHT, DESIGNS & PATENTS ACT 1988.

DRAWING NOT TO BE SCALED.

REPORT ERRORS & OMISSIONS TO ARCHITECT.

CHECK ALL DIMENSIONS ON SITE.

DRAWING TO BE READ IN CONJUNCTION WITH HEALTH AND SAFETY PLAN AND ALL RELEVANT RISK ASSESSMENTS.

0 5 10 15 20

Scale in m. @ A3 1:500

RevID

Note

Date

Drwn

Chkd

P1

First Issue

13.09.23

SB

SB

Project Name & Number

Former British Legion Site

Client

WCHG

Layout Title

Proposed Site plan

N

number

6811-ARC-00-00-DR-A-010005

rev

P1

status

S3

drawn by

SB

checked

SB

Arcus Consulting LLP

www.arcus.uk.com

info@arcus.uk.com

Wakefield 0192 4669000

Newcastle 0191 2725781

Liverpool 0151 7081080

Cambridge 0122 3257706

Manchester 0161 9053222

Safety Health and Environmental Information Box

QA35