

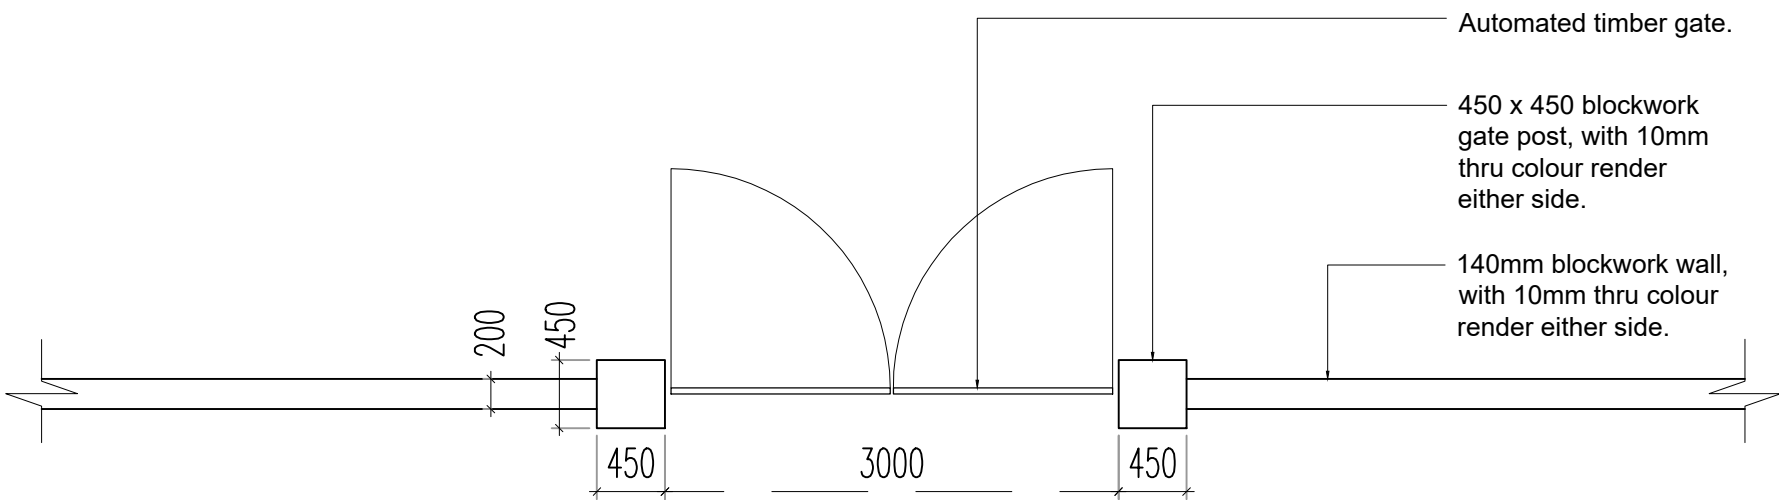
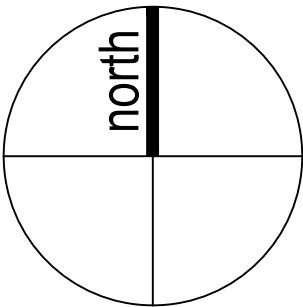


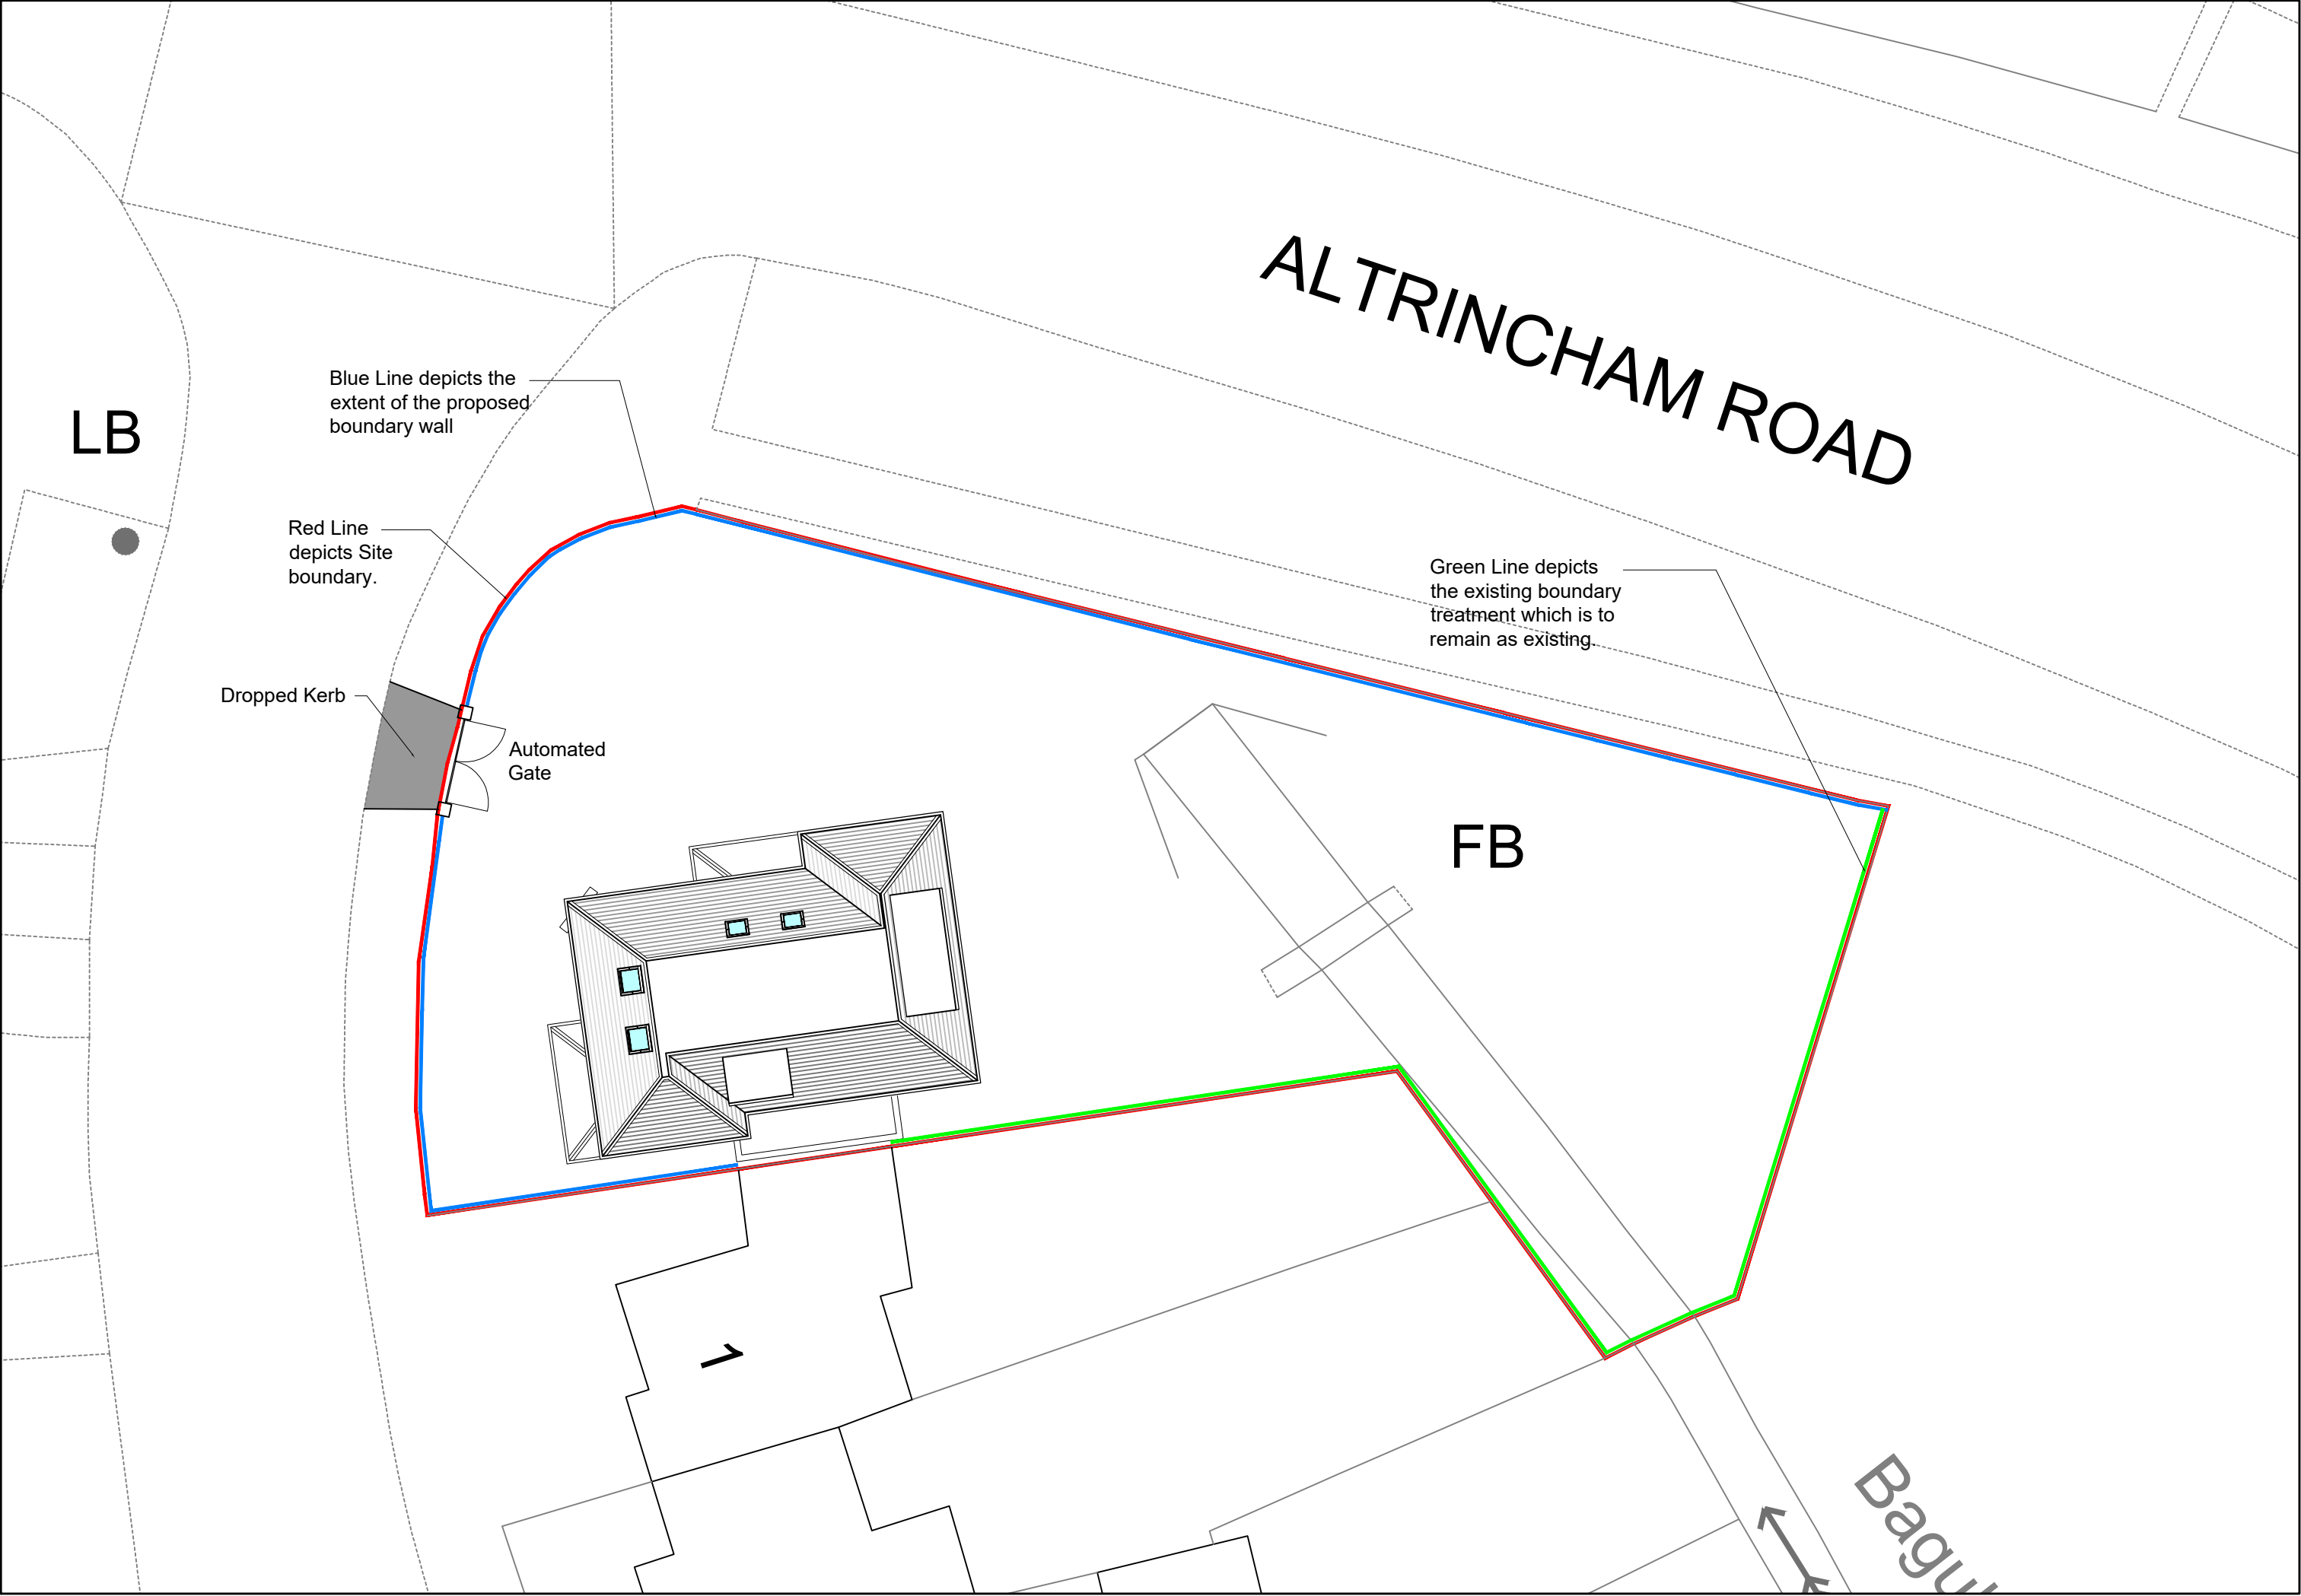

Typical Plan of proposed Boundary Wall and gate.

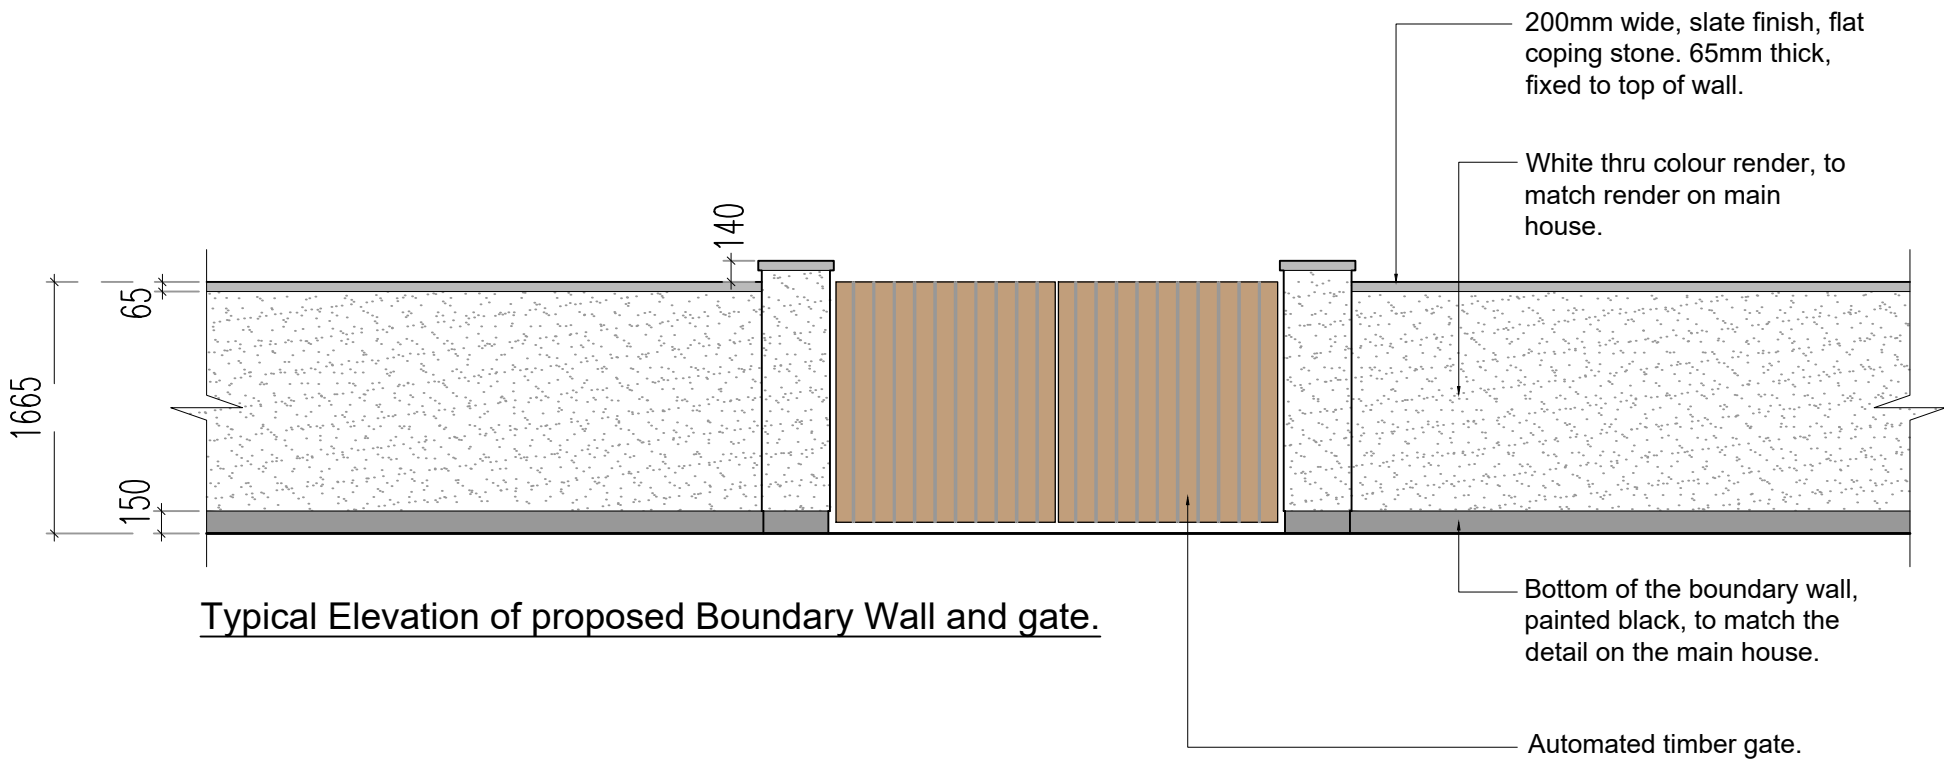

Typical Elevation of proposed Boundary Wall and gate.

-	-	-
Rev	Amendment	Date

t 0161 859 8861
m 07814 024033
e info@nk-architects.com
w www.nk-architects.com

PROJECT:
BOUNDARY WALL TREATMENT

ADDRESS:
459 ALTRINCHAM ROAD,
WYTHENSHAW, MANCHESTER

DRG:
PROPOSED SITE PLAN
AND WALL DETAILS

DRG STATUS:
PLANNING SUBMISSION

DATE: Nov 2023 DRAWN: ANK
SCALE: 1:200 - 1:50 CHECKED: ANK
SIZE: A2 DRG NO: 619.03

COPYRIGHT © 2007 NK ARCHITECTS (MCR) LIMITED. ALL RIGHTS RESERVED.
REFER TO DIMENSIONS AND DO NOT SCALE.