




E1 - South Elevation
1:100



E2 - East Elevation
1:100



E3 - North Elevation
1:100

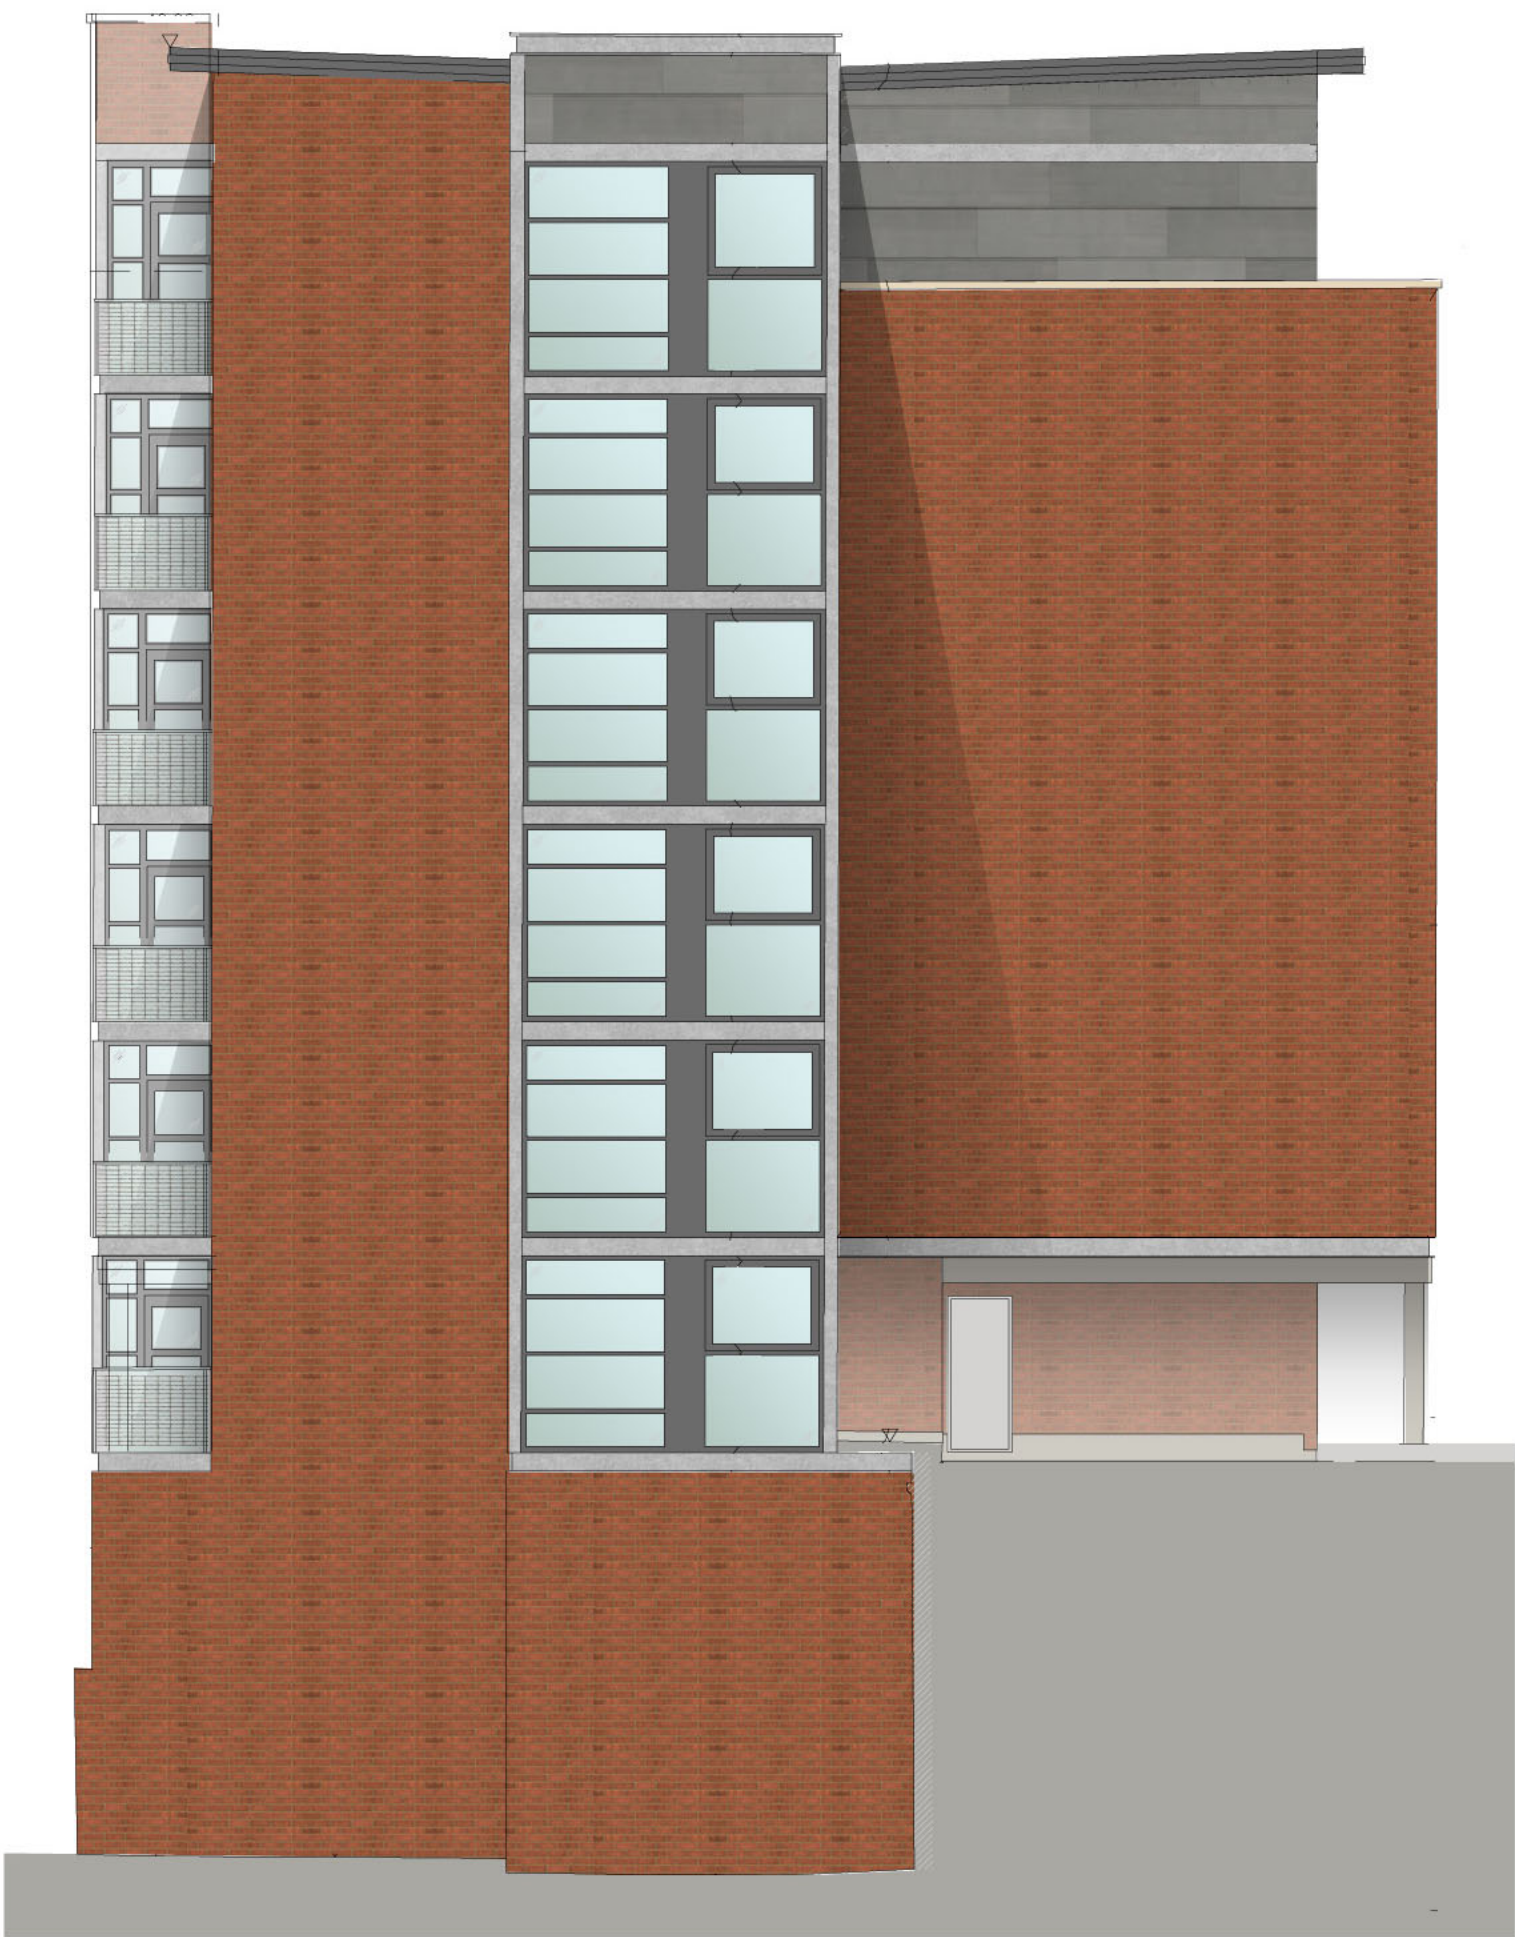

E4 - West Elevation
1:100

**Note: Existing height to be retained.
No change to existing height of building**

This drawing is copyright Bernard Taylor Partnership Ltd and must not be copied or disclosed by or to any unauthorised persons without the prior written consent of Bernard Taylor Partnership Ltd

Do not scale from this drawing. Do not take measurements from the CAD base. Any discrepancies are to be reported to the architect for clarification.


All dimensions are to be checked on site prior to construction, manufacture of any components and ordering of materials and equipment.

All materials and workmanship to be in accordance with the current British Standards and codes of practice.


Existing Facing Materials



Terracotta cladding,
dark grey
(TO BE RETAINED)

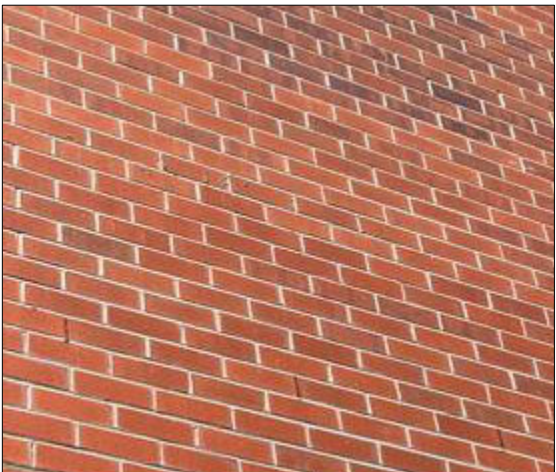

Red Brick
(TO BE RETAINED)

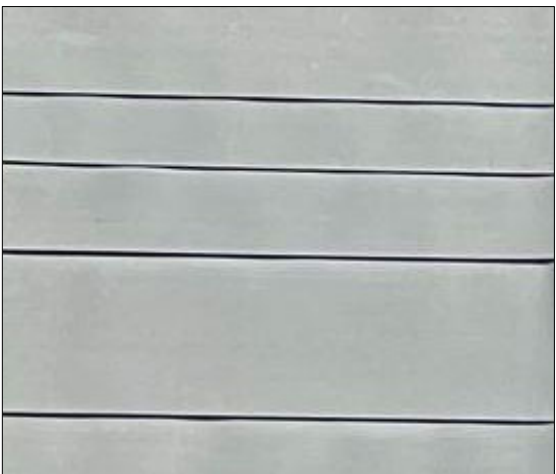

Zinc flat lock cladding
(TO BE REMOVED)




Timber balcony decking
(TO BE REMOVED)

Proposed Facing Materials



Terracotta cladding,
dark grey
(TO BE RETAINED)

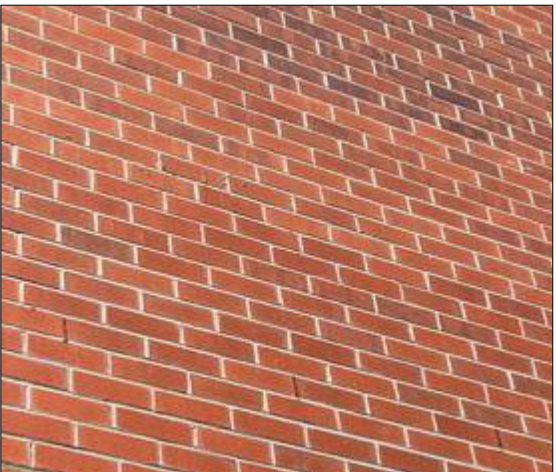

Red Brick
(TO BE RETAINED)




Proposed VMZinc
flat lock cladding
in finish
"Quartz-Zinc"
horizontal stretcher
bond pattern to
match existing



Proposed Alideck XL
Board aluminium
decking in Textured
Sand *(Alideck
standard colour, non
RAL Colour)

TEXTURED
SAND

Plan Legend

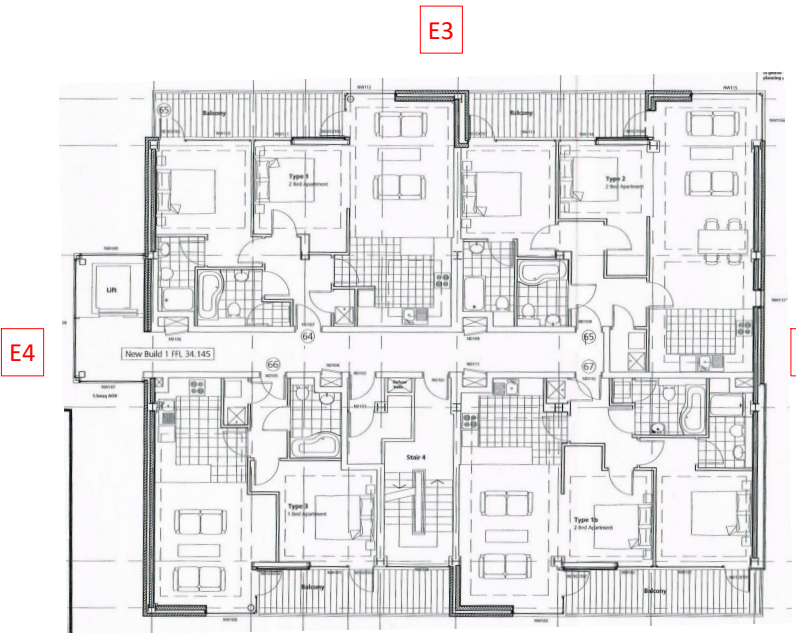

1 0 1 2 3 4 5
SCALE
1:100
m

5	03/10/23	AW	Updated materials key to reference Texture Sand Colour
4	06/09/23	TP	Materials key amended
3	05/09/23	TP	amended following client comments
2	29/08/23	LB	Drawing status changed to Planning
1	25/08/23	LB	Clarification on balcony decking & proposed material finishes added
Rev	Date	Int	Description



CLIENT:
Intelligent FS

PROJECT:
Worsley Mill, Blantyre St, Manchester

DESCRIPTION:
Elevations as Proposed Facing Materials

PURPOSE OF ISSUE:

Planning

DRAWN BY:	CHECKED	DATE:	SCALE @ A1:
TAP	LB	23/08/23	1:100

JOB NO:	STATUS CODE:	DRAWING NO:	REV
4297	S2	104	5

FILE IDENTIFIER:
WM-BTP-00-E-DR-A-4297_104.5

Elizabeth House 486 Didsbury Road Heaton Mersey Stockport SK4 3BS
0161 443 1221 info@bernardtaylor.co.uk www.btparchitects.co.uk