


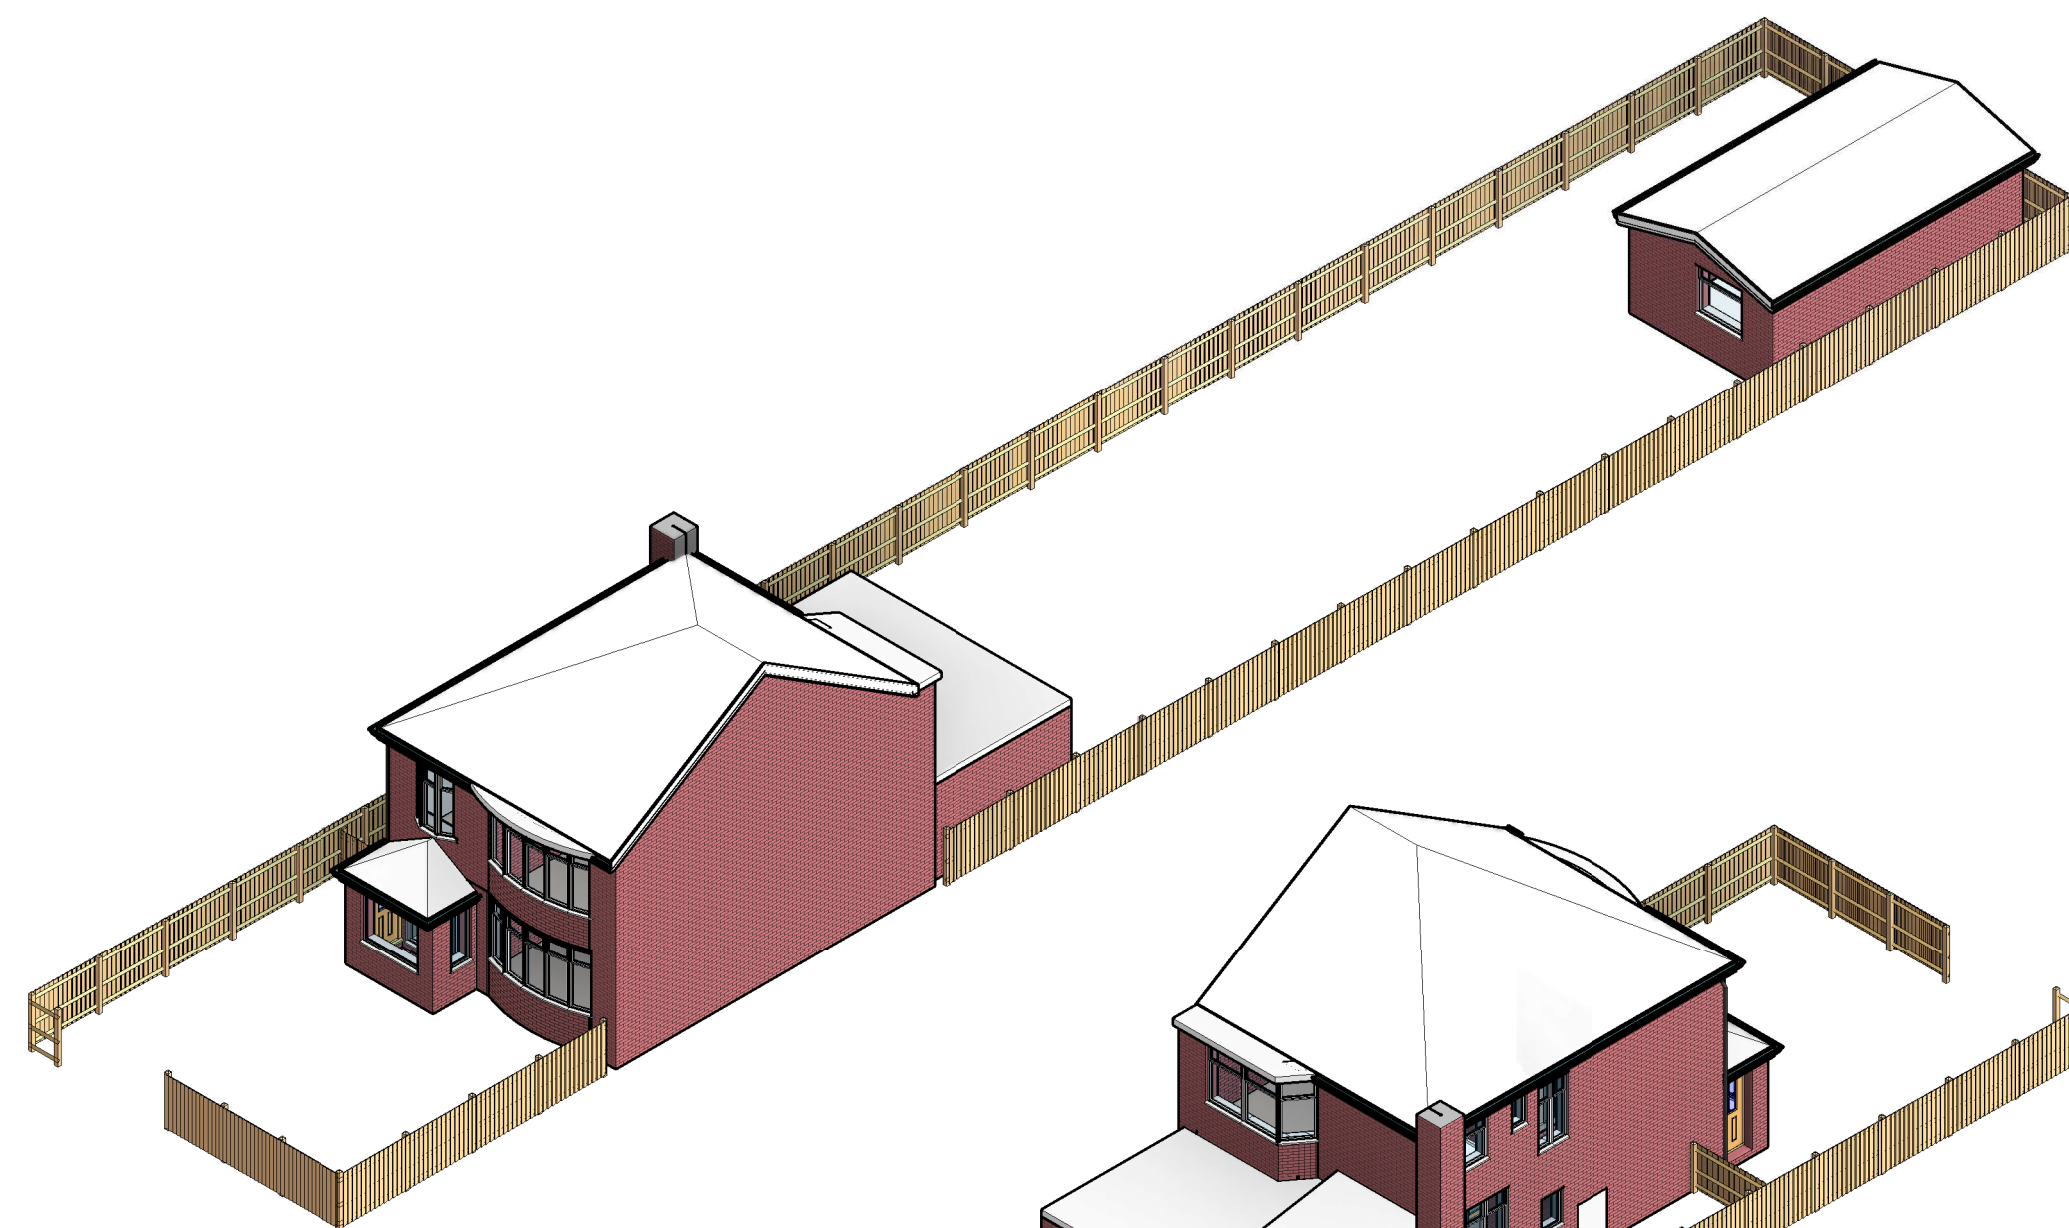
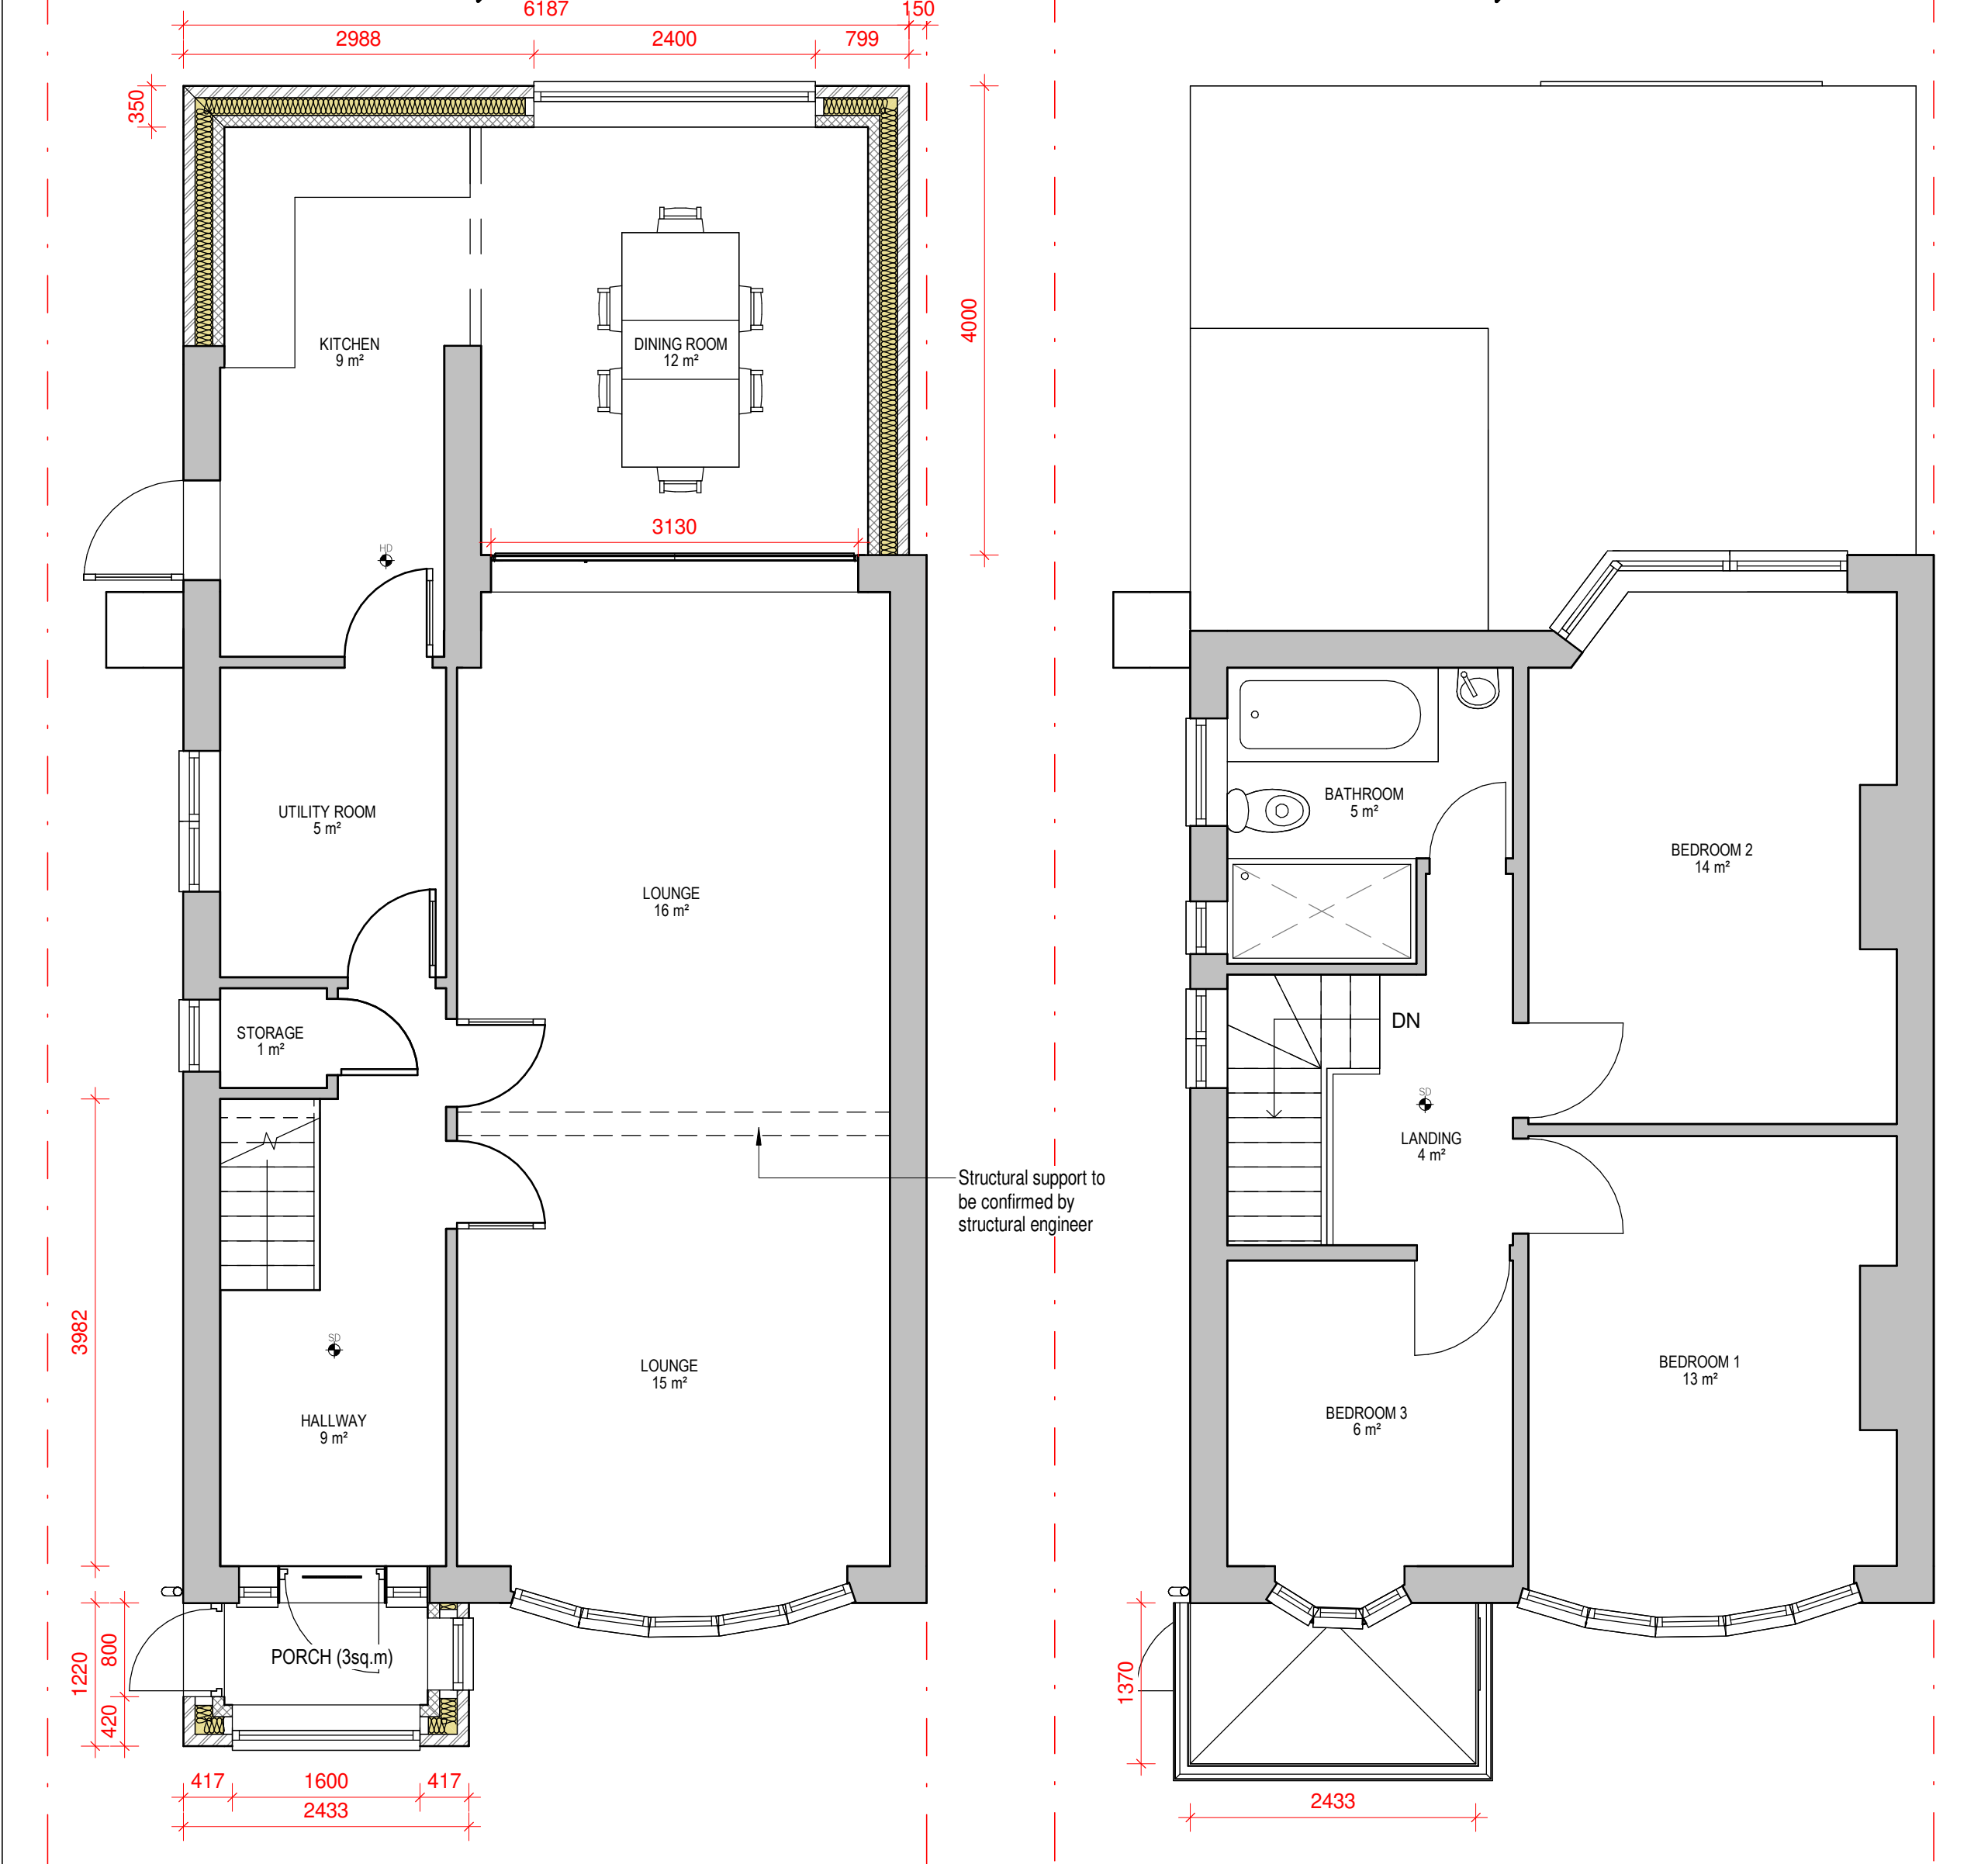


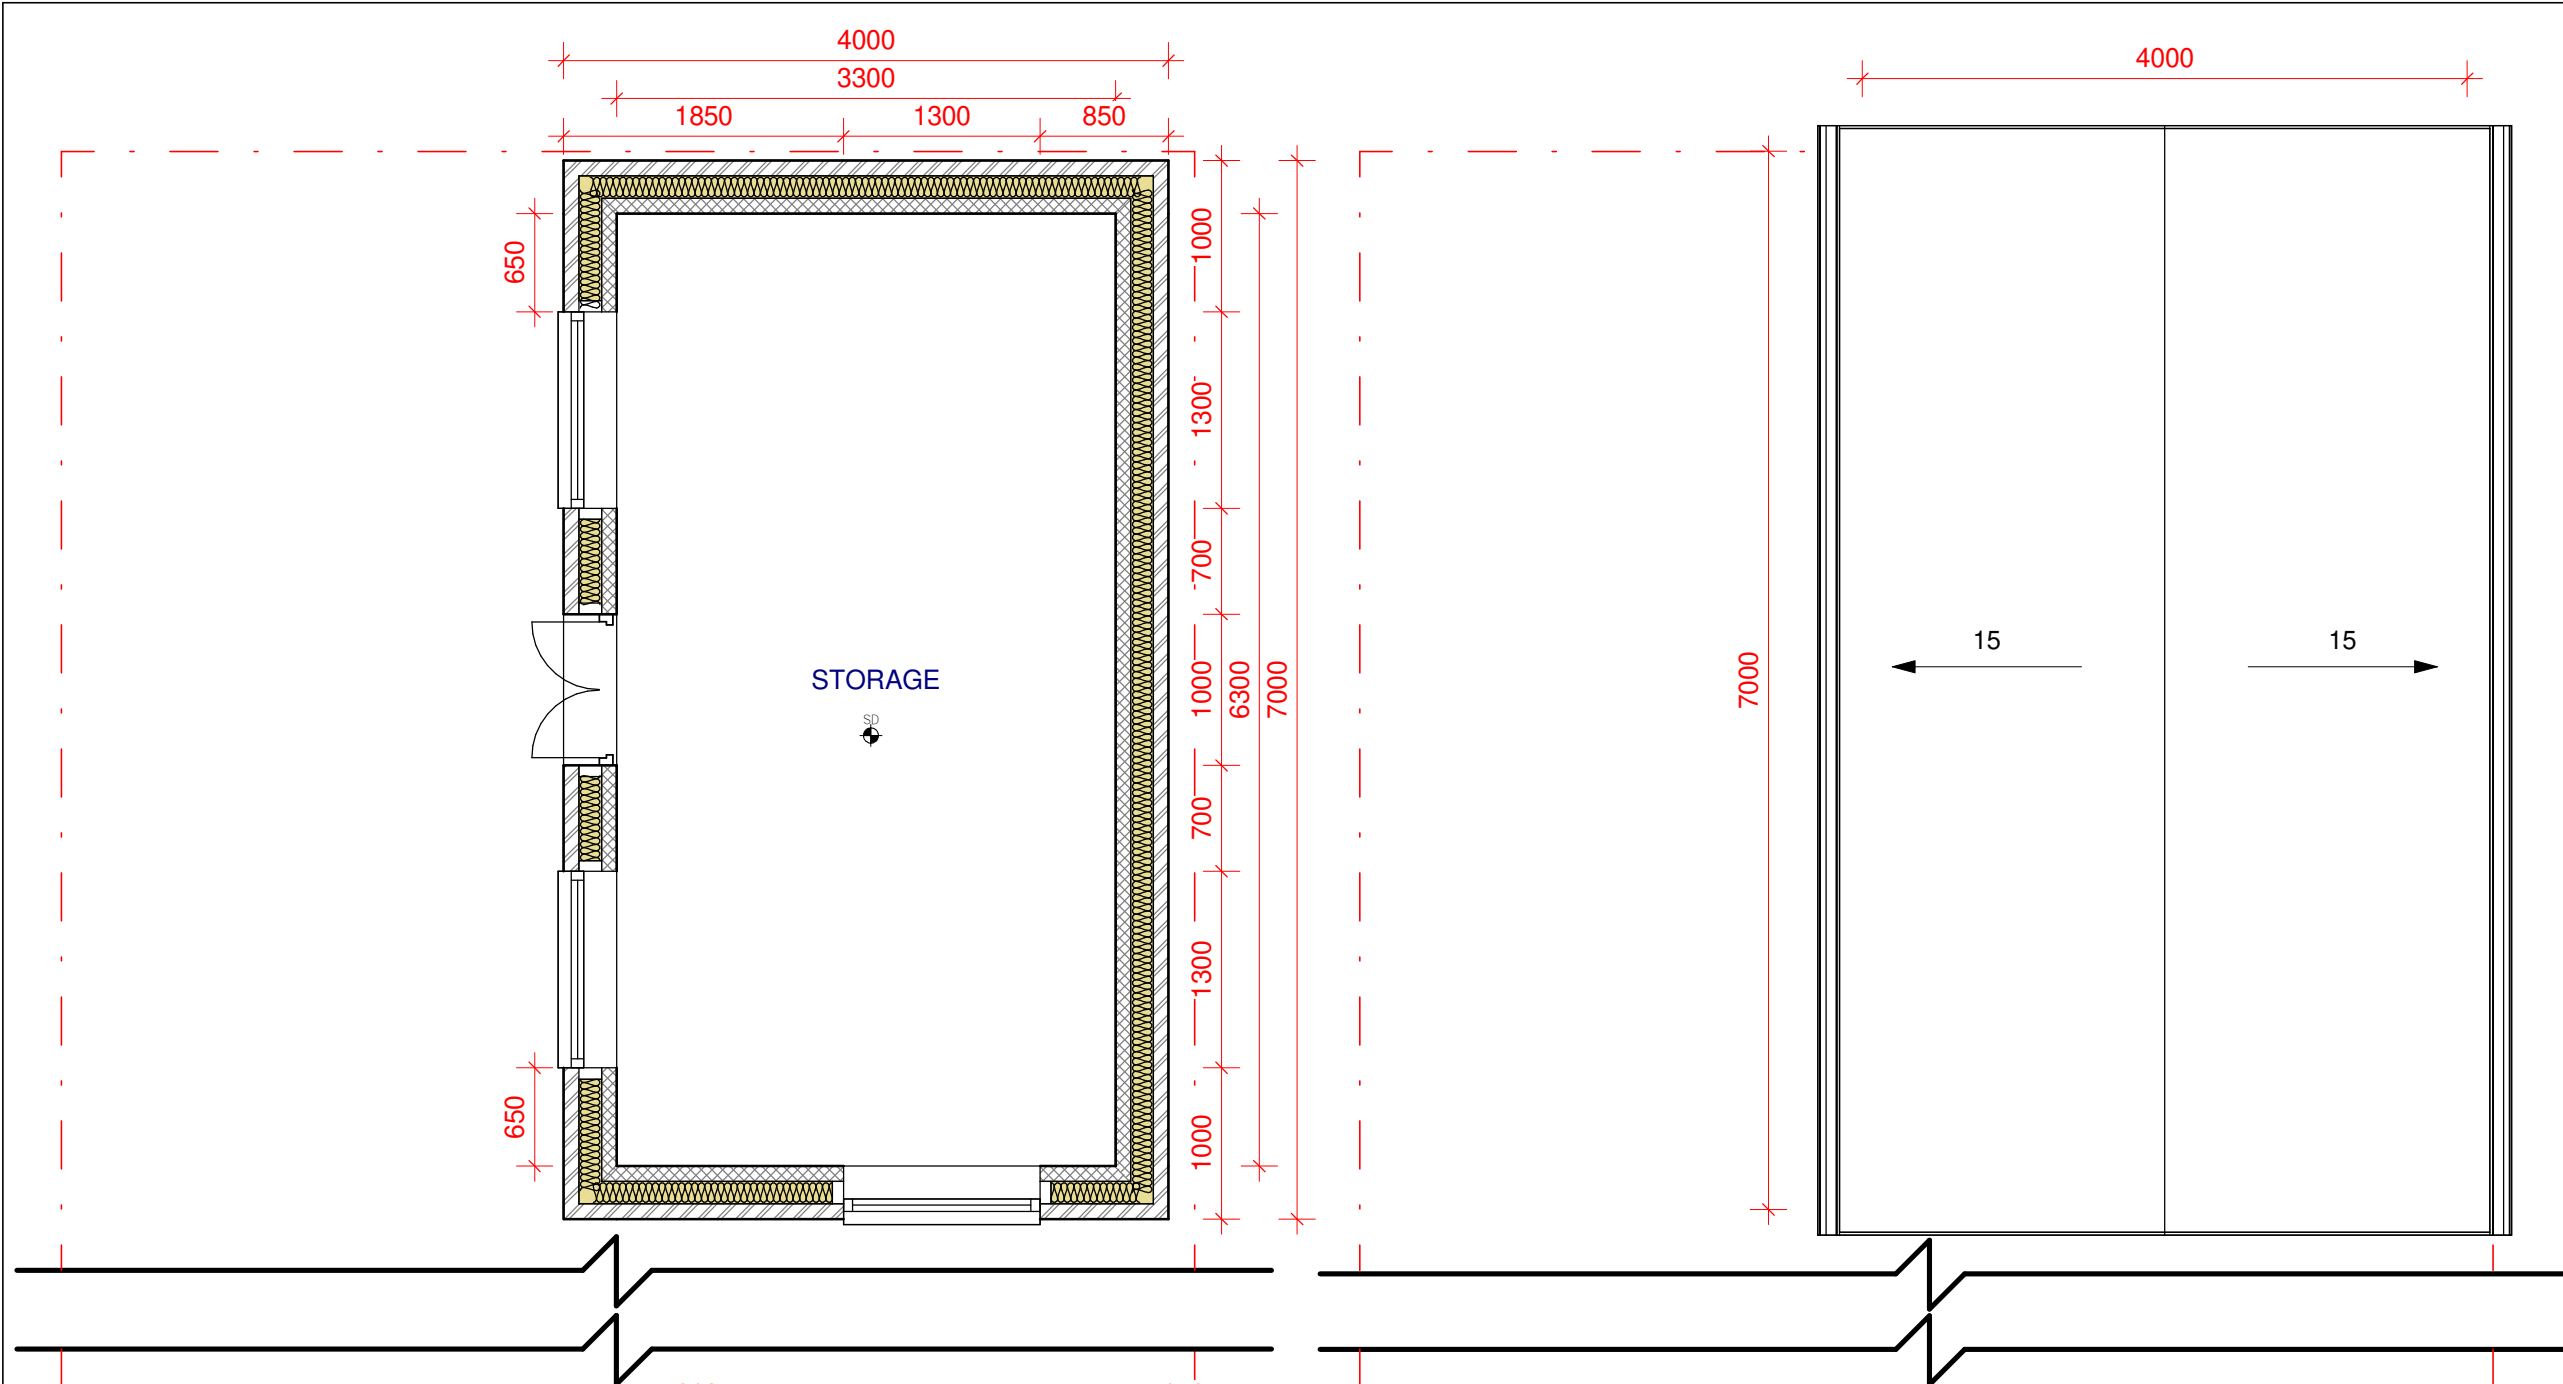

Proposed Front-Right 3D View

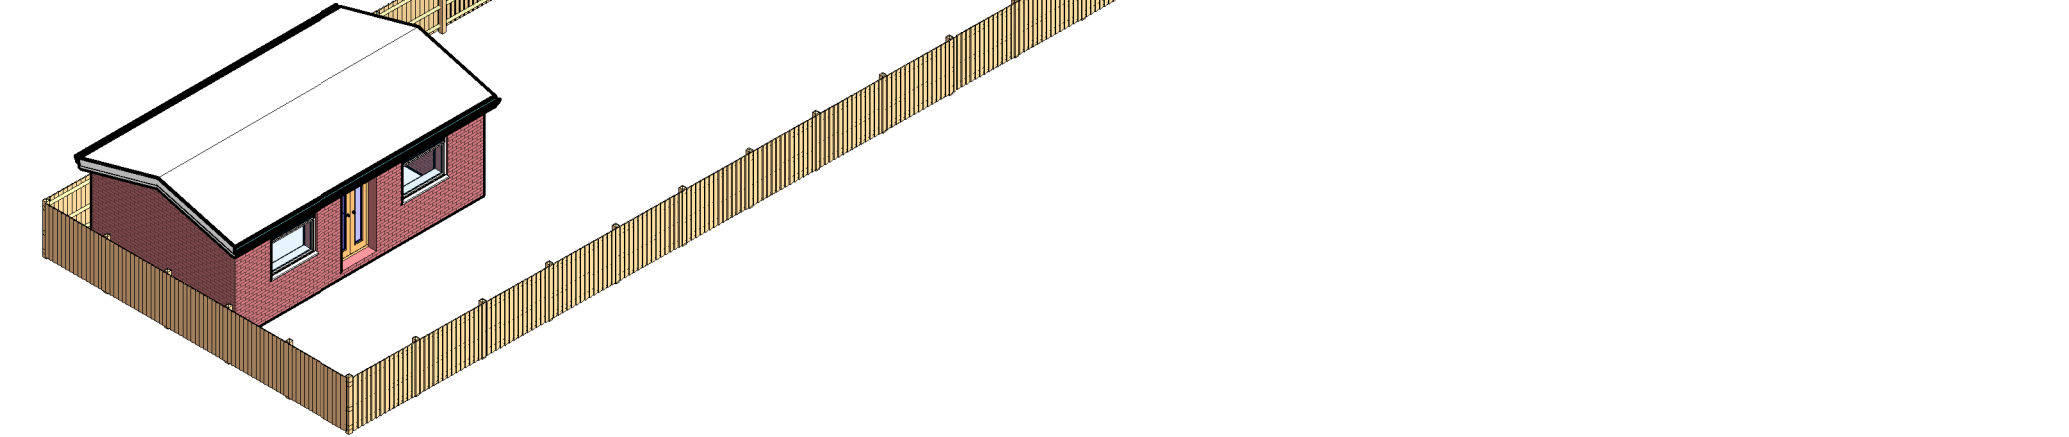


Proposed Rear Left 3D View

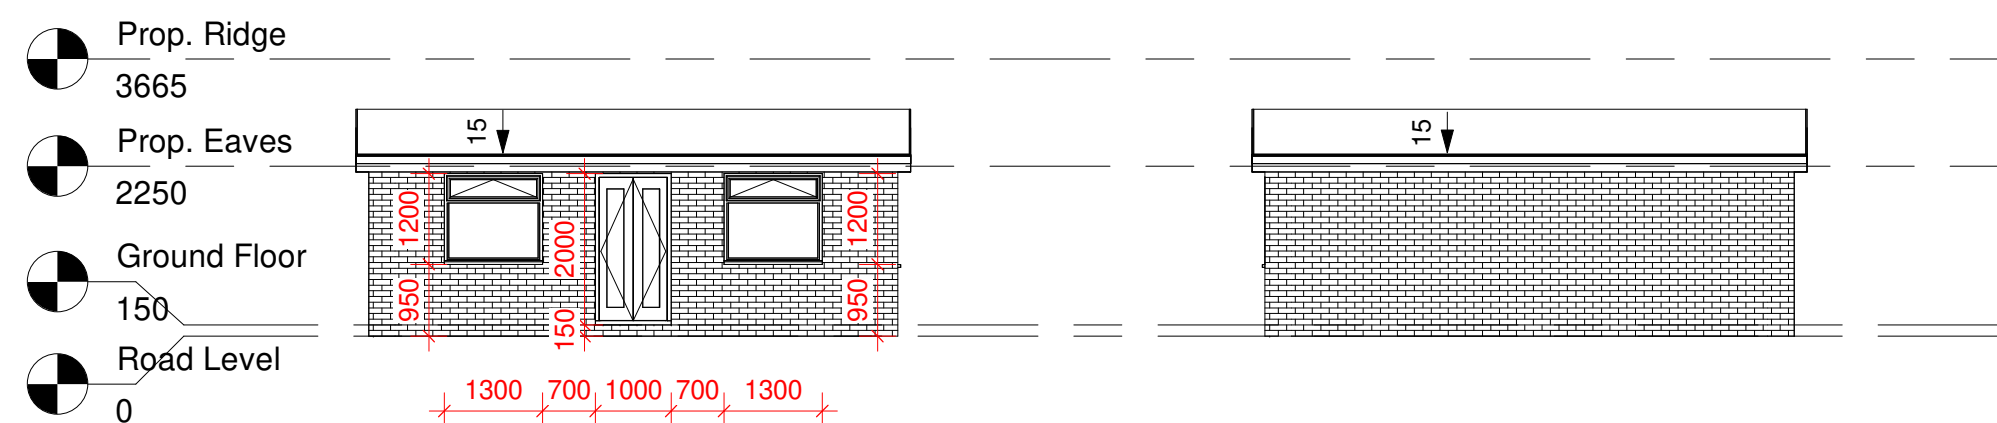



Proposed Front Elevation
1 : 100

Proposed Rear Elevation
1 : 100

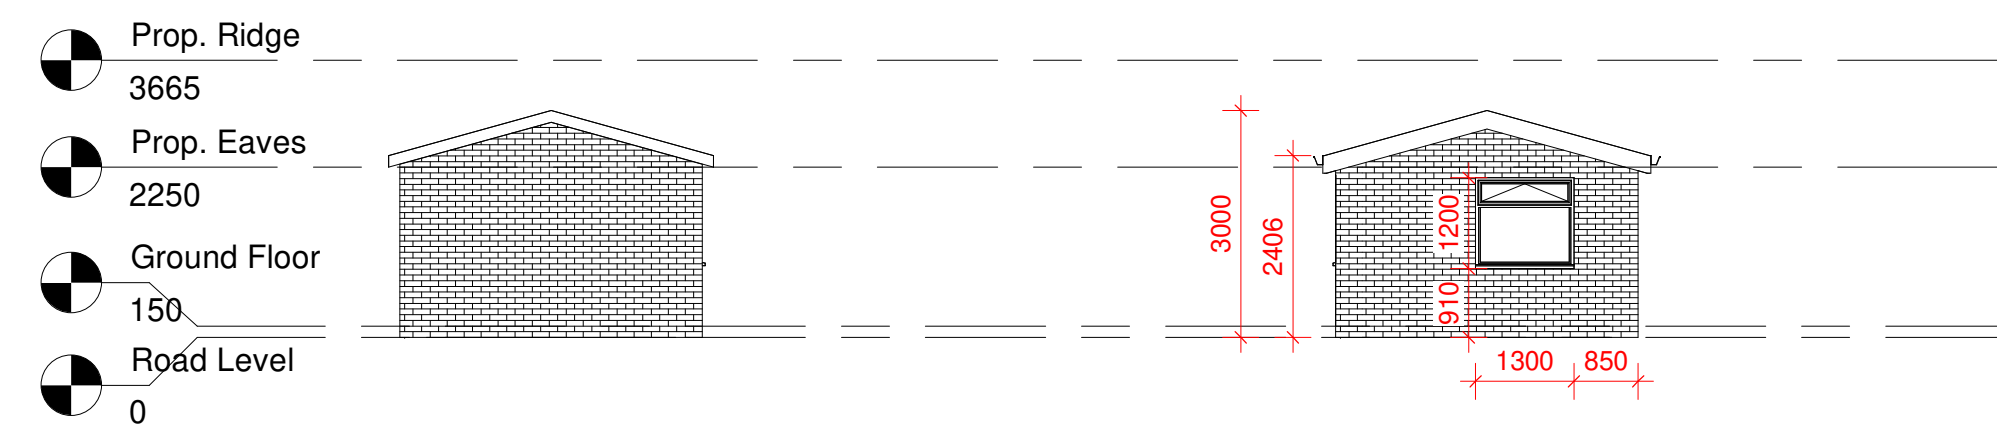

Proposed Left Elevation
1 : 100

Proposed Right Elevation
1 : 100

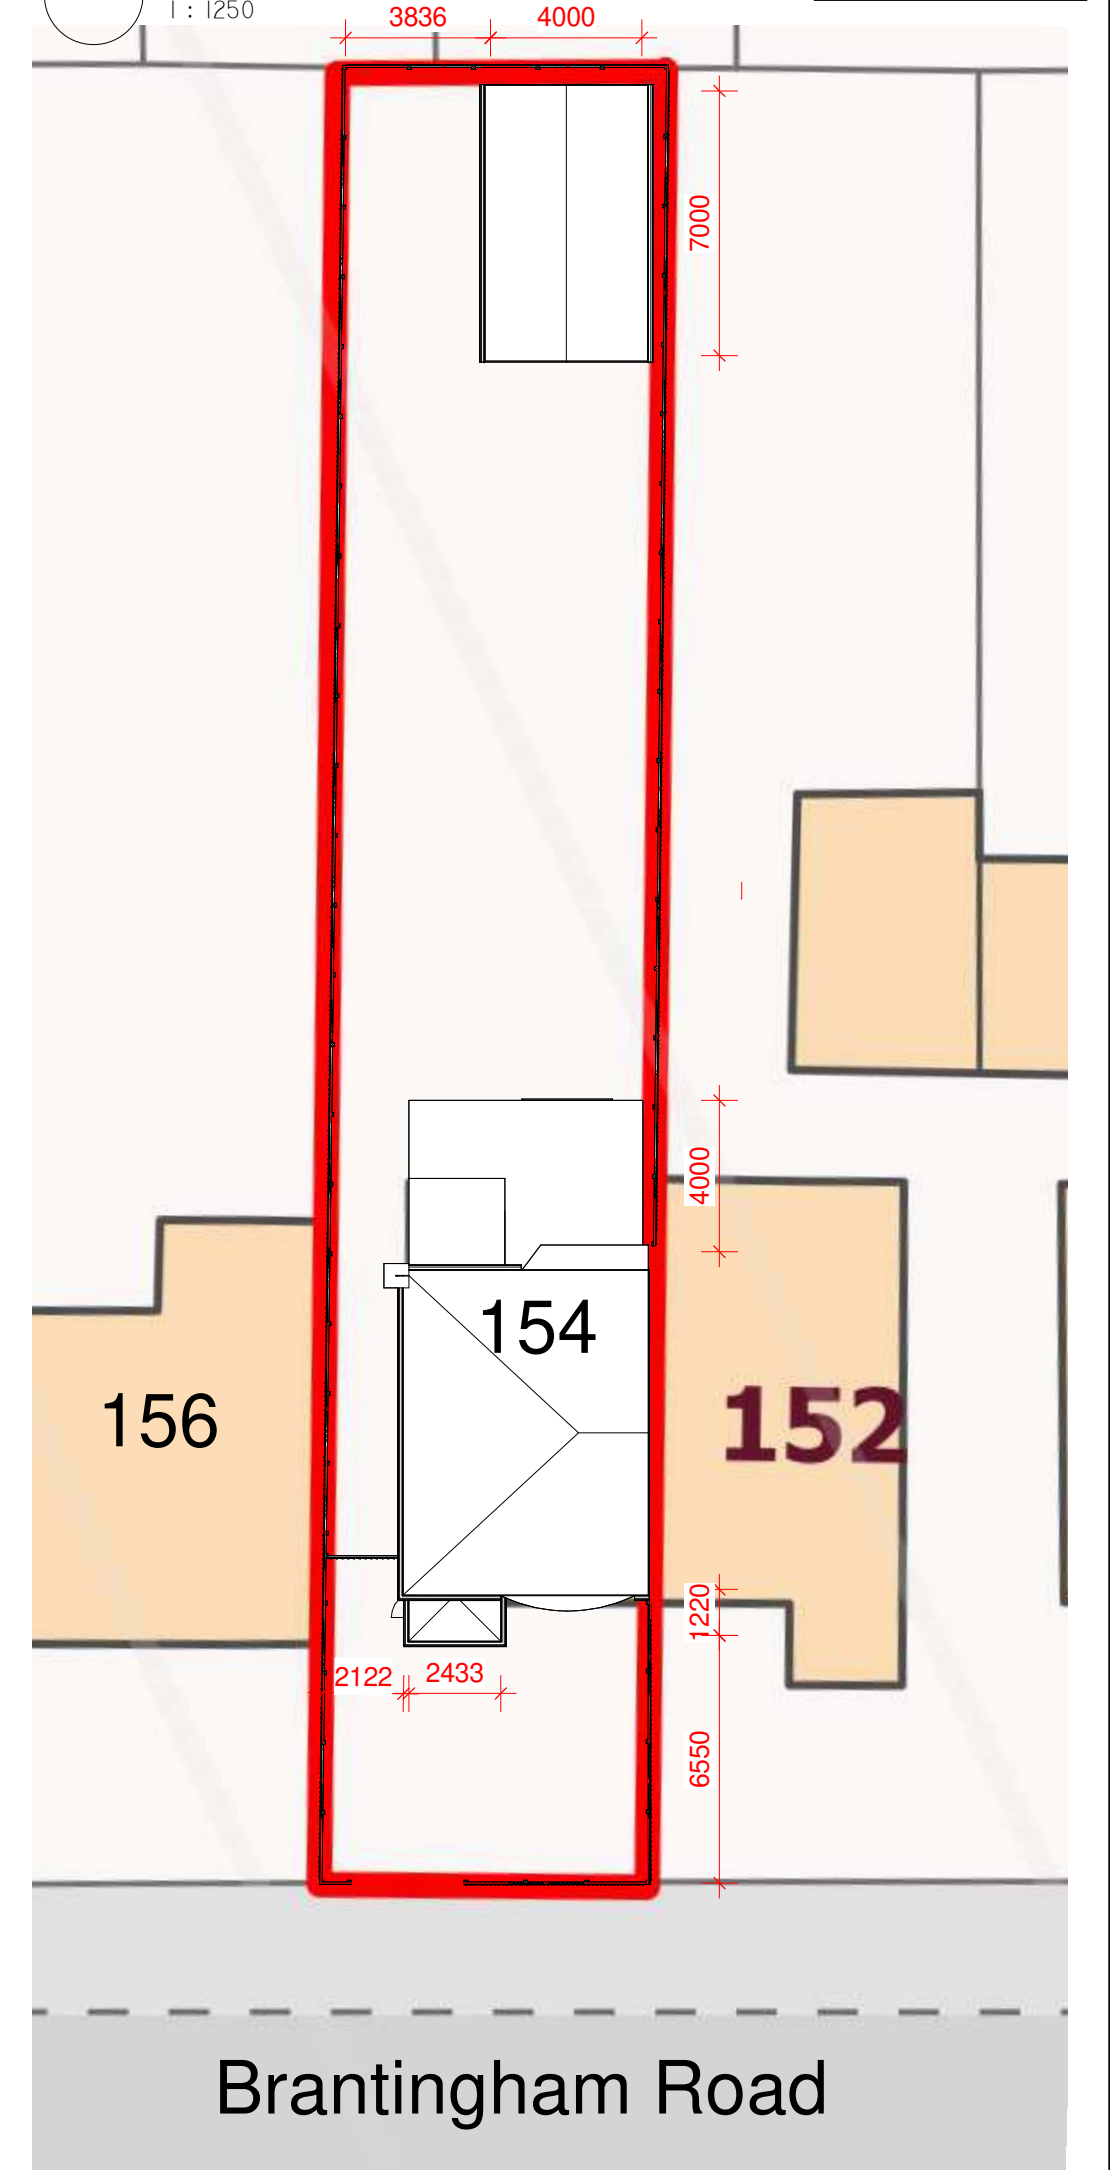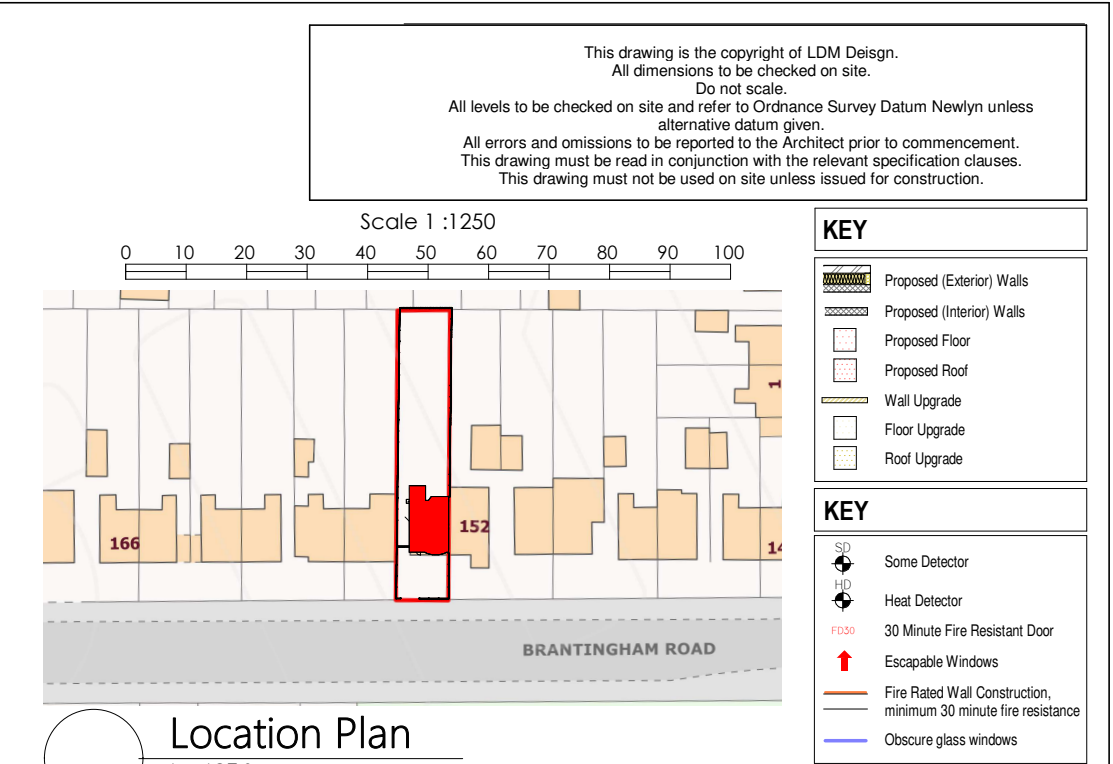

Proposed Site Plan
1 : 200



LDM Design

PROJECT 154 Brantingham Road, Chorlton-Cum-Hardy, Manchester M21 0TS

SHEET Planning Drawings (Proposed Outbuilding)

CLIENT Ms Wan Koon CHUA

Scale (if A3)	As indicated	REV
Drawn by	JG	DRAWING NUMBER
Checked by	LG	A01-C

