



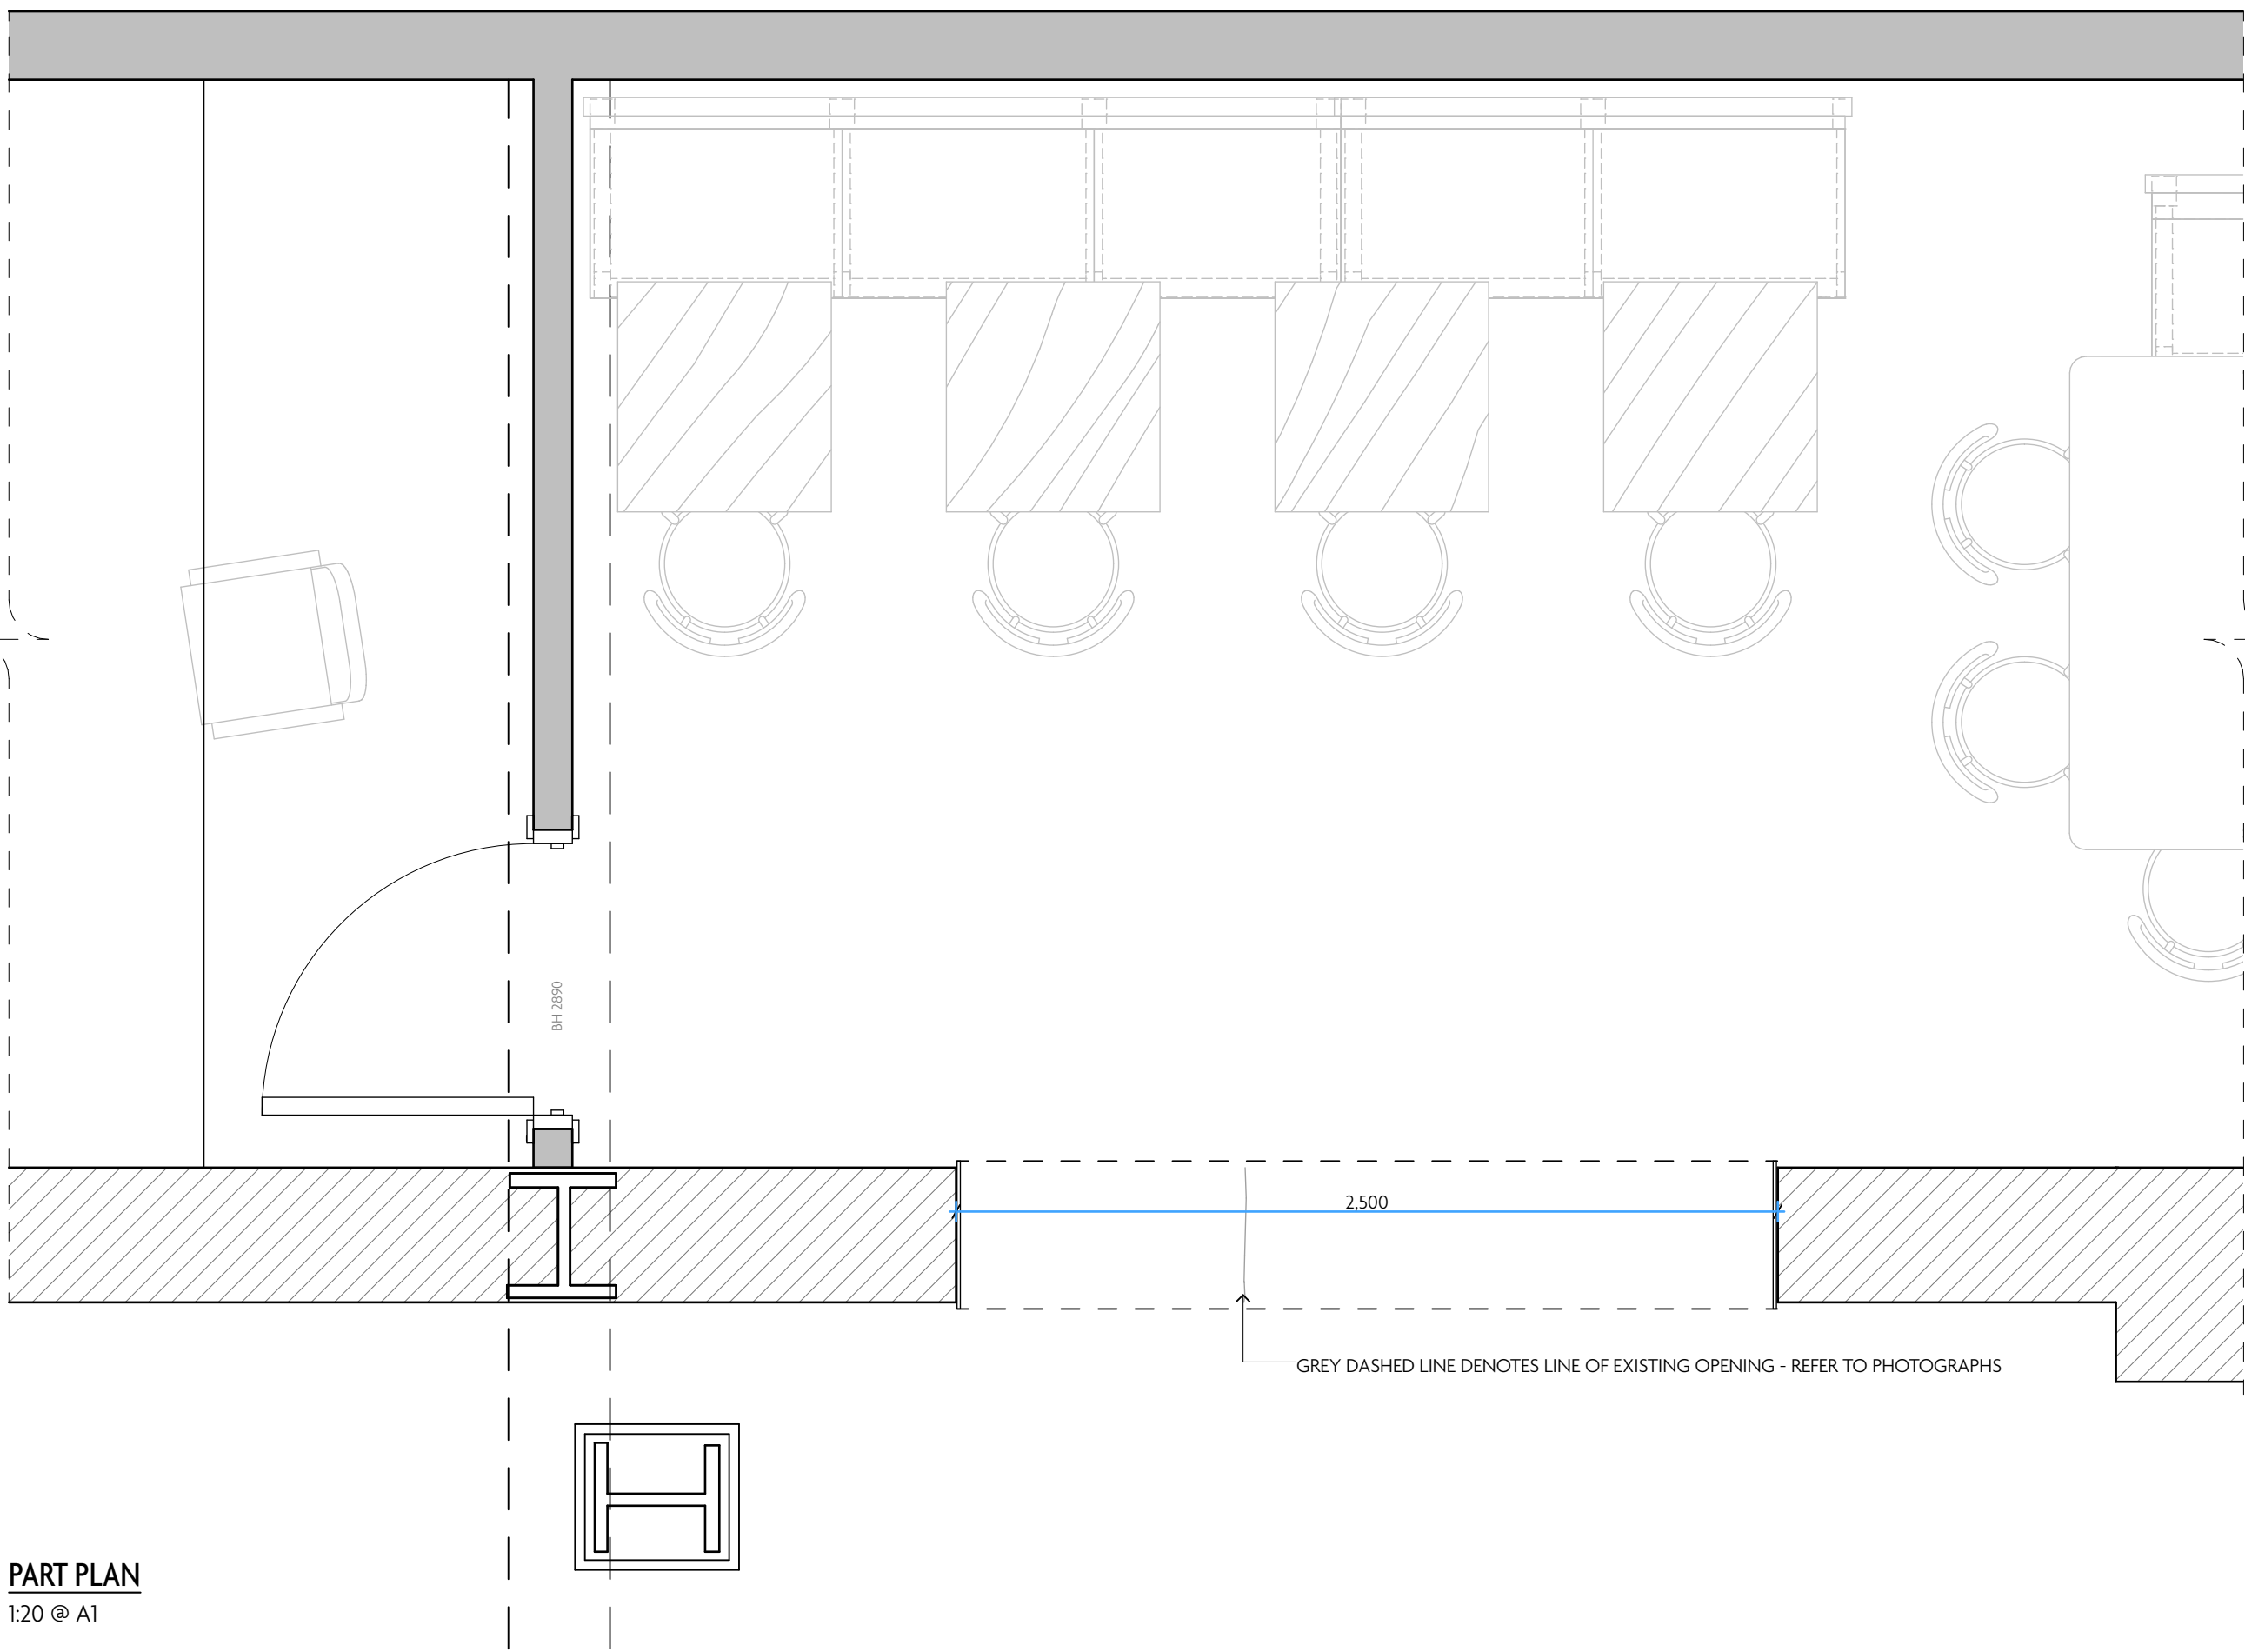


PART PLAN
1:20 @ A1

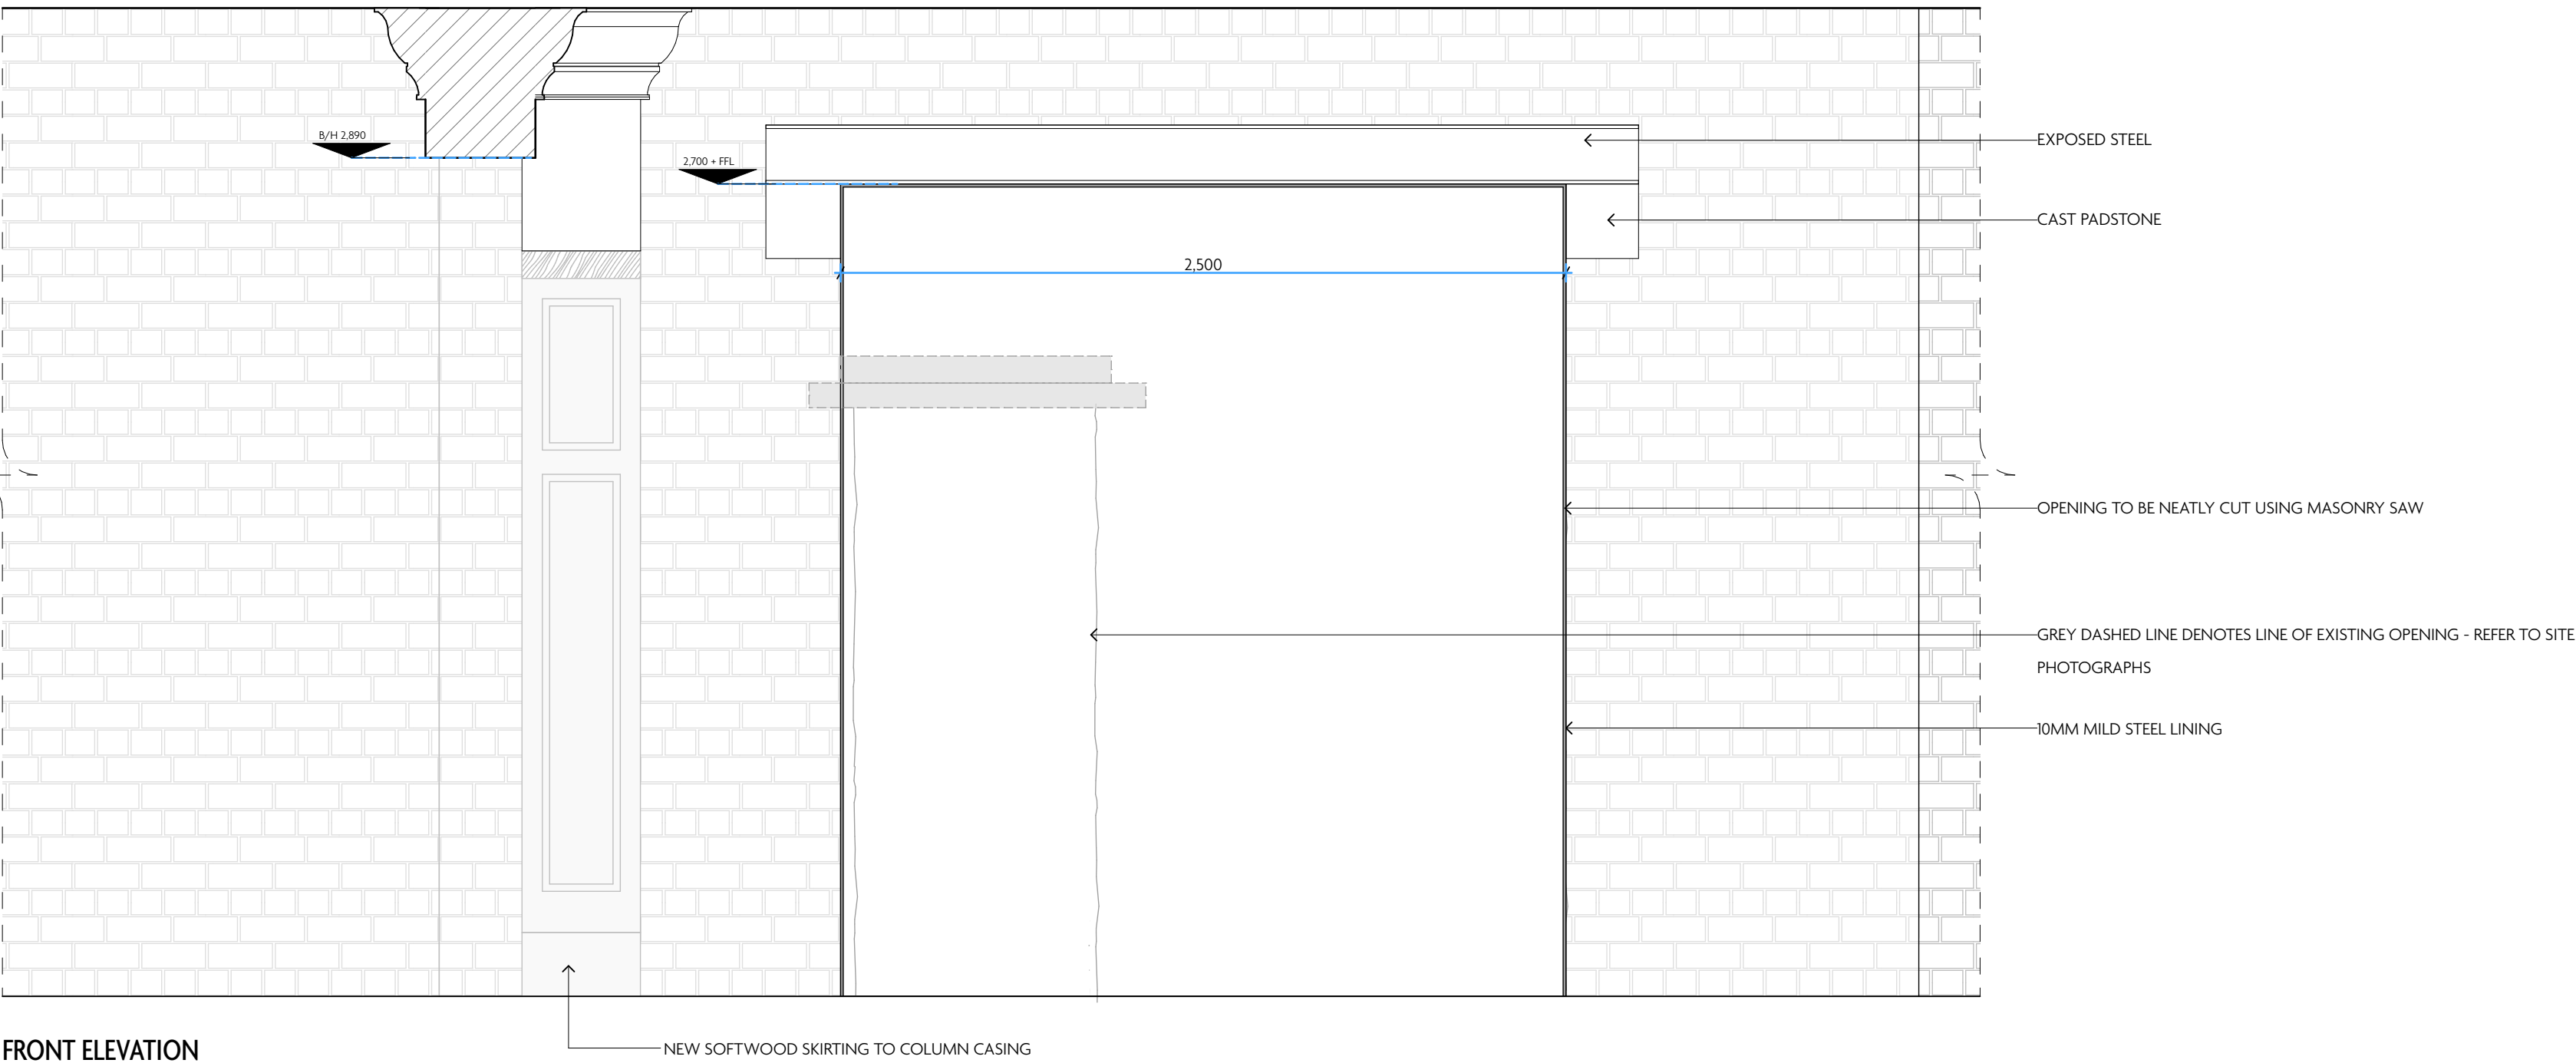


FRONT ELEVATION
1:20 @ A1



PHOTOGRAPHS SHOWING TYPICAL OPENING ARRANGEMENT

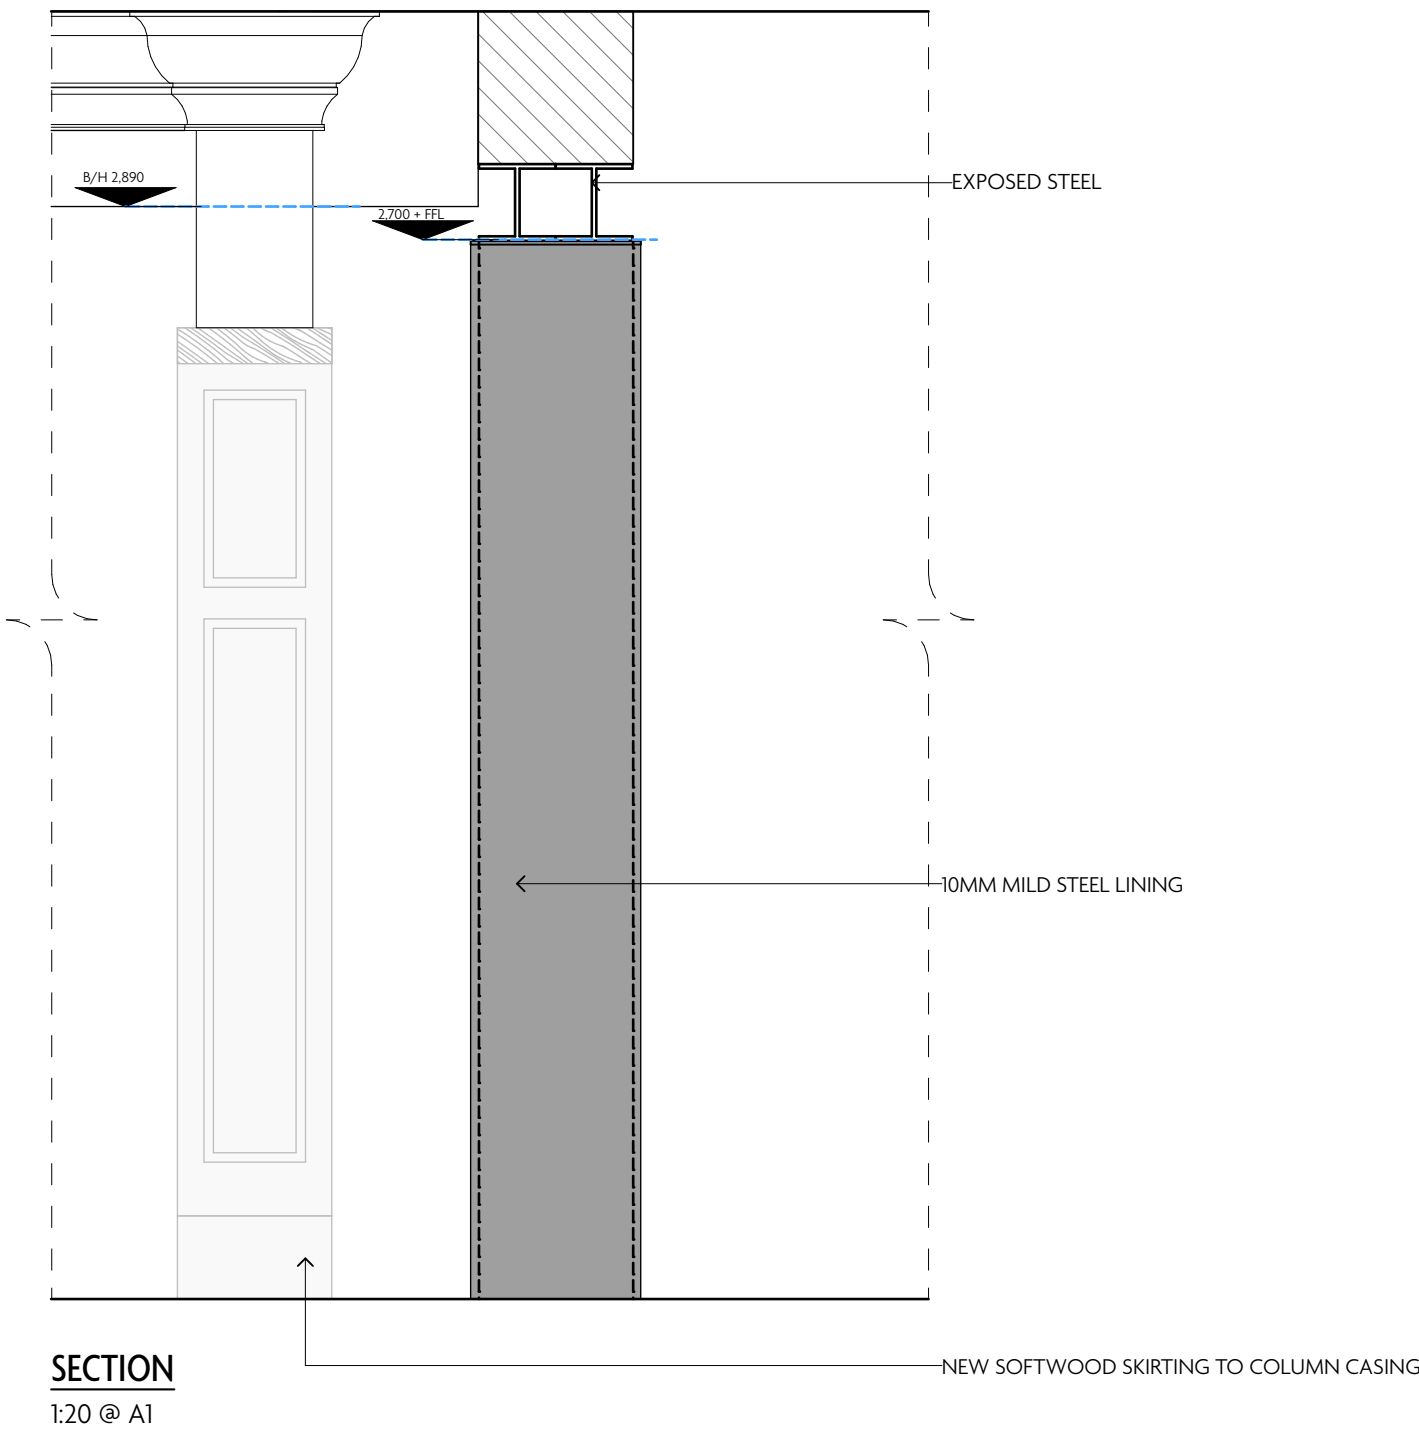

SECTION
1:20 @ A1

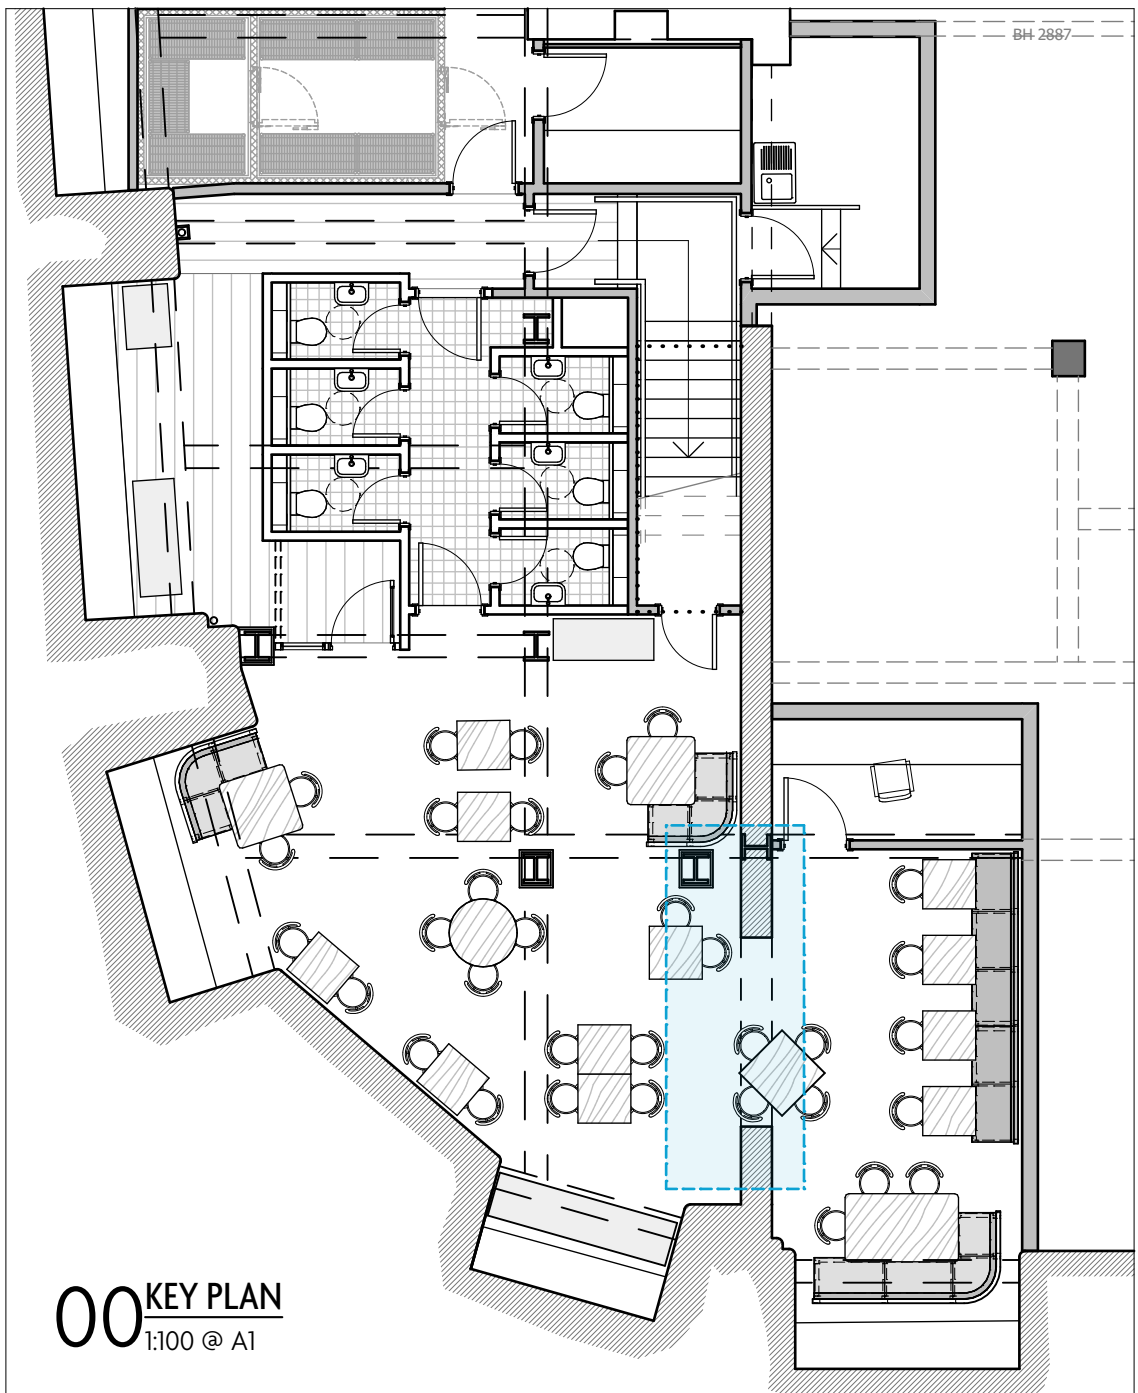

00 KEY PLAN
1:100 @ A1

REV	DATE	REASON
-----	------	--------

REV	DATE	REASON
A	21.11.23	Opening amended from 3m to 2.5m

NOTES
Do not scale from this drawing. All dimensions to be checked on site prior to any manufacture and construction.

Macaulay Sinclair

PROJECT	Flat Iron, Manchester	PROJ NO.	3809	REV	A
TITLE	Basement New Opening	DWG NO.	03(32)		
SCALE @ A1	1:100 / 1:20	DRAWN BY	GT		
DATE	26/10/2023	STATUS	PLANNING		