



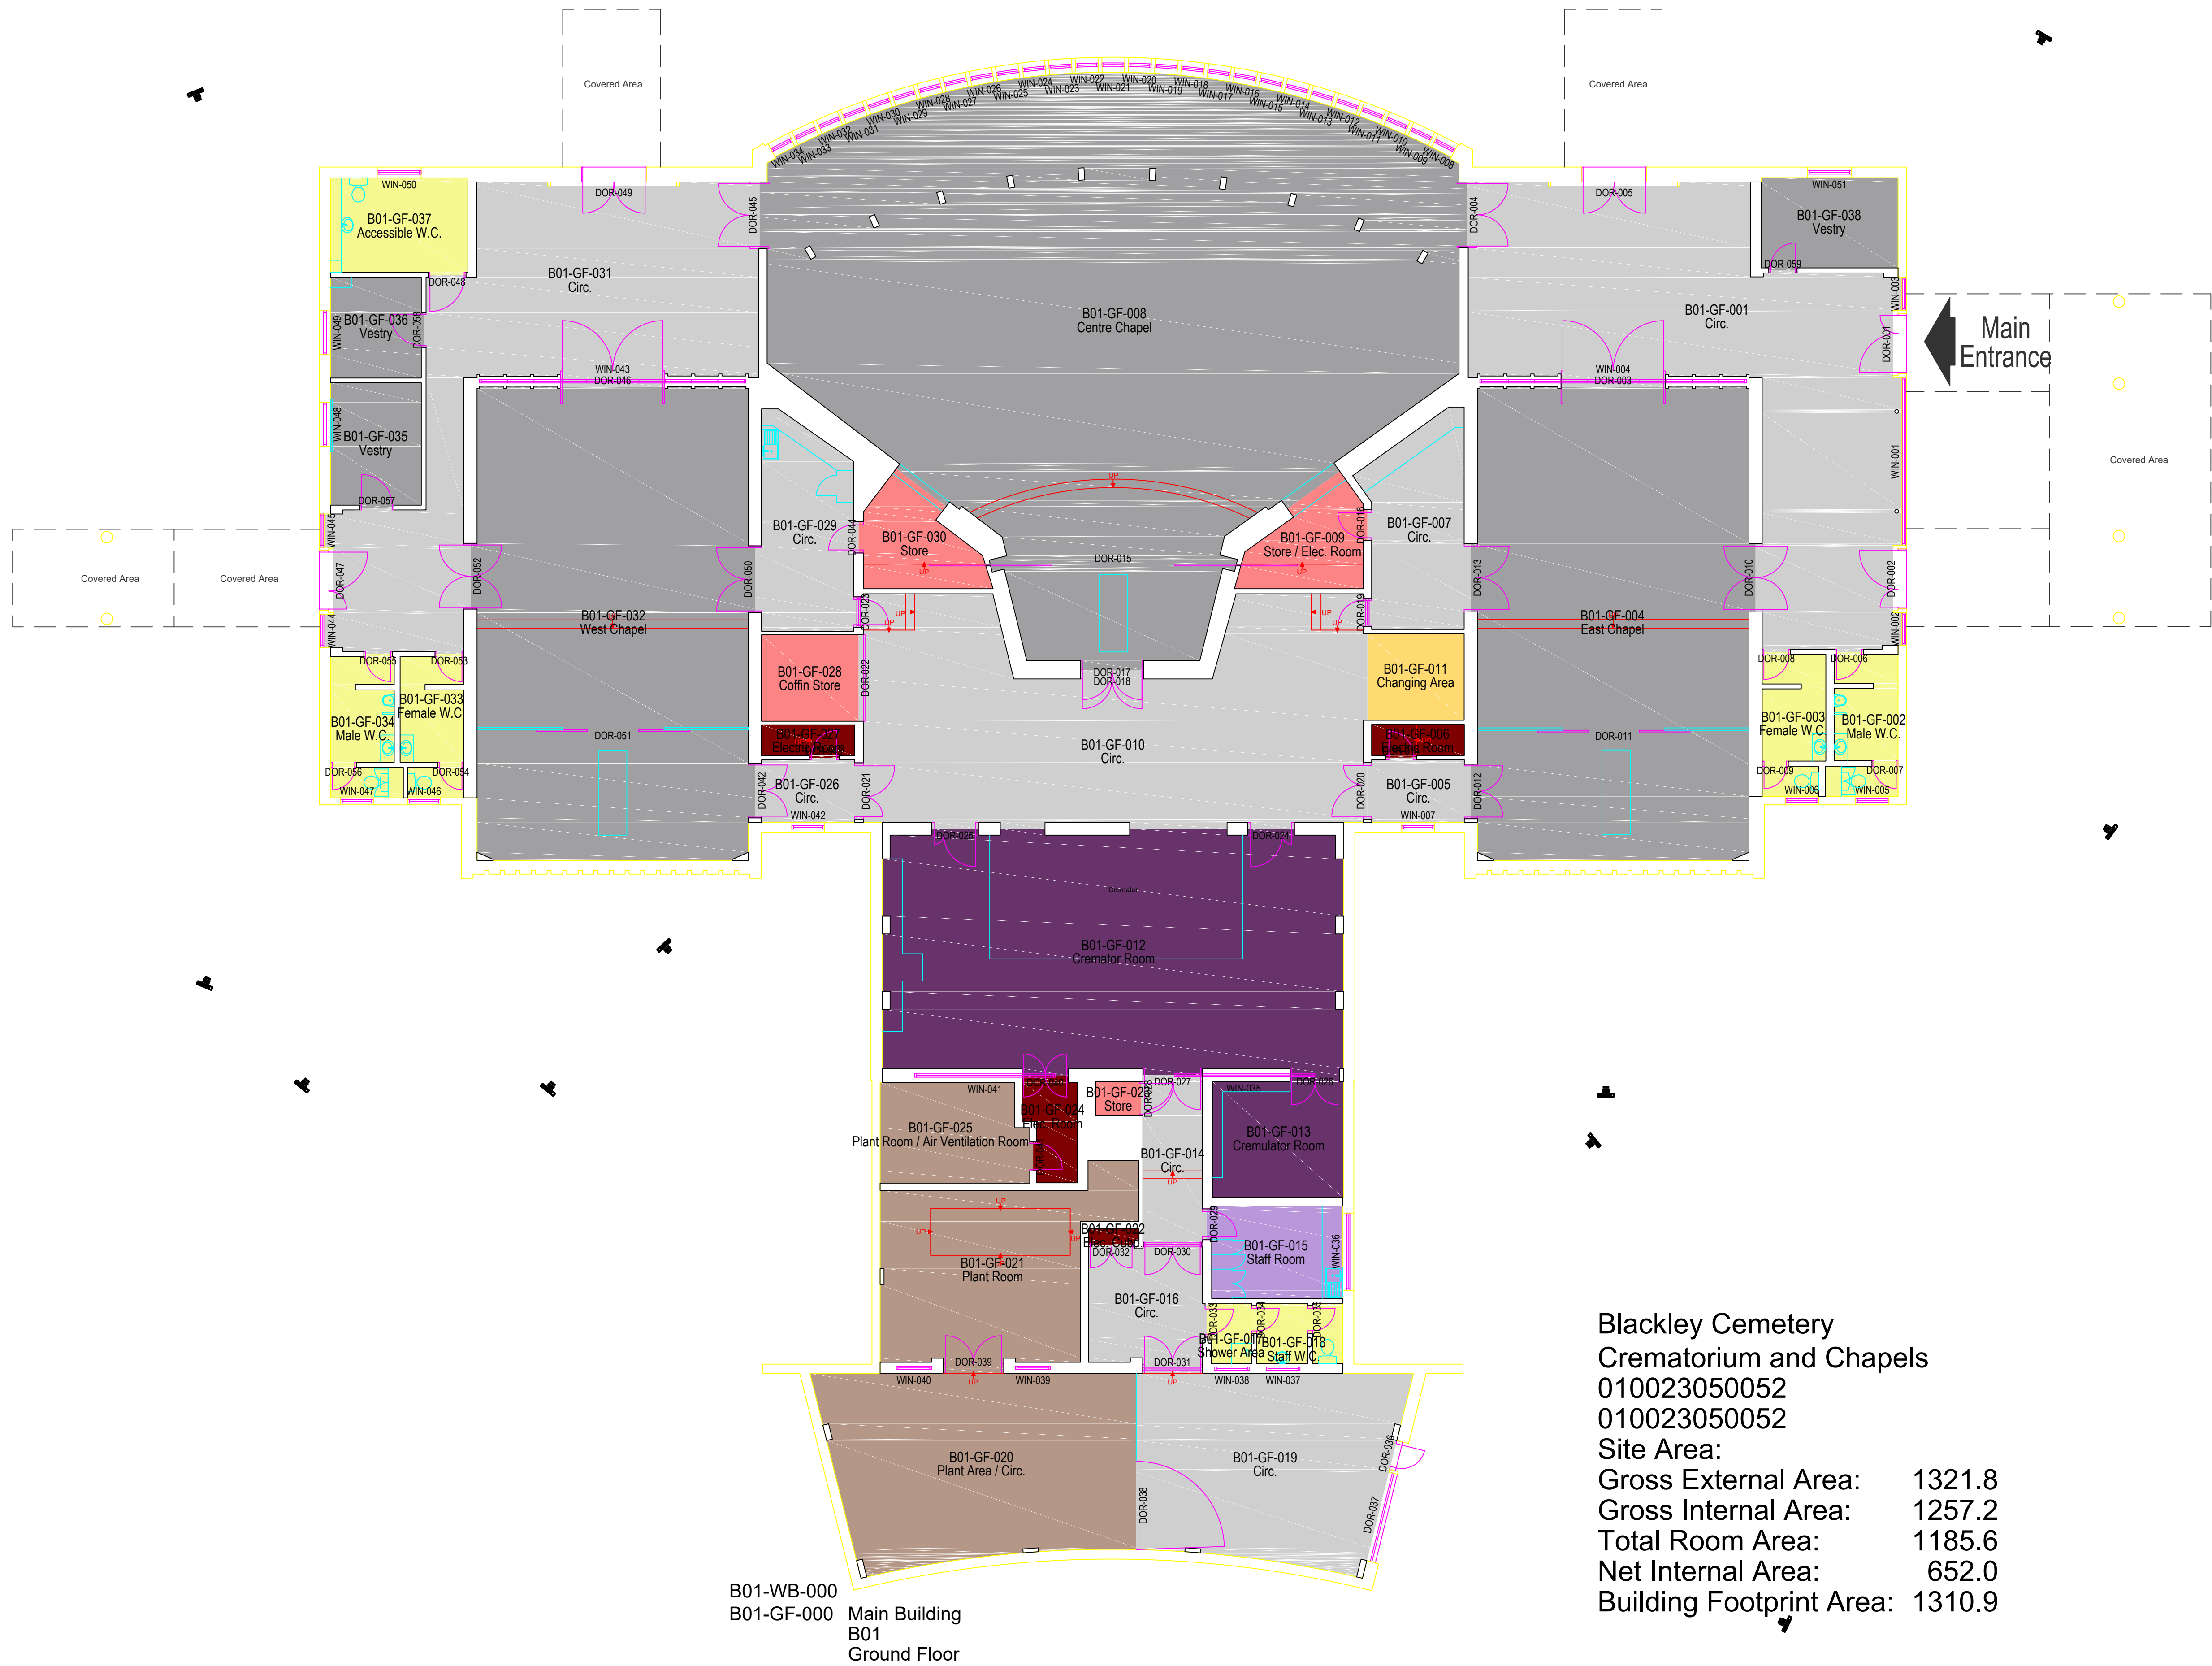

B01-WB-000
B01-GF-000 Main Building
B01
Ground Floor

Blackley Cemetery
Crematorium and Chapels
010023050052
010023050052
Site Area:
Gross External Area: 1321.8
Gross Internal Area: 1257.2
Total Room Area: 1185.6
Net Internal Area: 652.0
Building Footprint Area: 1310.9

LEGEND

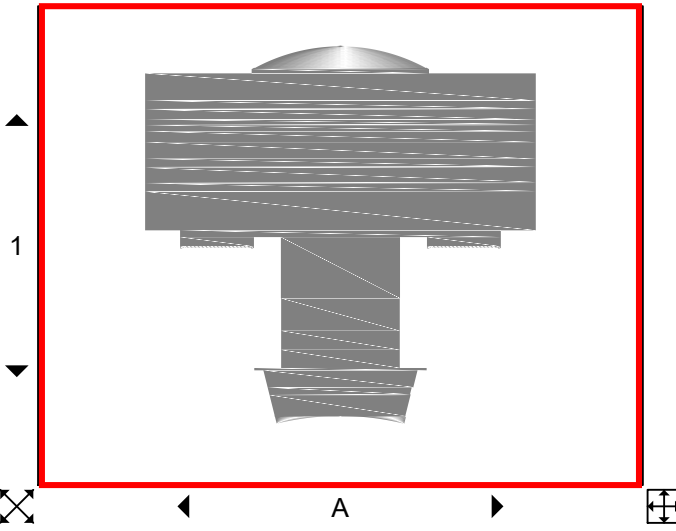


Accommodation	Sanitary
Changing/Cloaks	Training/Teaching
Child Care	Unclassified
Circulation	Utility
Dining	Vehicle Storage
Kitchen	Workshop
Medical	Worship
Office	Activity
Plant	Funeral
Recreation	Justice
Resource	Meeting
Retail	Public
Sport/Fitness	Services
Store	No Access

NOTES:


- ALL DIMENSIONS ARE IN MILLIMETRES UNLESS OTHERWISE STATED.
- THIS DRAWING IS TO BE READ IN CONJUNCTION WITH ALL OTHER RELEVANT DOCUMENTATION.
- DO NOT SCALE FROM THIS DRAWING, ALL DIMENSIONS TO BE CONFIRMED ON SITE.

Rev	Description	By	Date

Capital Programmes & Procurement Corporate Core Directorate Manchester City Council PO Box 532 Town Hall Manchester M60 2LA			
PROPERTY / JOB TITLE Blackley Cemetery Crematorium and Chapels			
UPRN 010023050052	D of E Reference		
DRAWING TITLE Ground Floor Plan			
JOB NO. S6710	DRAWING NO. 010023050052		
DATE 12-04-2019	REVISION 01		
SCALE @ A0 / A1 NTS / 1:100	DRAWN BY OCC	CHECKED BY ARB	APPROVED BY
MANCHESTER CITY COUNCIL			

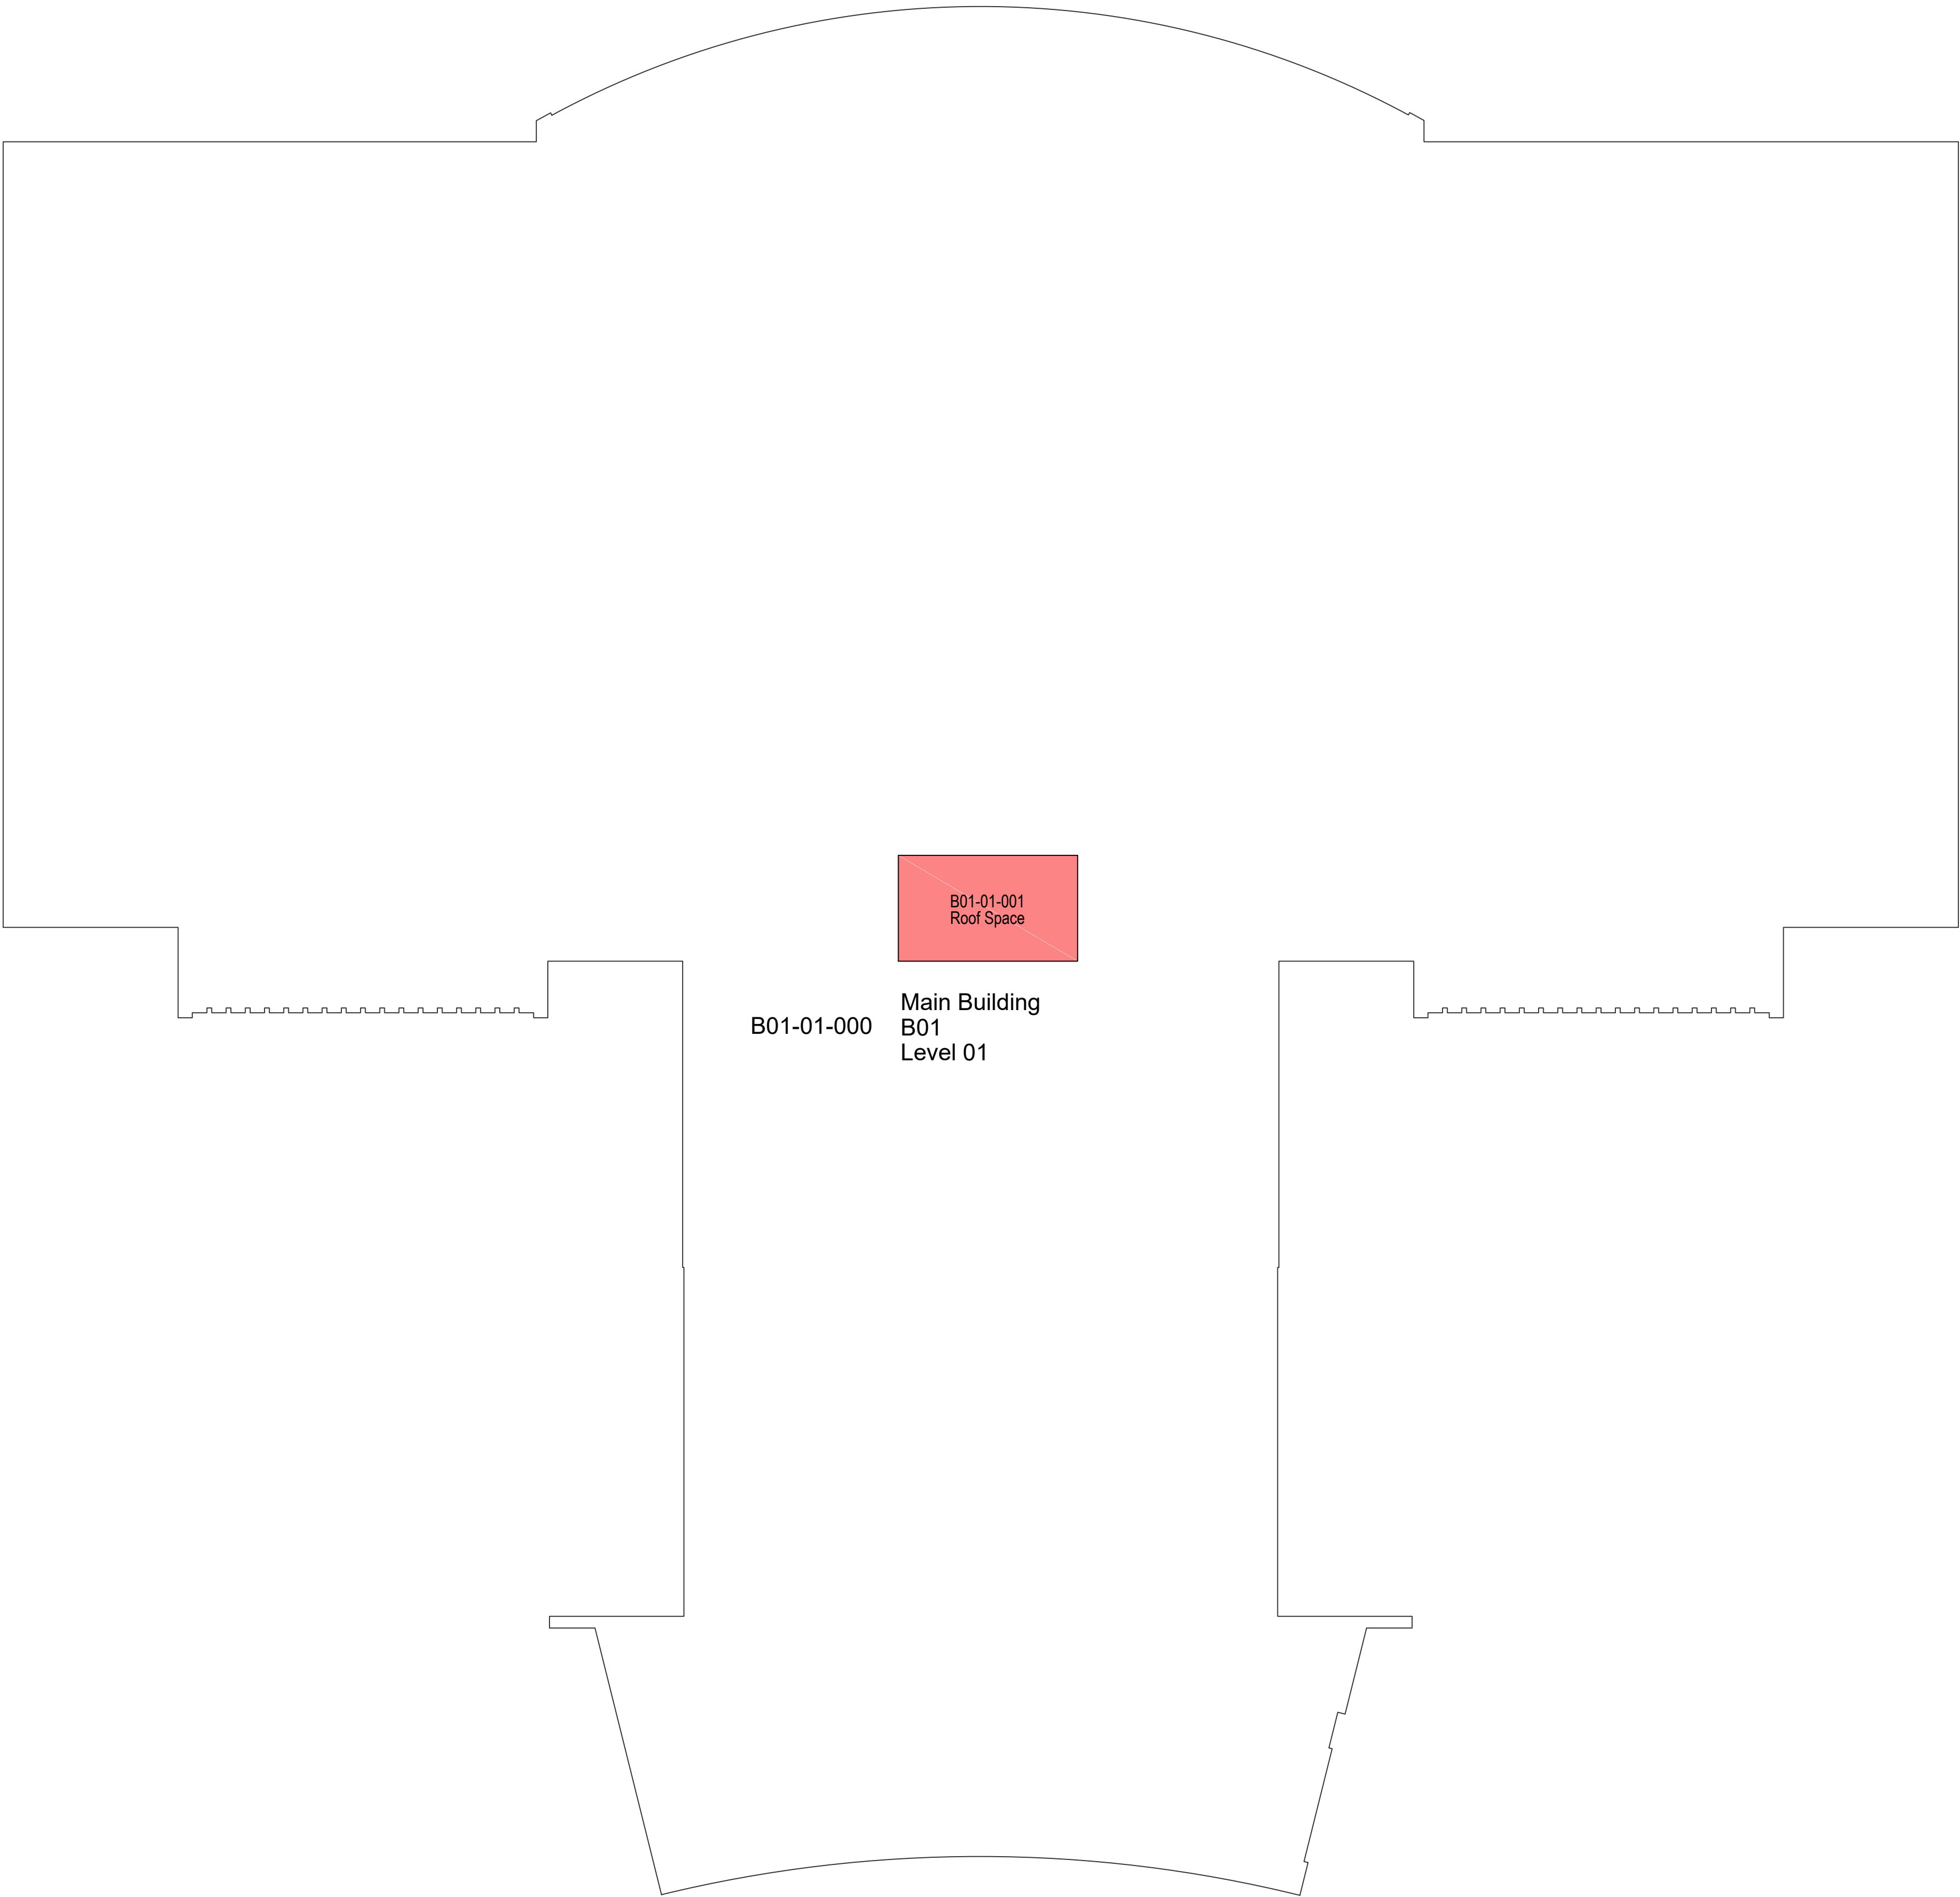

LEGEND

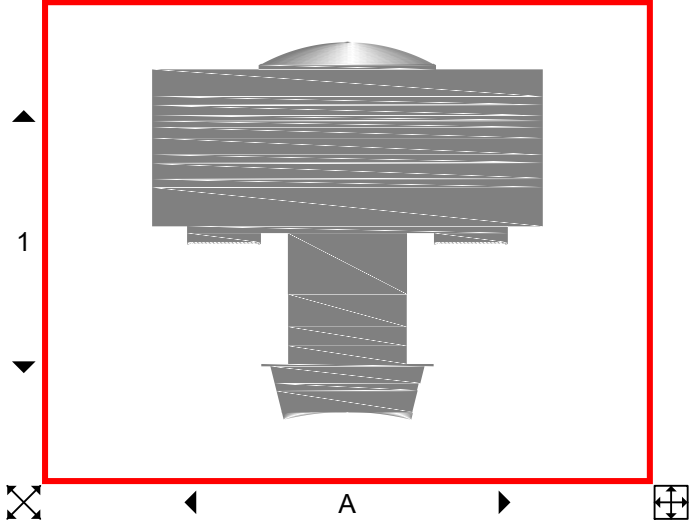


Accommodation	Sanitary
Changing/Cloaks	Training/Teaching
Child Care	Unclassified
Circulation	Utility
Dining	Vehicle Storage
Kitchen	Workshop
Medical	Worship
Office	Activity
Plant	Funeral
Recreation	Justice
Resource	Meeting
Retail	Public
Sport/Fitness	Services
Store	No Access

NOTES:

- ALL DIMENSIONS ARE IN MILLIMETRES UNLESS OTHERWISE STATED.
- THIS DRAWING IS TO BE READ IN CONJUNCTION WITH ALL OTHER RELEVANT DOCUMENTATION.
- DO NOT SCALE FROM THIS DRAWING, ALL DIMENSIONS TO BE CONFIRMED ON SITE.

Rev	Description	By	Date

Capital Programmes & Procurement Corporate Core Directorate Manchester City Council PO Box 532 Town Hall Manchester M60 2LA			
PROPERTY / JOB TITLE Blackley Cemetery Crematorium and Chapels			
UPRN 010023050052		D of E Reference	
DRAWING TITLE Level 01 Plan			
JOB NO. S6710		DRAWING NO. 010023050052	
DATE 12-04-2019		REVISION 01	
SCALE @ A0 / A1 NTS / 1:100		DRAWN BY: OCC	CHECKED BY: ARB
		APPROVED BY:	
 MANCHESTER CITY COUNCIL			

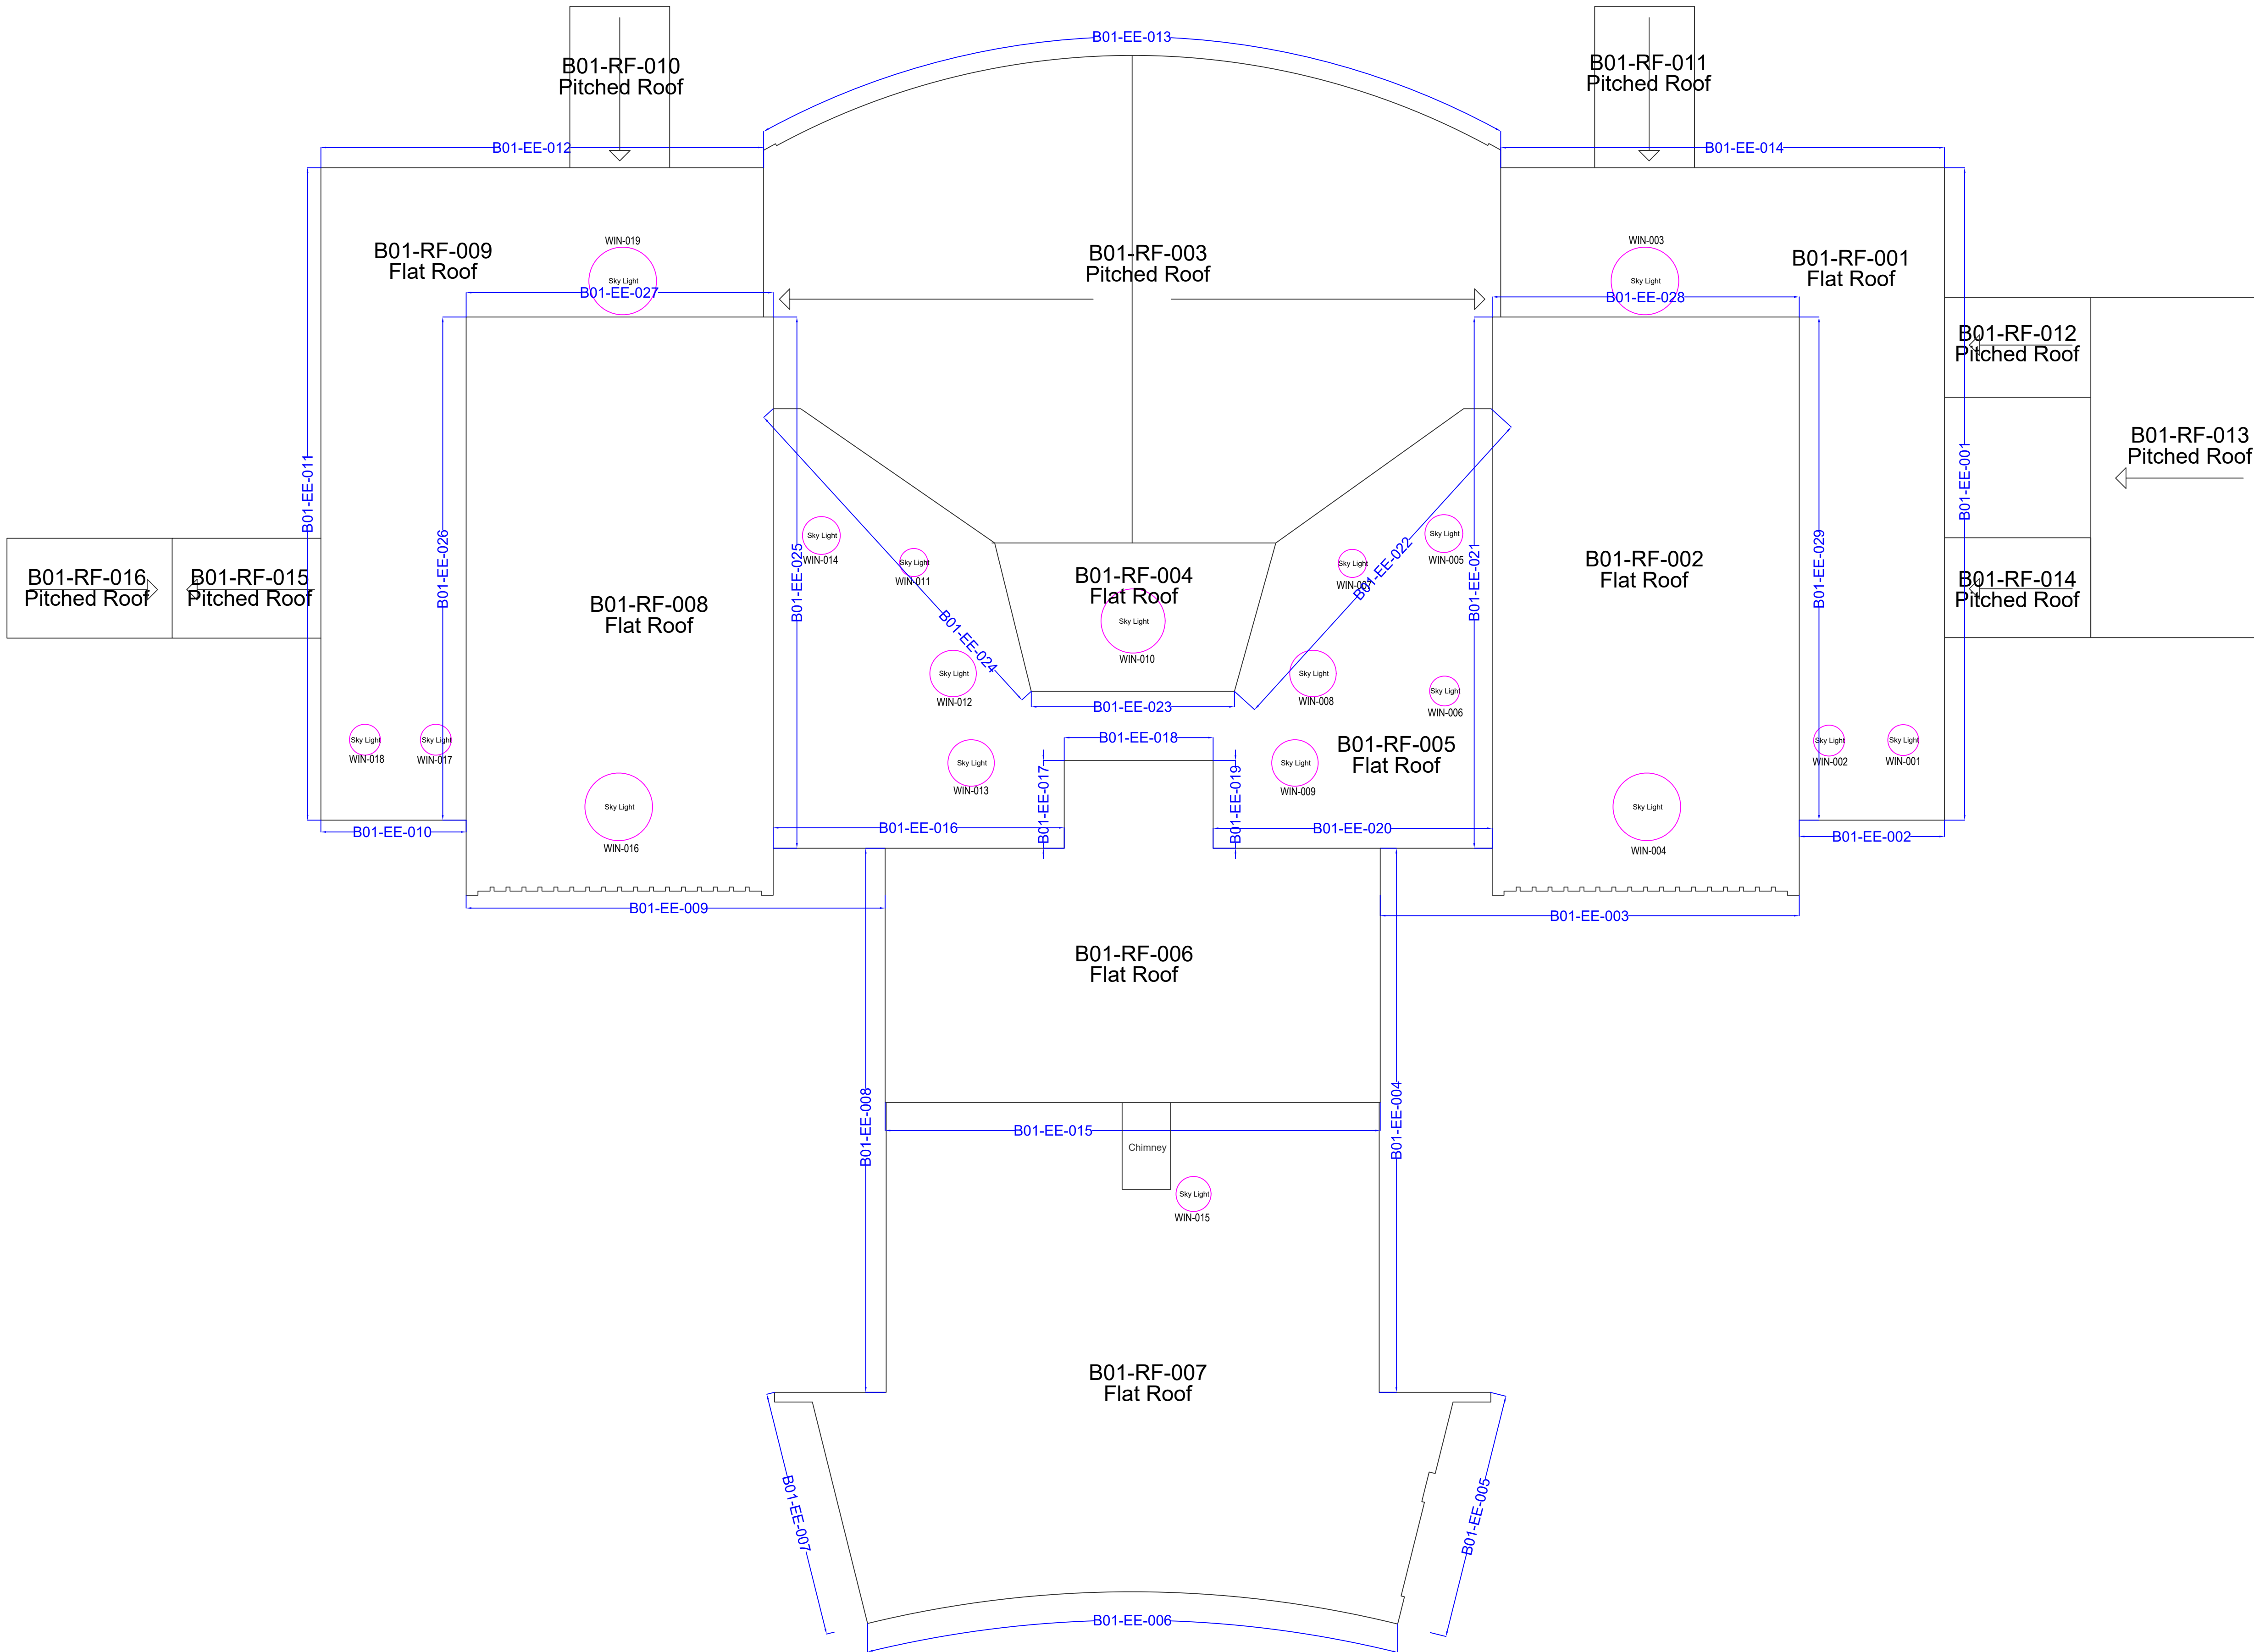

LEGEND

NOTES:

1. ALL DIMENSIONS ARE IN MILLIMETRES UNLESS OTHERWISE STATED.
2. THIS DRAWING IS TO BE READ IN CONJUNCTION WITH ALL OTHER RELEVANT DOCUMENTATION.
3. DO NOT SCALE FROM THIS DRAWING, ALL DIMENSIONS TO BE CONFIRMED ON SITE.

Rev	Description	By	Date

Capital Programmes & Procurement Corporate Core Directorate Manchester City Council PO Box 532 Town Hall Manchester M60 2LA			
PROPERTY / JOB TITLE Blackley Cemetery Crematorium and Chapels			
UPRN 010023050052		D of E Reference	
DRAWING TITLE Roof Plan			
JOB NO. S6710		DRAWING NO. 010023050052	
DATE 12-04-2019		REVISION 01	
SCALE @ A0 / A1 NTS / 1:100		DRAWN BY: OCC	CHECKED BY: ARB
		APPROVED BY:	
 MANCHESTER CITY COUNCIL			