


Copyright of this drawing is vested in the architect and it must not be copied or reproduced without consent. Figured dimensions only are to be taken from the drawing. All contractors must visit the site and be responsible for taking and checking all dimensions relative to their work. Space Invader Design are to be advised of any variation between drawings and site conditions. Do not scale off this drawing

BOUNDARY LINES


RELOCATION OF FACILITIES

RELOCATED FACILITIES

SECTION A - MATCH DAY HUB

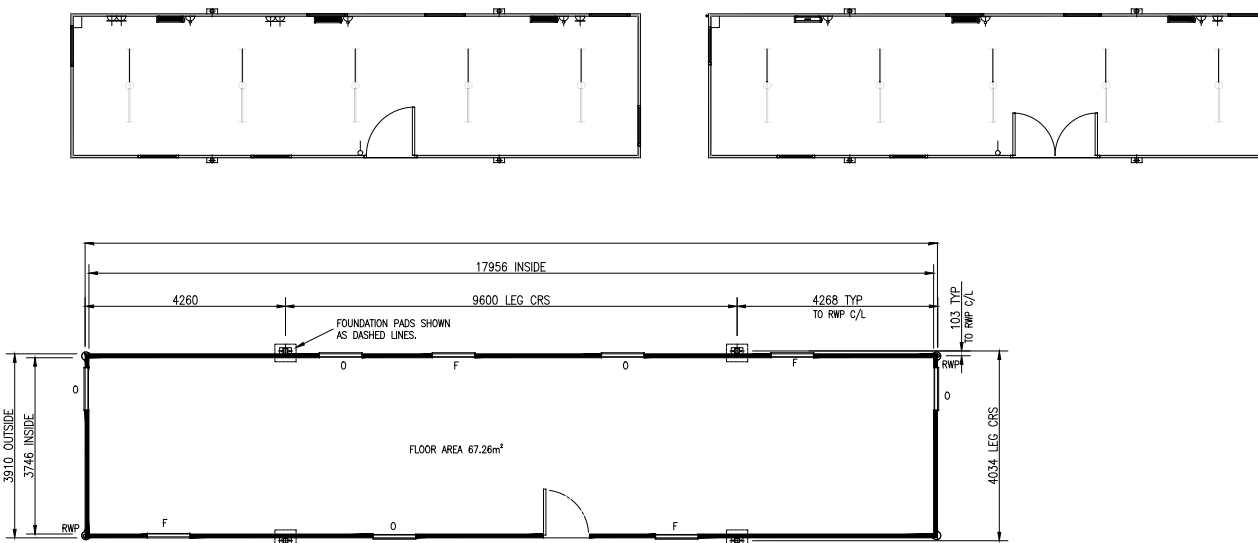

SECTION B - SUMMERBEE BAR (FAN ZONE)

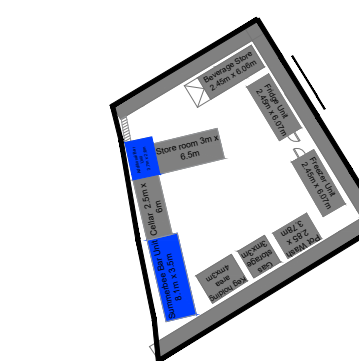


SECTION C - STAFF FEEDING

OSB Staff Feeding
2.43m x 9.12m

SECTION D - MCFC RETAIL (FAN ZONE)

MCFC Retail
3.5m x 9.5m

SECTION E - FAN SUPPORT OFFICES (FAN ZONE)

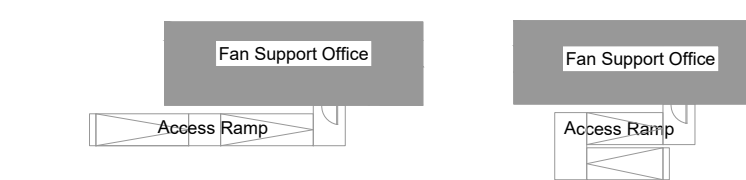

SECTION F - BRANDED FOOD (FAN ZONE)

HM Pies
2.5m x 5m

Northern Soul
2.5m x 5m


Hot Chip Shop
2.5m x 5m

WC Pizzas
2.5m x 5m

Coffee
2.5m x 5m


Pancho's
2.5m x 5m

SECTION G - TOILETS

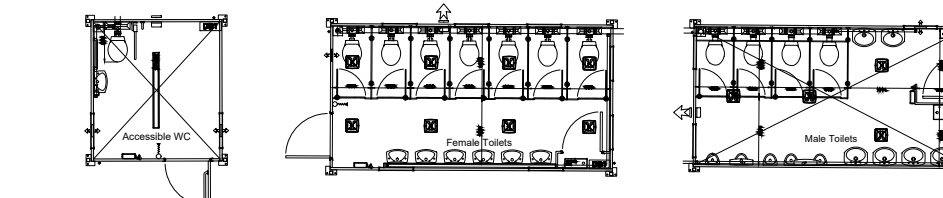

FOR PLANNING

Client Logo:

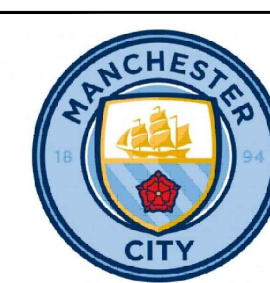

Rev: Details:

By: Date:

Client:

MCFC

Project:

NORTH STAND RELOCATIONS

Drawing Title:

PROPOSED SITE PLAN

Project Number:

8520004-102

Scale:

1:500

Drawn By:


IS

Web:

Info@spaceinvaderdesign.co.uk

www.spaceinvaderdesign.co.uk

SPACE INVADER

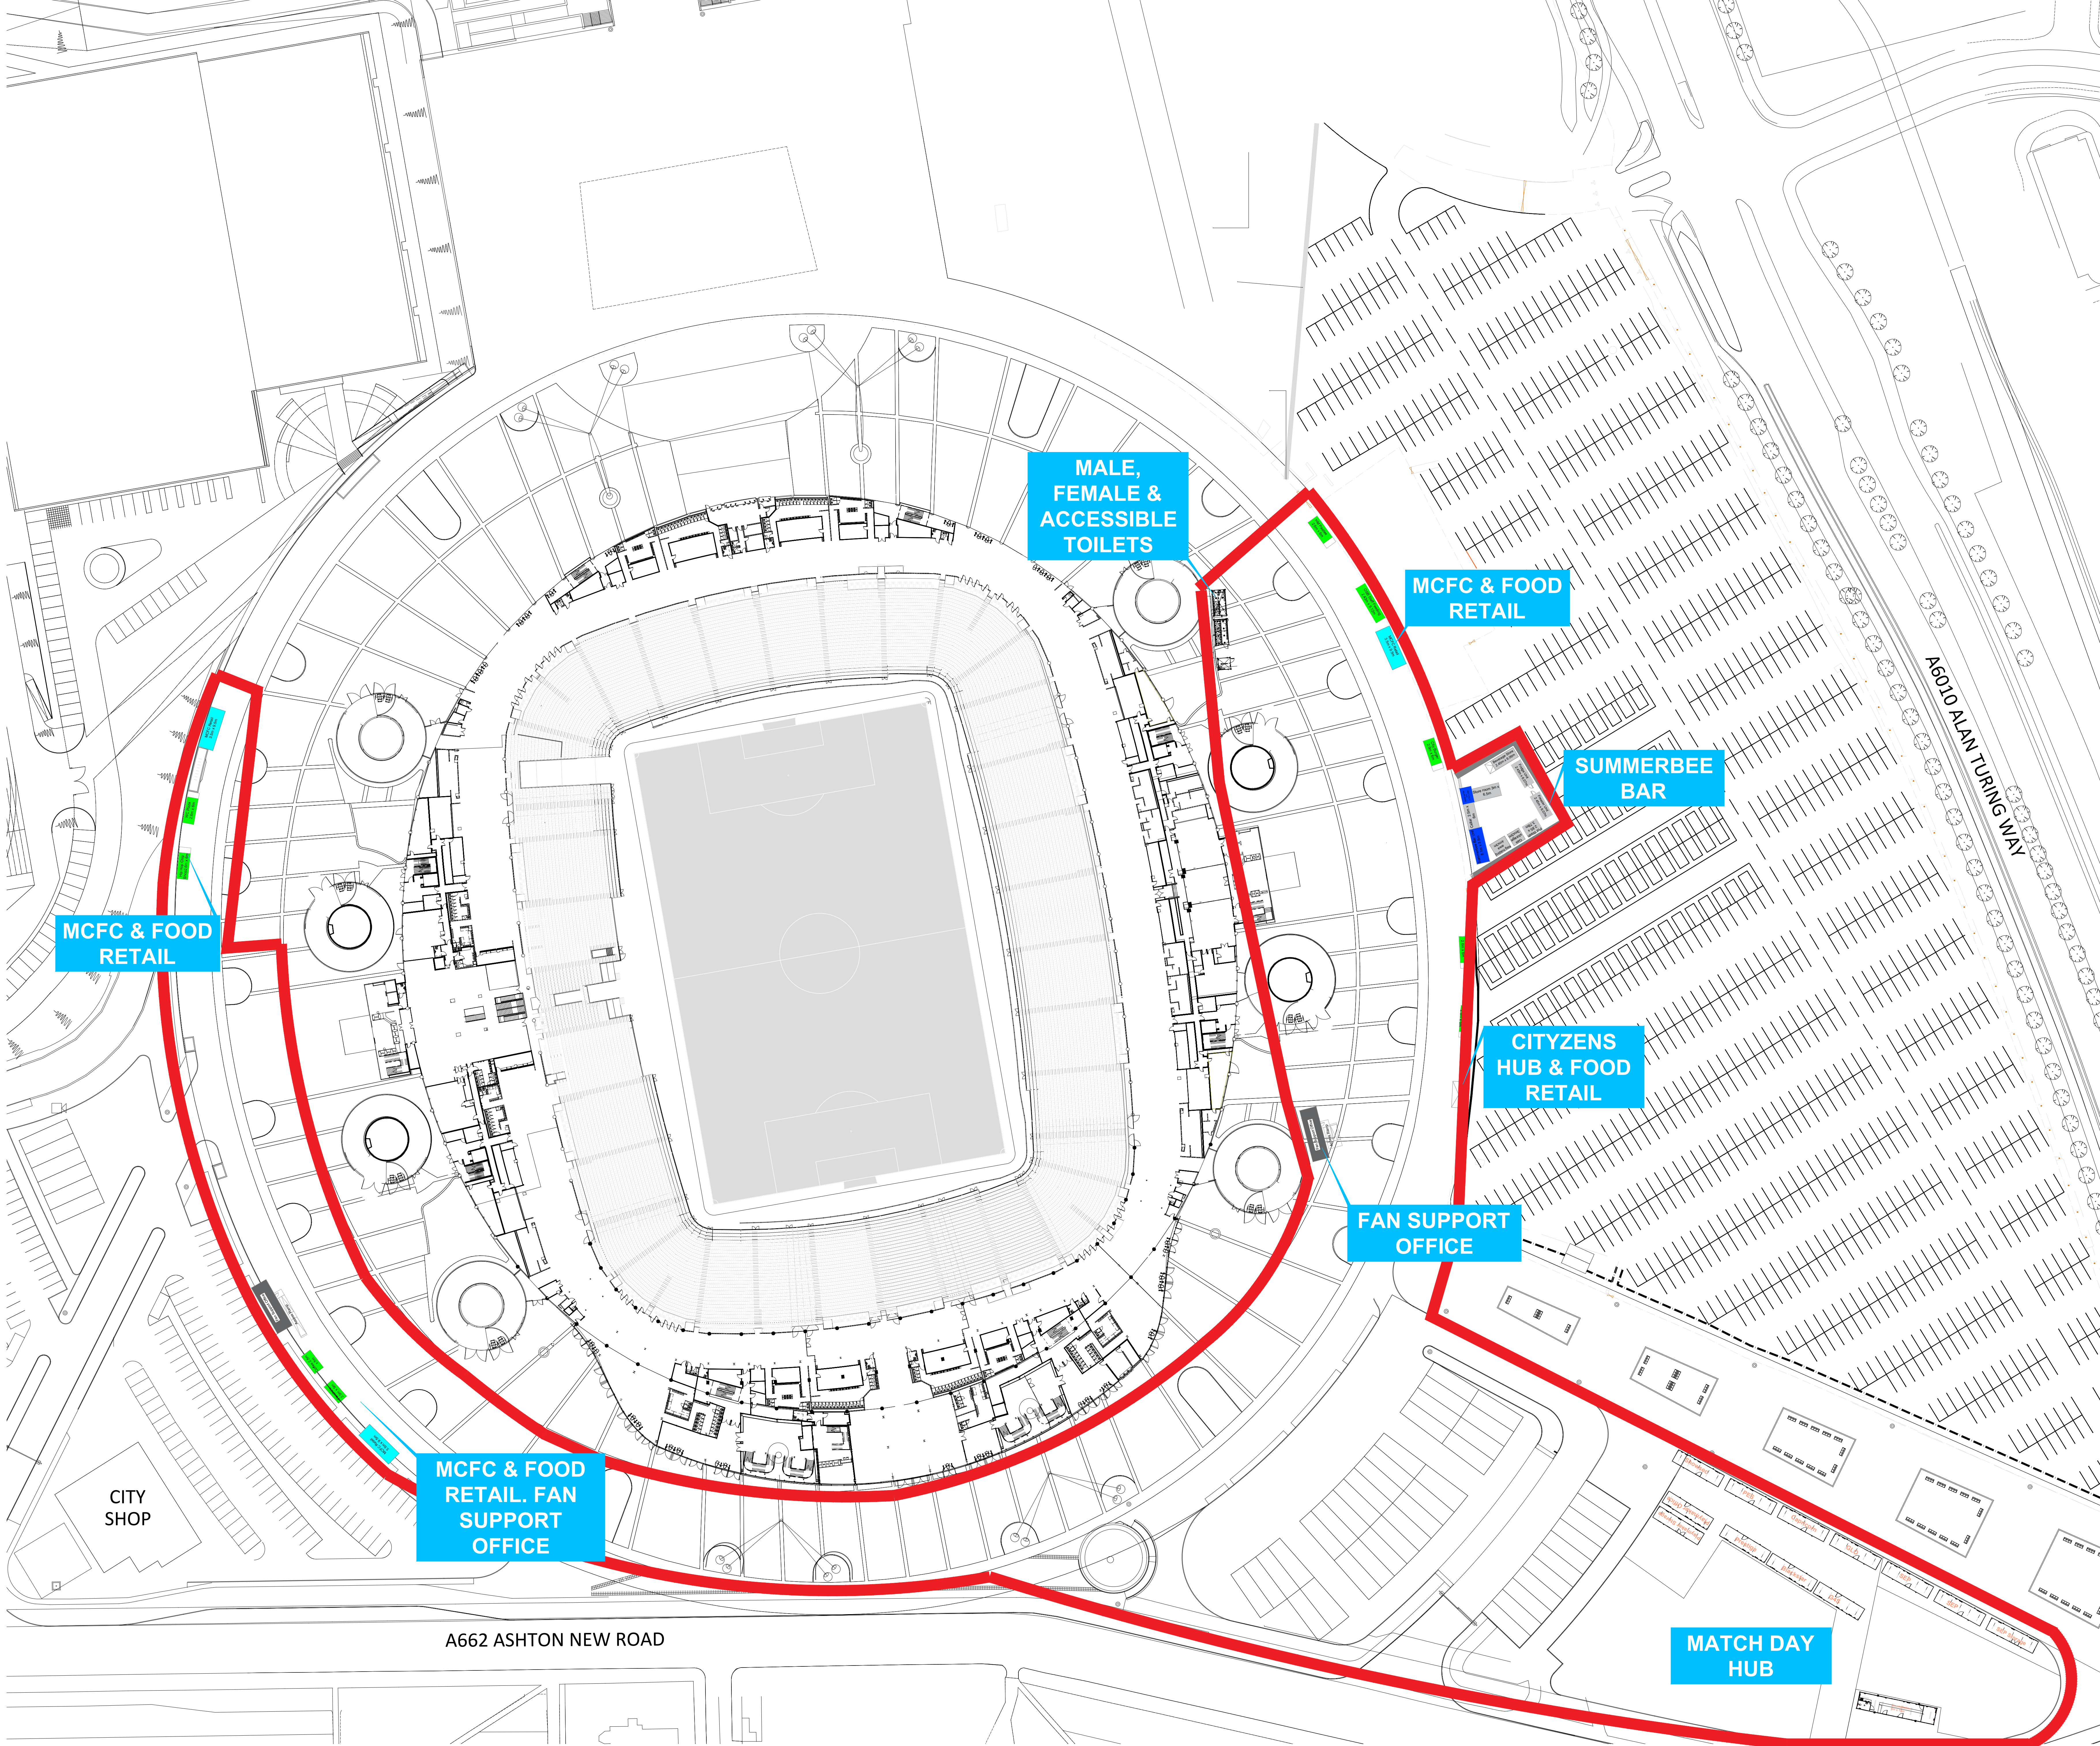

Crown Copyright and database rights 2023 OS

PROPOSED SITE PLAN
1:500

1:500 0 10 20 30 40 50 100mts