




South Elevation
1 : 100

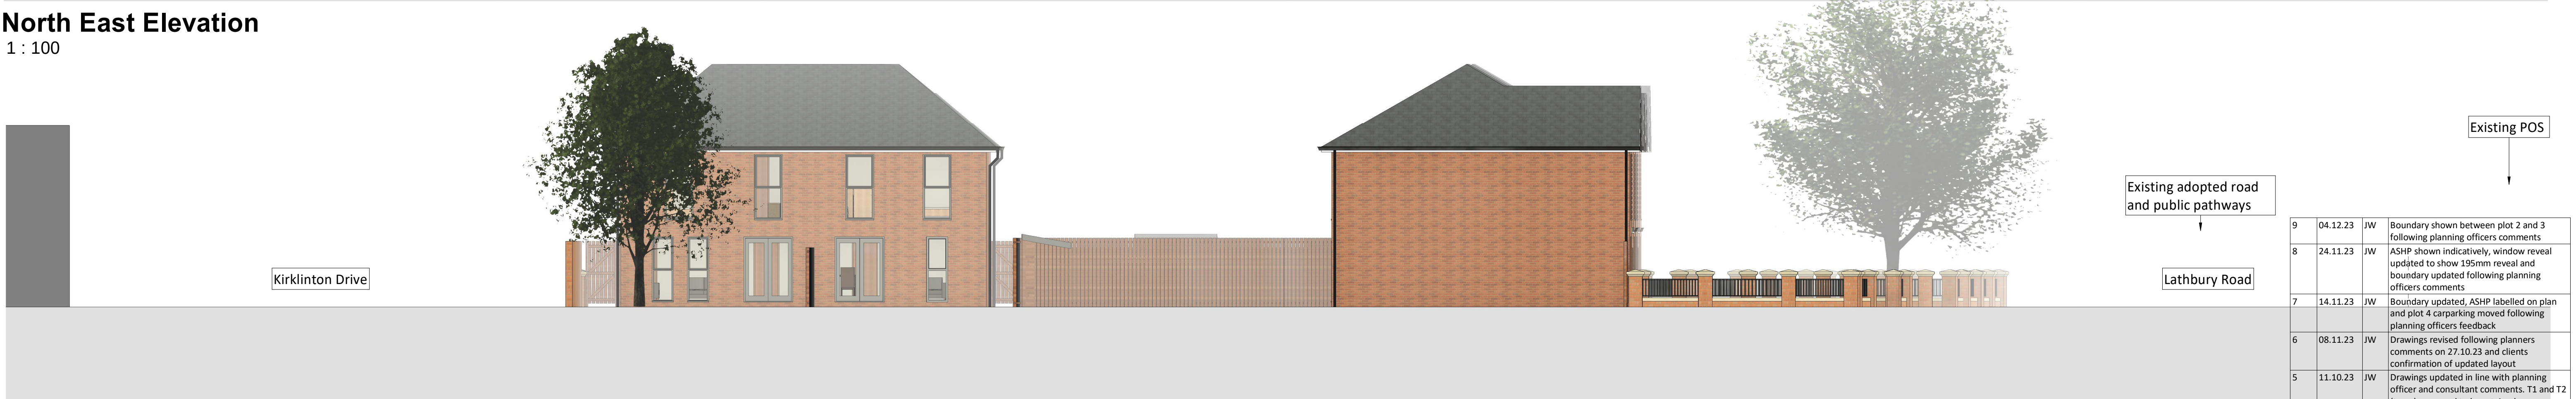

North East Elevation
1 : 100



South West Elevation
1 : 100



North Elevation
1 : 100


1 0 1 2 3 4 5
SCALE 1:100 m

This drawing is copyright Bernard Taylor Partnership Ltd and must not be copied or disclosed by or to any unauthorised persons without the prior written consent of Bernard Taylor Partnership Ltd

Do not scale from this drawing. Do not take measurements from the CAD base. Any discrepancies are to be reported to the architect for clarification.

All dimensions are to be checked on site prior to construction, manufacture of any components and ordering of materials and equipment.

All materials and workmanship to be in accordance with the current British Standards and codes of practice.

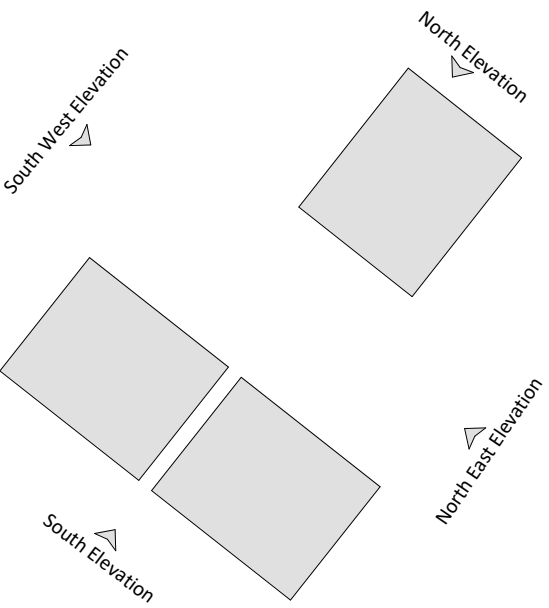

Key Plan 00
1 : 500

9	04.12.23	JW	Boundary shown between plot 2 and 3 following planning officers comments
8	24.11.23	JW	ASHP shown indicatively, window reveal updated to show 195mm reveal and boundary updated following planning officers comments
7	14.11.23	JW	Boundary updated, ASHP labelled on plan and plot 4 carparking moved following planning officers feedback
6	08.11.23	JW	Drawings revised following planners comments on 27.10.23 and clients confirmation of updated layout
5	11.10.23	JW	Drawings updated in line with planning officer and consultant comments. T1 and T2 (trees) proposed to be retained.
4	04.09.23	HG	Drawings revised following feedback from planner
3	27.07.23	HG	Boundary treatment updated following client meeting
2	14.07.23	JW	House types and site plans updated following value engineering
1	18.04.23	HG	Layout updated in line with client comments following meeting
Rev	Date	Int	Description



CLIENT:
Jigsaw Homes

PROJECT:
Lathbury Road, Manchester

DESCRIPTION:
Proposed Street Elevations

PURPOSE OF ISSUE:
Planning

DRAWN BY:	CHECKED	DATE:	SCALE @ A1:
JW	VS	27.02.23	As indicated

JOB NO:	STATUS CODE:	DRAWING NO:	REV
3788	S2	107	9

FILE IDENTIFIER:
LR-BTP-00-E-DR-A-3788_107.9

Elizabeth House 486 Didsbury Road Heaton Mersey Stockport SK4 3BS
0161 443 1221 info@bernardtaylor.co.uk www.btparchitects.co.uk