





First Floor Plan

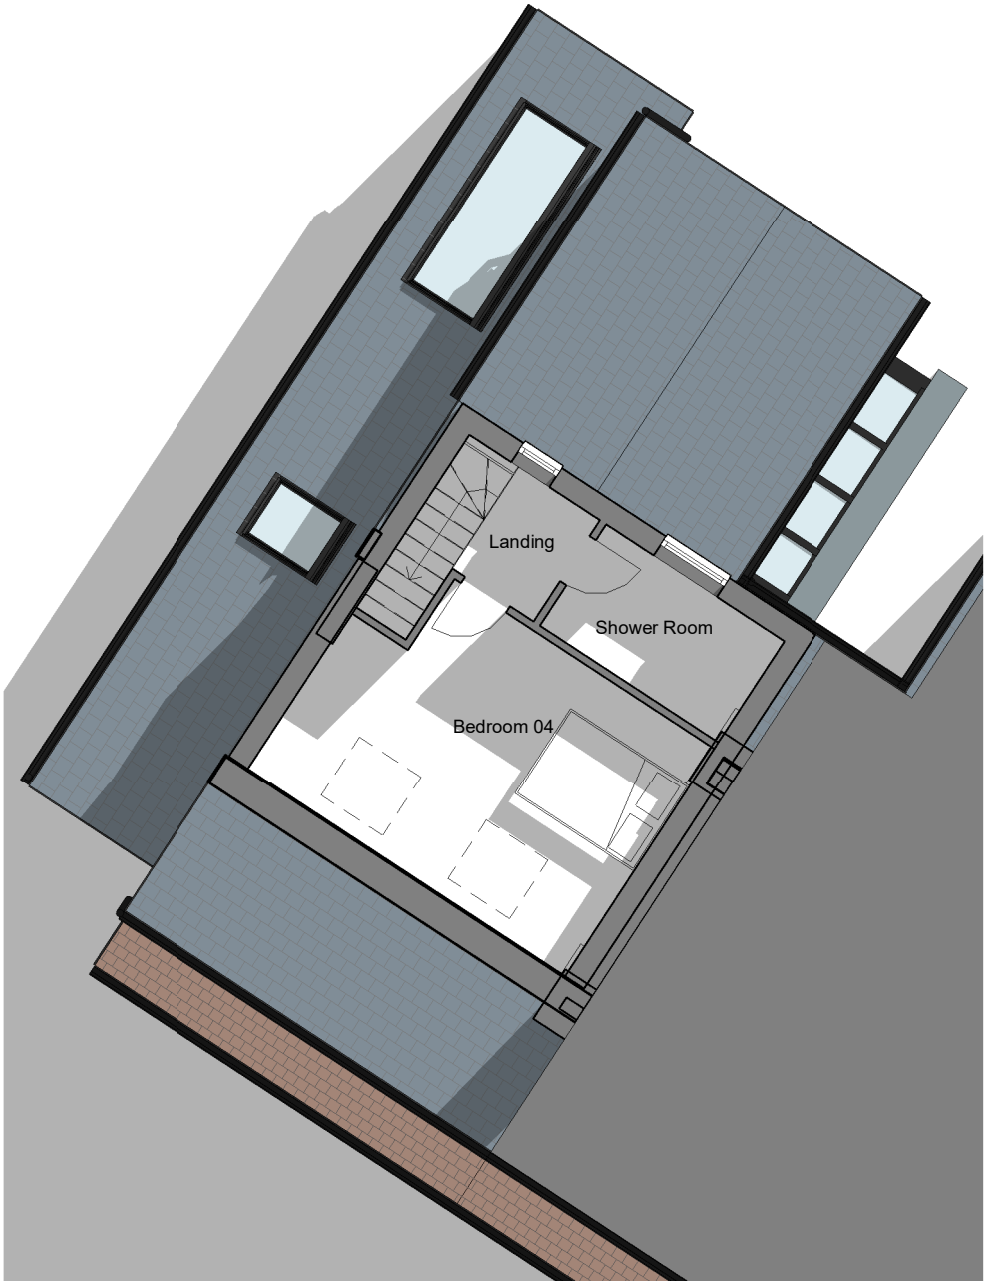

Second Floor Plan

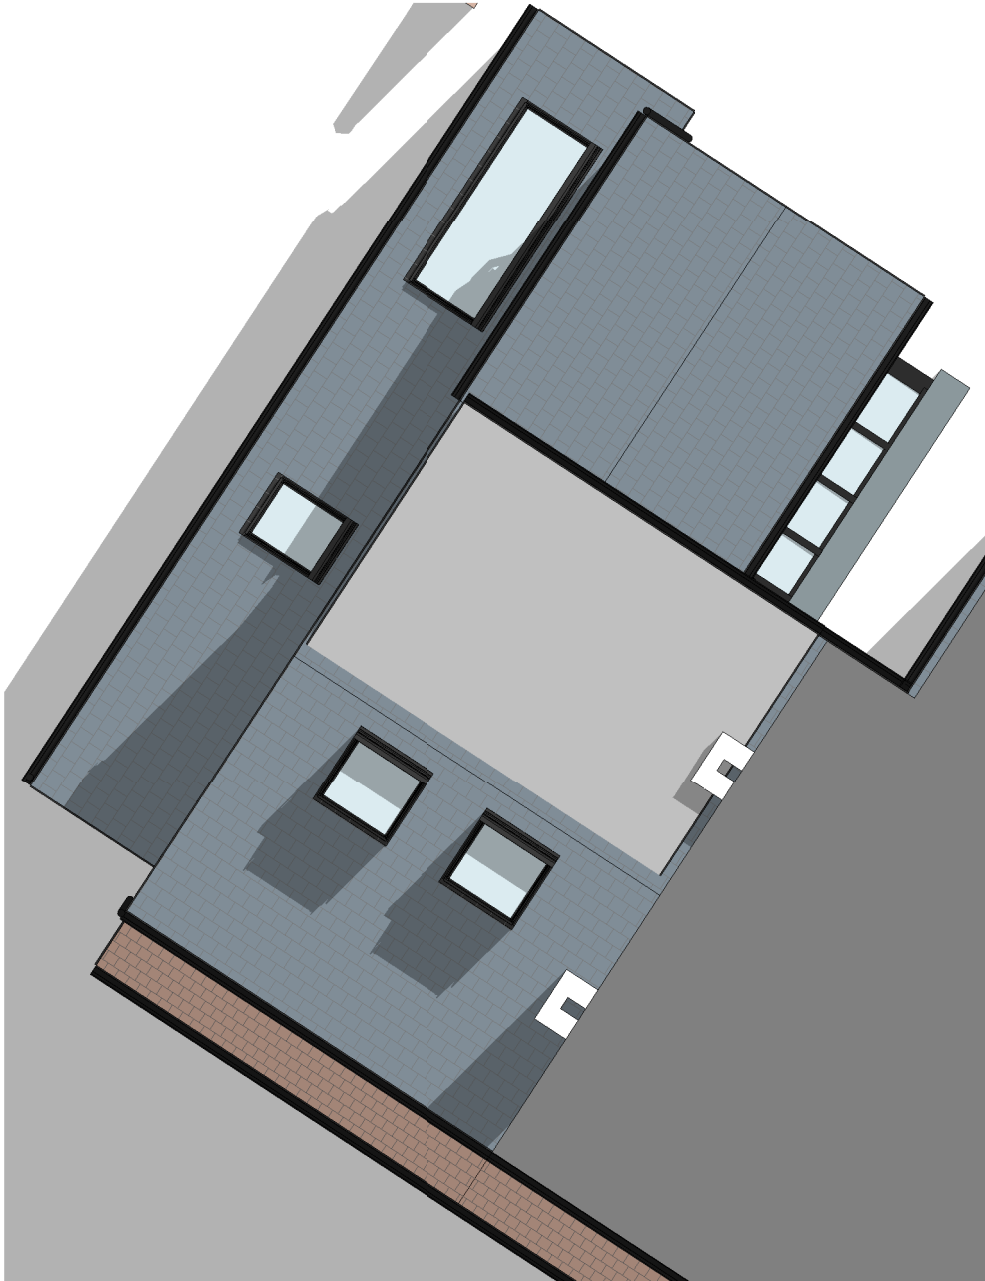


Roof Plan


All dimensions are to be checked on site prior to manufacture or construction.

This drawing is to be read in conjunction with all relevant Structural Engineers and Mechanical & Electrical Engineers drawings and specification. Any discrepancies between drawings and site conditions are to be reported to the contract manager.

Copyright of this drawing and all the information it contains is vested in Lechler Hayes Ltd and no licence or assignment of any kind has been, or is, granted to any third party whether by provision of copies or original or otherwise unless agreed in writing.

 

Rev:	Description:	Date:
P01	Planning Issue.	31.08.23

 

Architect:  Lechler Hayes Architects		Drawing Title: Proposed Upper Floor Plans		
Status: PLANNING		Project Name: 62 Cavendish Road		
Scale: 1 : 100@ A3		Project No. 2207	Drawing No. LHA-00-XX-DR-A-PL-007	Rev P01