
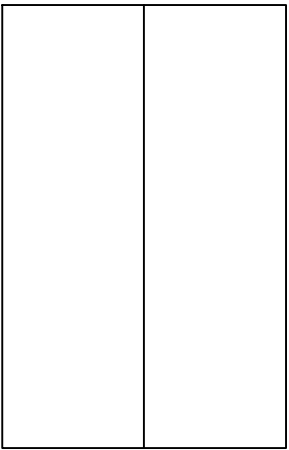
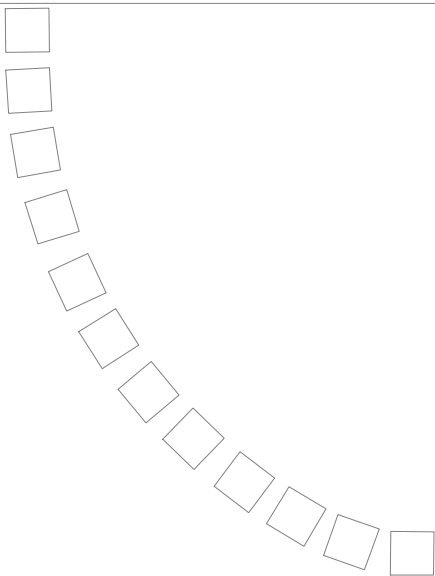
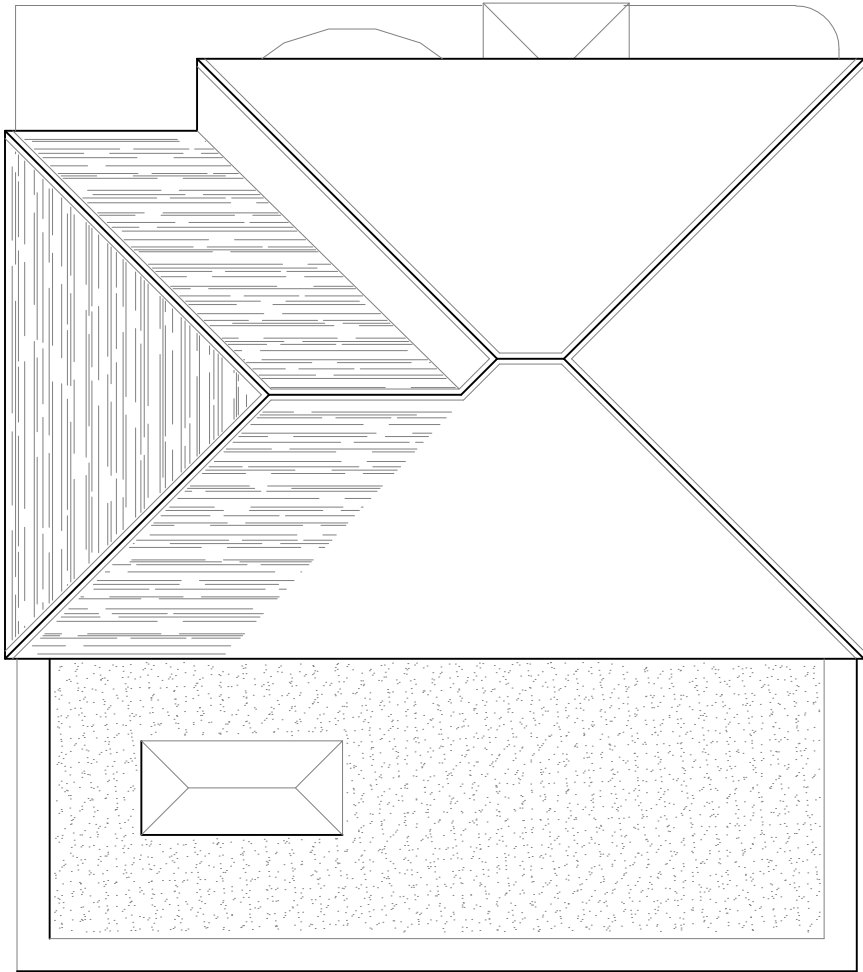


PATCHCROFT ROAD

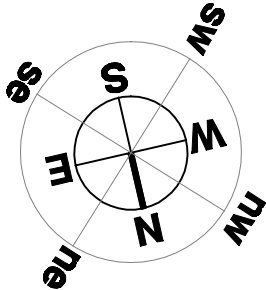

PROJECT NAME :					THE CESTRIA PARTNERSHIP, CHARTERED ARCHITECTS ,				
No.31 PATCHCROFT ROAD, WYTHENSHAW									
DRAWING TITLE :									
SITE & ROOF PLAN AS PROPOSED									
DRAWING NUMBER :					5 SPATH LANE, HANDFORTH, WILMSLOW, CHESHIRE, SK9 3QN.				
YEAR	JOB	TASK	DWG	REV					
A23	11	P	04						
DRAWING ORIGIN :					CLIENT :				
YEAR	JOB	TASK	DWG	REV	Mr. L. Silanskas				
DATE : 1st September 2023					DRAWN BY : T.R.				
SCALE 1:100 @ A3					CHECKED BY :				
COPYRIGHT ©					T / F: 01625 529594				
The copyright of this drawing belongs to The Cestria Partnership, Architects and cannot be reproduced in any way whatsoever without the Architects approval.					E: cestriarch@gmail.com				
PLEASE NOTE									
The contractor must verify all dimensions on site before commencing any work or preparing manufacturing drawings, any discrepancies are to be verified with the Architect.									
Do not scale off the drawing. Use figured dimensions only.									