



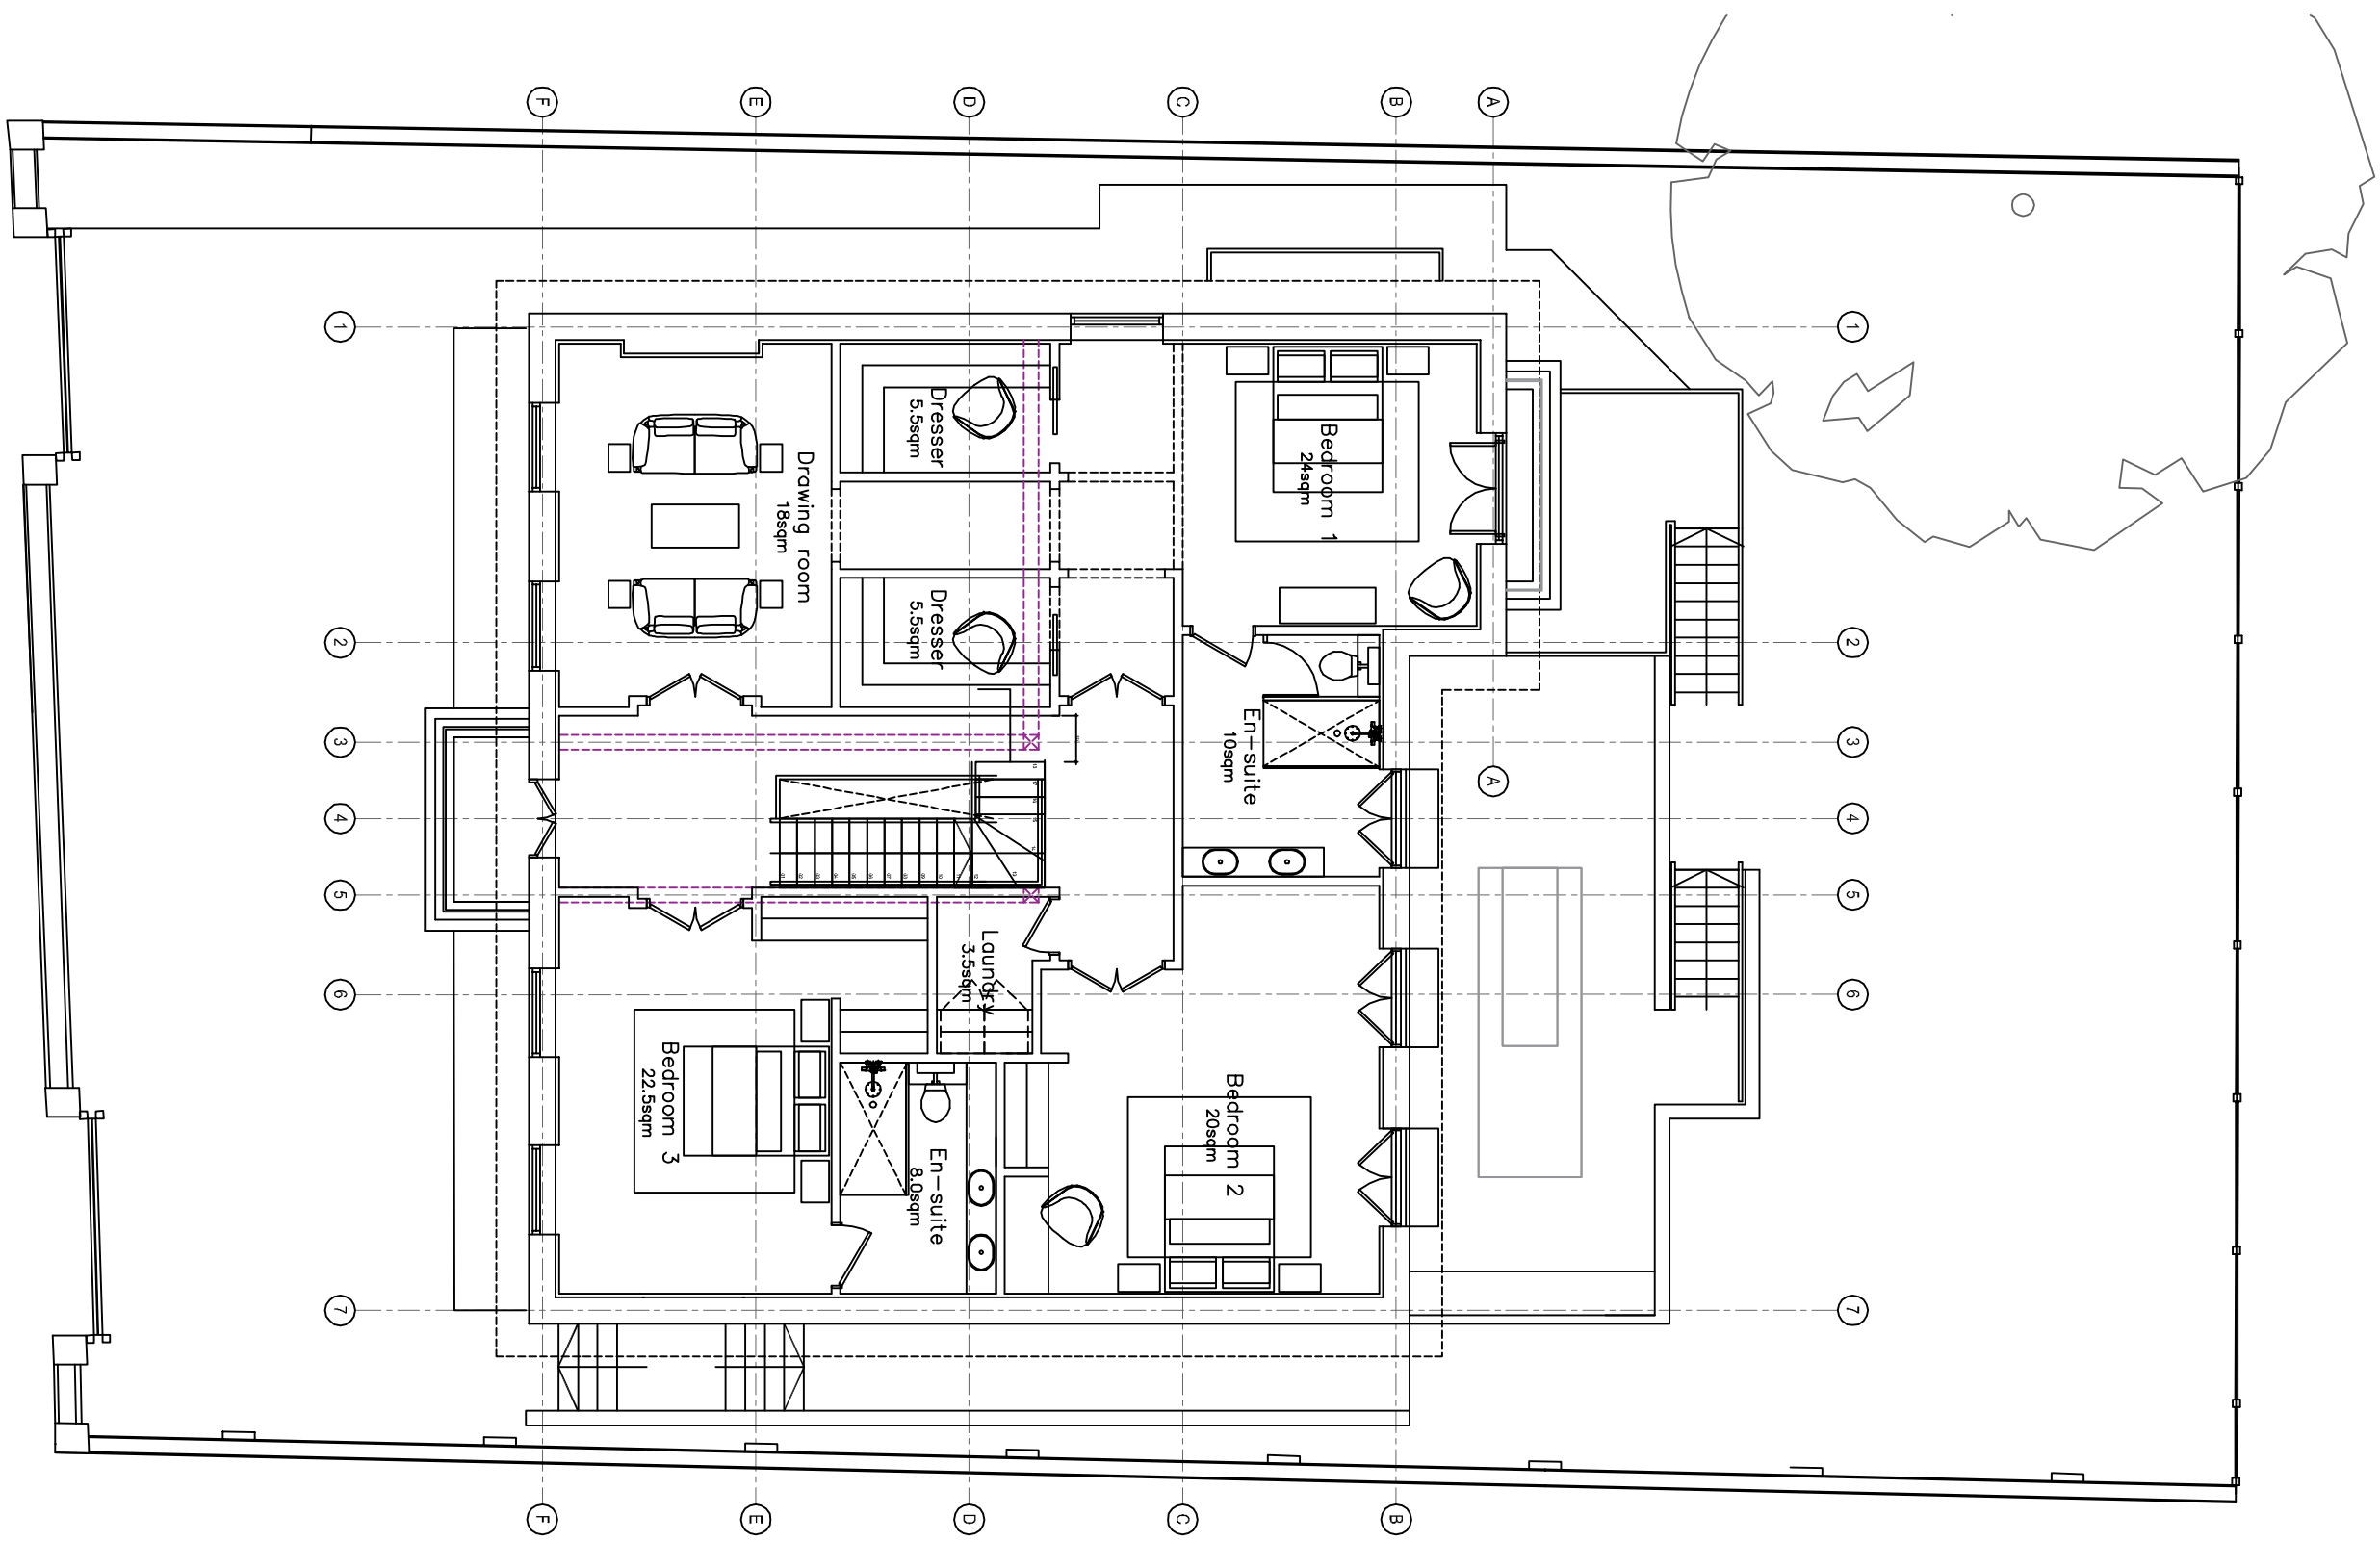

SCALE 1:100
FIRST FLOOR PLAN
PROPOSED

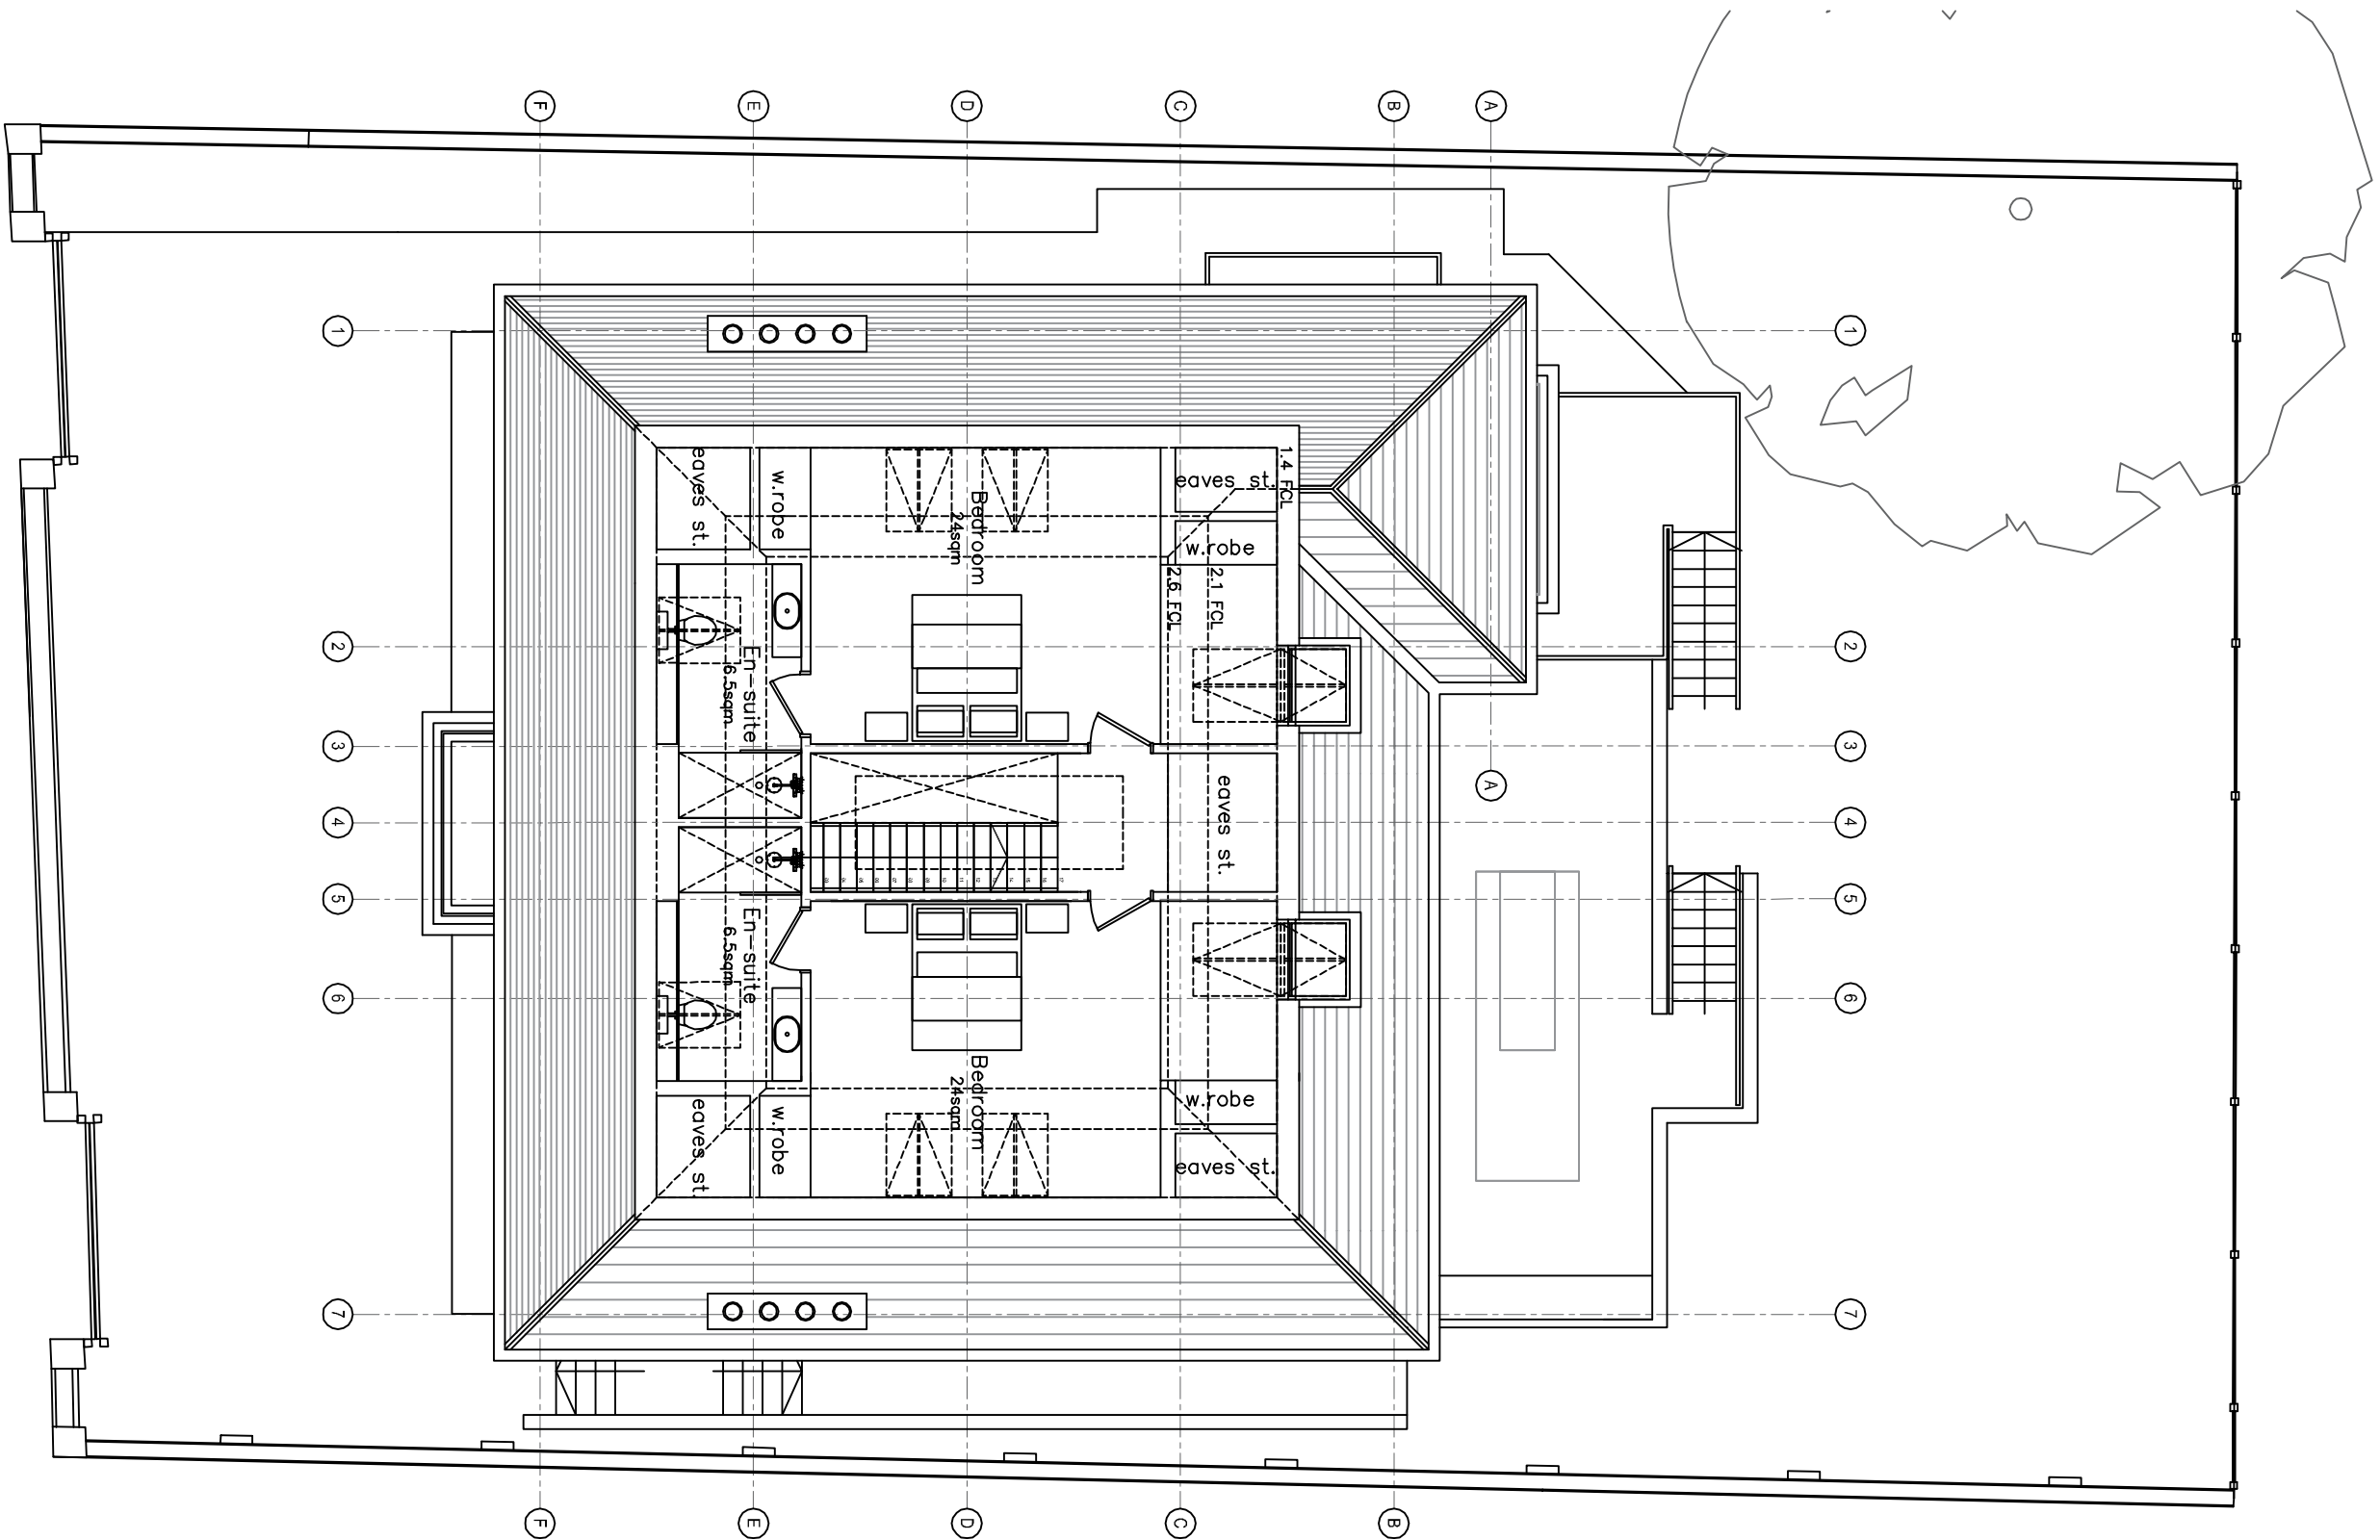

SCALE 1:100
SECOND FLOOR PLAN
PROPOSED

DO NOT SCALE OFF DRAWING. PLEASE CHECK ALL DIMENSIONS ON SITE			
This drawing is to be read in conjunction with all relevant specifications, documents and other issued drawings. Discrepancies or omissions must be reported to the architect. The contractor is to check and verify all building and site dimensions and to check the building and site dimensions against the drawings and to report any discrepancies to the architect.			
ALL INFORMATION CONTAINED ON THIS DRAWING IS UNCLASSIFIED AND NOT FOR RELEASE TO THE PUBLIC.			
Project Name: The Lauriston, No 12 Manchester Road			
Project Stage: Proposed First & Second Floor Plans			
Project Stage: PLANNING		Architect: 1:100	
Drawing No: 100-02		Date: SEP 23	
Project: D		Author: JP	