

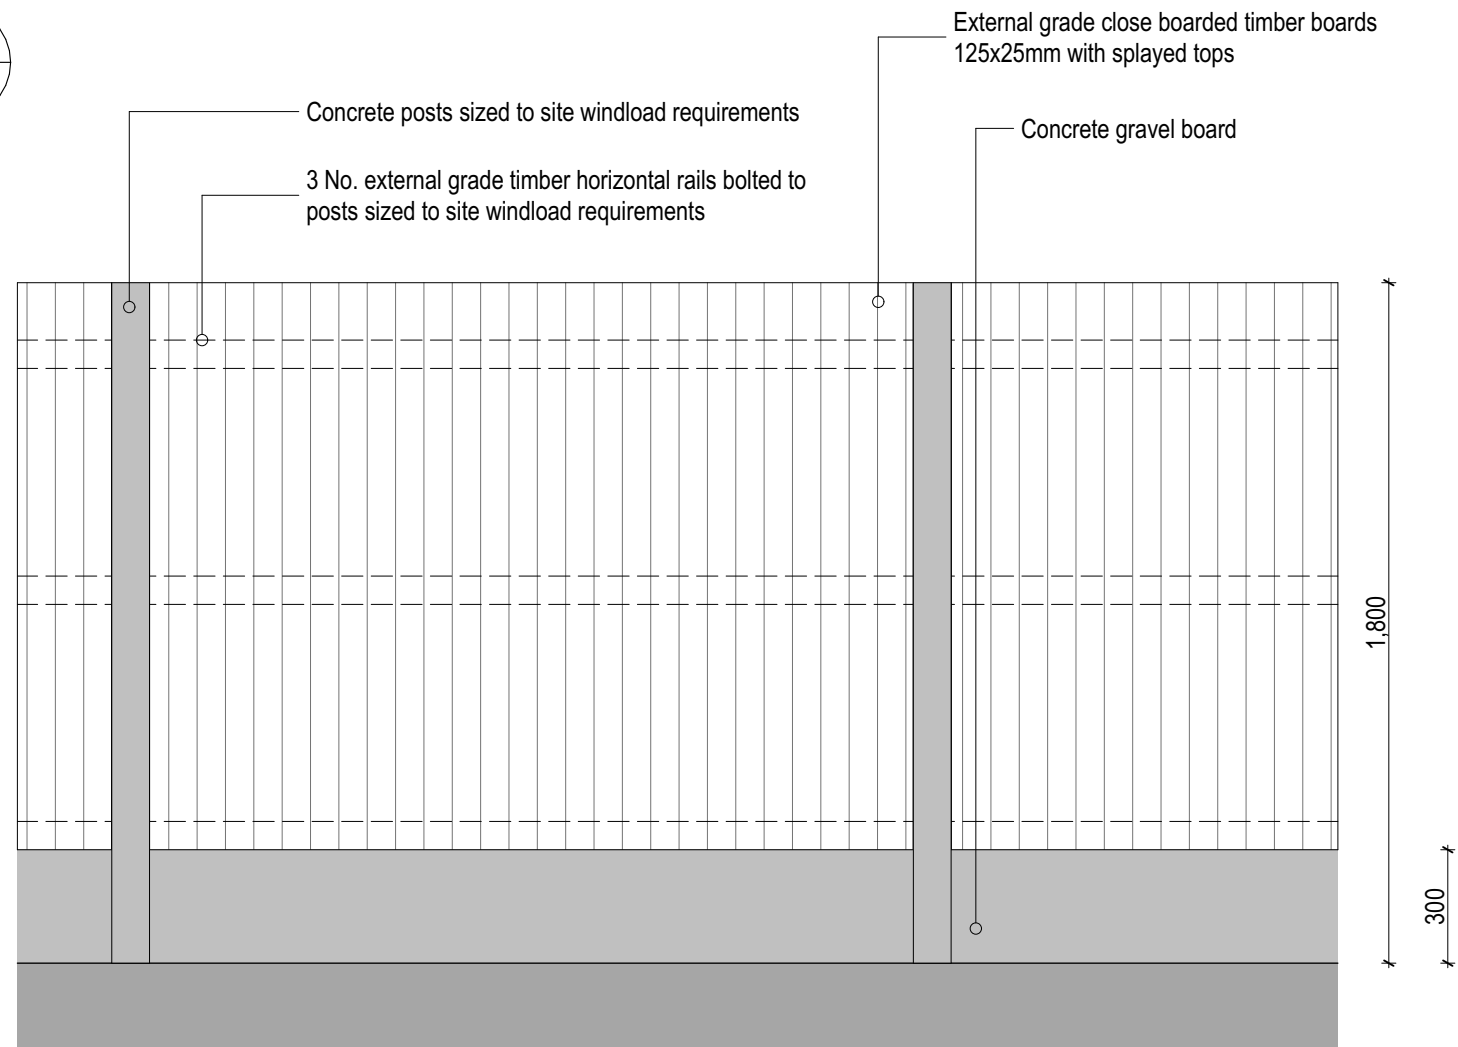
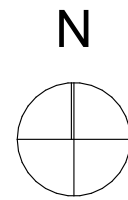



Boundary Treatments

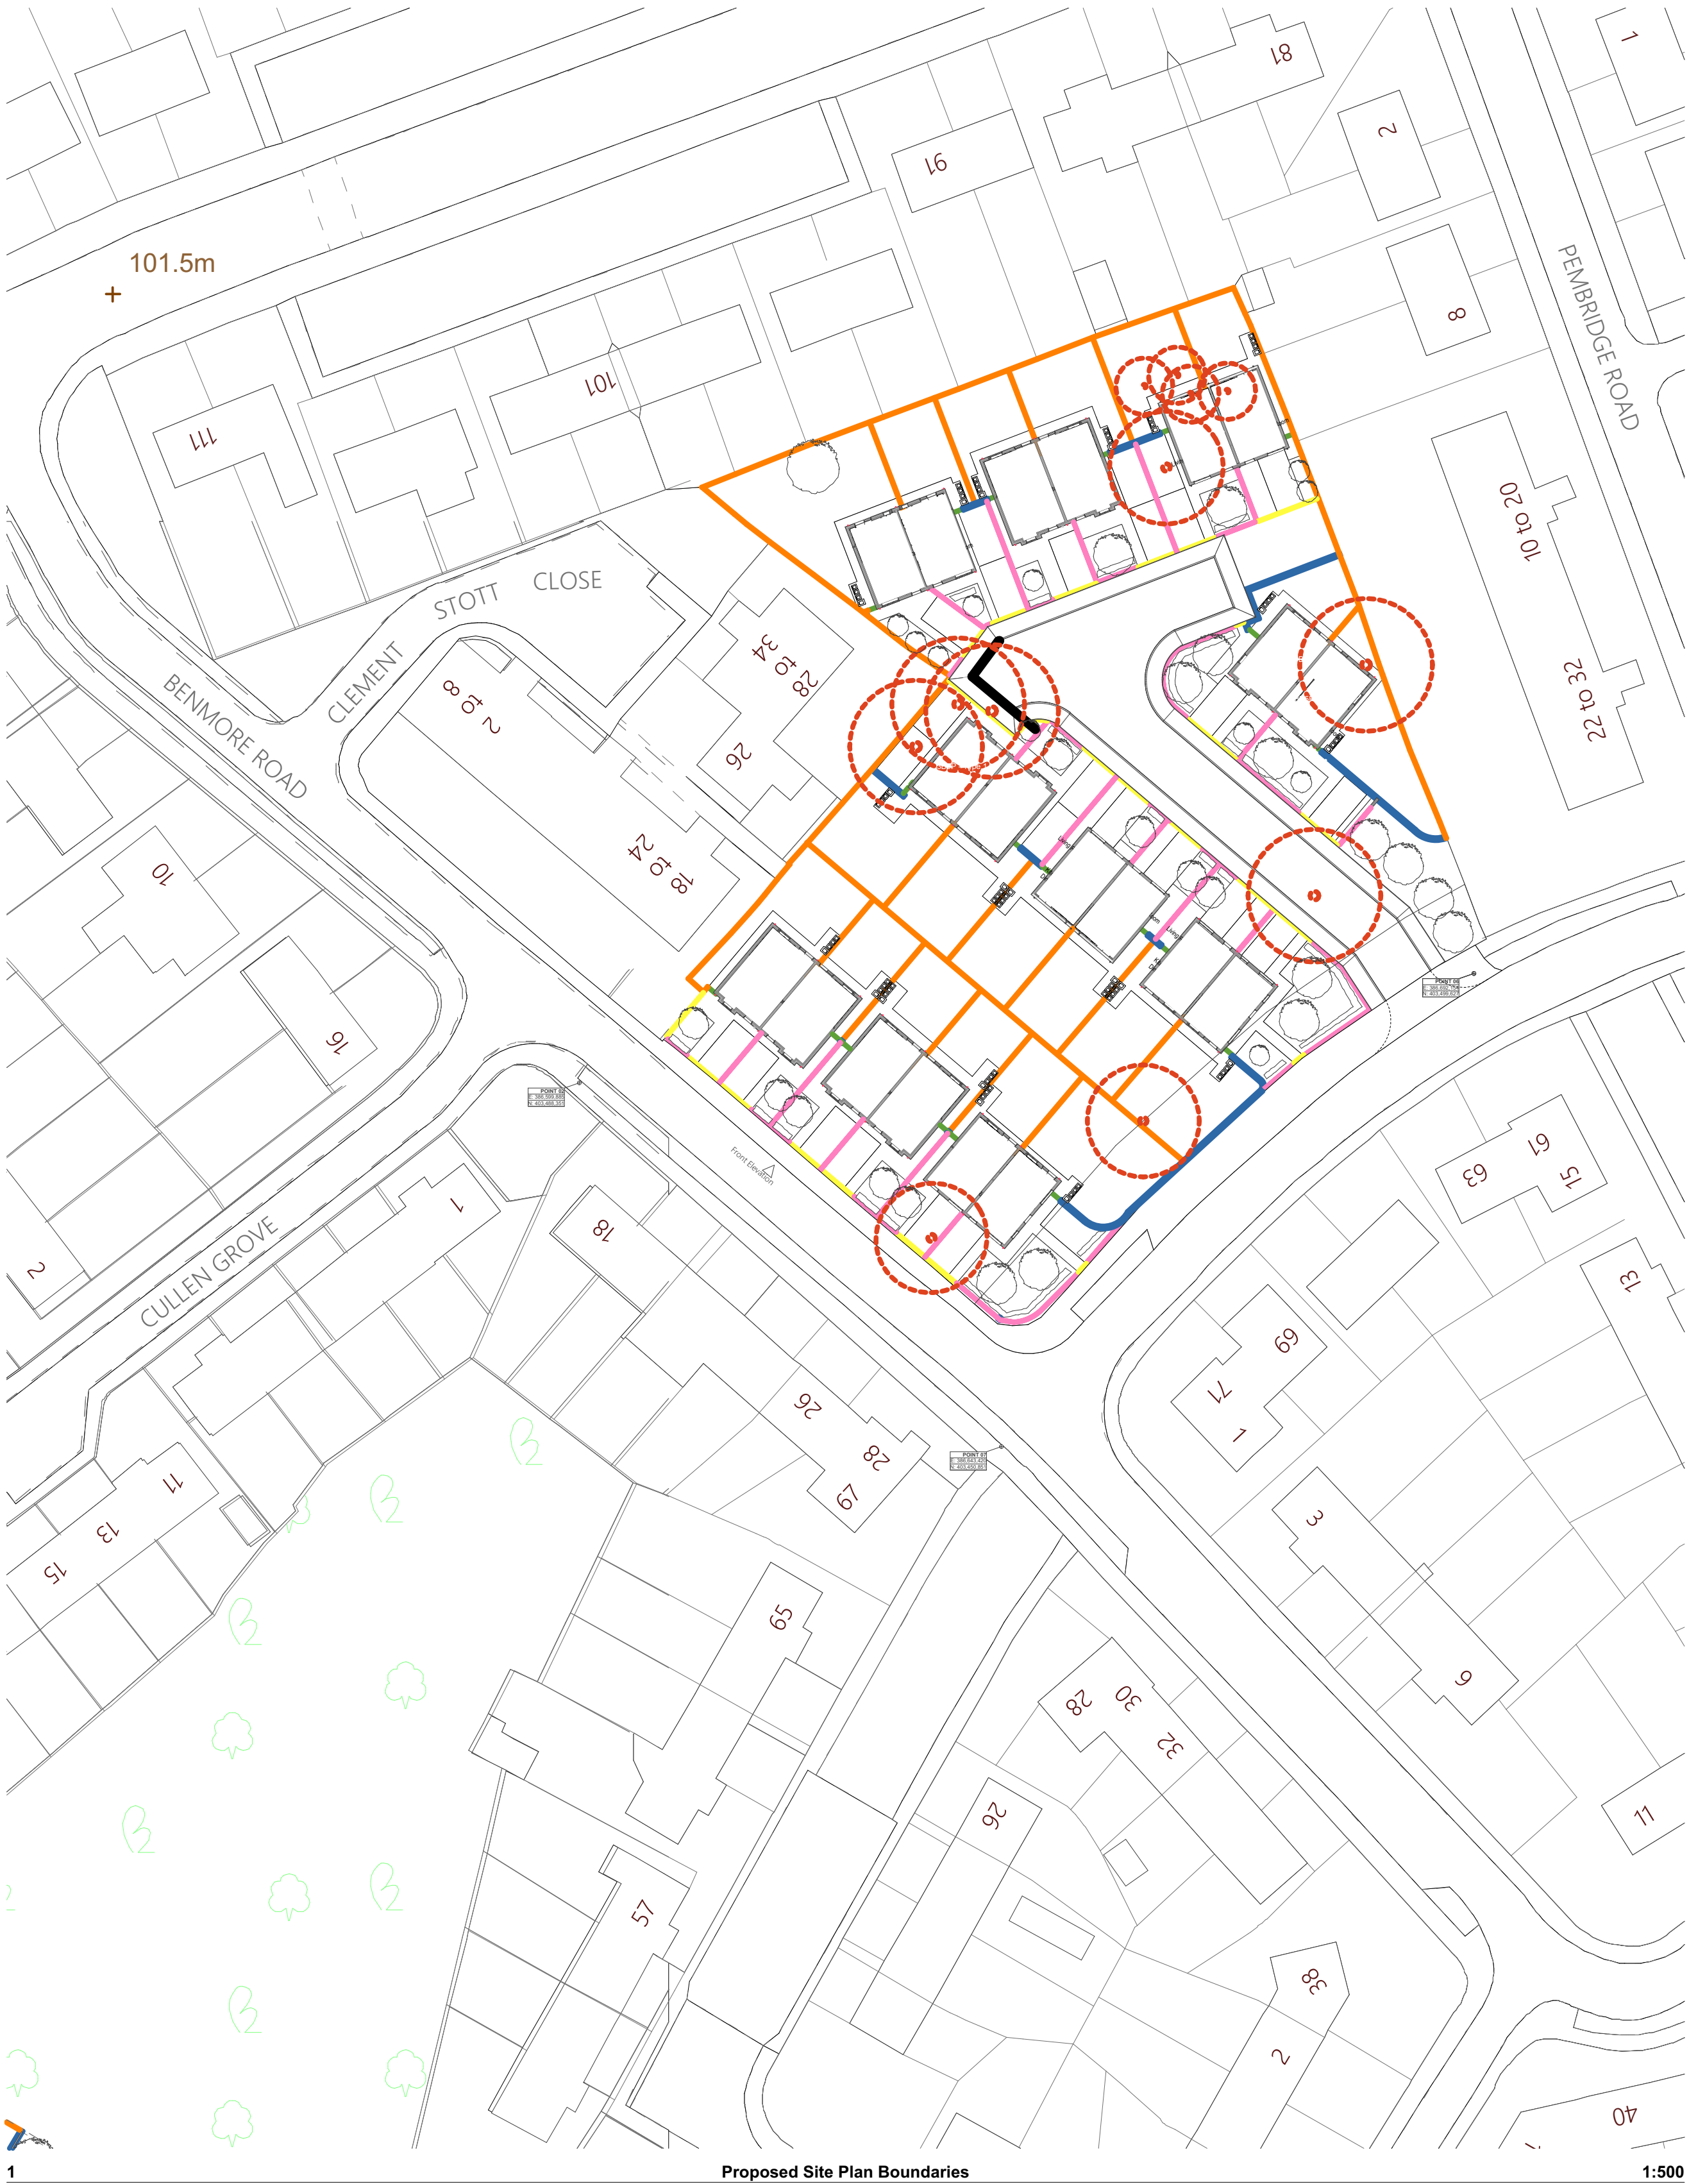


Type F1 - 1800mm Timber Fencing, 300mm concrete gravel board, 1500mm timber panel

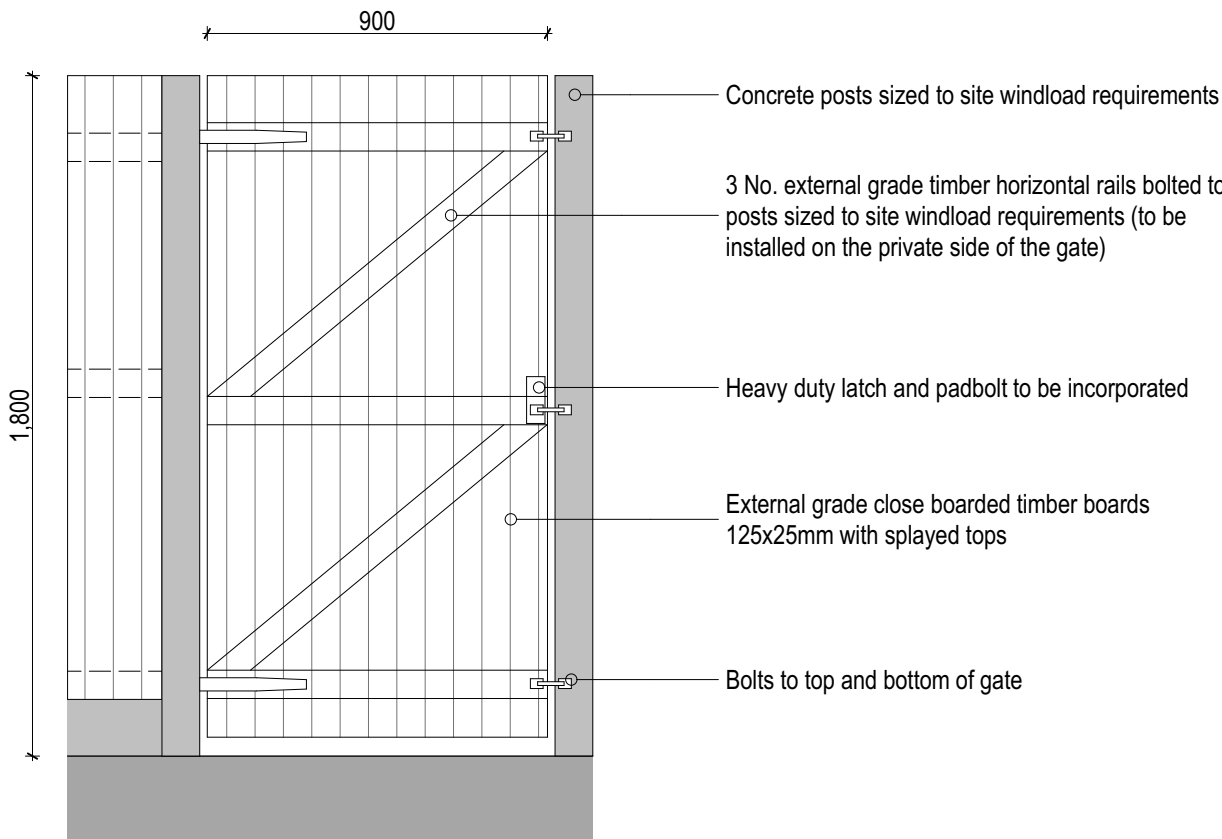


Type FG - 1800mm Timber Gate

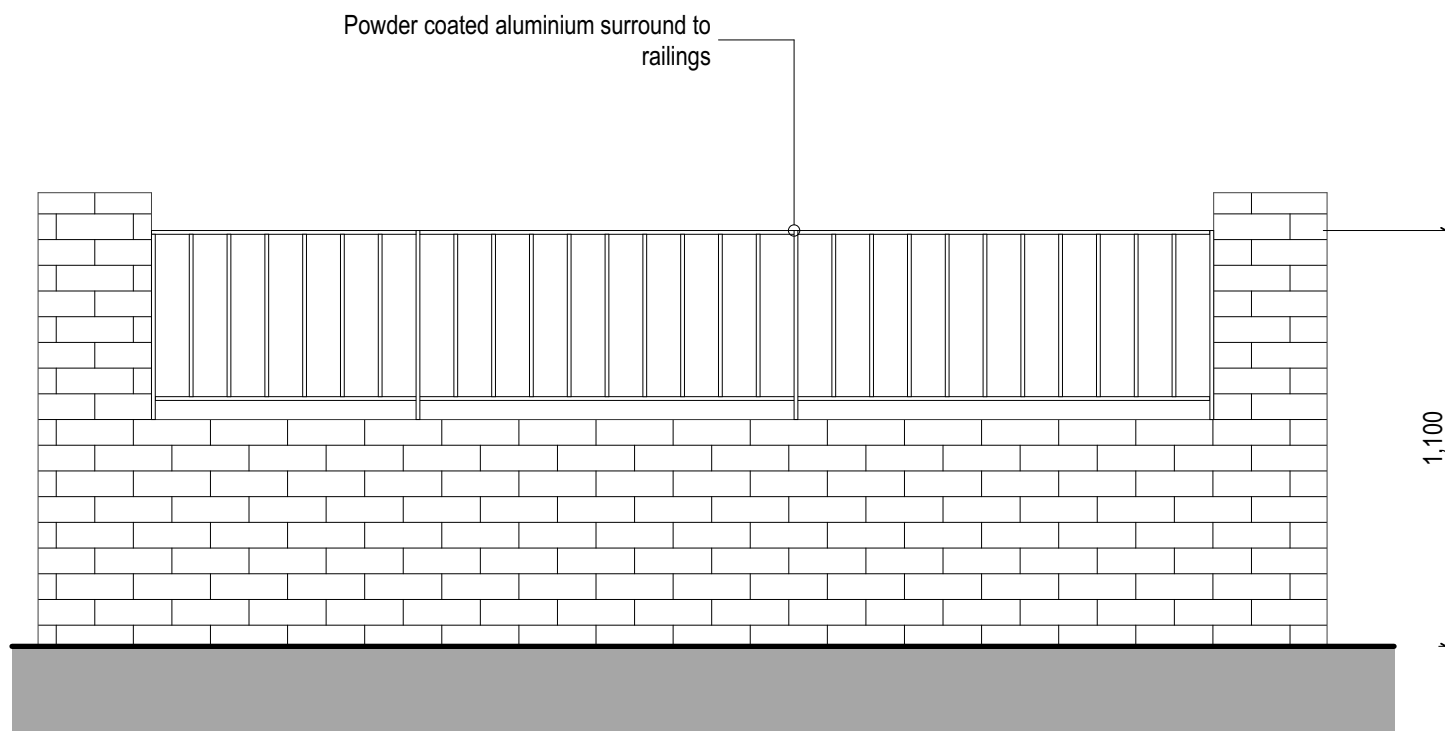

Type M1 - Brick Wall with metal railing

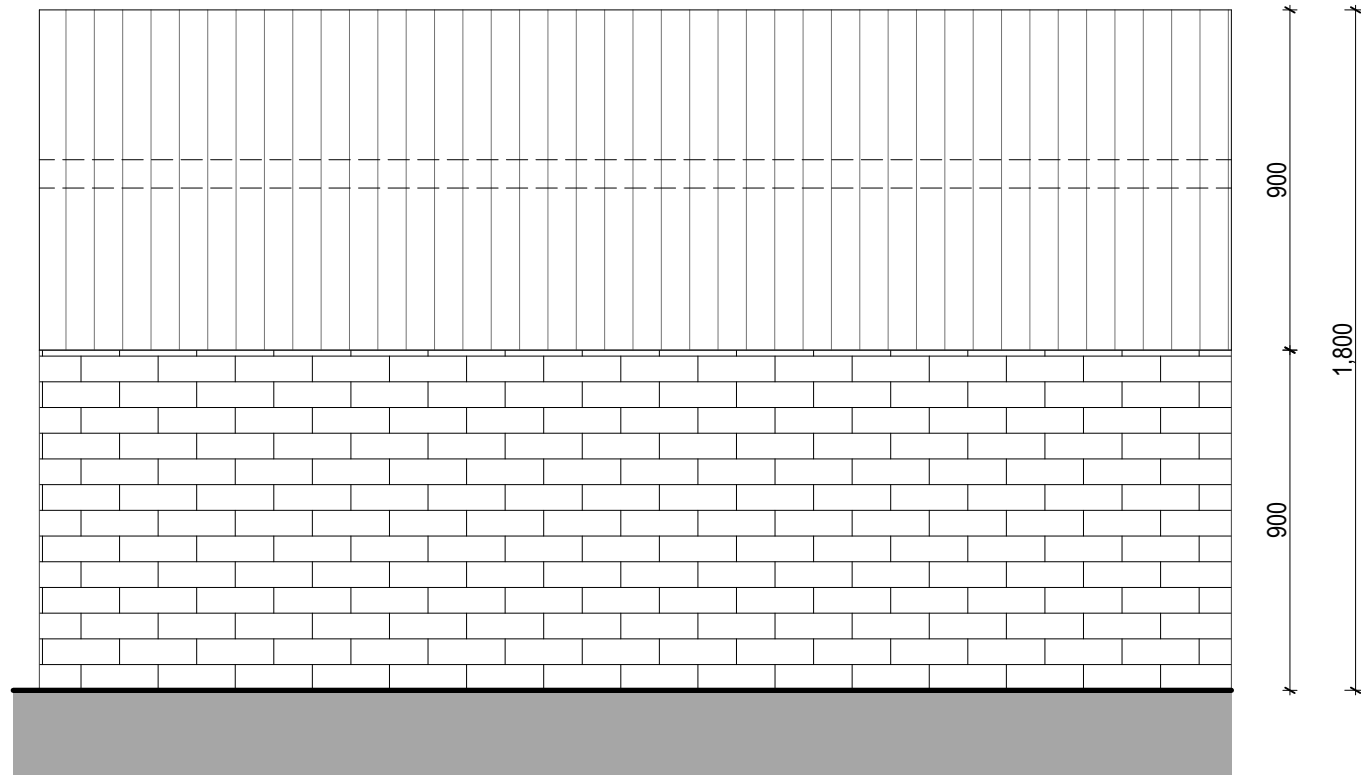

Type B1 - 900mm brick wall +900mm timber fencing

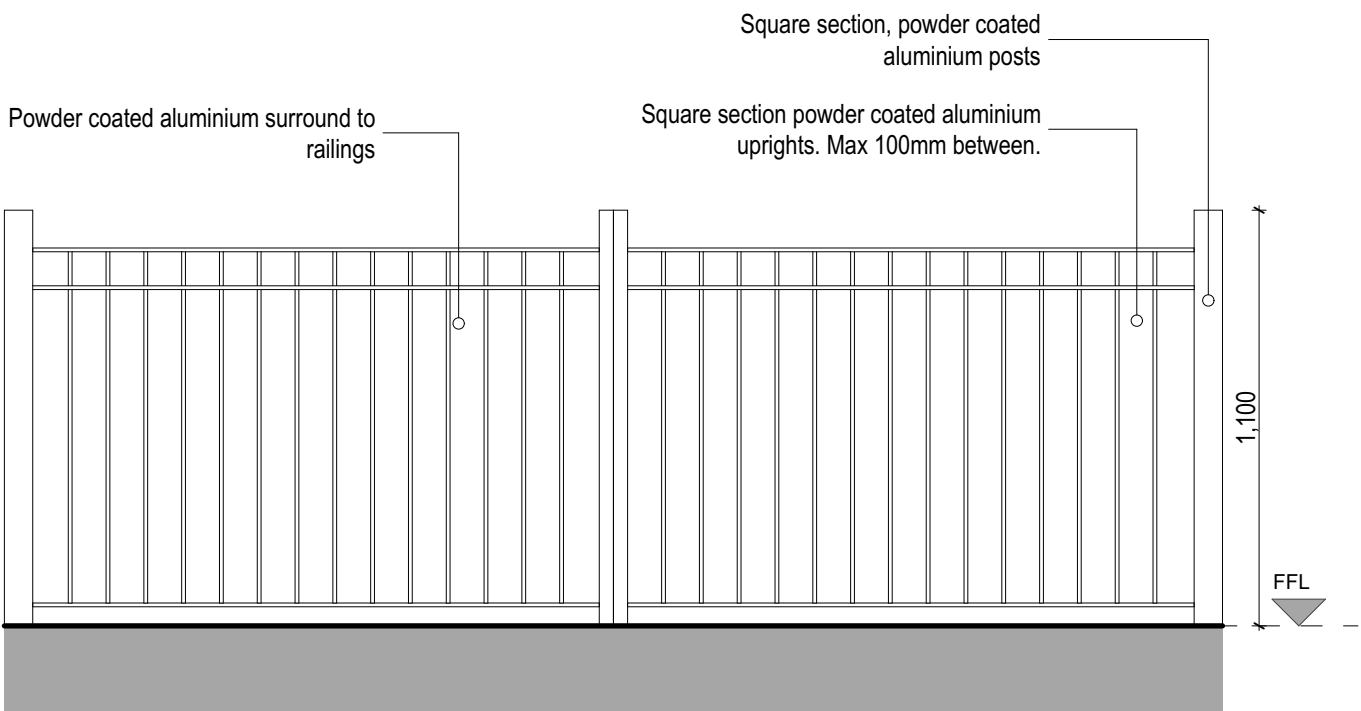

Type M2 - Metal railing Gates

KEY		
F1	1800mm Fencing	
FG	1800mm Gate	
M1	Low wall & Metal Railing	
M2	Metal Railing Gates	
B1	900mm Brick Wall with 900mm Timber Fencing	

E	Boundary treatment updated to show all boundary treatment lines in necessary areas and type M2 replaced with type M1 in this separate dwellings at the front	01/09/23	C.M.
D	Boundary treatment updated so fence gates are replaced with brick walling with railing at key areas.	01/09/23	C.M.
C	Plan updated to reflect increase in unit sizes to Manchester space standards.	03/06/23	C.M.
B	Boundary treatment updated to align with changes to the site plan per planners comments.	15/03/23	C.M.
A	Boundary treatment updated to align with changes to the site plan per planners comments.	27/02/23	C.M.
Designation	Detail of Revision	Date	Initials

PROJECT

Charlestown, Benmore Road
- P500 Phase 1 Site
Manchester

TITLE

Boundary Treatments

SIZE

A1

STATUS

PLANNING

PROJECT No:

1785

DRAWING No:

PL.008E

DRAWN by

HW

CHECKED

DS

DATE

NOV 22

SCALE (A1:0)

1:500

JOHN McCALL ARCHITECTS LTD

No. 1 Arts Village, Henry Street, Liverpool L1 5BS Tel: 0151 707 1818 Fax: 707 1819

4a Rock Mill Lane, New Mills, SK22 3BN e-mail: admin@JohnMcCall.co.UK

1-20