


This drawing is copyright Bernard Taylor Partnership Ltd and must not be copied or disclosed by or to any unauthorised persons without the prior written consent of Bernard Taylor Partnership Ltd

Do not scale from this drawing. Do not take measurements from the CAD base. Any discrepancies are to be reported to the architect for clarification.


All dimensions are to be checked on site prior to construction, manufacture of any components and ordering of materials and equipment.

All materials and workmanship to be in accordance with the current


Refers to plot 07 only.

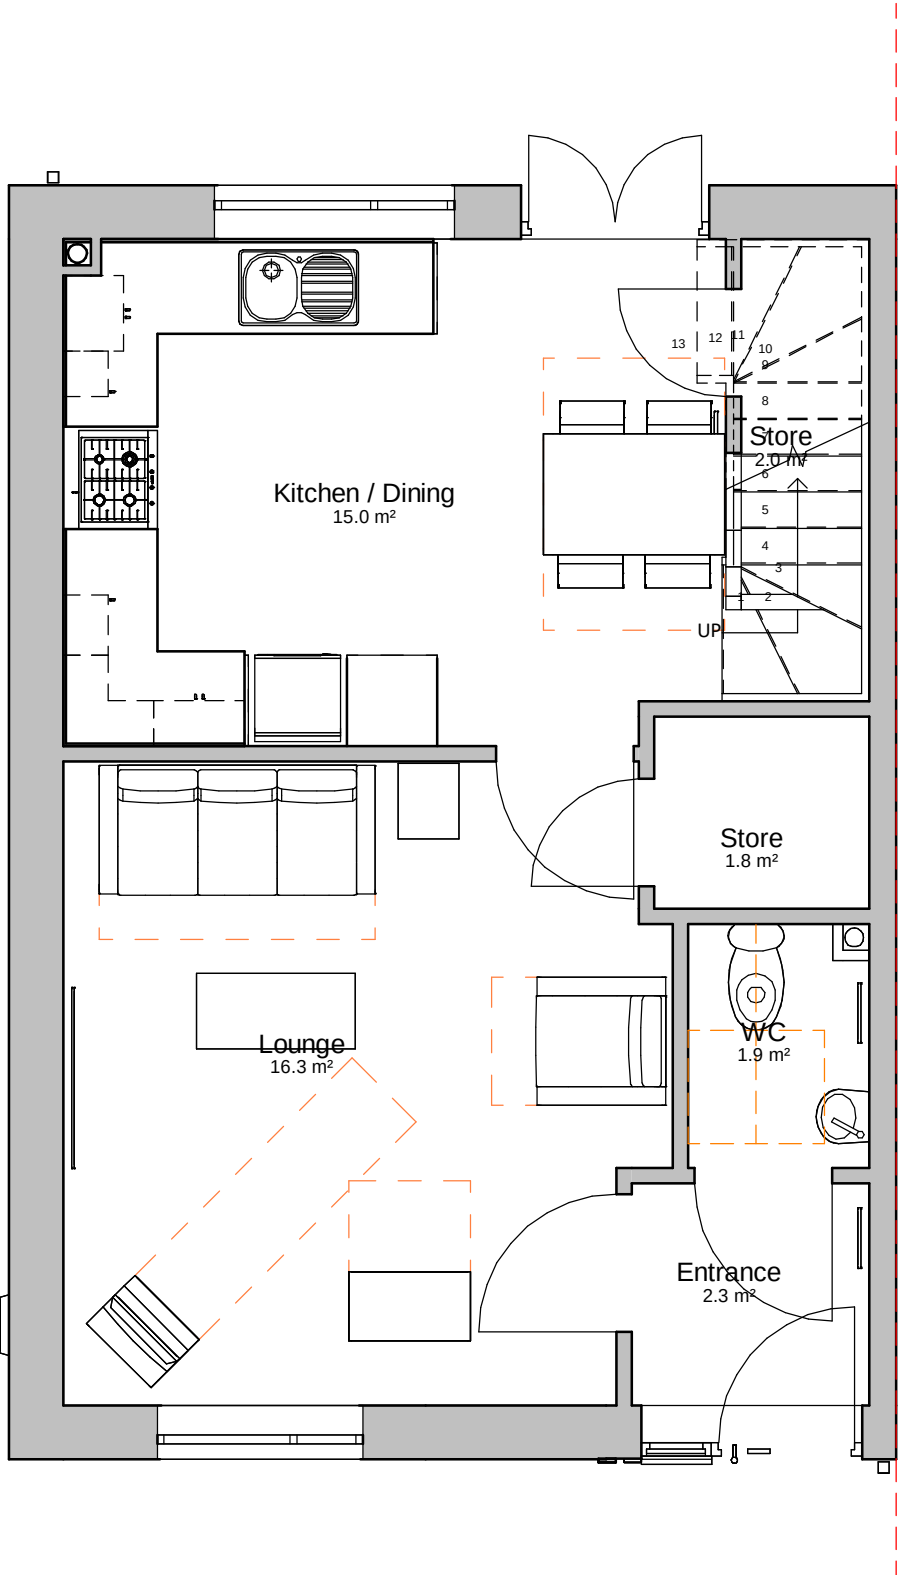

00 Ground Floor Plan
1 : 50

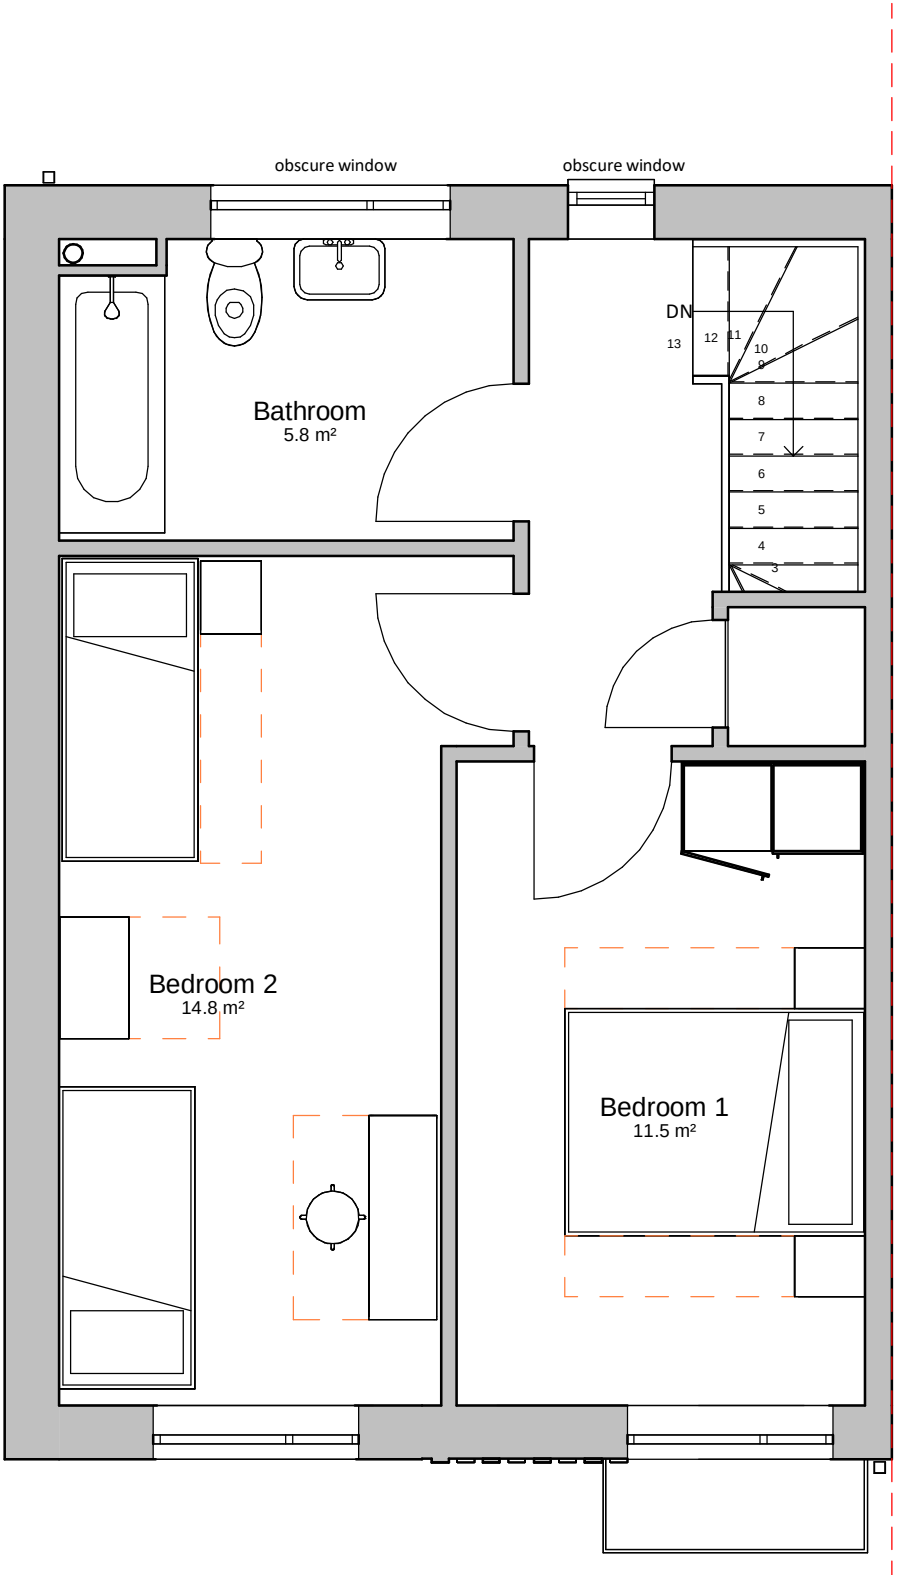

01 First Floor Plan
1 : 50

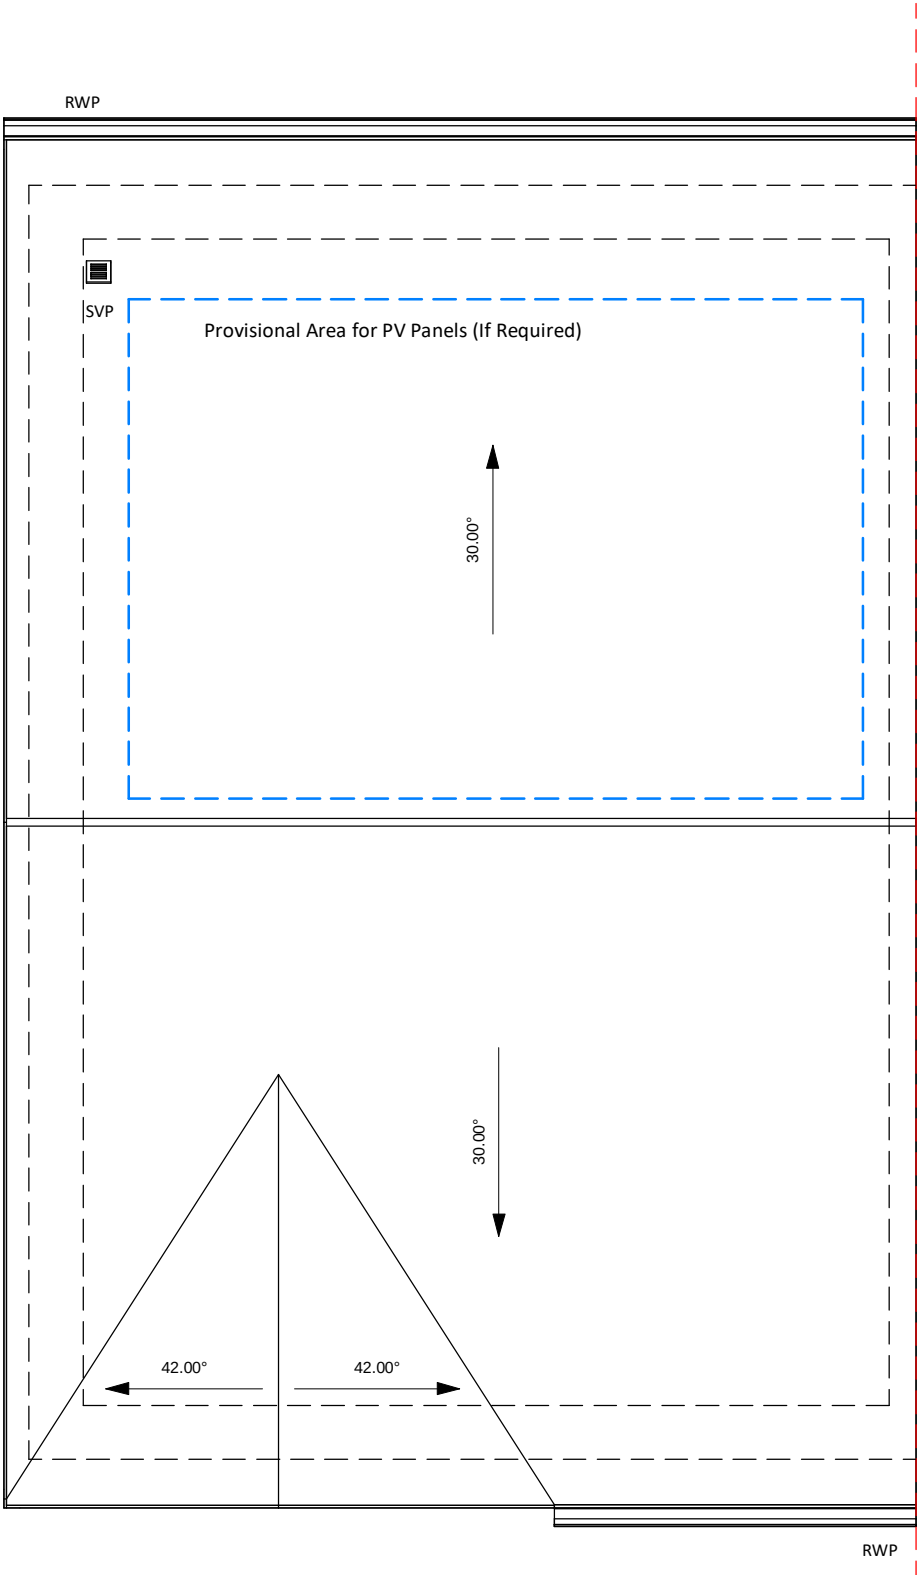

02 Roof Plan
1 : 50



A	29.09.23	ED	Drawing revised following comments from LPA - increase to 83m2
Rev	Date	Int	Description

btp
ARCHITECTS

RIBA
Chartered Practice

CLIENT:

WCHG

PROJECT:

Greenbrow Social Club

DESCRIPTION:

2B4P House Floor Plans T1

PURPOSE OF ISSUE:

Planning

DRAWN BY: CHECKED BY: DATE: SCALE @ A2:

ED MA 19.06.23 1 : 50

JOB NO: STATUS CODE: DRAWING NO: REV:

3501 S2 110 A

FILE IDENTIFIER:

GR-BTP-01-ZZ-DR-A-3501_110.A

Elizabeth House 486 Didsbury Road Heaton Mersey Stockport SK4 3BS
0161 443 1221 info@bernardtaylor.co.uk www.btparchitects.co.uk