



Existing Elevations

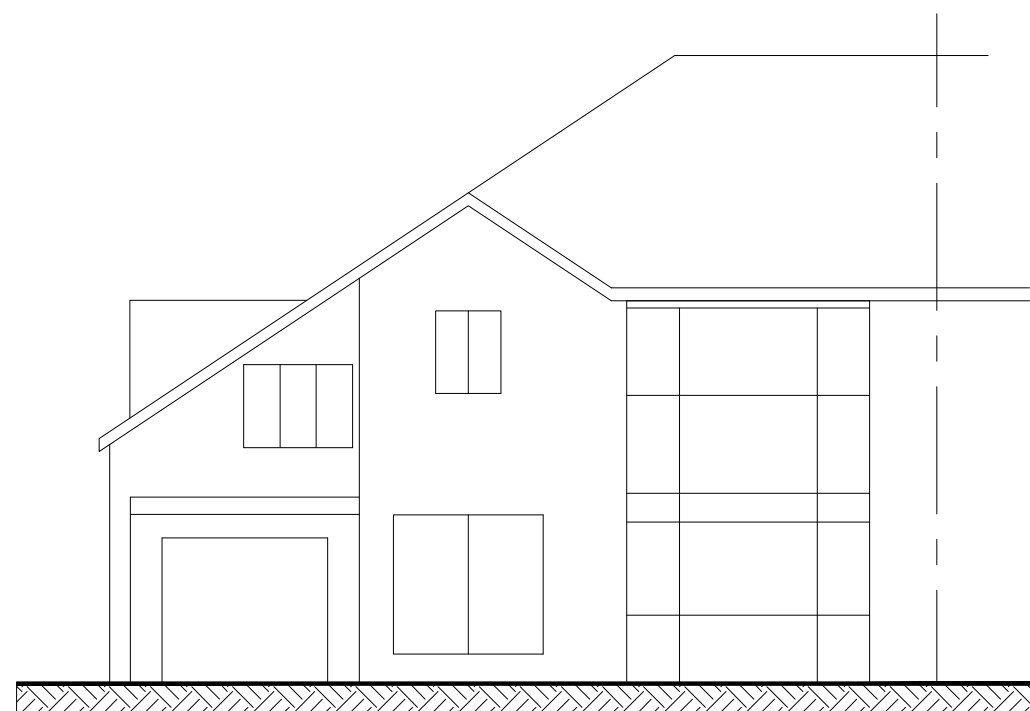


Front

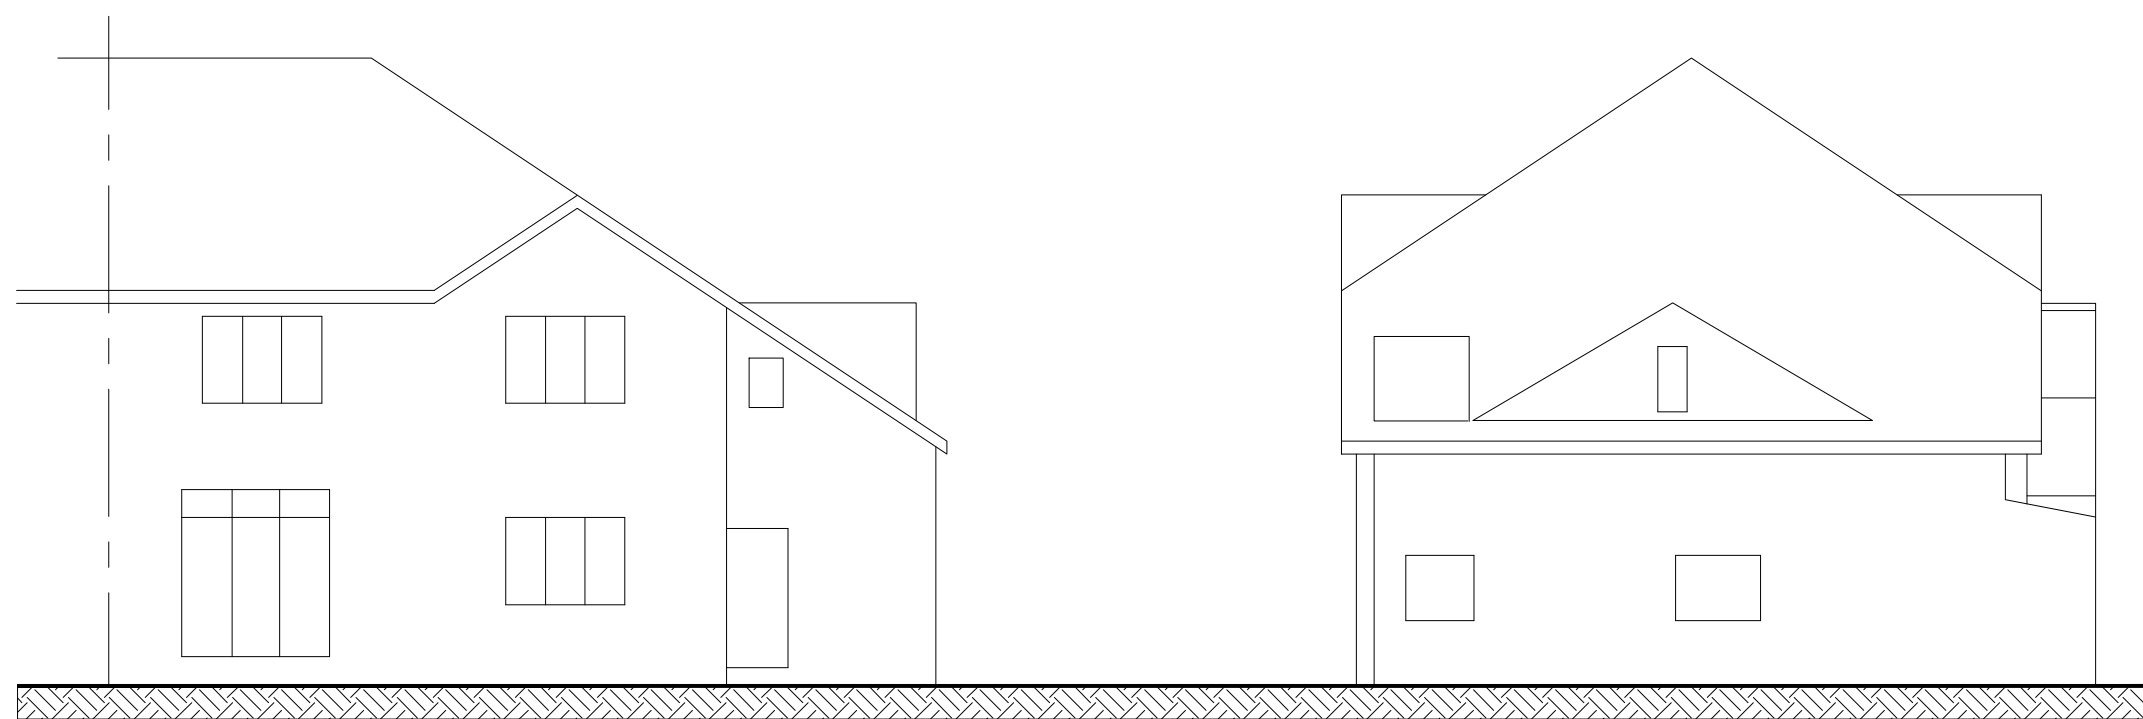


Rear

Side

Existing Floor Plans

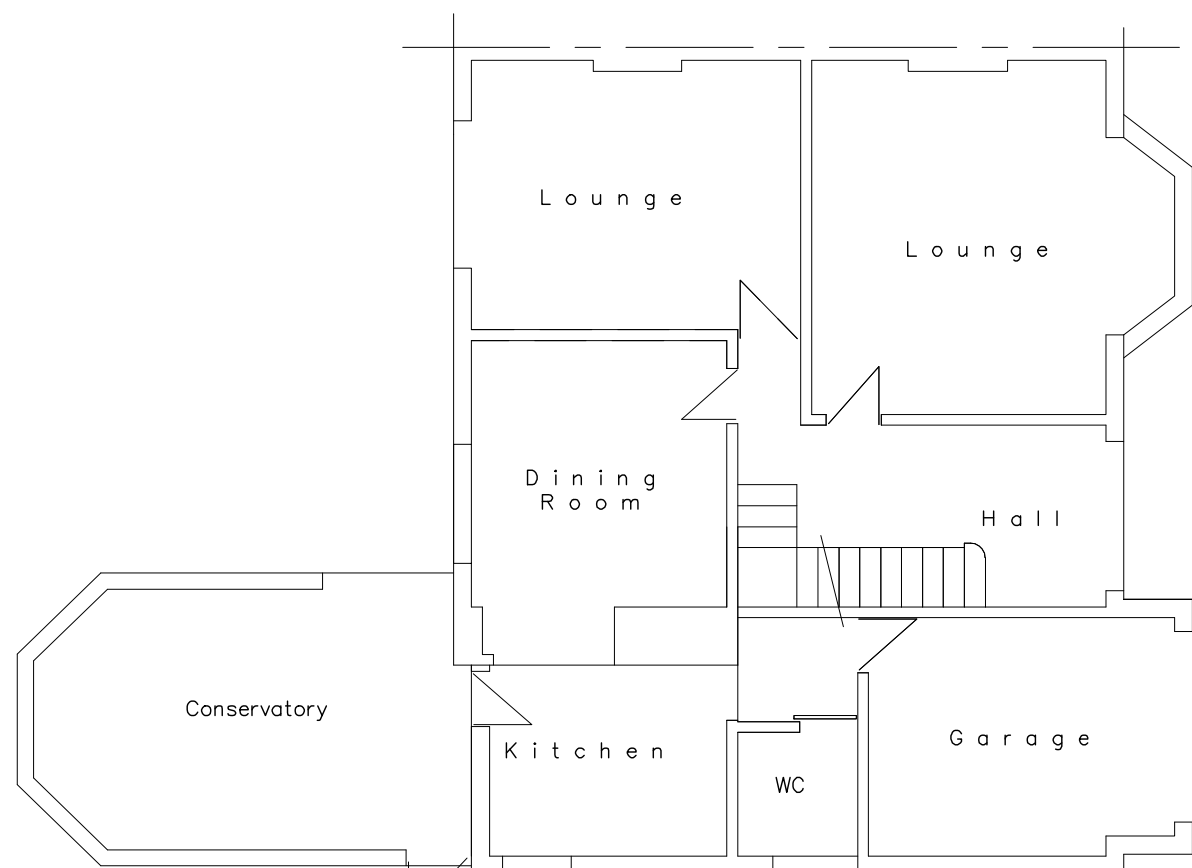

Ground Floor

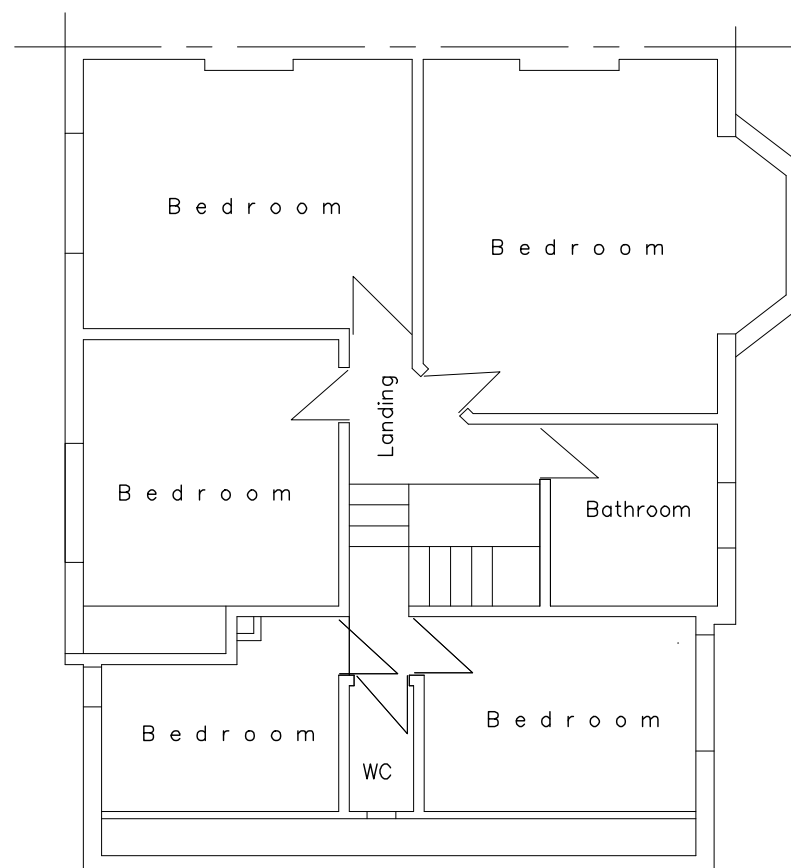

First Floor

Scale 1:100 @ A2

Proposed Single Storey Rear Extension

235 BROOKLANDS ROAD
MANCHESTER
M23 9HF



Prepared by:-
A & S INMAN (Designs) Ltd.
24 GRANGETHORPE ROAD
URMSTON
MANCHESTER
M41 9HT

Phone 0161 747 7433



Drg. No. 1921 / 06 / 23 Sht. 1

A