




EXISTING FRONT ELEVATION




EXISTING SIDE ELEVATION



EXISTING REAR ELEVATION

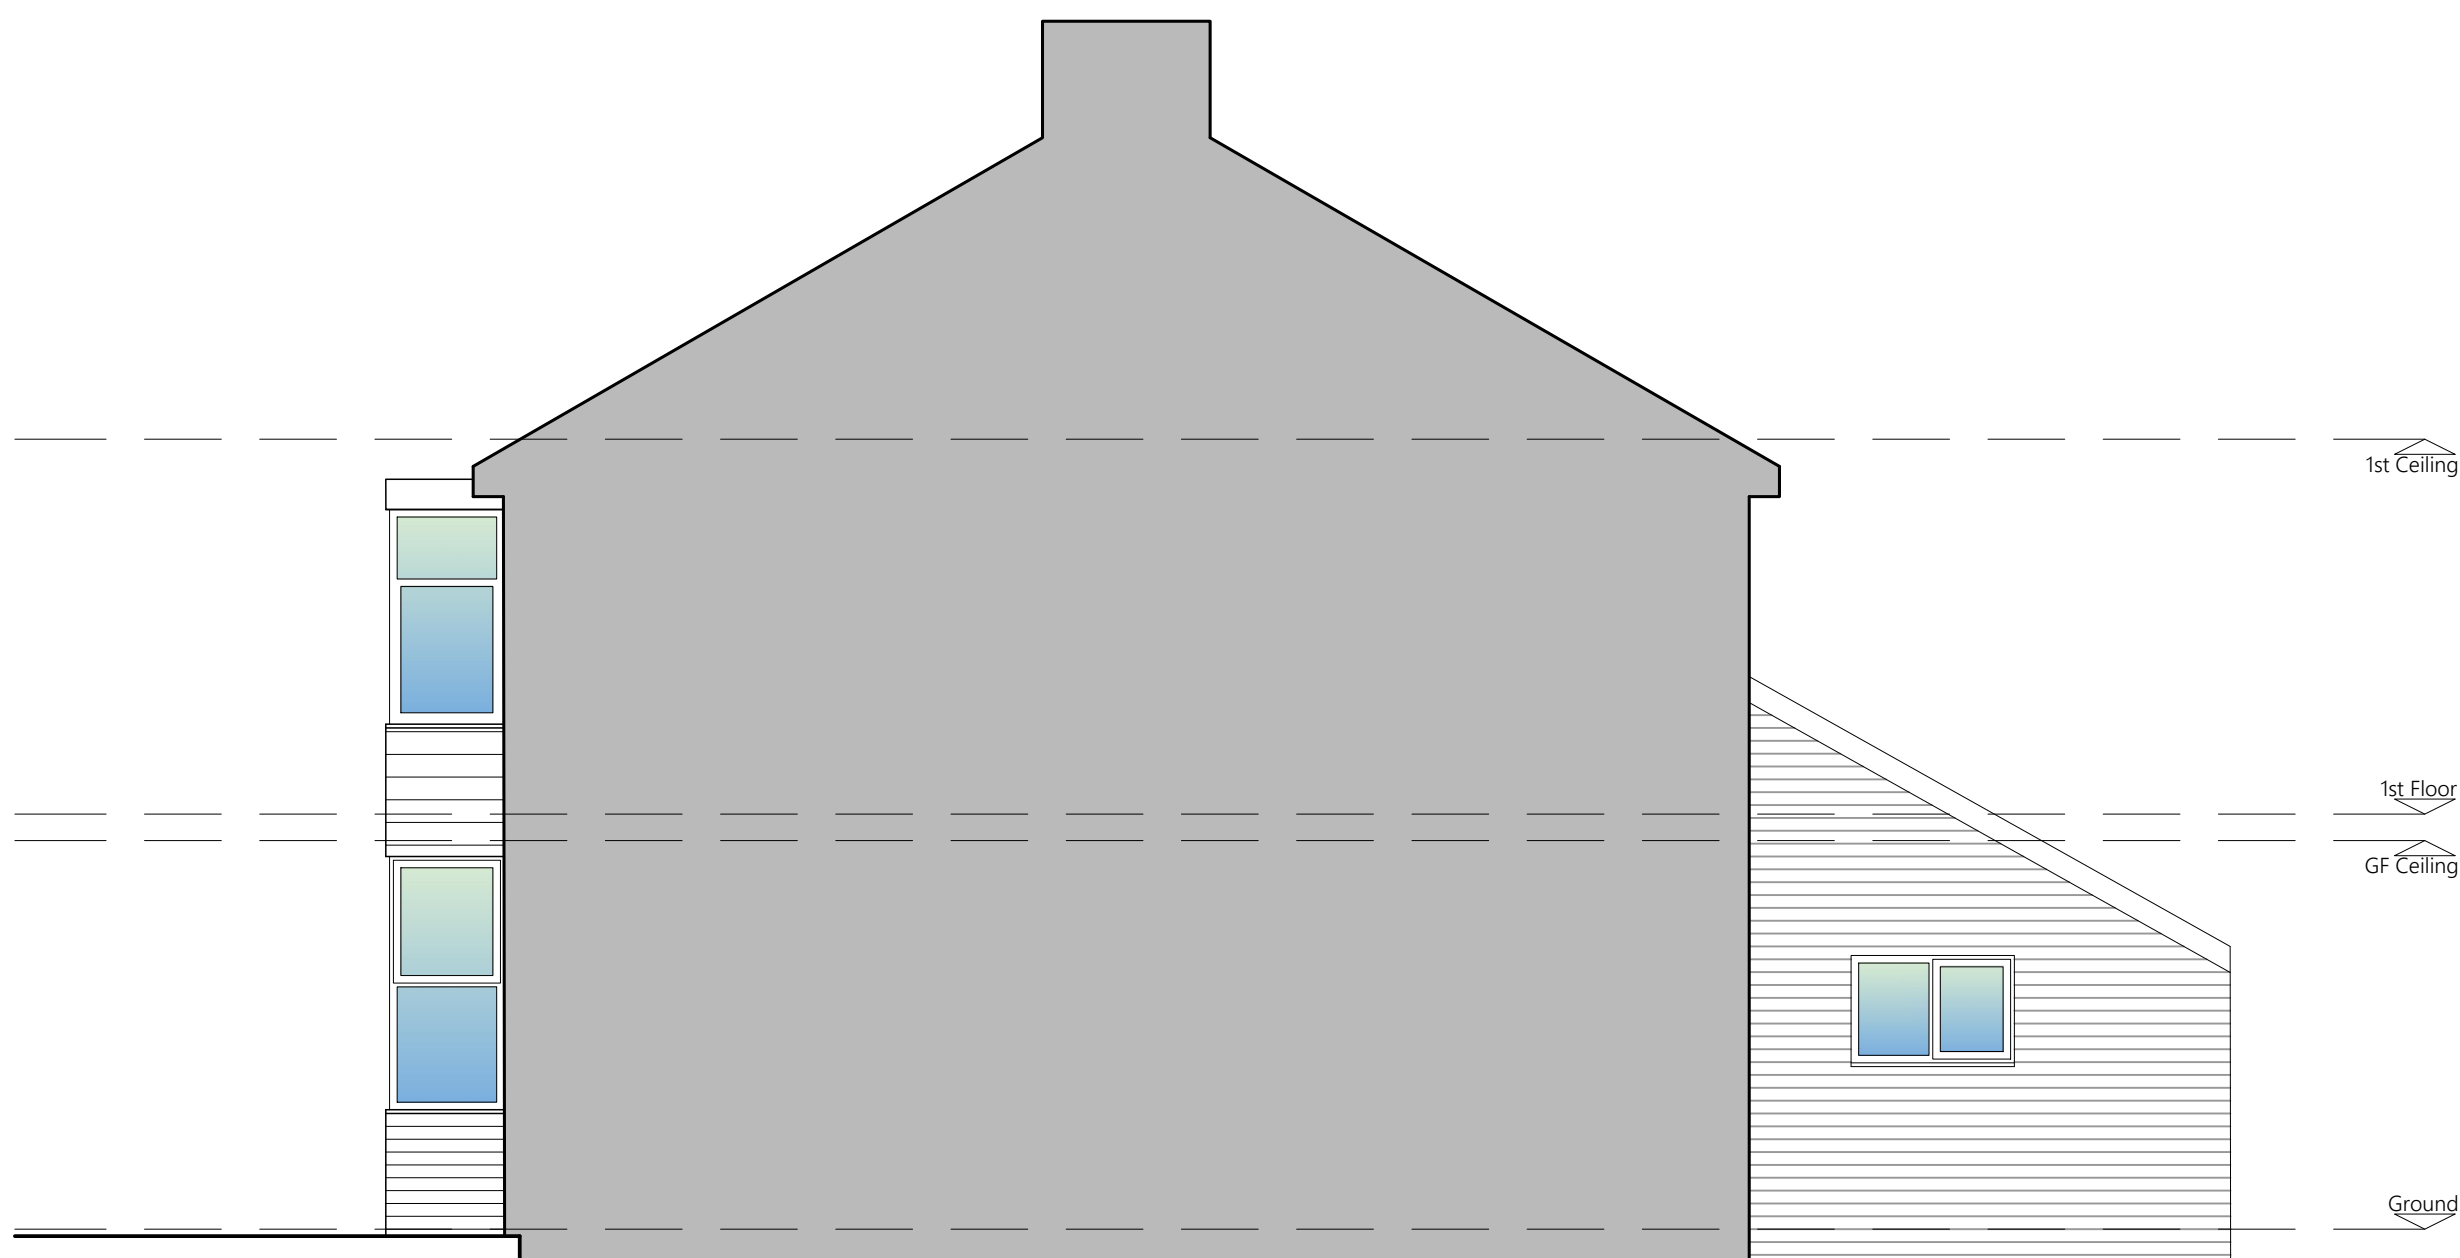

EXISTING SIDE ELEVATION

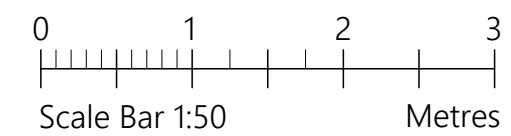

|   |                                        |      |           |
|---|----------------------------------------|------|-----------|
| PROJECT   | 884 Burnage Lane<br>Burnage<br>M19 1RS |      |           |
| CLIENT   | M Zandi                                |      |           |
| STATUS   | Information                            |      |           |
| DRAWING   | Existing Elevations                    |      |           |
| DWG No.   | 2307-003                               | REV  |           |
| SCALE   | 1:50@A1                                | DATE | March '23 |
| AGB<br>CAD<br>SERVICES                                                                                              |                                        |      |           |
| website: www.agbcad.co.uk<br>email: info@agbcad.co.uk<br>telephone: 07912 090 125<br>DO NOT SCALE FROM THIS DRAWING |                                        |      |           |