



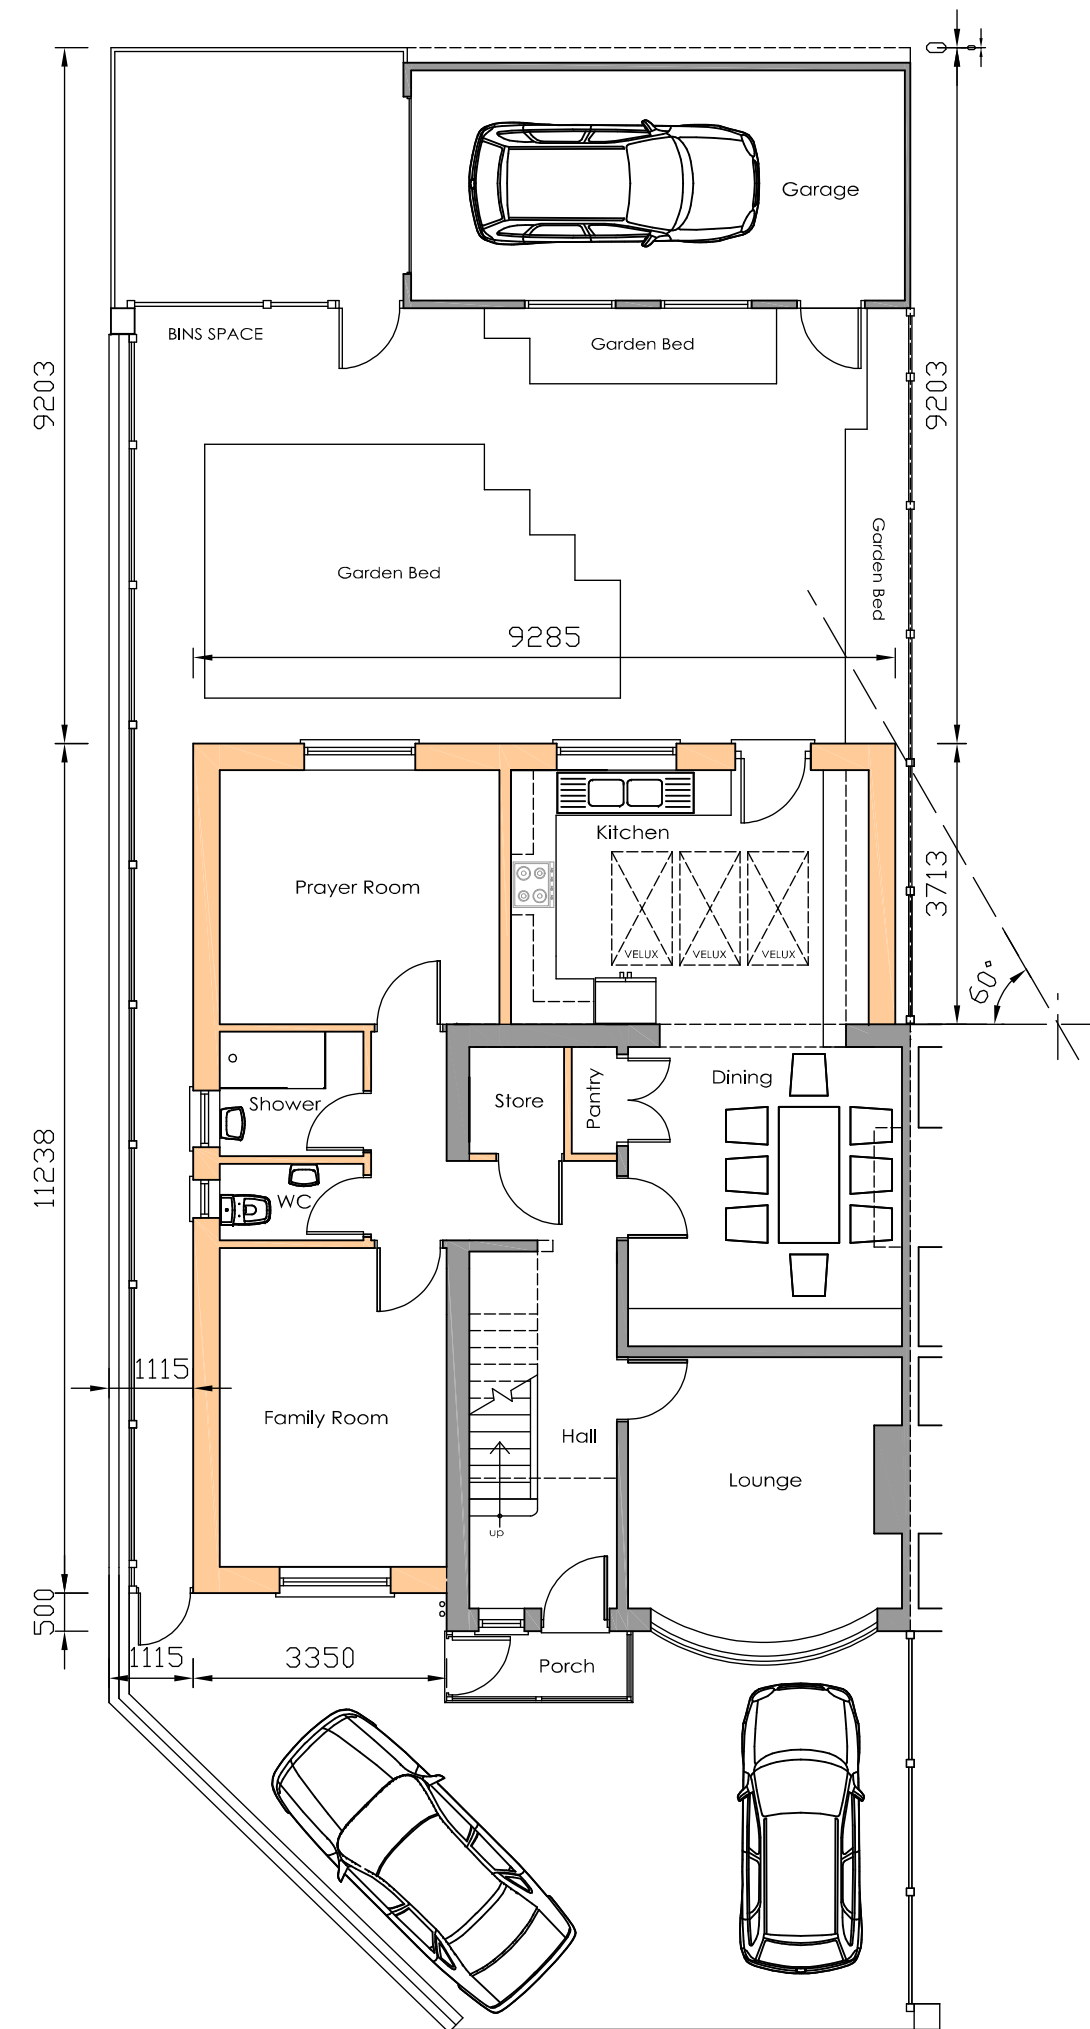

Proposed Ground Floor Plan
1:100

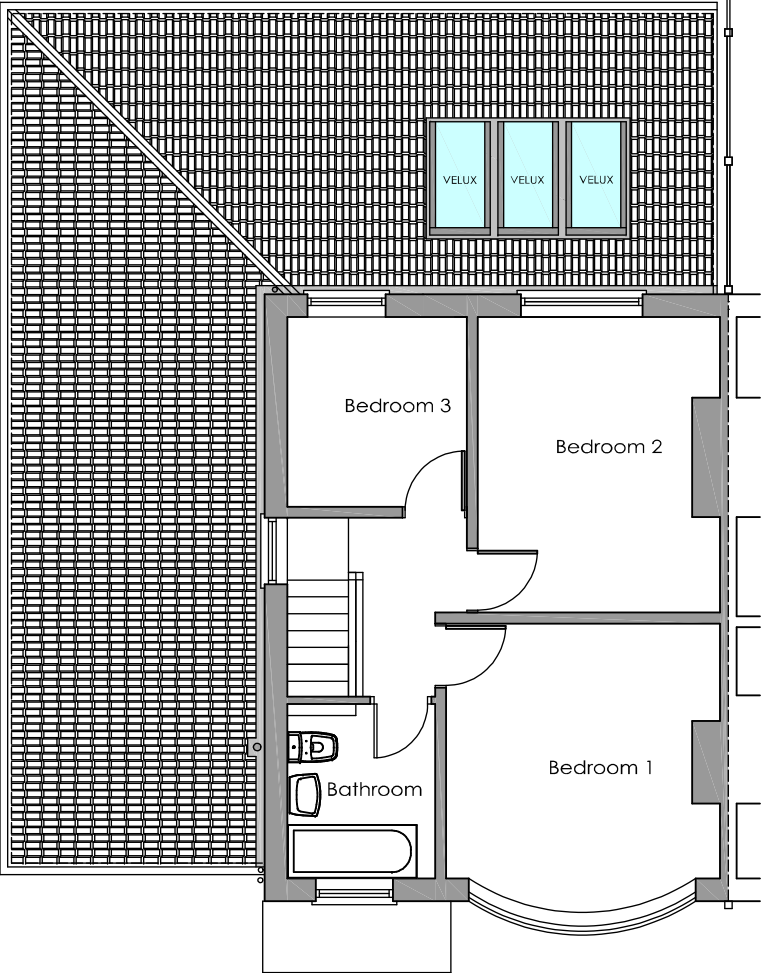

Proposed First Floor Plan
1:100



General Notes

© THIS DRAWING IS COPYRIGHT OF BHATT ARCHITECTS LTD AND MAY NOT BE REPRODUCED, COPIED OR ALTERED WITHOUT PRIOR PERMISSION.

NO WORKS ARE TO BE SET OUT FROM THESE DRAWINGS. DO NOT SCALE. USE FIGURED DIMENSIONS ONLY. ALL DIMENSIONS ARE TO BE CHECKED ON SITE, ANY DISCREPANCIES, ERRORS OR OMISSIONS ARE TO BE REPORTED TO [BHATT ARCHITECTS LTD](#) BEFORE WORK COMMENCES. SUBJECT TO SITE SURVEY AND ALL NECESSARY CONSENTS. THIS DRAWING IS TO BE READ WITH ALL OTHER RELEVANT DRAWINGS AND SPECIFICATIONS.

Revision/Description	Drawn	Checked	Date
Rev 'A' Issued for Planning approval	KM	JB	25/8/23
Rev 'B' Issued for Planning approval	KM	JB	30/10/23
Project: Proposed Two Storey Side Extension and Part Two Storey, Part Single Storey Rear Extension including Demolition of existing Rear Single Storey previous Extension @ 25 Hatherley Road. Withington Manchester. M20 4RN			
Client Asma Hayat			
Architect Bhatt Architects Ltd Manchester			
Drawing Title: Proposed Plans		Scale 1:100 @ A3	
		Date Aug 2023	
Job Reference/Drawing No. P135-P-03		Revision B	