



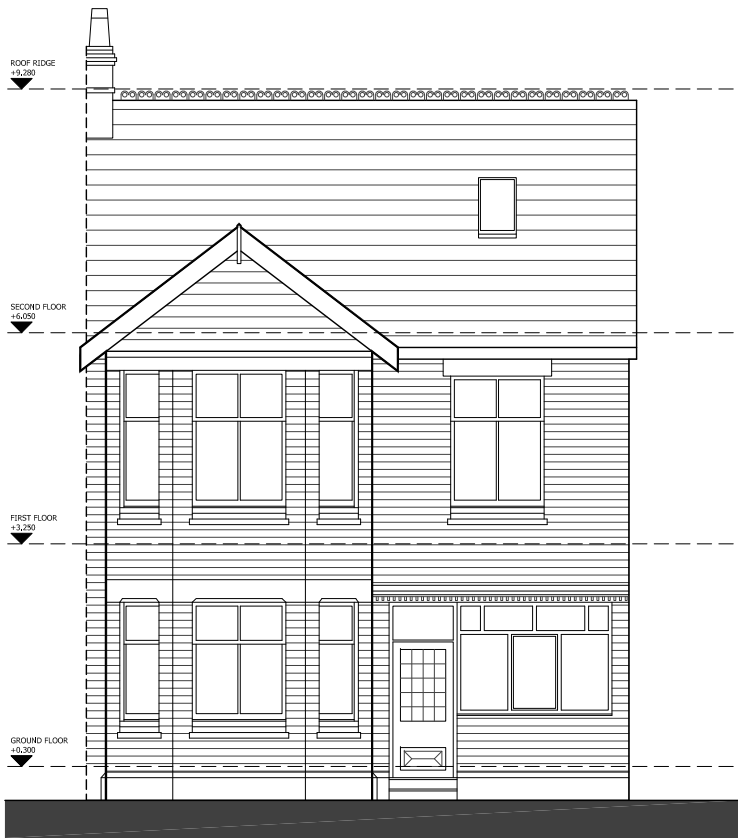


FRONT ELEVATION (A)




REAR ELEVATION (B)

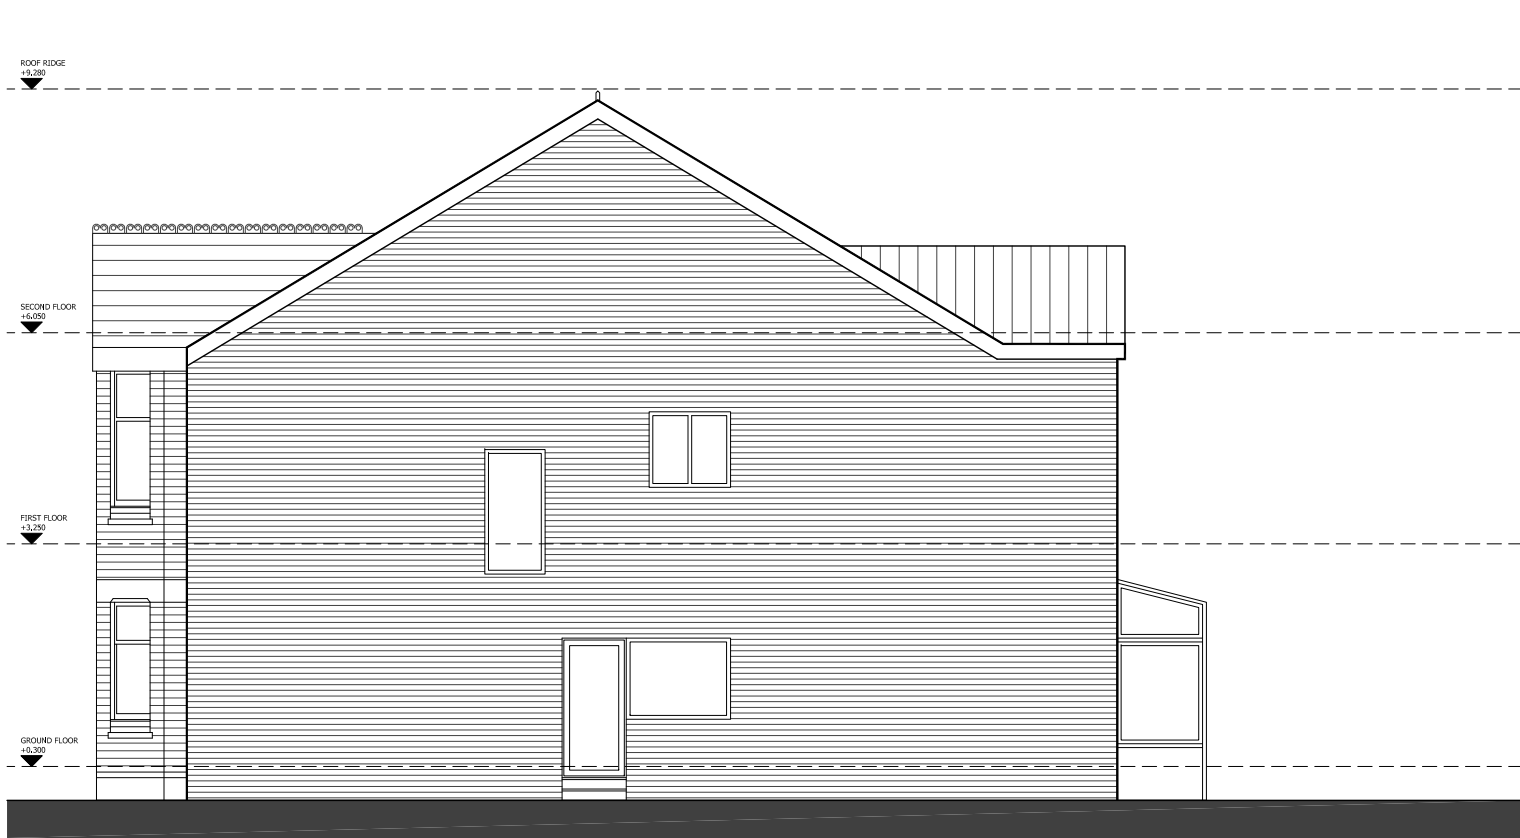

SIDE ELEVATION (C)

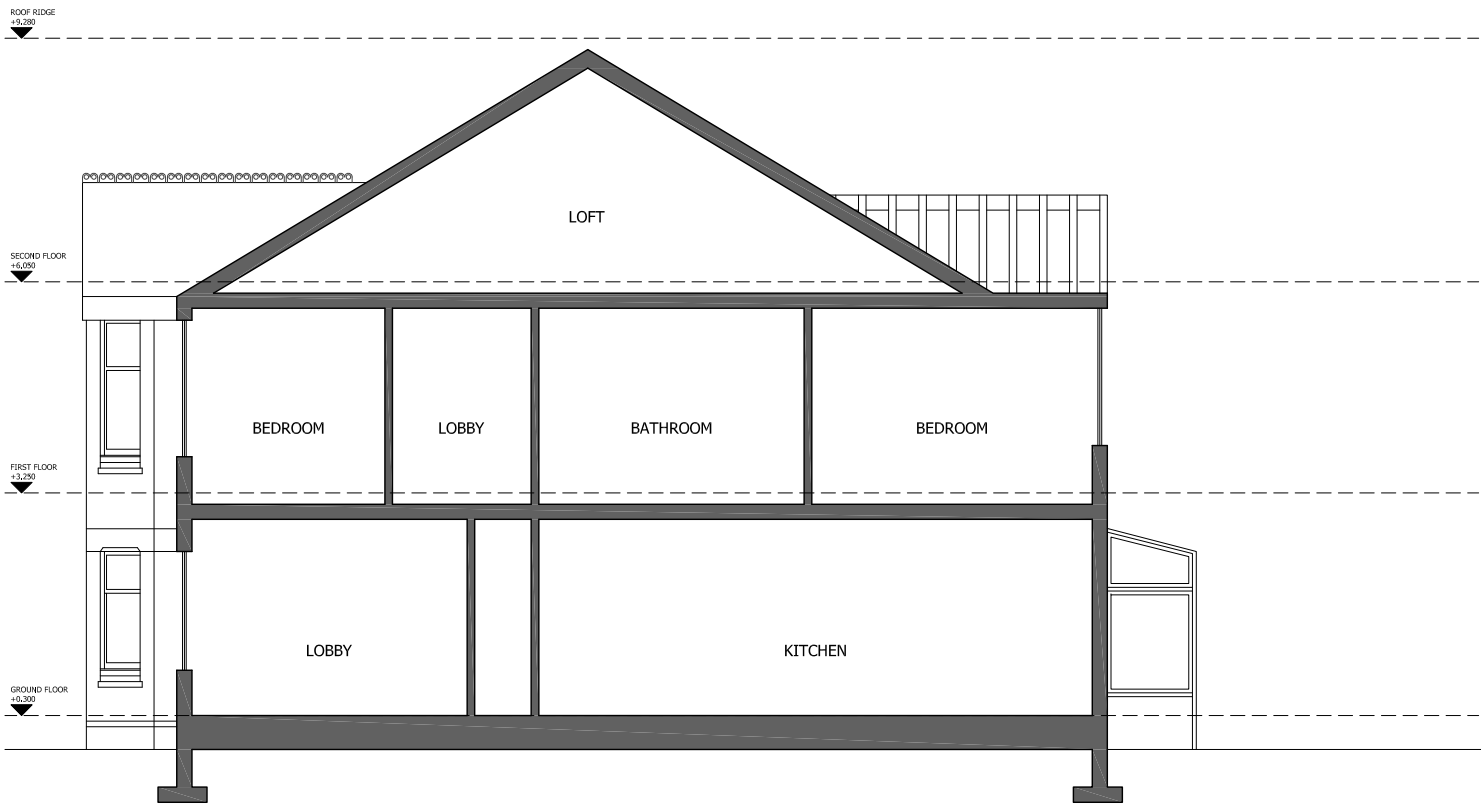

SECTION 01

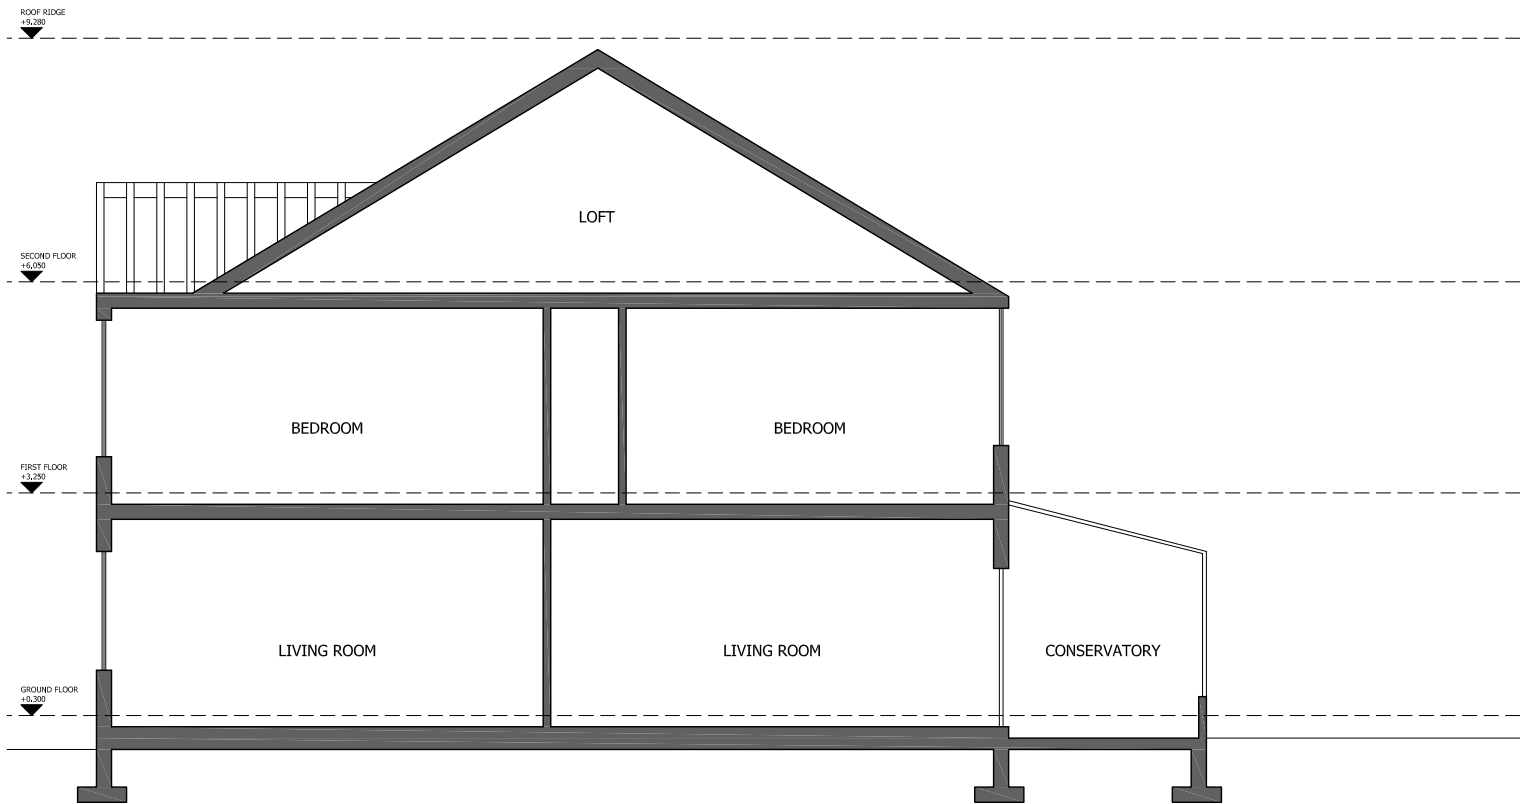

SECTION 02

EXISTING ELEVATIONS AND SECTION

|                                                             |                            |                                |                       |                    |
|-------------------------------------------------------------|----------------------------|--------------------------------|-----------------------|--------------------|
| 7 Manley Road, Manchester, M16 8PN<br>Residential Extension | Job No.<br><b>458</b>      | Drawing number<br><b>A-102</b> | Revision<br><b>00</b> | Drawn<br><b>FA</b> |
|                                                             | Scale<br><b>1-100 @ A3</b> |                                |                       |                    |

Do not scale from drawings unless by agreement with architect. Use figured dimensions only. Check all dimensions on site prior to commencing the works. Drawing to be read in conjunction with other relevant consultant information.