


P				Planning Submission		13.07.2019		SN			
issue description						date		drawn		checked	
DRAWING STATUS											
P- PLANNING						T- TENDER		C- CONSTRUCTION		R- RECORD	
PLANNING											
 Ibelin Architecture											
59 Chorton Road // Chorton // Manchester // M21 9WU // T: 07768 512 588 // E: info@ibelin.co.uk // W: www.ibelin.co.uk											
Client: Mr. D. & Mrs. A. Shaw and Mr. H. Saunders Job: 7 & 9 Harkerside Close, Chorton, Manchester. M21 8XQ. 											
Title: Site Plan & Site Location Plan - Existing											
Scale: 1:100 & 1:1250 @ A3											
Job Number				Drawing Number				issue			
1901				001				P			



Site Location Plan scale 1:1250

GENERAL NOTES

1. Dimensions must not be scaled from this drawing. Any discrepancies are to be discussed with Ibelin Architecture.
2. Ibelin Architecture is to be notified of any discrepancies in writing.
3. All dimensions are in millimetres unless otherwise stated.
4. All dimensions should be verified on site before commencement of any work.
5. Copyright to remain the property of Ibelin Architecture in accordance with the Copyright, Designs and Patents Act 1988.

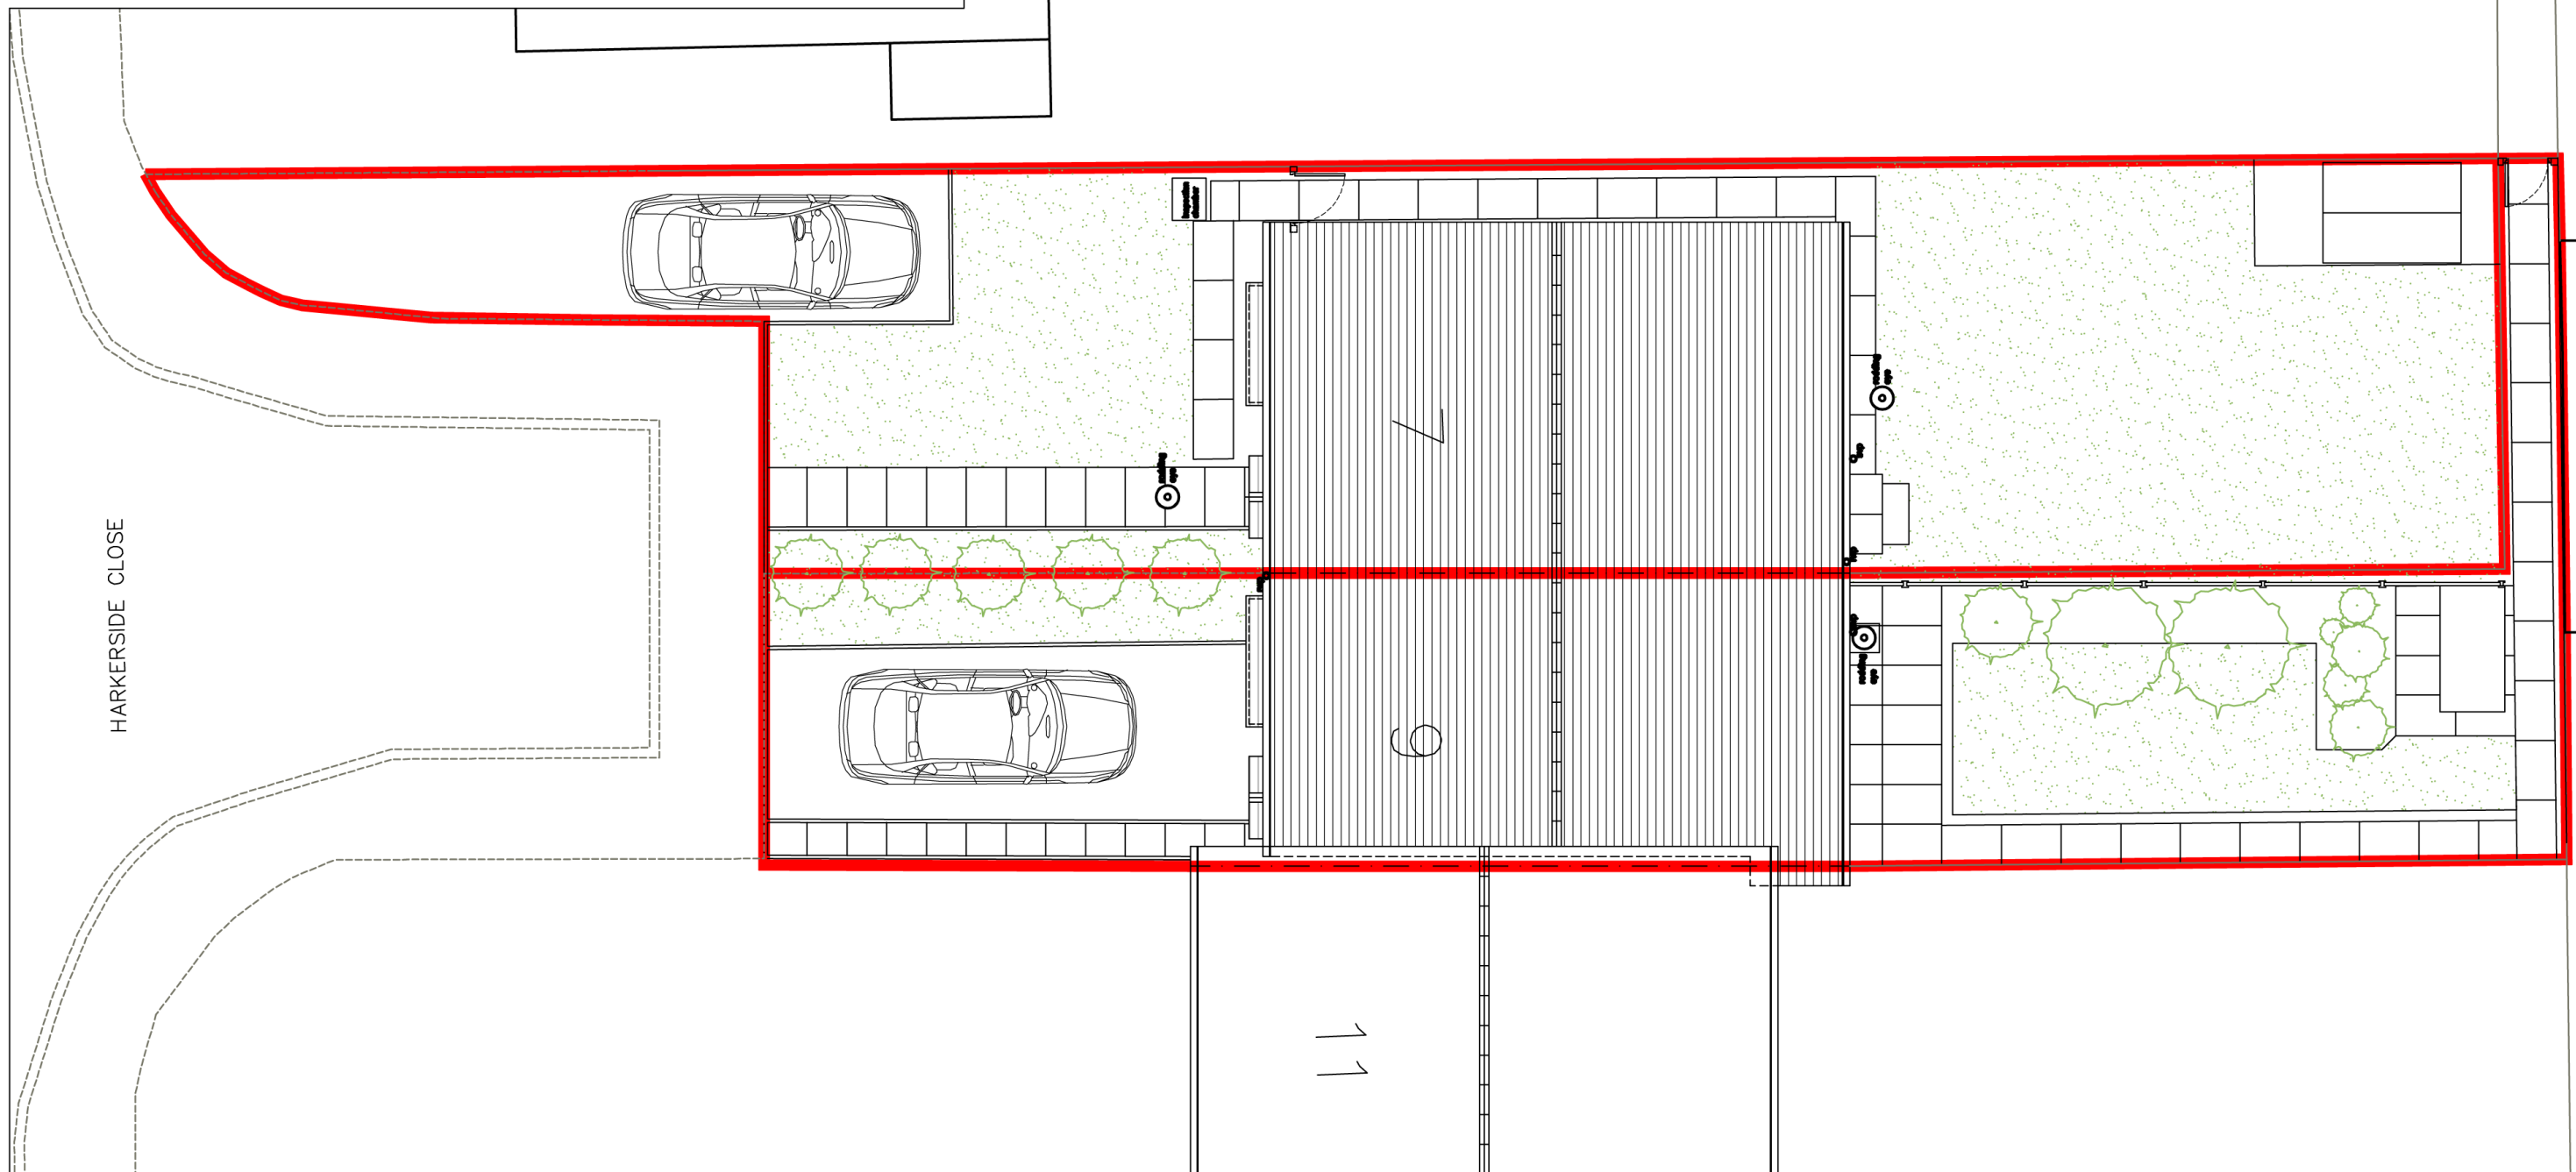

Site Plan - Existing scale 1:100 @ A3