



Layout in line with Independent
Living and Age Friendly Principles

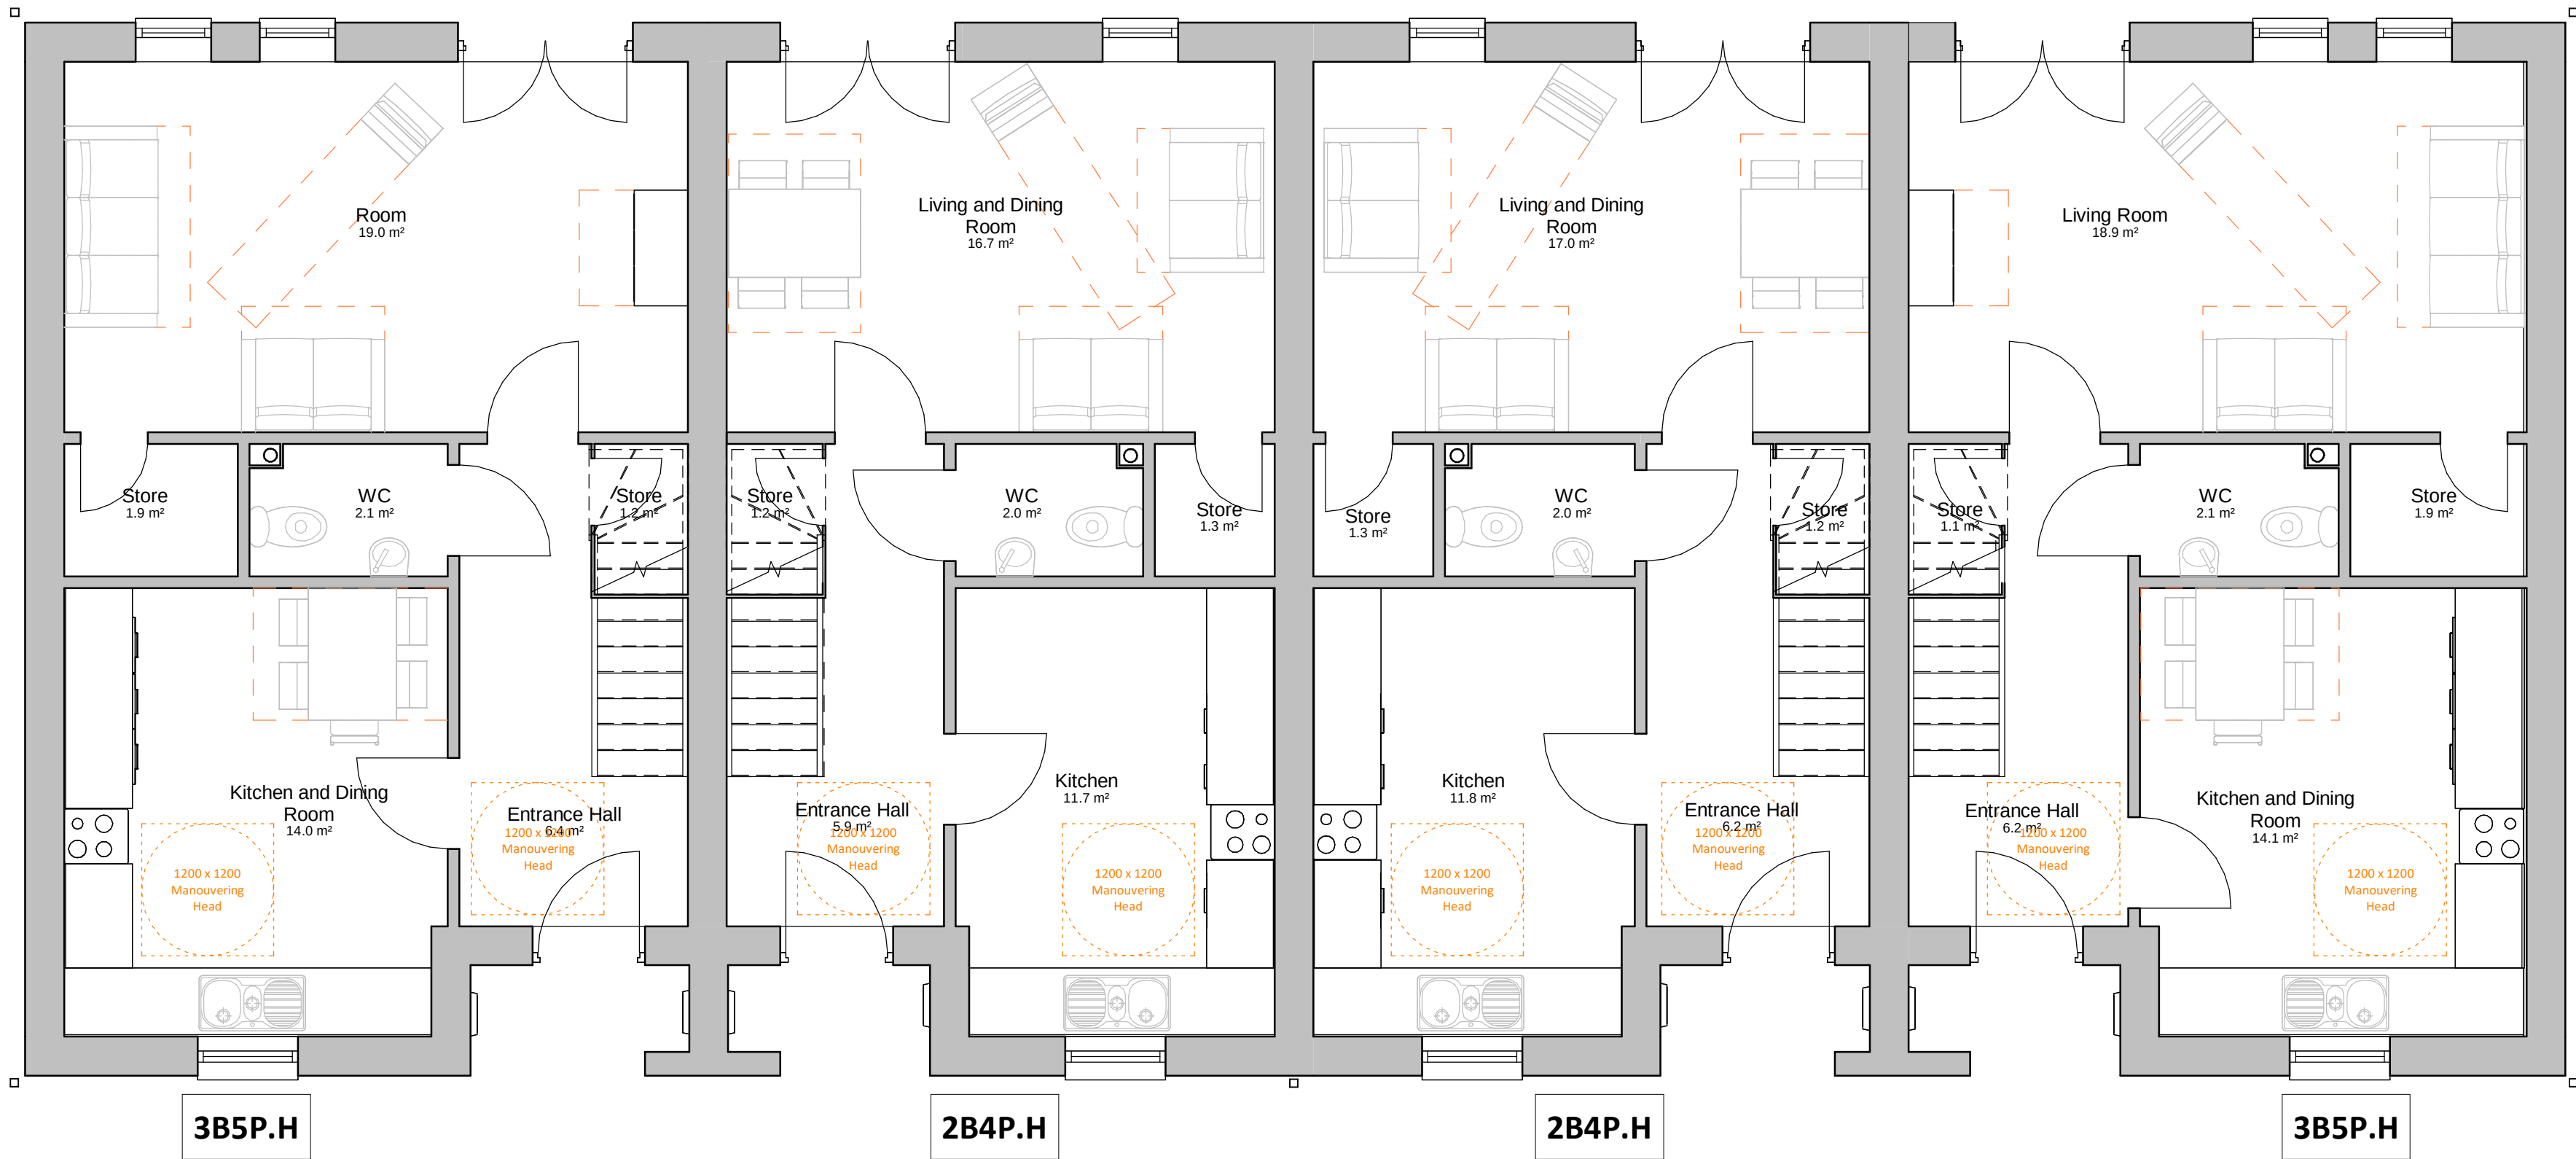

House Type 4 - Ground Floor Plan

1 : 50

 

House Type 4 - First Floor Plan

1 : 50

2	18.07.23	JW	House type ammended following value engineering. File Identifier and title block updated to supersede model P5-BTP-02-XX-M3-A-House Type 4
1	18.04.23	HG	Bike stores updated in line with client comments following meeting
Rev	Date	Int	Description



CLIENT:

Jigsaw

PROJECT:

Kenyon Lane - P500 House Type 4

DESCRIPTION:

House Type 4 - Proposed Plans 00

PURPOSE OF ISSUE:

Planning

DRAWN BY:	CHECKED	DATE:	SCALE @ A1:
JW	VS	15/06/21	1 : 50

JOB NO:	STATUS CODE:	DRAWING NO:	REV
3785	S2	165	2

FILE IDENTIFIER:

KL-BTP-02-ZZ-DR-A-3785_165.2