





Proposed Front Elevation



Proposed Rear Elevation

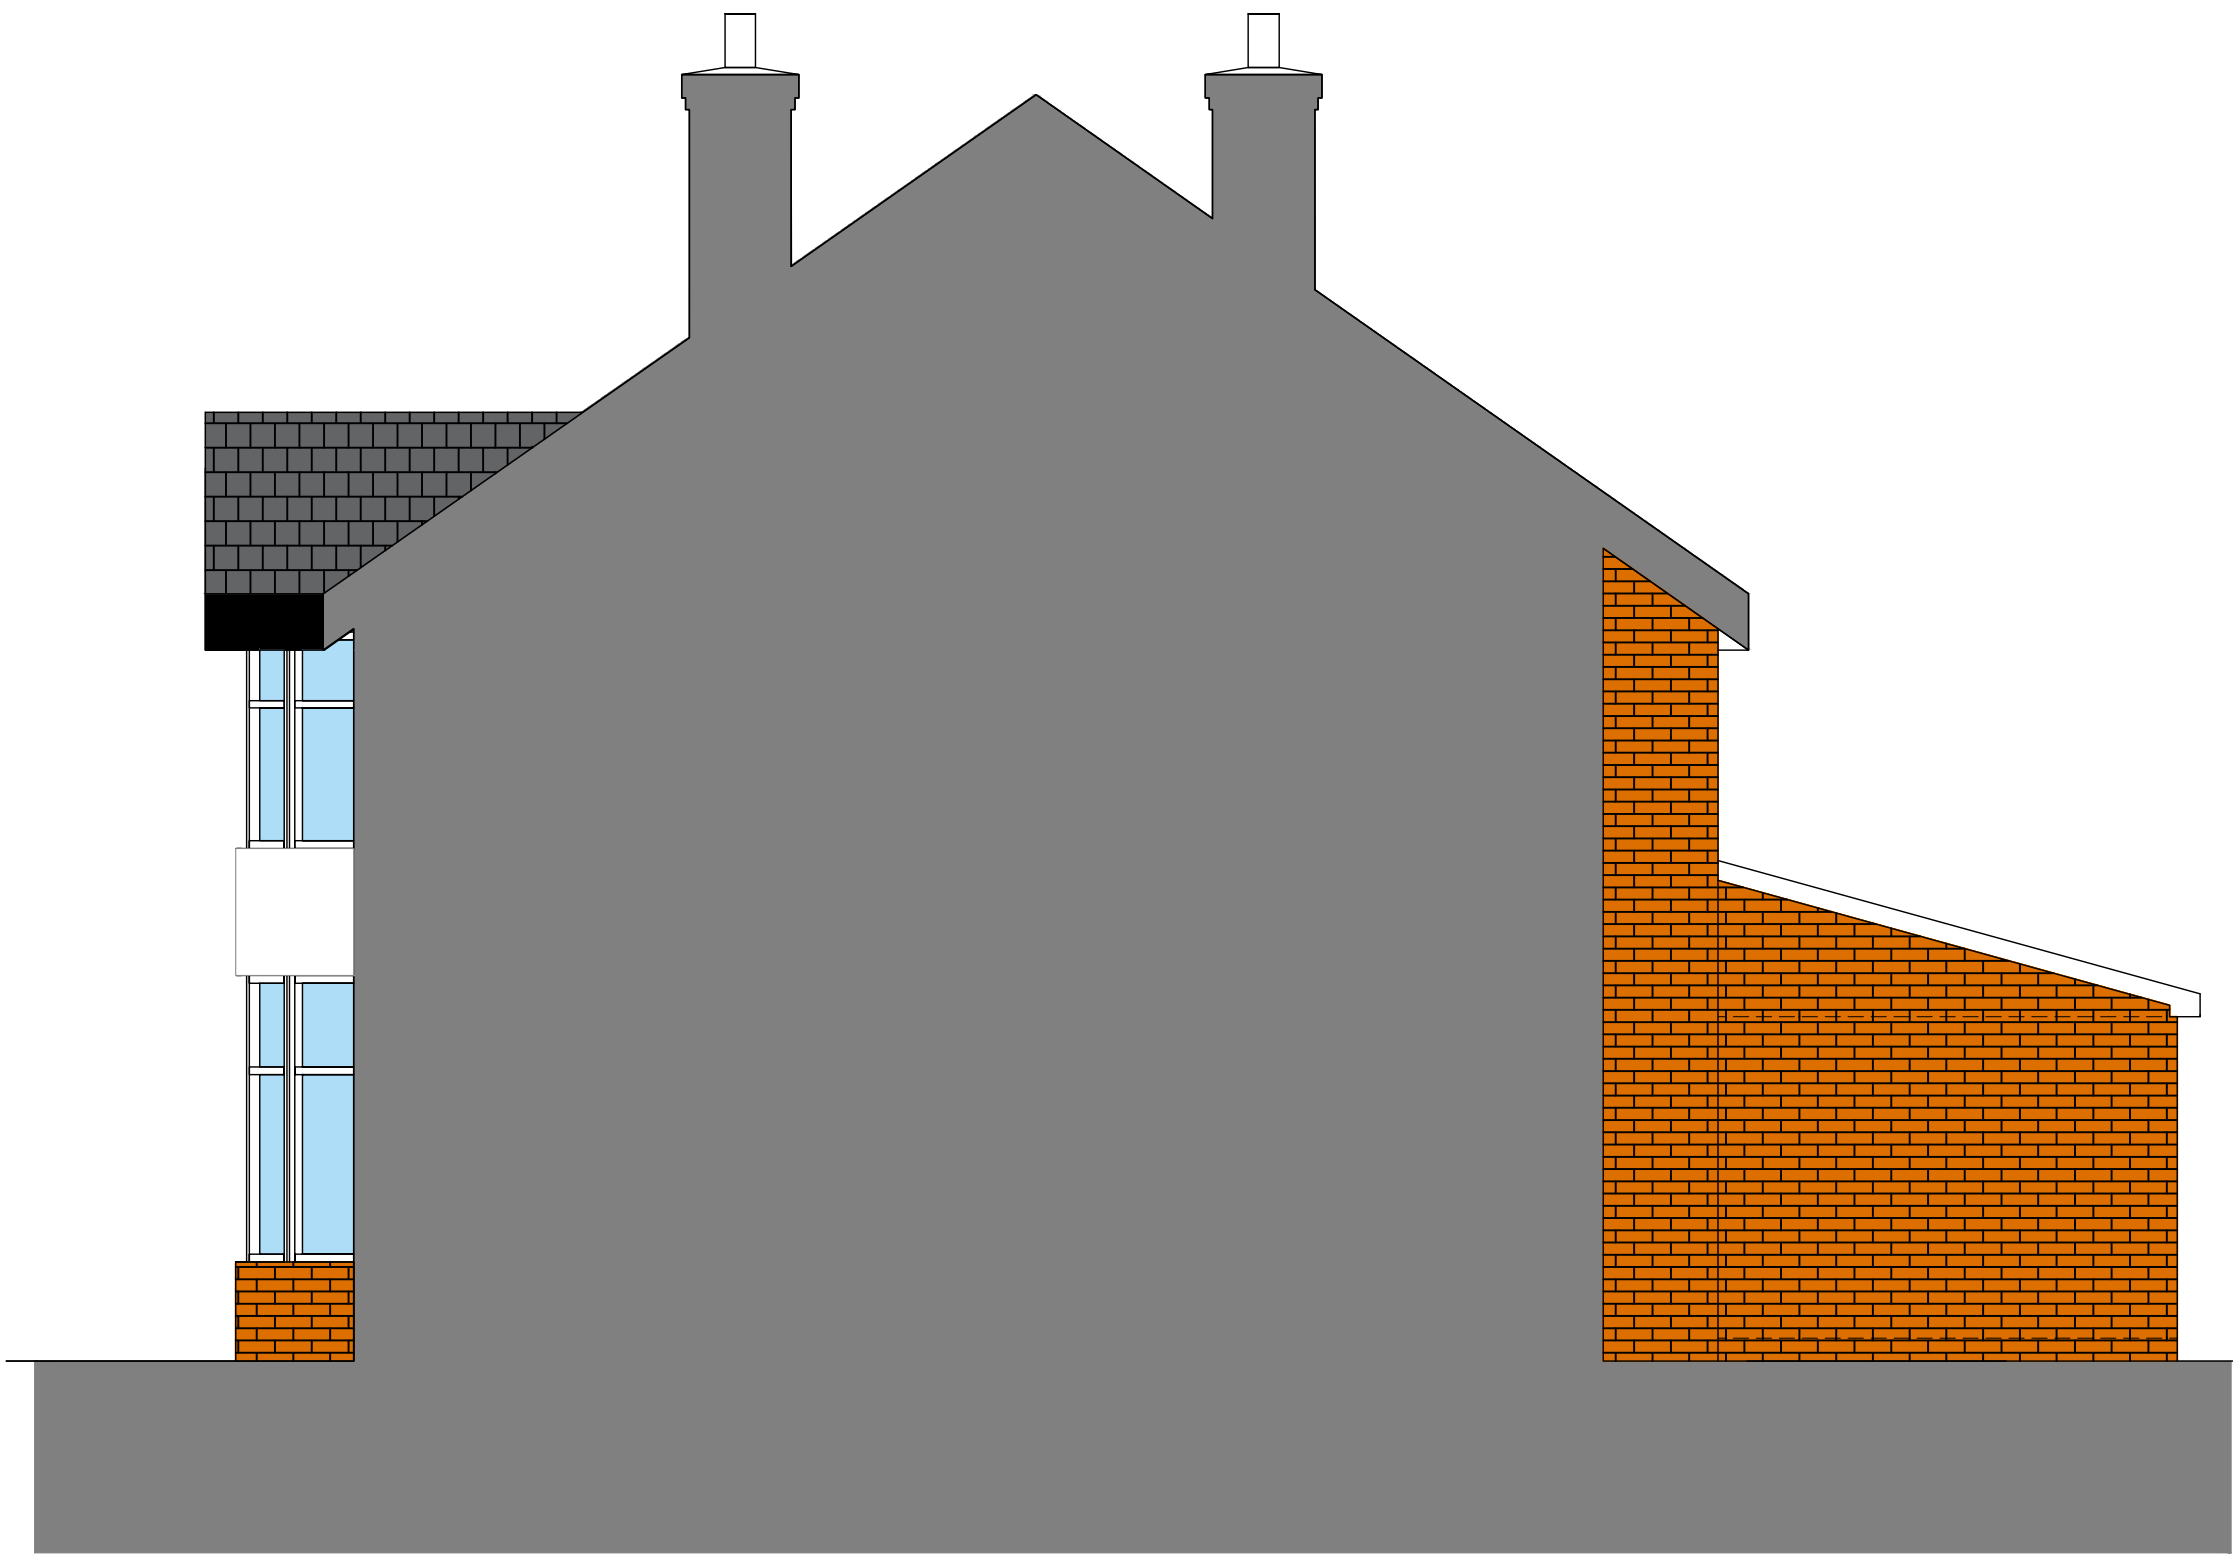

Proposed Side Elevation

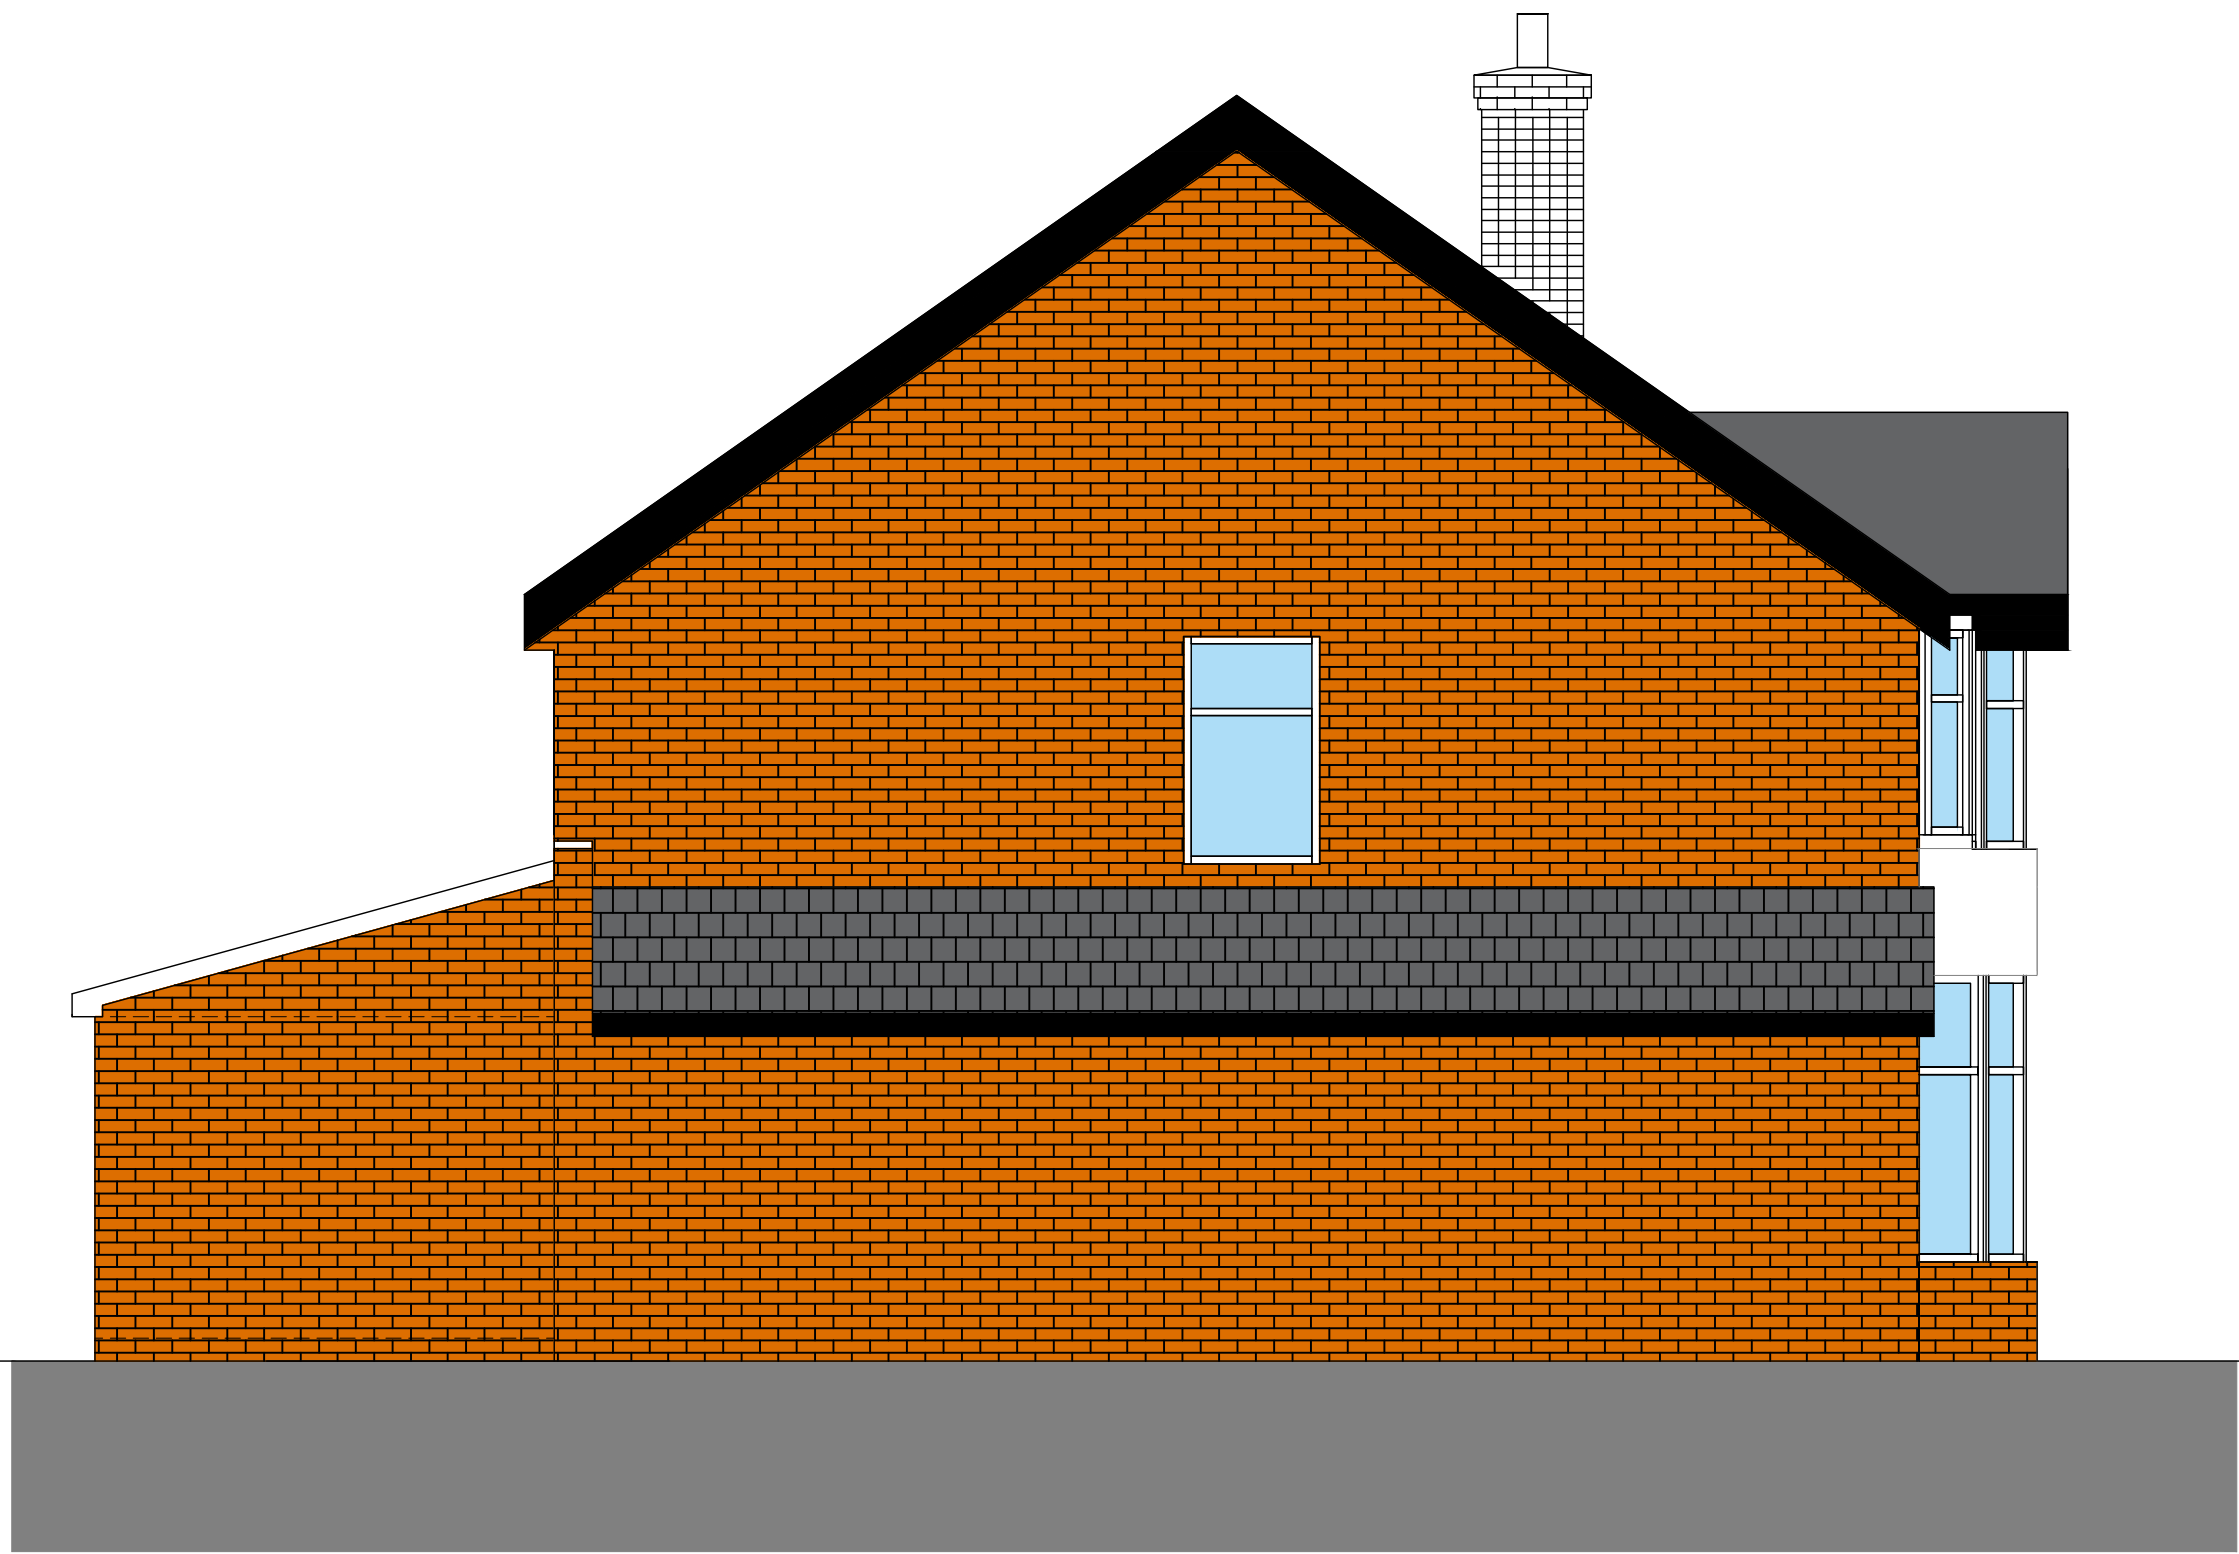

Proposed Side Elevation

A	23.02.23	ISSUED FOR B.REGS
N°	DATE	DESCRIPTION
REVISION		

CLIENT: Mr & Mrs xxxx				
CONTRACT: 22 FOG LANE DIDSBURY				
DRAWING TITLE: EXISTION PLANS				
PROJECT N°:		Dwg N°:	003	Rev: A
PLANNING:		SCALE:	1/50	
BUILDING REGS:		DATE:	04.09.23	
TENDER:		DRAWN:	AG	
CONSTRUCTION:		CHECKED:		