




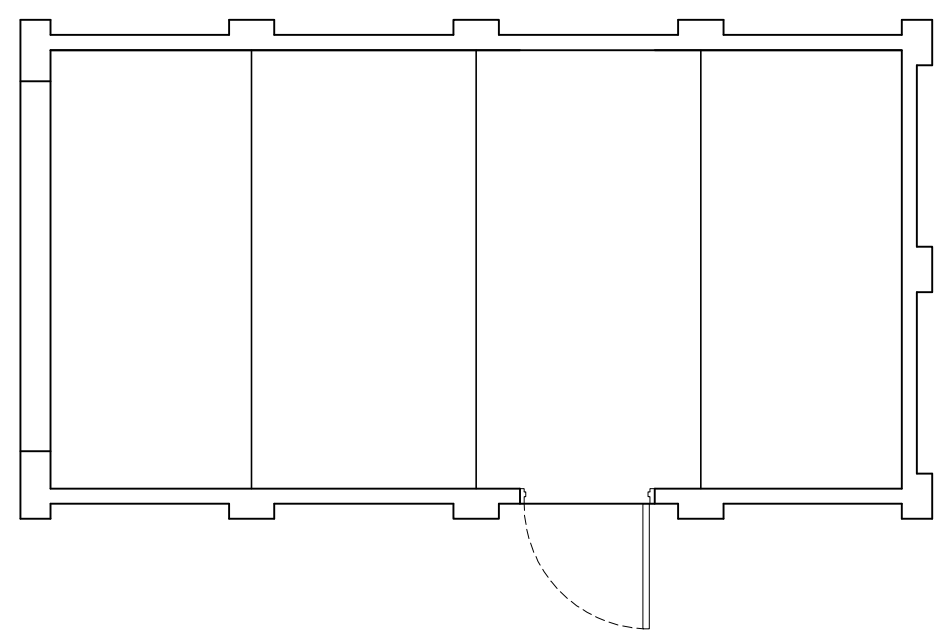


Ground Floor Plan
As Existing

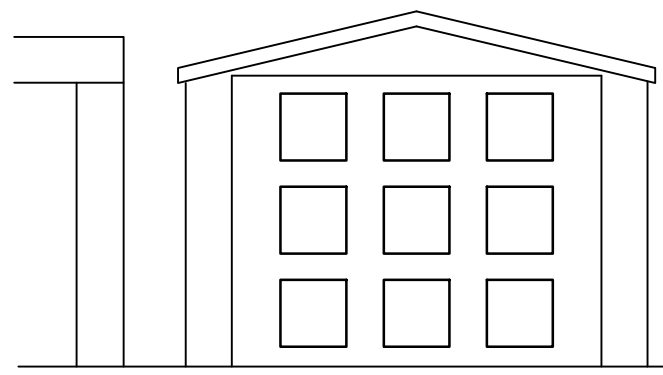


Front Elevation
As Existing

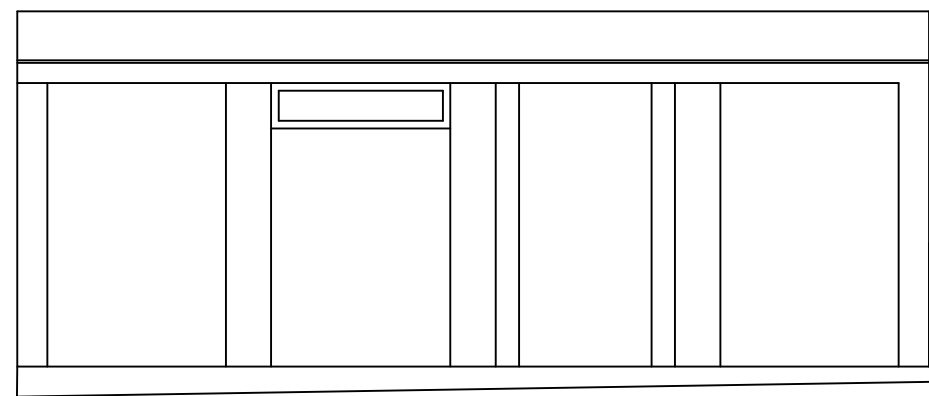

Side Elevation
As Existing

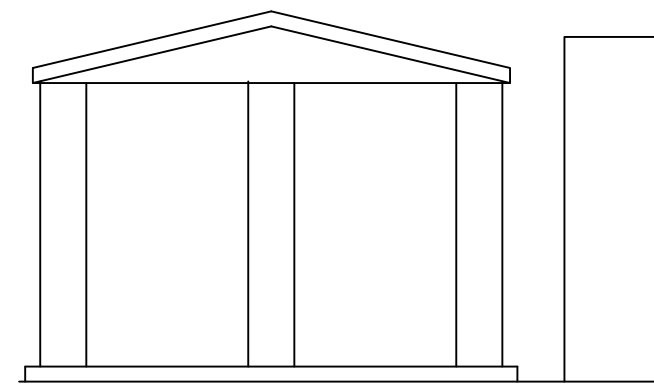

Rear Elevation
As Existing

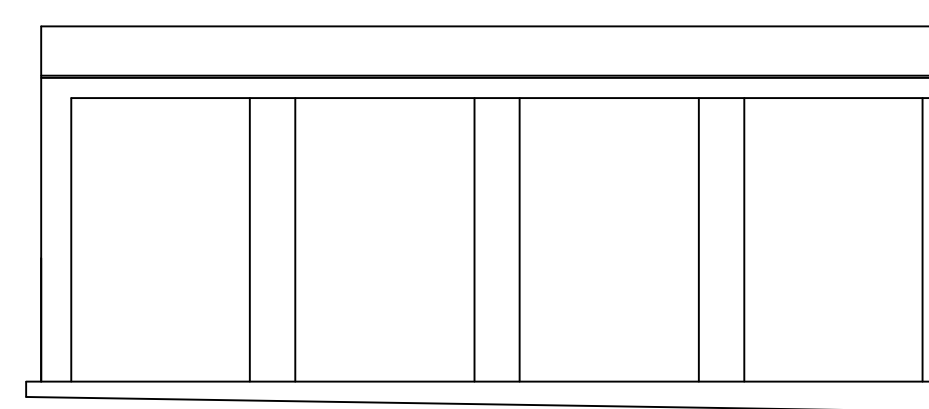

Side Elevation
As Existing




1:50




Front Elevation
As Proposed

raised tie truss

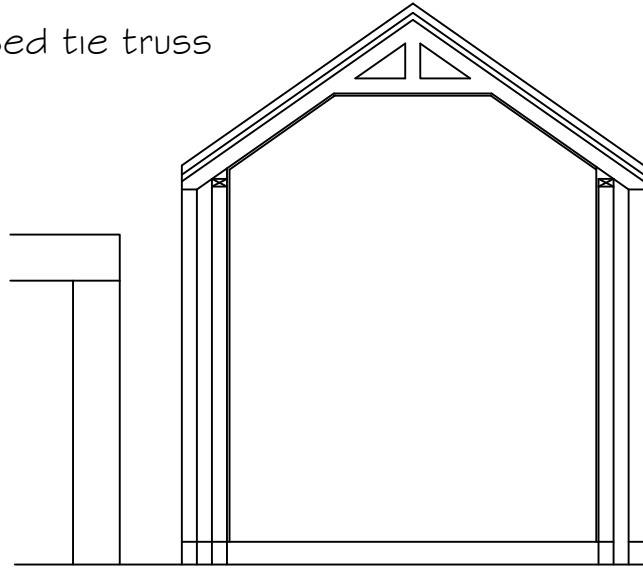

Section
As Proposed

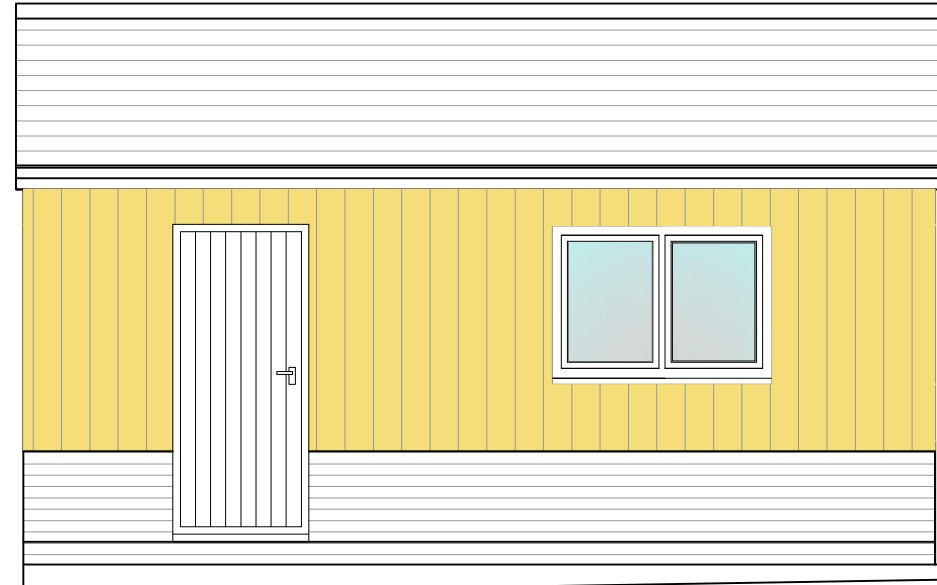


Side Elevation
As Proposed

timber cladding

brick plinth




Rear Elevation
As Proposed

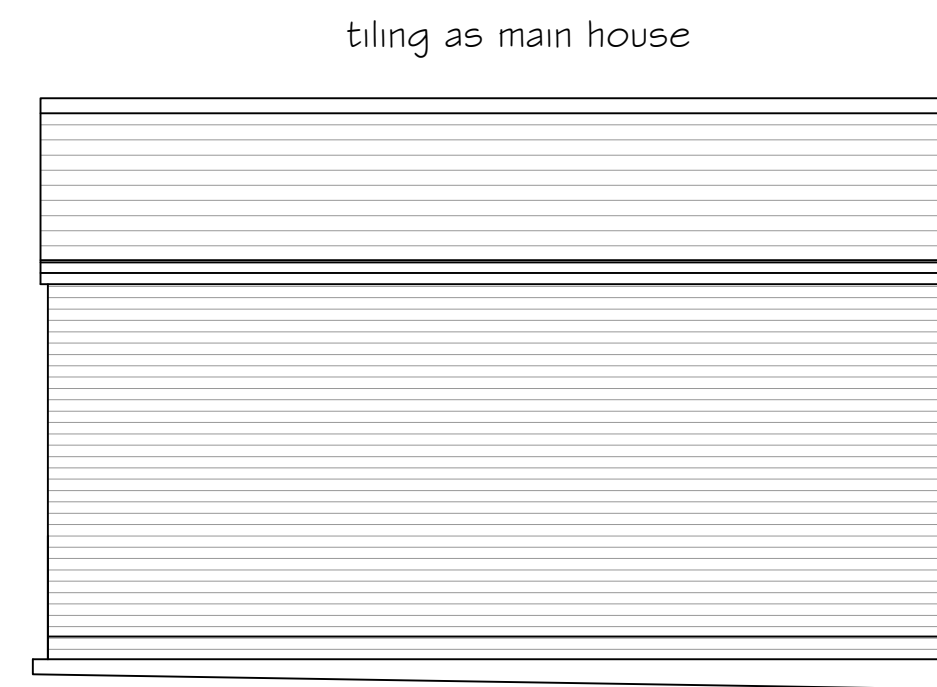

Side Elevation
As Proposed


tiling as main house

facing brick to rear

 


1:500

Site Plan as Proposed

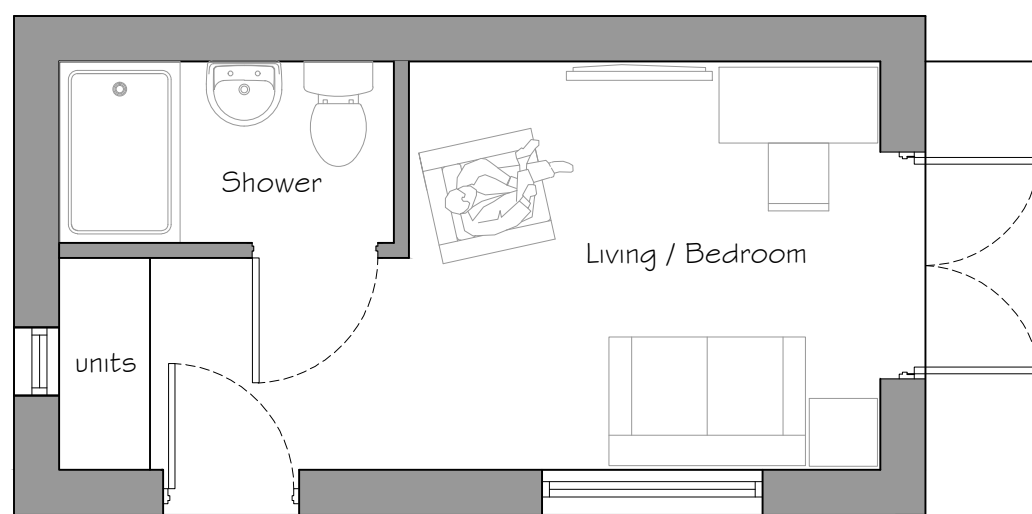

Ground Floor Plan
As Proposed

 

1:50

- SYMBOLS, HATCH & LINETYPE KEY
- WARNING SIGNIFICANT HAZARD OR INFORMATION WHICH IS USEFUL
 - ACTION (DO)
 - AVOID OR REFRAIN FROM (DONT)
 - ON-SITE MEASUREMENTS REQUIRED
 - RELEVANT INFORMATION
 - STRUCTURAL ENGINEER ITEM
 - BUILDING CONTROL ITEM
 - BRICK
 - CONCRETE
 - BLOCK
 - SAND
 - HARDCORE
 - PROPOSED
 - GLAZING
 - OBSCURE GLASS
 - BOUNDARY
 - FOUL DRAINAGE
 - SW DRAINAGE
 - INSULATION
 - DPM, DPC, VCL, FLASHING
 - STRUCTURAL BEAMS
 - DEMOLITION AREAS

DATE	NOTES	BY	REV
03/05/23	Planning Submission	JR	A
23/08/23	Planning Submission	JR	B
02/10/23	Planning Amendment	JR	C



Phone: 0113 8314 079 Email: info@cka.design www.ckarchitecturalleeds.co.uk

PROJECT TITLE New ancillary accommodation	CLIENT Mr busingsye 14 McConnell Road, Manchester, M40 9DP
DRAWING STAGE Planning	SCALE 1:50 @ A1
SHEET TITLE Plans as Existing & Proposed	PROJECT NUMBER LS11-3211
	CHK -
	DRAWN BY GD
	STAGE PLN
	REV C
	SHT 001