




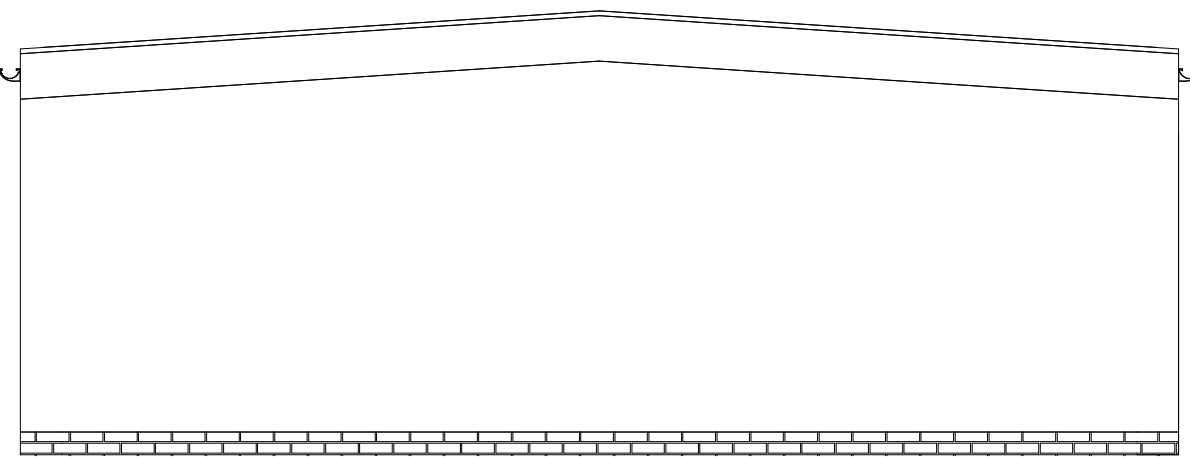

SOUTH ELEVATION

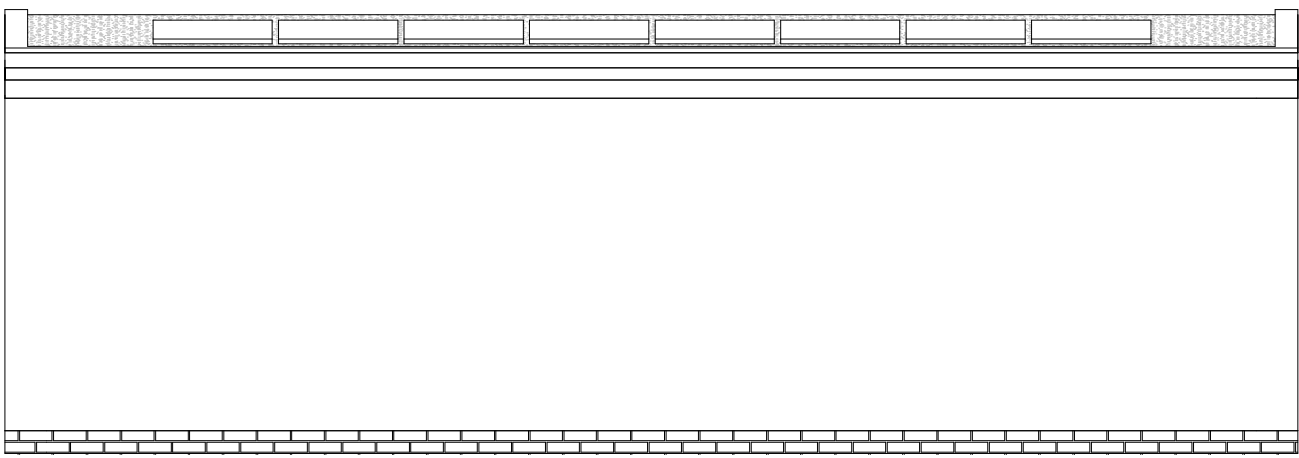


EAST ELEVATION

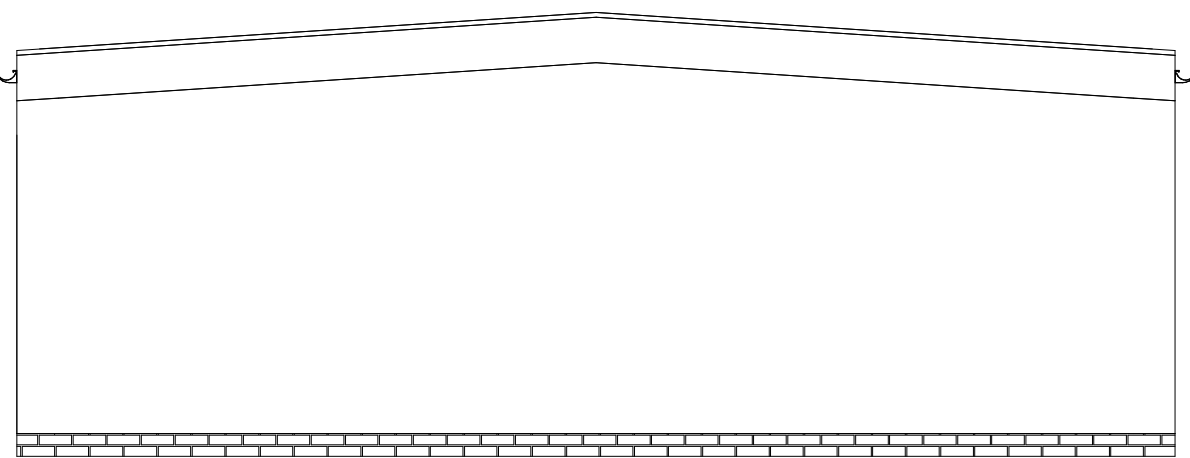

NORTH ELEVATION




WEST ELEVATION

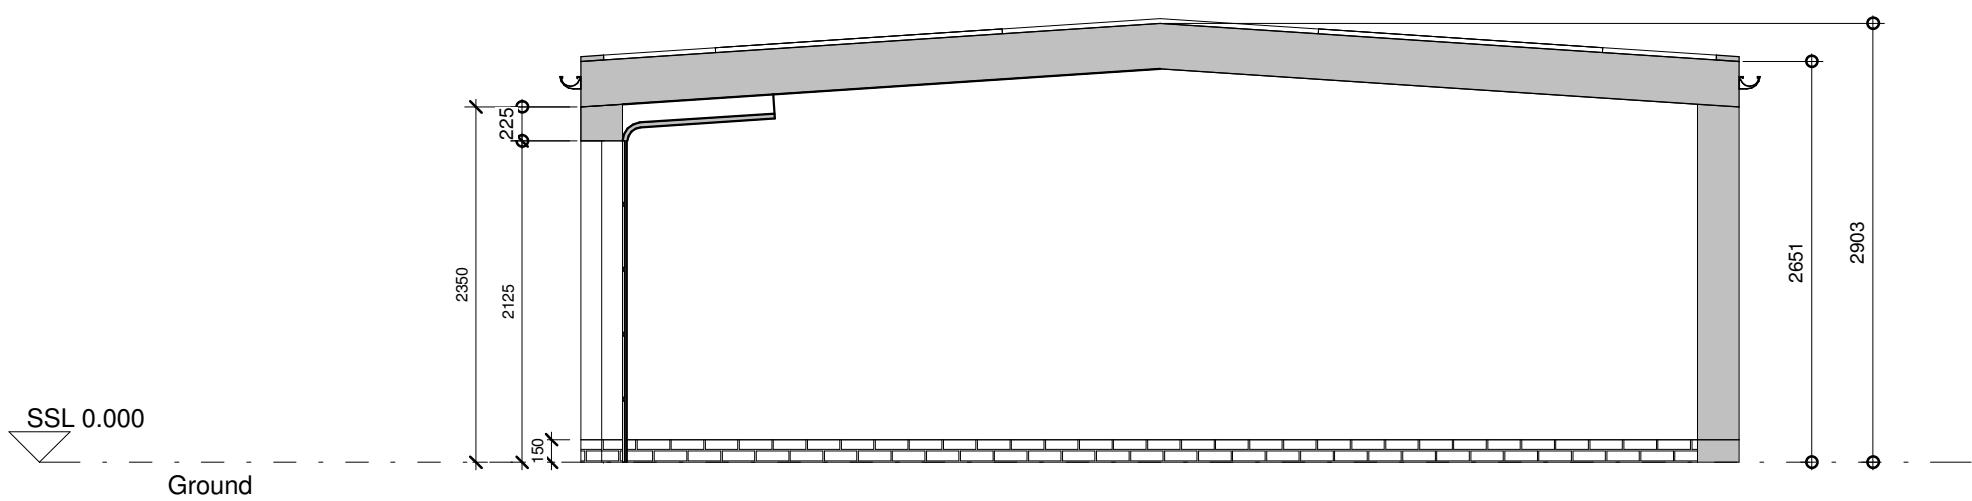

SECTION AA

Graphical
Scale 1:50

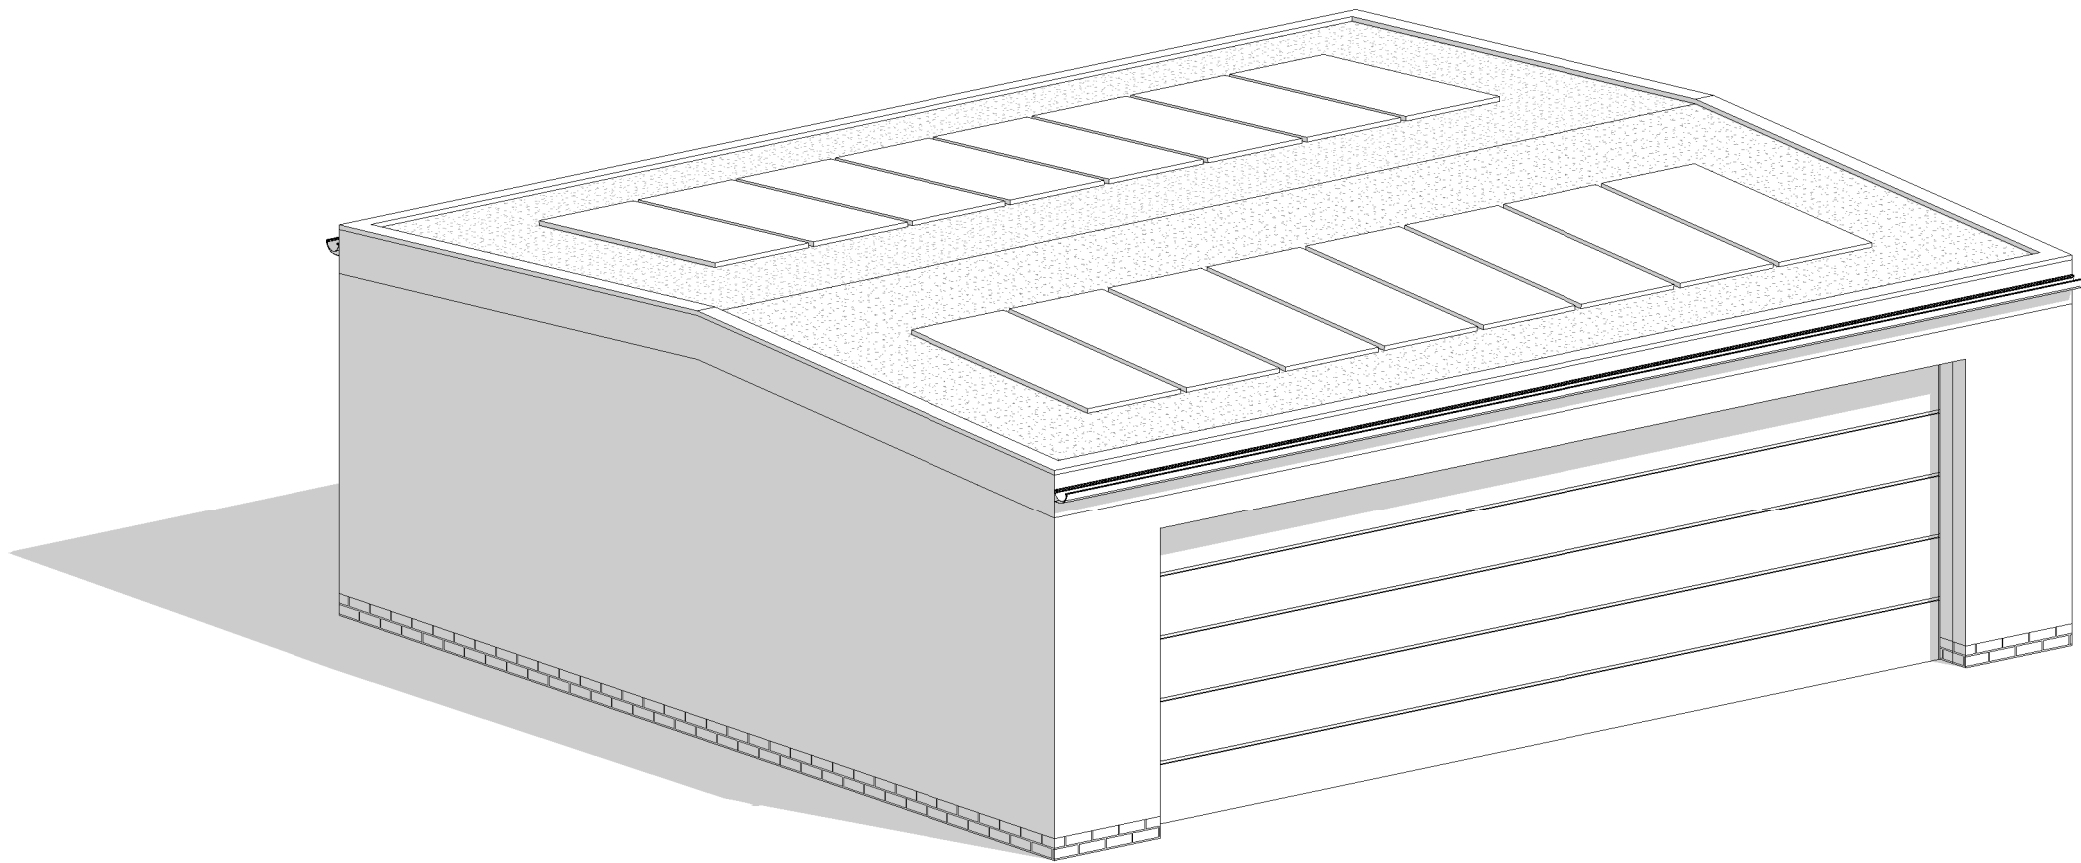

© The copyright in this drawing is vested in CodaStudios and no license or assignment of any kind has been, or is, granted to any third party whether by provision of copies or originals or otherwise unless agreed in writing.

DO NOT SCALE FROM THIS DRAWING

The contractor shall check and verify all dimensions on site and report any discrepancies in writing to CodaStudios before proceeding work

FOR ELECTRONIC DATA ISSUE

Electronic Data / drawings are issued as "read only" and should not be interrogated for measurement. All dimensions and levels should read, only from those values stated on the drawing. Coda Studios Ltd is not responsible for discrepancies caused by the overlay of other parties BIM/IFC models. These are overlaid purely as reference.

Revision		Date	Drawn	Checked
A	First issue.	09/01/23	VK	JH
B	Amended garage size and location.	27/09/23	TH	JH

MATERIALS LIST

- 01 Aluminium edge channel in RAL 7016
- 02 White render to match existing house
- 03 Garage door in RAL 7016 finish
- 04 Green sedum roof
- 05 Aluminium rainwater goods in RAL 7016
- 06 Solar Panels

**CODA
Bespoke**



CODA Studios Ltd, Sellers Wheel, 151 Arundel St, Sheffield, S1 2NU.
T: 0114 279 4931 E: information@codastudios.co.uk

Client

Owner

Project

Project

Drawn	Checked	Date	Scale @ A1
TH	JH	27/09/23	1 : 50

Title

Elevations

Suitability Code	Purpose for issue
A1	Planning Issue

Drawing No

3268	-	CDA	-	00	-	ZZ	-	DR	-	A	-	0700		B
Project	Originator	Volume	Level	Type	Role	Number	Revision							