



PROJECT REF
23026

DRAWING REF
001

Bluechip Architecture





SCALE
1:100 @ A1

DATE
MAY '23


CLIENT
MR & MRS KOTRIE
91 BEECH ROAD
CHORLTON
MANCHESTER
M21 9FD

PROJECT
SINGLE STOREY SIDE EXTENSION
INTERNAL REMODELLING


DRAWING TITLE
EXISTING FLOOR PLANS &
ELEVATIONS
PLANNING

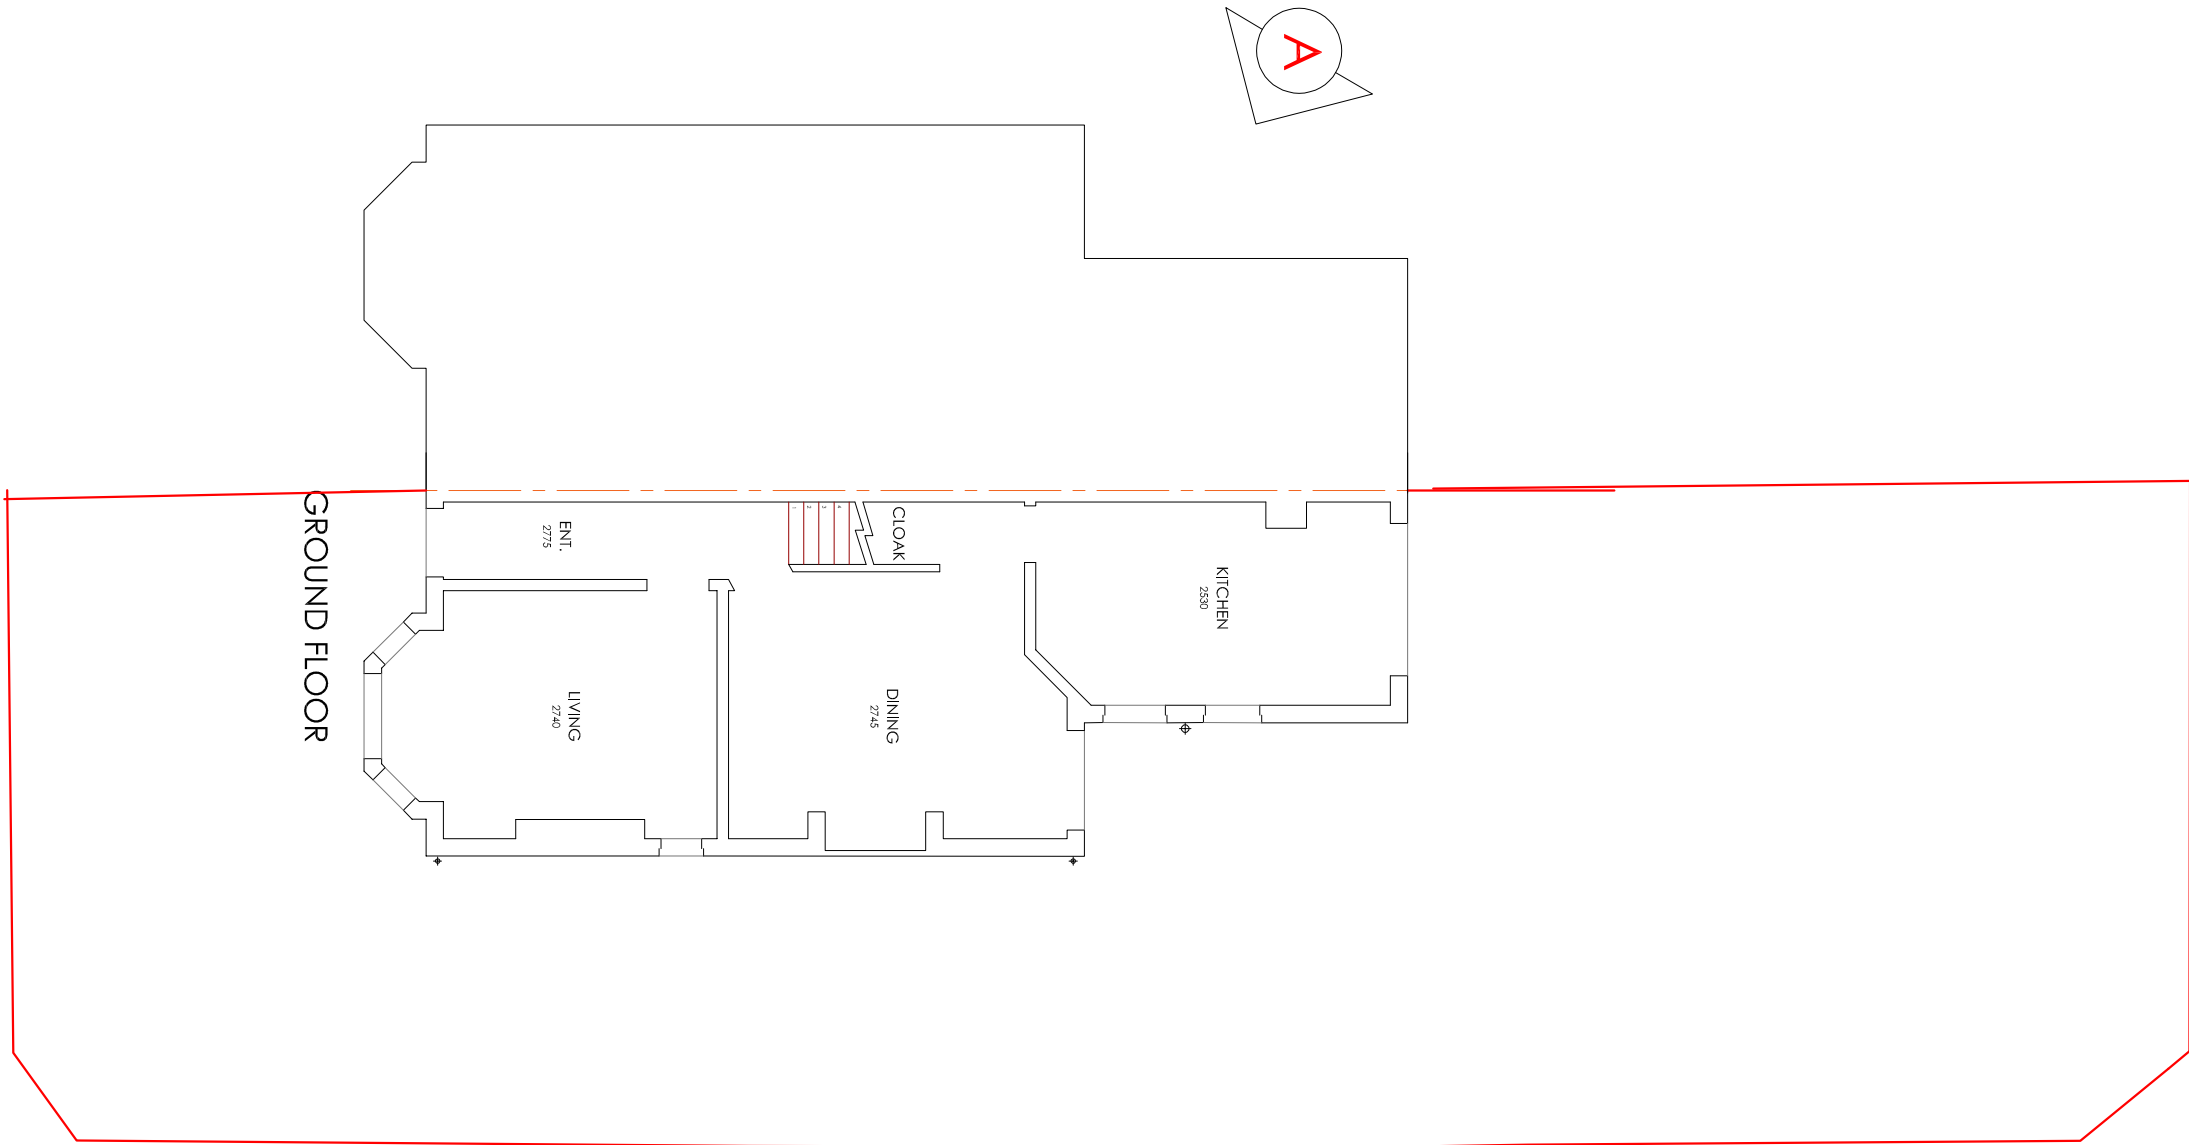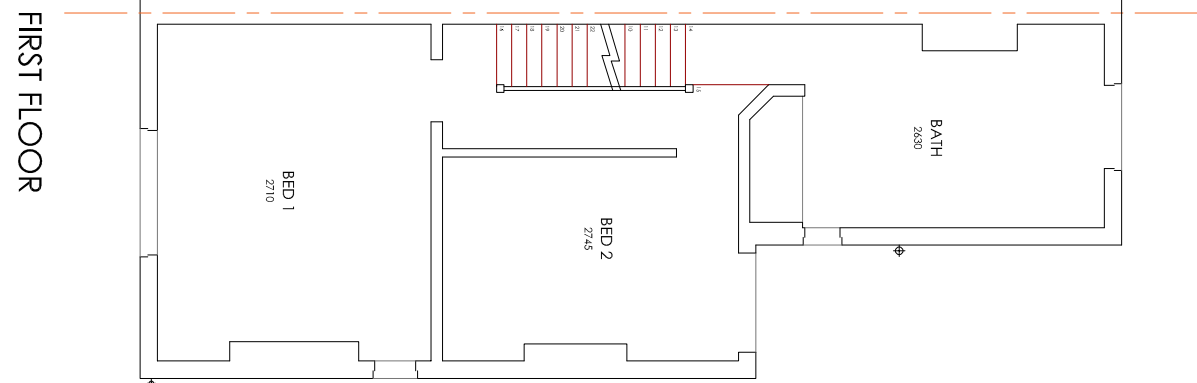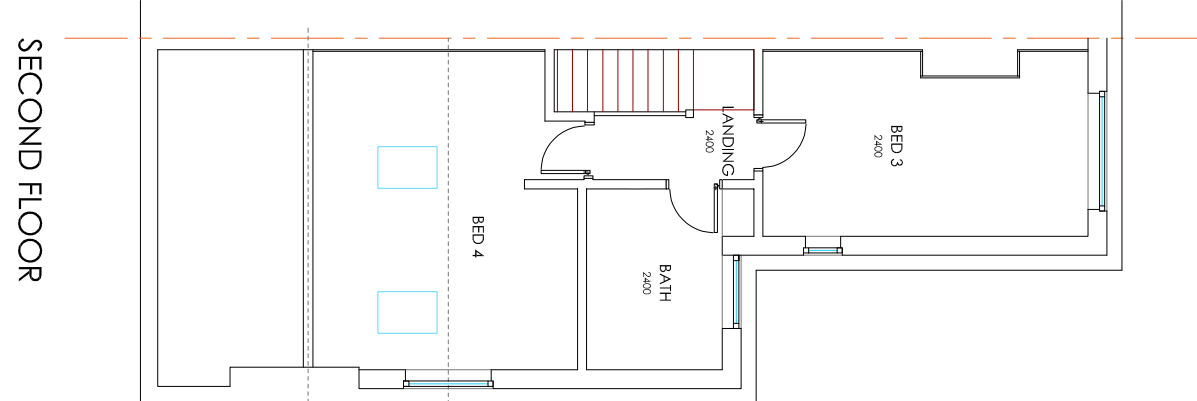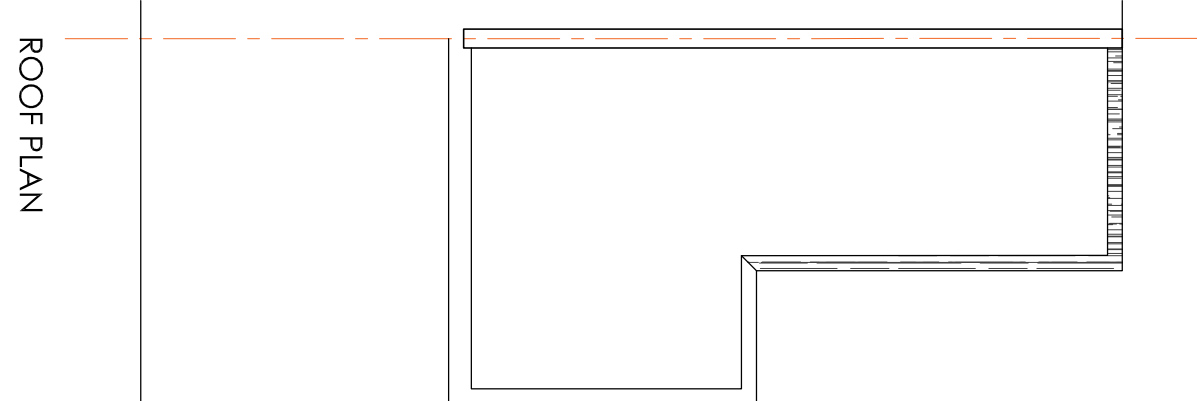


FRONT ELEVATION (NE)

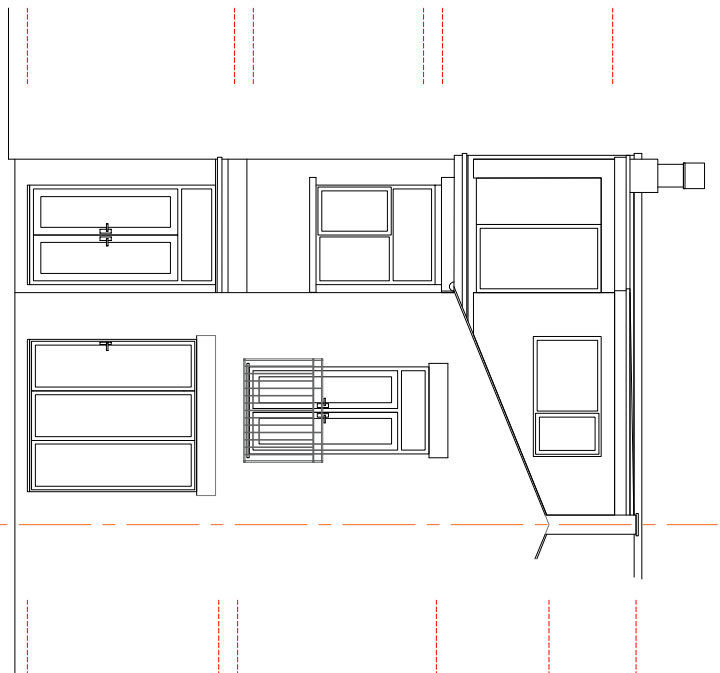

REAR ELEVATION (SW)

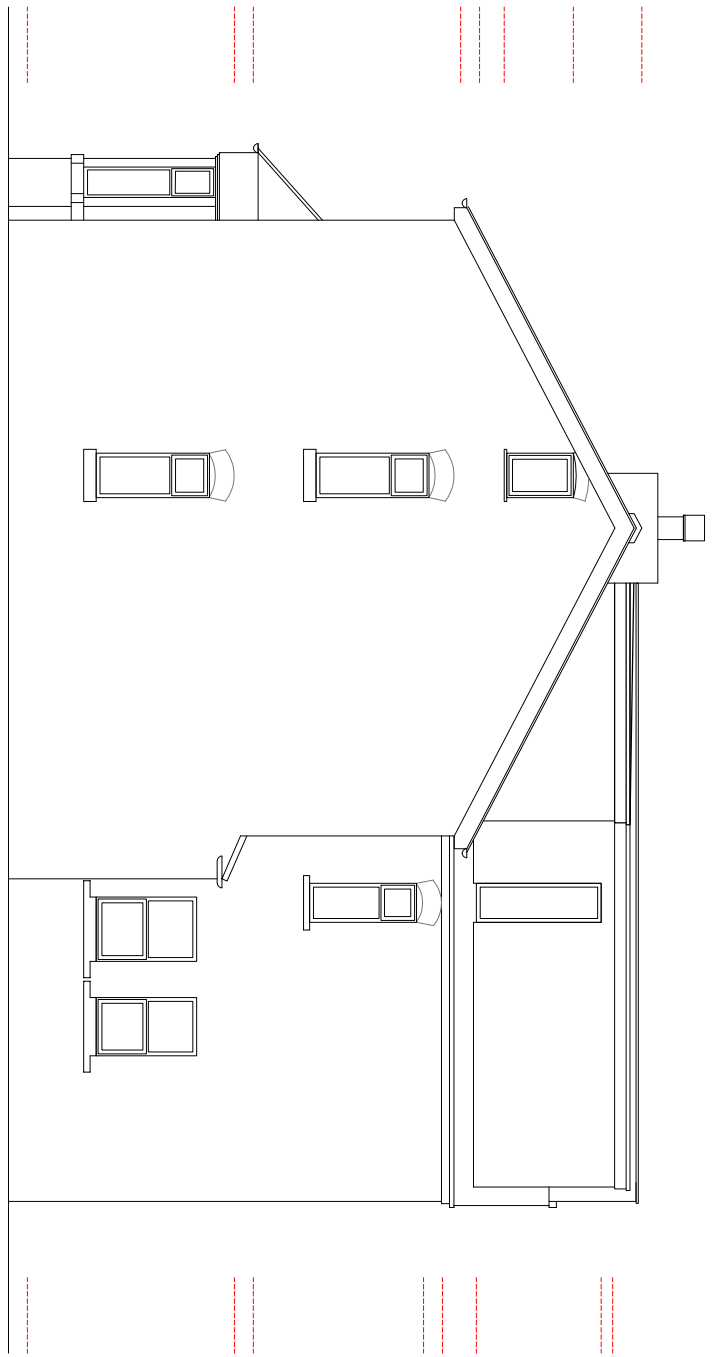

SIDE ELEVATION (NW)

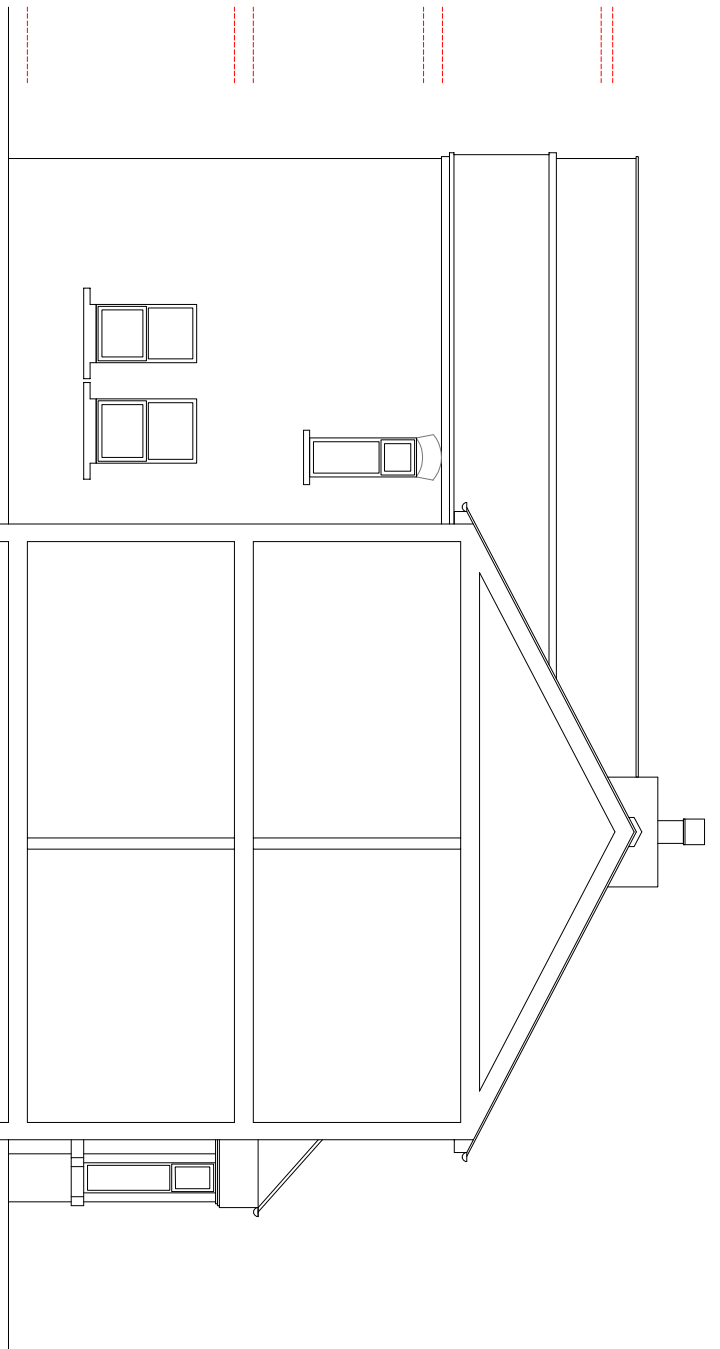

SIDE ELEVATION (SE)



Bluechip Architecture

07999 294 675

DESIGN@BLUECHIP-ARCHITECTURE.CO.UK
WWW.BLUECHIP-ARCHITECTURE.CO.UK

18 BOTANAY ROAD | WORSTLEY | MANCHESTER | M30 8JS

COPYRIGHT PROTECTED & ISSUED UNDER LICENCE TO THE CLIENT NAMED ABOVE. ALL INFORMATION CONTAINED HEREIN IS NOT TO BE REPRODUCED OR TRANSMITTED IN ANY FORM OR BY ANY MEANS, ELECTRONIC OR MECHANICAL, INCLUDING PHOTOCOPYING, RECORDING, OR BY ANY INFORMATION STORAGE AND RETRIEVAL SYSTEM, WITHOUT THE WRITTEN PERMISSION OF BLUECHIP ARCHITECTURE.

ISSUED FOR PLANNING APPROVAL

10.08.23