
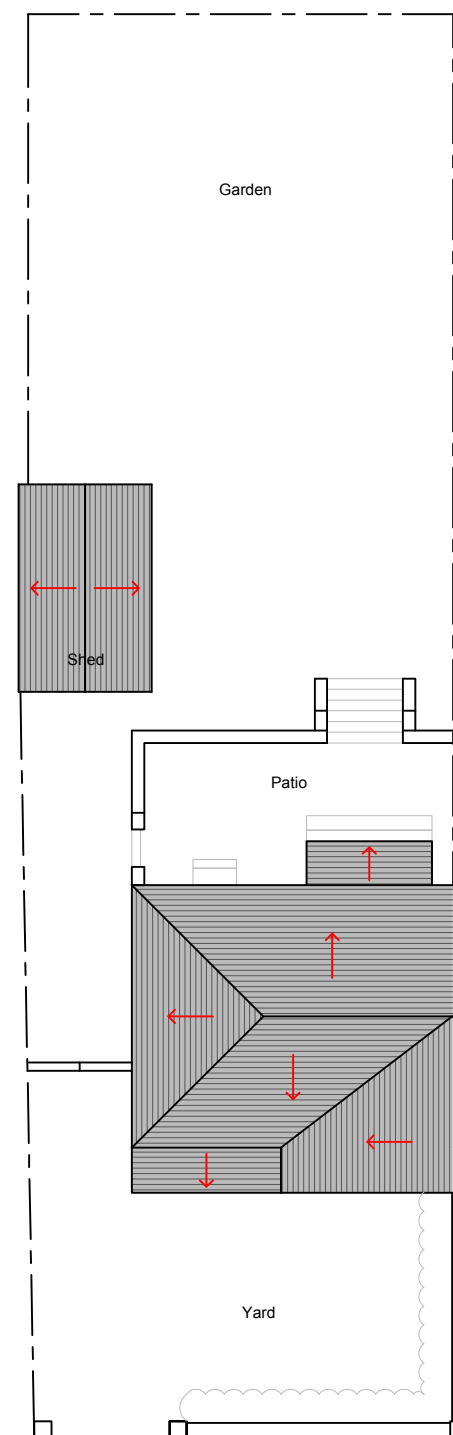
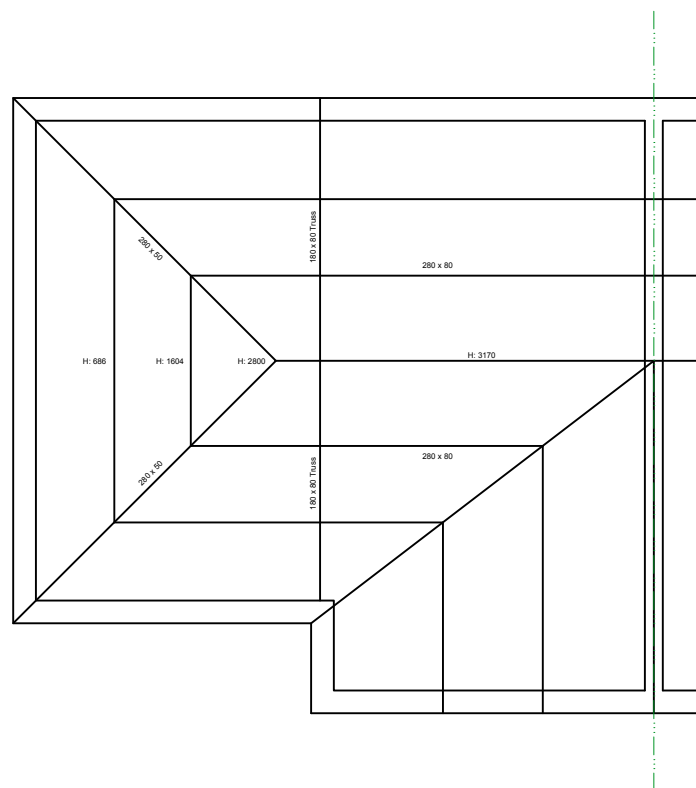
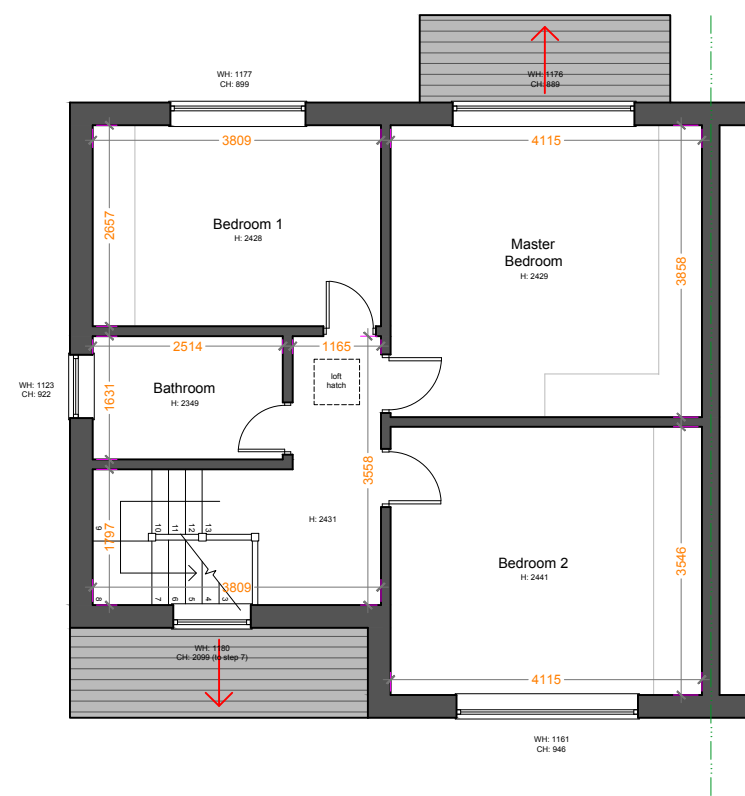


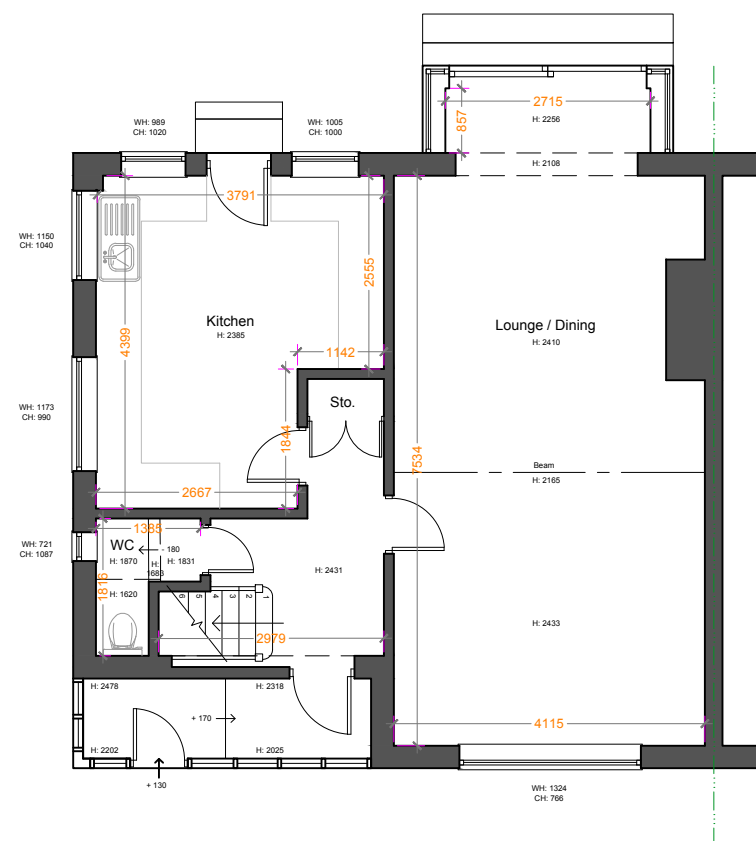

T: 07546009092

E: info@irasiadesigns.co.uk

W: www.irasidesigns.co.uk

Mr Shiraz Muhammed

Norwood, Middleton Road
Manchester,
M8 4NB

Existing Floor, Roof & Site Plans

Drawing No: pln042.02 /


Scale: See drawing @ A3

Issue Date: 24.11.23

Drawn: IS

Checked: --

Revision Notes			
Date	Rev	By	Description
---	--	---	---

 

Notes

Notes
This drawing is the copyright of Irsia Designs - Architectural Designs. reproduction of this drawing is allowed without prior permission. All Drawings must be checked and verified prior to commencement of work on site. All dimensions are in millimeters, unless otherwise stated. Anyone using this drawing (e.g. Contractor, Client, Supplier) is to check all dimensions on site prior to carrying out work or ordering of materials.