


Notes

Designer takes no responsibility for any dimensions obtained by scaling from this drawing. If no dimension is shown the recipient must ascertain the dimension specifically from the Designer or by site measurement. Supplying this drawing in digital form is solely for convenience and no reliance may be placed on digital data. All data must be checked against hard copy. Dimensions must be checked on site. Any discrepancies must be reported to the Designer immediately. This drawing is copyright of Duke Design Services

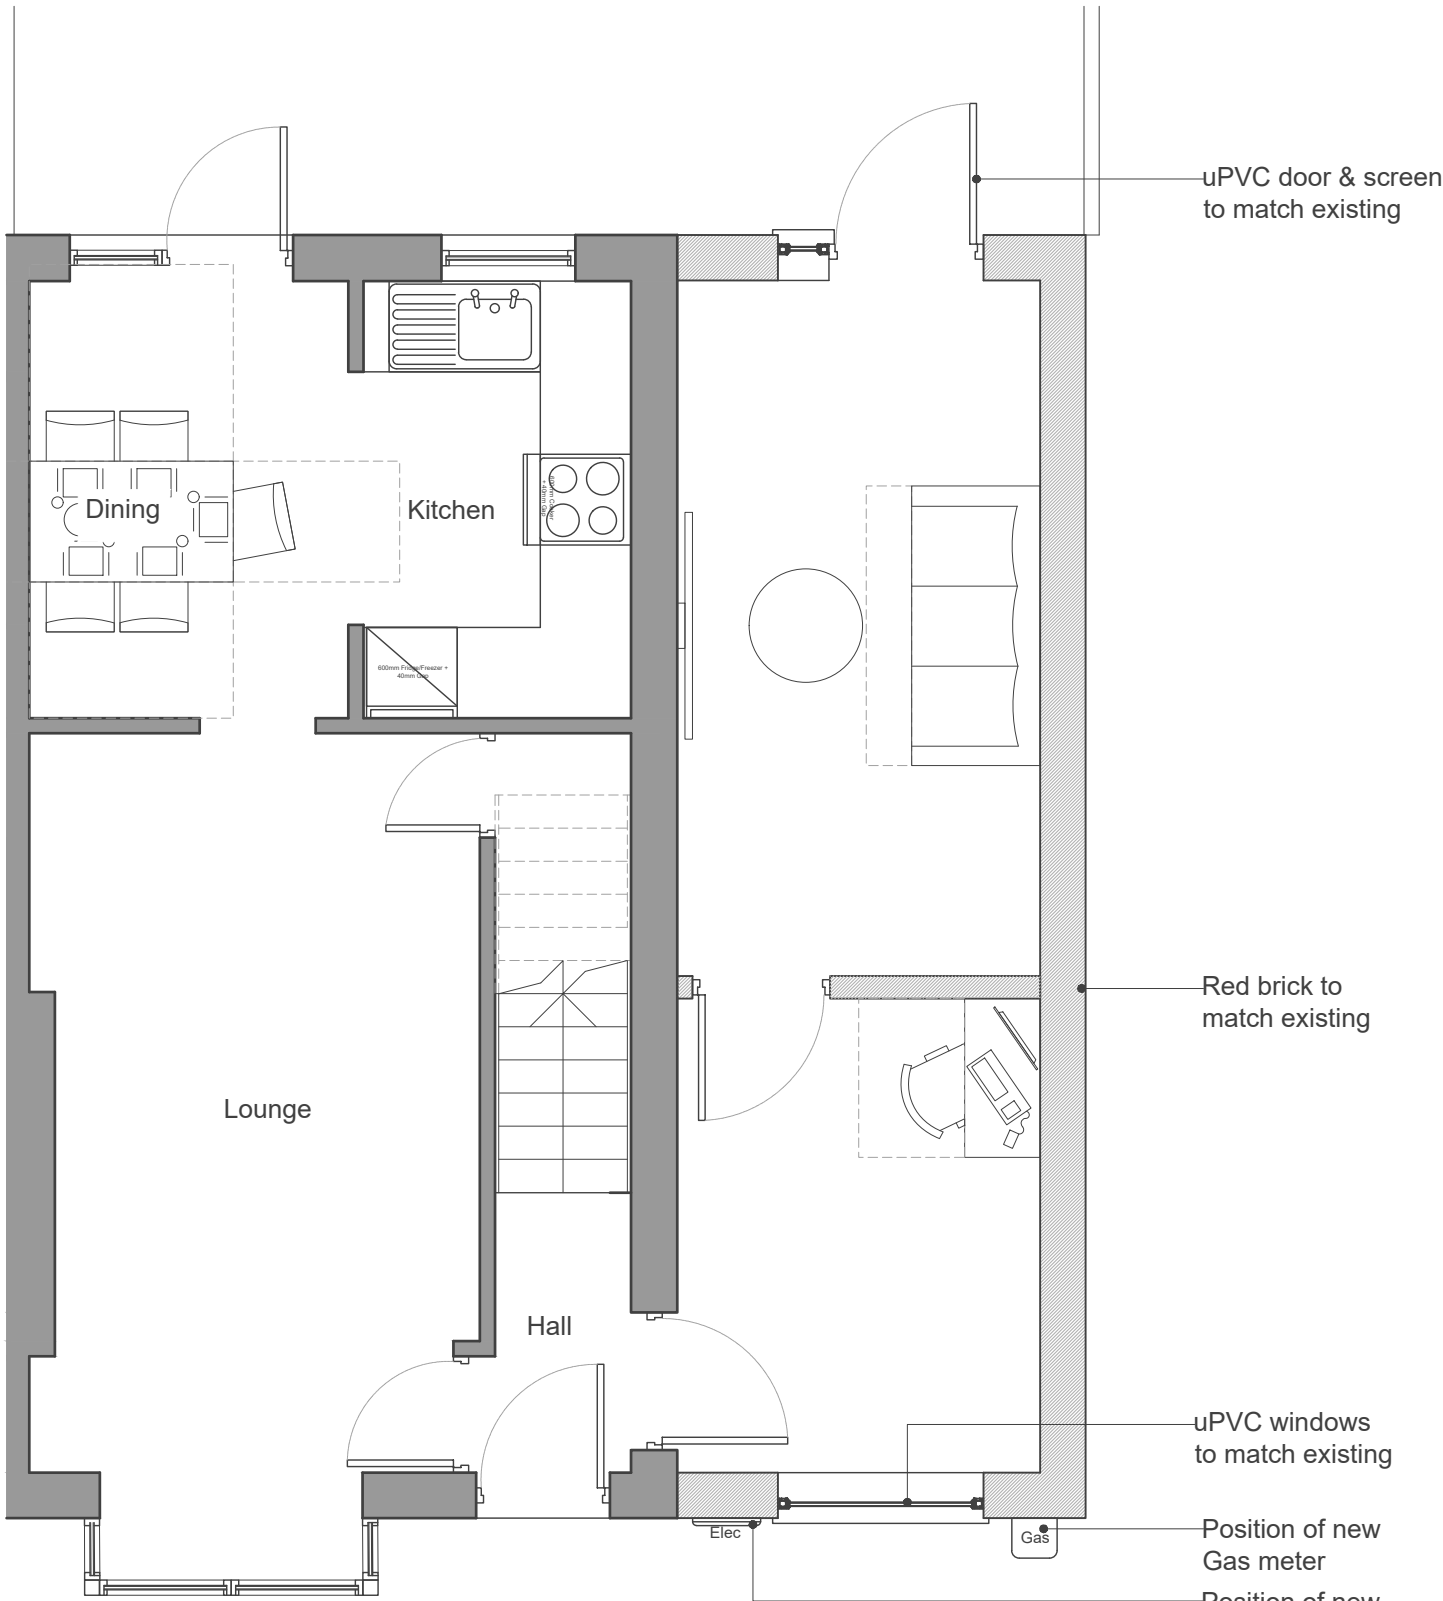

Ground Floor
1:50

A	Proposed front window added/internal amendments	14.06.2023	DD
Rev	Description	Date	By

Duke Design Services
T:07450607284 W:ddesignservices.co.uk
E:dd@dukedesignservices.co.uk



C	Concept	G	Contract
D	Planning	J	Construction
E	Building Regs	L	As Built
F	Tender	Sk	Sketch

Client:	Vitaliy Nuda
Project:	14 Culcheth Lane, Manchester, M40 1LR
Scale:	1:50
Is original size	A3
Date:	Mar 2023

Drawing Number	Description	Rev
23(04)_200	Proposed Ground Floor Plan	A

