

GENERAL NOTES


ALL DIMENSIONS TO BE CHECKED ON SITE PRIOR TO COMMENCEMENT OF WORKS - PLEASE REPORT ERRORS OR OMISSIONS TO THE ARCHITECT.

THIS DRAWING HAS BEEN PRODUCED FOR THE PURPOSES OF PLANNING AND BUILDING REGULATIONS APPROVALS ONLY AND IS NOT INTENDED TO BE A FULL WORKING DRAWING.

THIS DRAWING IS TO BE READ IN CONJUNCTION WITH ANY WRITTEN SPECIFICATIONS, SCHEDULES OF WORK AND STRUCTURAL ENGINEER'S DETAILS AS APPROPRIATE.



THIS DRAWING IS THE COPYRIGHT OF PUMP HOUSE DESIGNS AND ANY FURTHER REPRODUCTION OF THE PLAN IS NOT PERMITTED WITHOUT OBTAINING PRIOR CONSENT.

© CROWN COPYRIGHT - LICENCE NO. 100032237

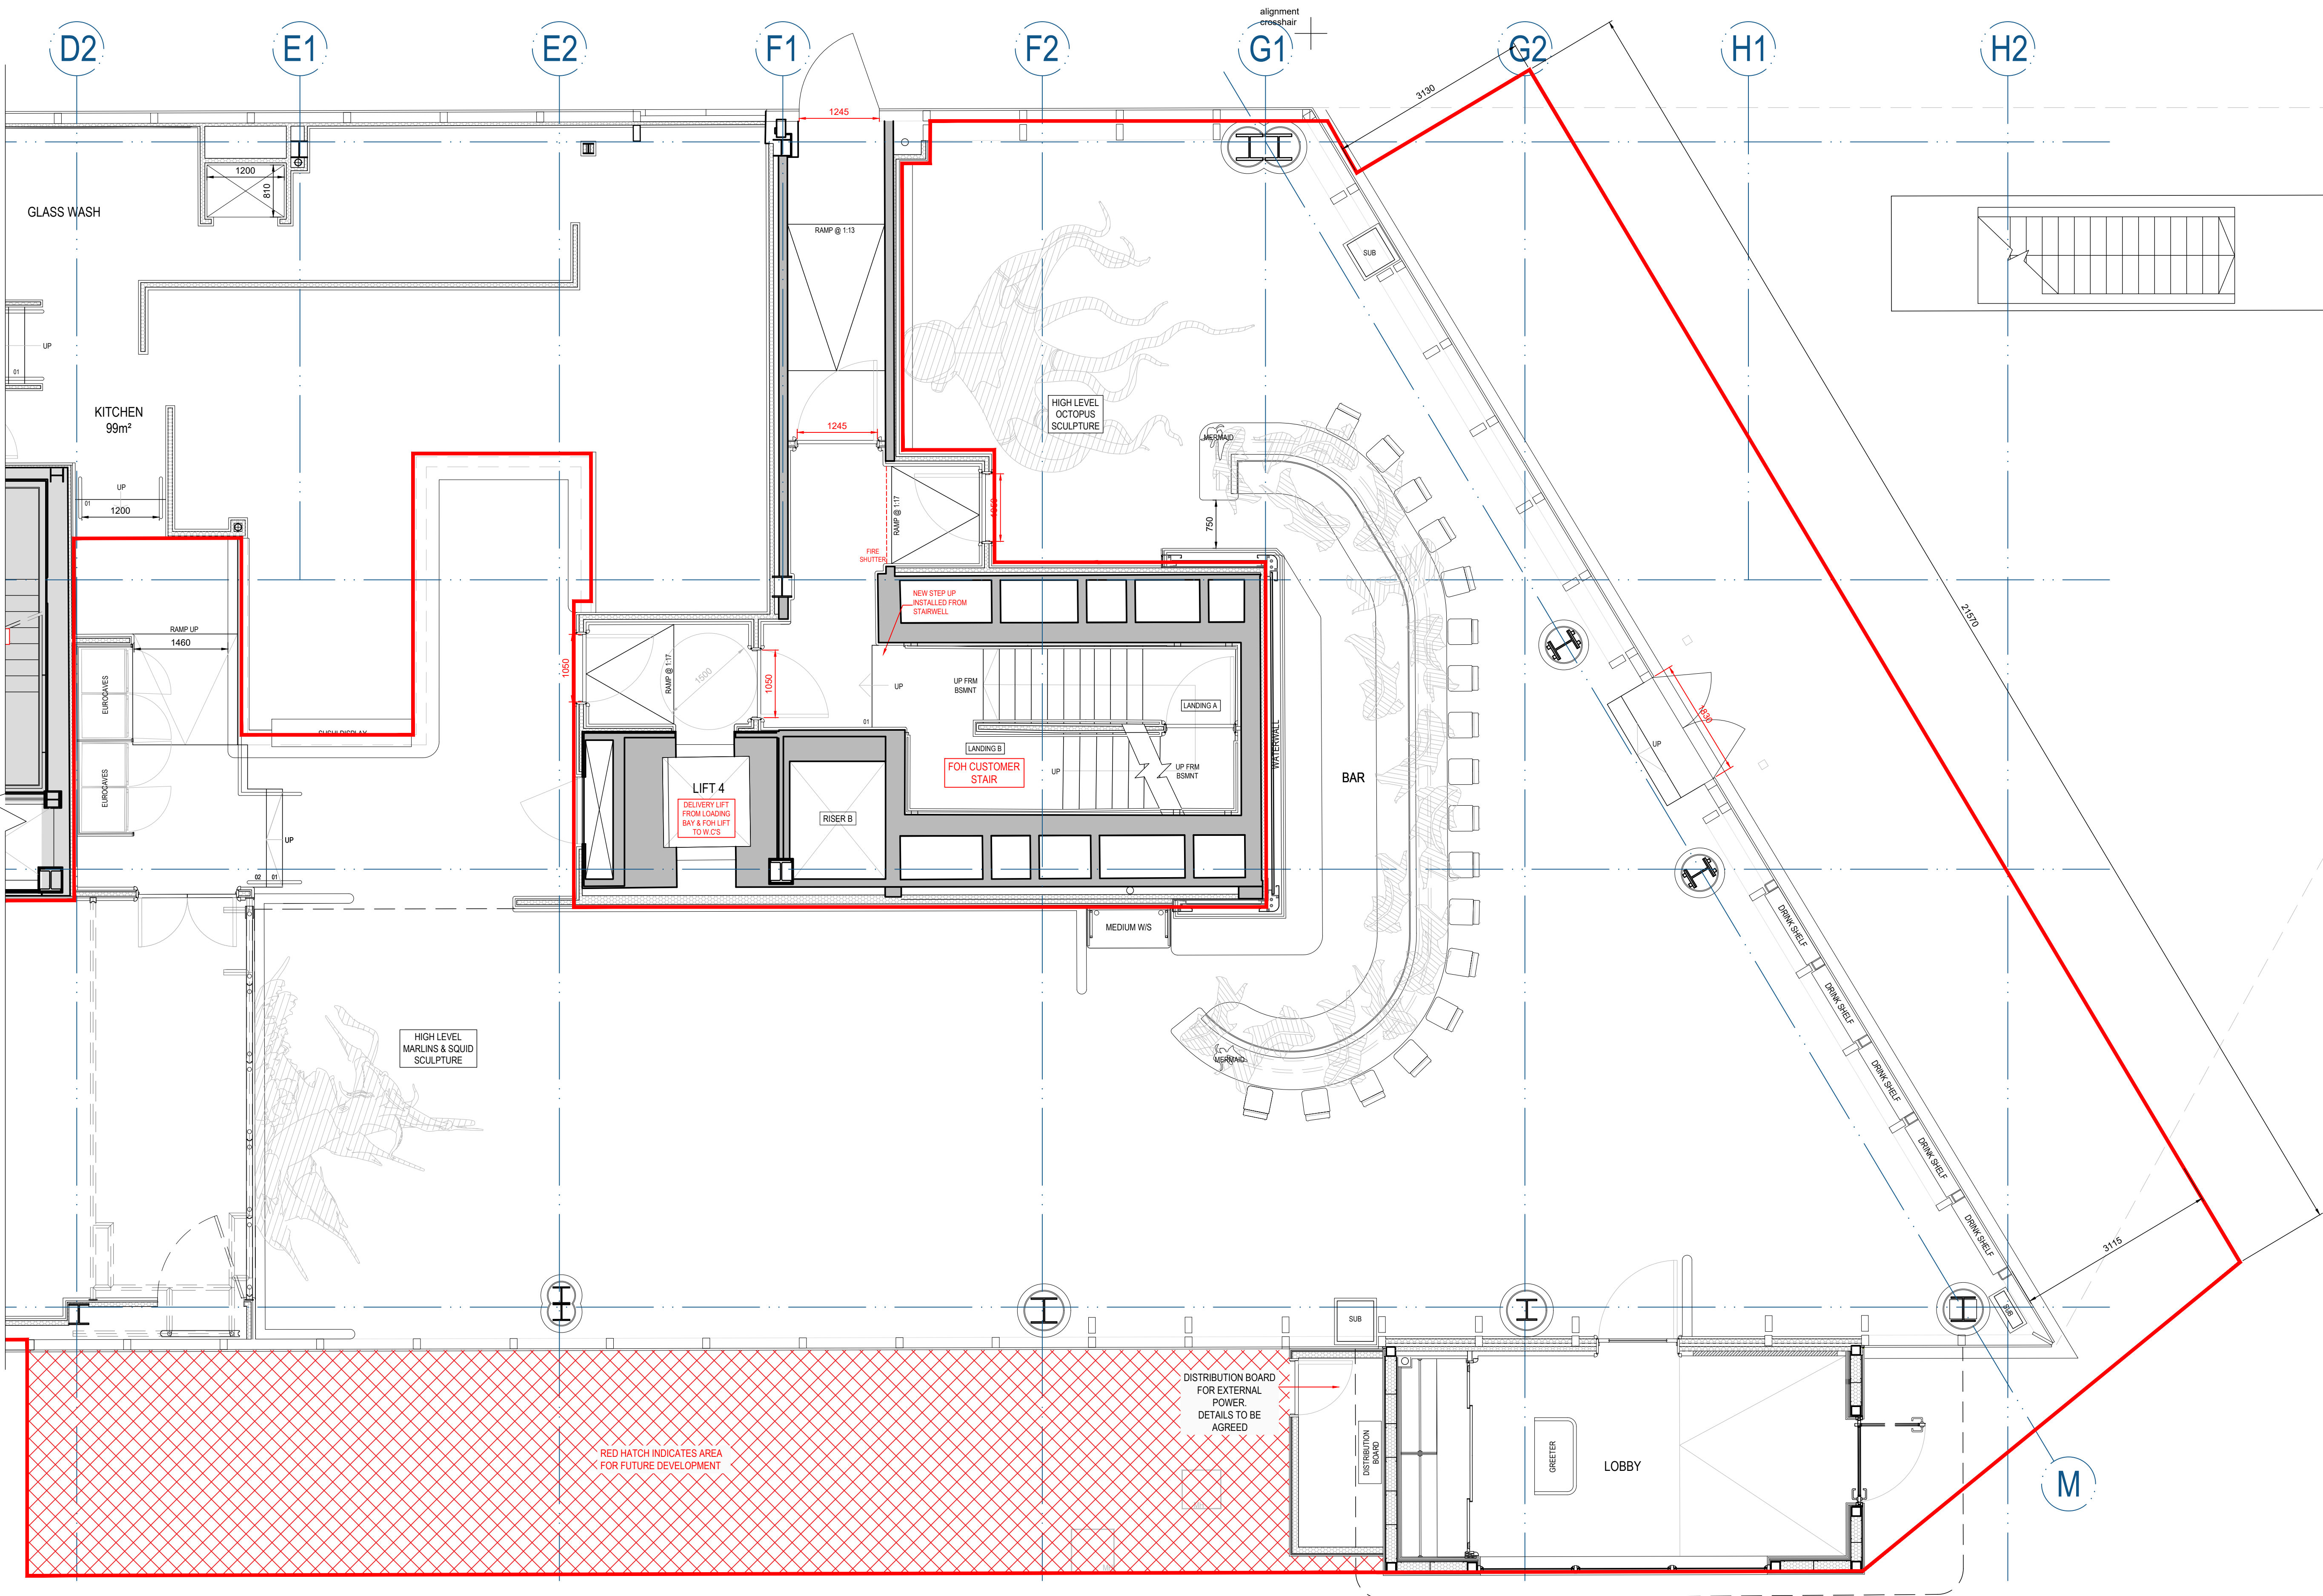

PROPOSED GROUND FLOOR PLAN - PART PLAN
AREA - 602m² / 6477ft²
EXTERNAL 32 NO.

Red line indicates Licensed Premises

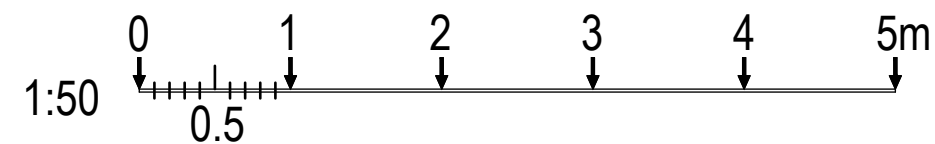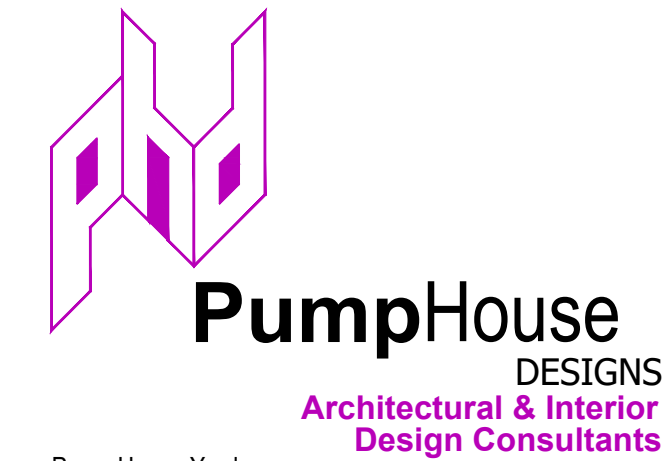

PumpHouse
DESIGNS
Architectural & Interior
Design Consultants

Pump House Yard
The Green
Sedlescombe
East Sussex
TN33 0QA
info@pumphousedesigns.co.uk
www.pumphousedesigns.co.uk

T: 01424 871120

F	EXTERNAL FURNITURE OMITTED	AT	26.09.23
E	FUTURE DEVELOPMENT AREA ADDED	PB	26.09.23
C	AMENDMENTS TO LAYOUT	AT	08.09.23
B	LAYOUT UPDATED	AT	07.09.23
A	LAYOUT UPDATED FROM FEEDBACK	CM	01.09.23

SEXY FISH - MANCHESTER
2 SPINNINGFIELDS SQUARE
MANCHESTER
M3 3AE

PROPOSED EXTERNAL SEATING LICENCE PLAN

DRAWN BY - C MILLGATE
DATE - AUGUST 2023
SCALE - 1:50 @A1

DRAWING No. 7330 / 237 / E