



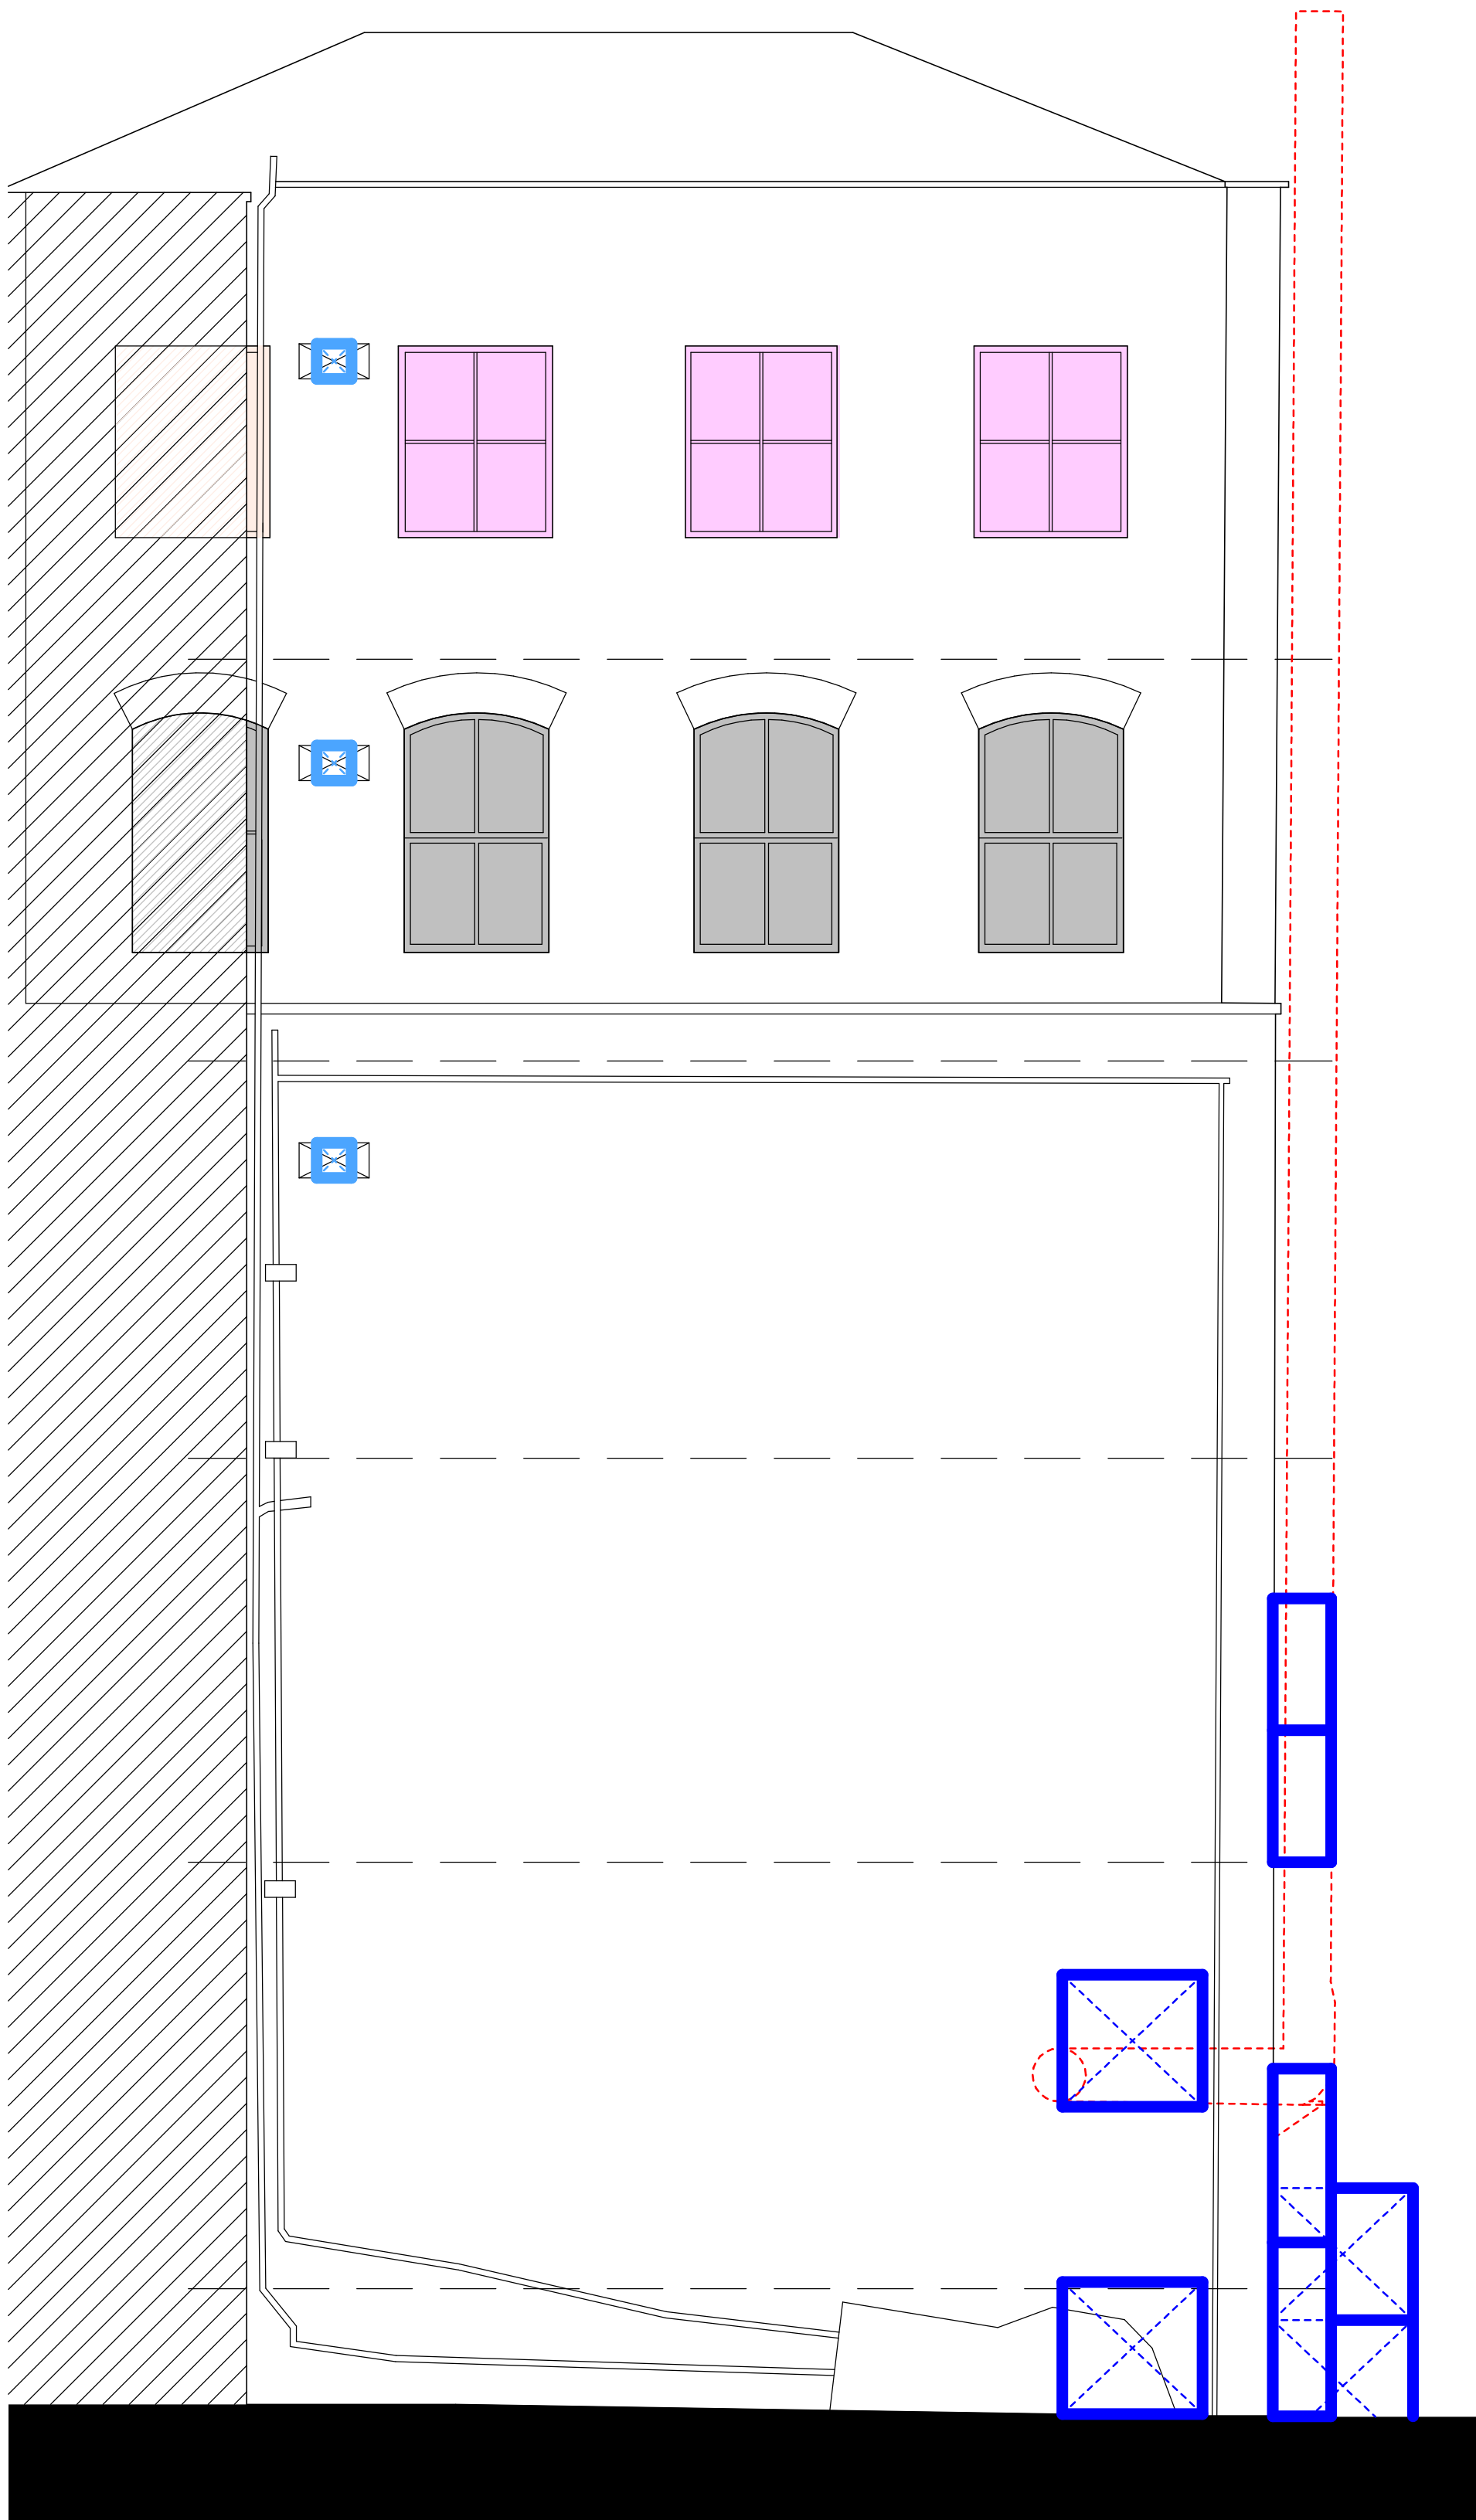


Rear Elevation B

Elevation Reference

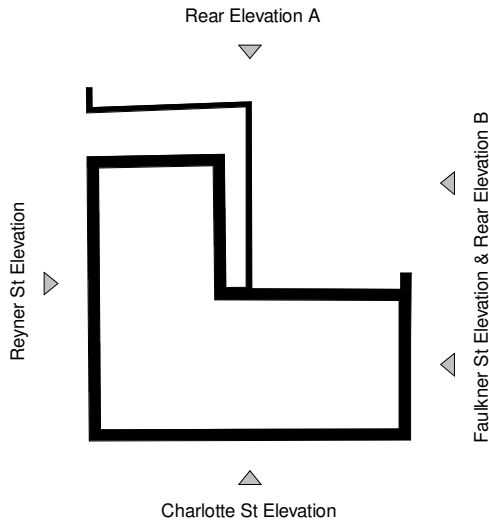


Elevation Key:

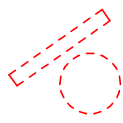


Dotted red line indicates existing redundant paraphernalia, M&E fittings etc to be carefully removed and all disturbed surfaces made good.




Existing paint to be carefully removed including all graffiti.

 


Proposed new windows to match existing.

 

Proposed new windows with traditional sliding sashes to match original windows.

 

Existing windows to be carefully removed, refurbished and fixed back in their original positions.

 

Existing full height hoist doors to be carefully removed, refurbished and fixed back in their original positions.



Proposed full height hoist door to match existing.



External AC units to the M&E Consultants design and details - sizes and exact locations TBC.



External WC extract vent louvres to the M&E Consultants design and details - size and exact locations TBC.

PARKdesigned architects

Leeds: The Loft,13 Carlton Mills, Armley, LS12 2QG		Tel: 0113 819 8057	
London: Hamilton House, Mabledon Place, Bloomsbury, WC1H 9BB		E-mail: info@parkdesigned.com	
Client:	Date:	Scale:	
T&M Investment		As indicated	@A1
Project Name:	Drawn:	Reviewed:	
34 Charlotte Street	Author	Approver	
Drawing Title:	Drawing No:	Revision:	
Proposed Rear Elevation B	304	B	
Drawing Status:	Project No:		
Building Regulations	2022.04		