


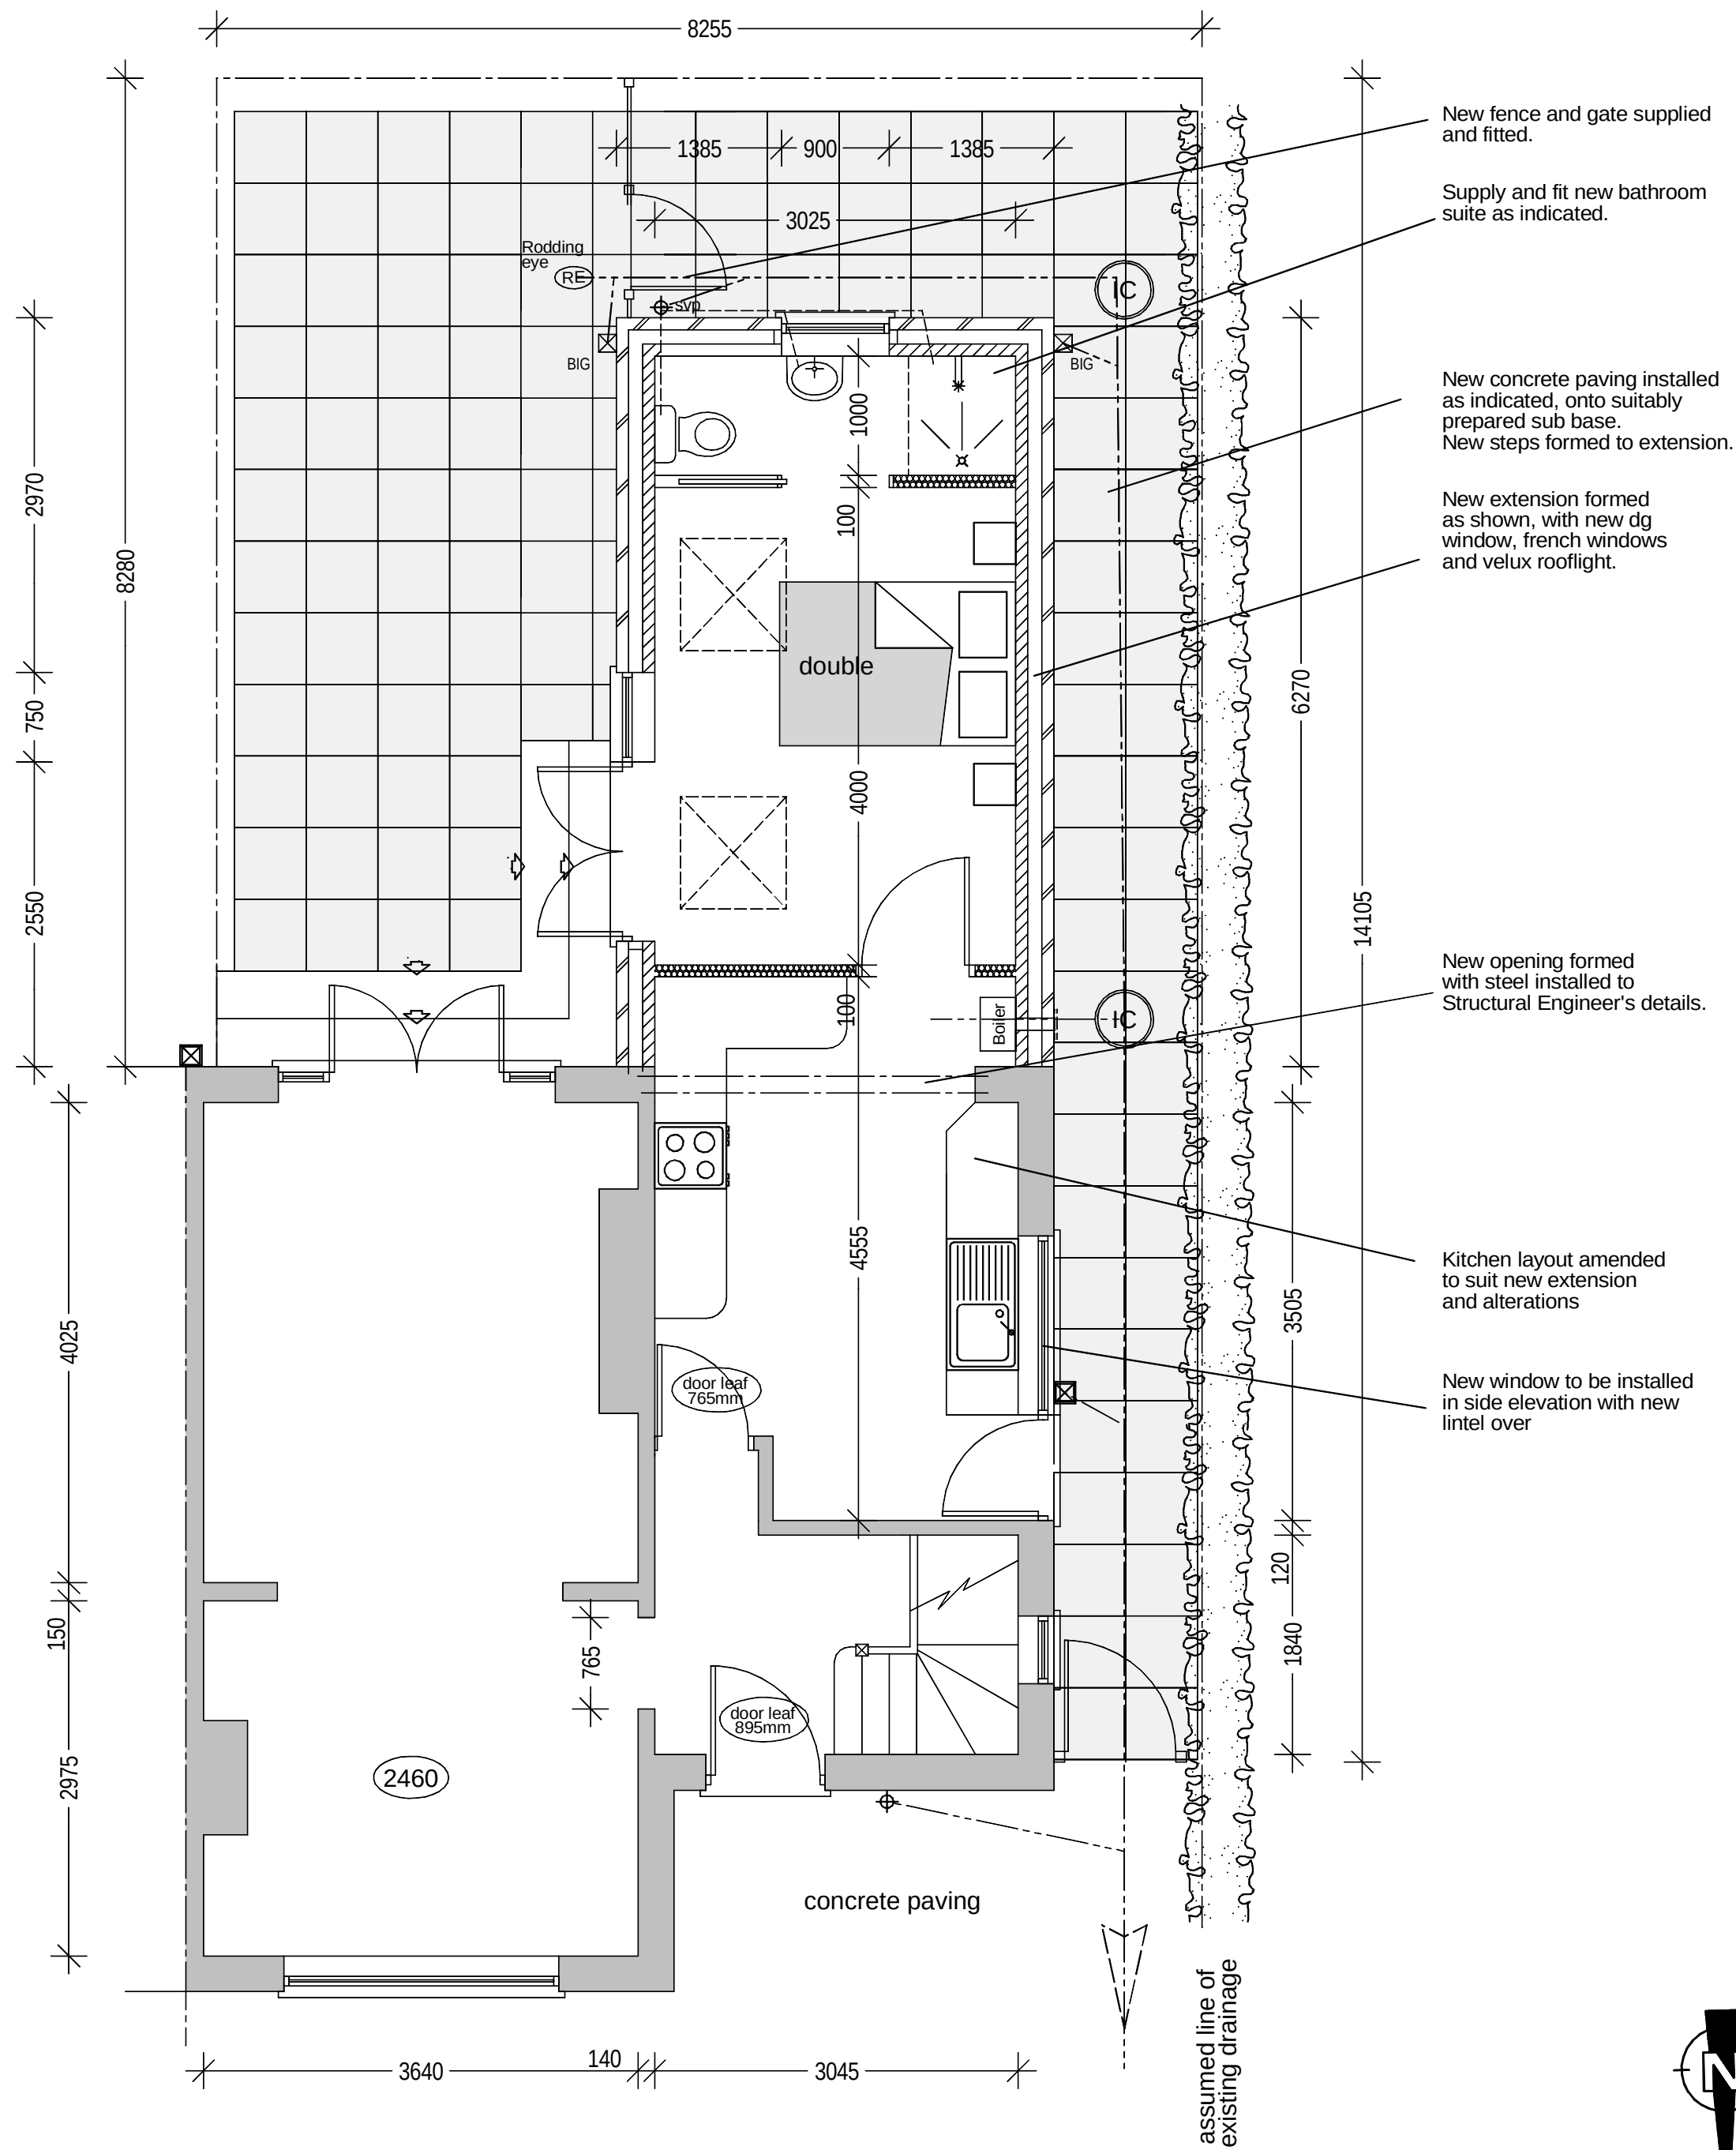


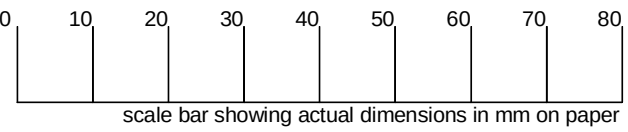

proposed ground floor plan

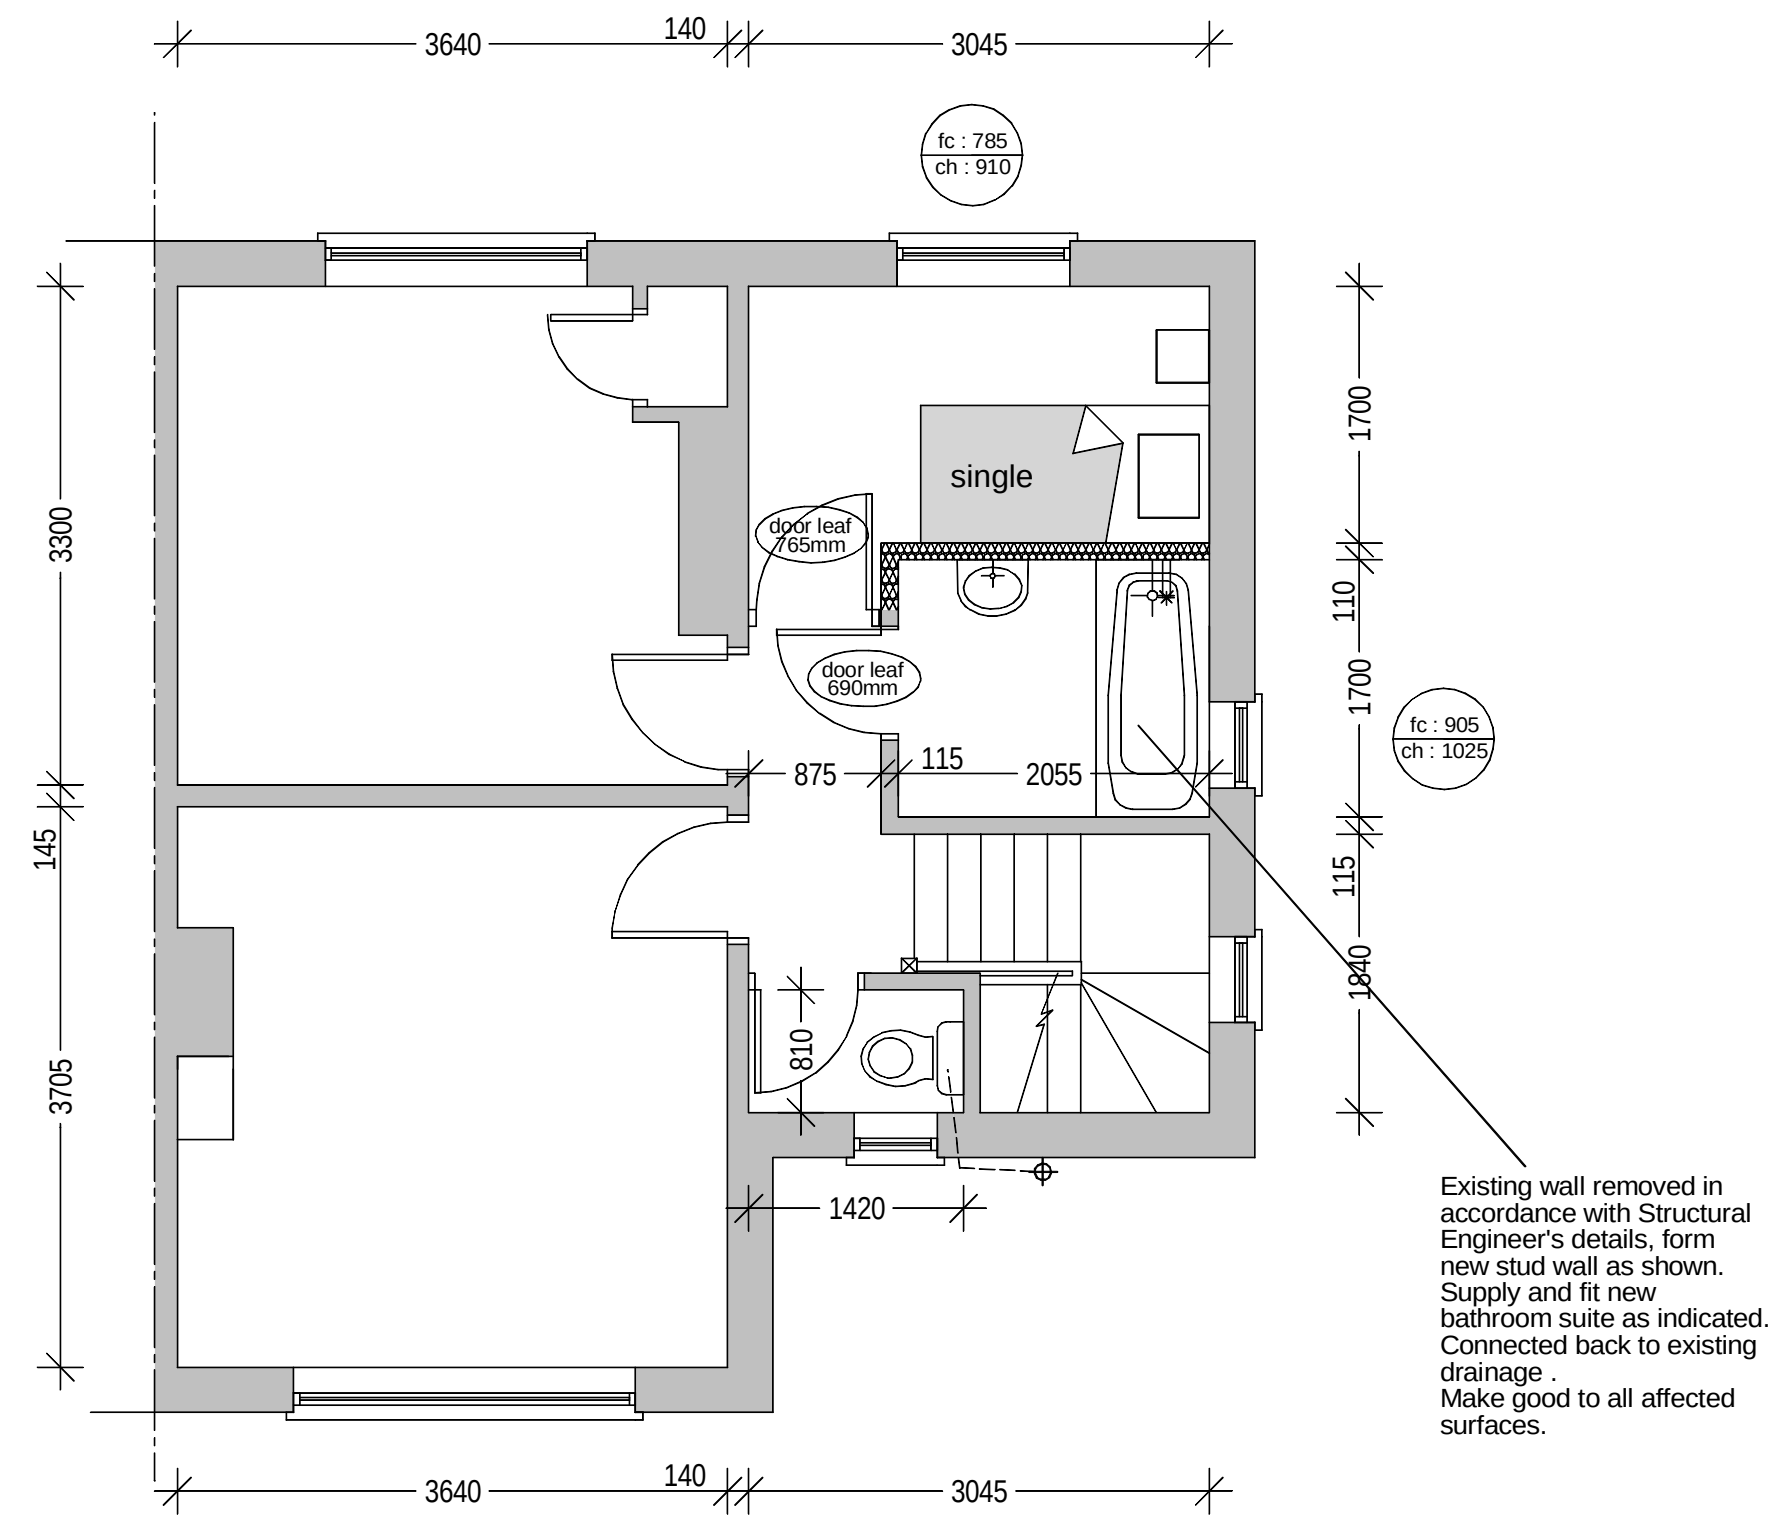

proposed first floor plan

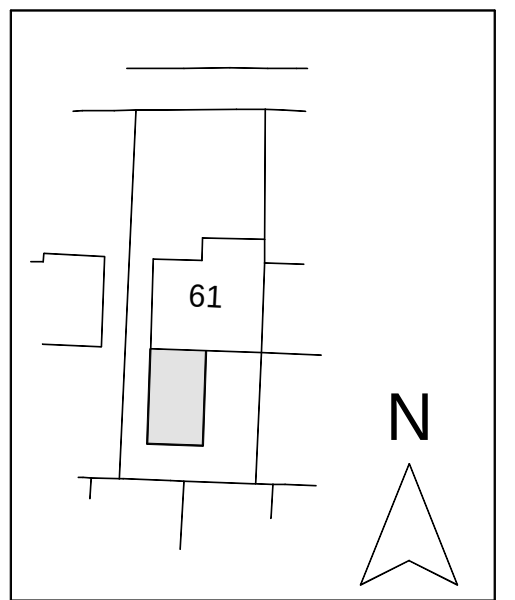

block plan 1:500

CLIENT Wythenshawe Community Housing Group		PROJECT EXTENSION & ALTERATIONS		LOCATION 61 YEWTREE LANE WYTHENSHAW	
TITLE PROPOSED PLANS		SCALE + PAPER SIZE 1:50 @ A1		DATE SEPT '23	
JOB NO 1393		DRAWING NO 6		DRAWN BY [Signature]	
HEATON DESIGN LTD ARCHITECTURAL DESIGN		153 WOODSMOOR LANE WOODSMOOR STOCKPORT CHESHIRE SK3 8TH		PHONE + FAX 0161 - 456 7766 MOBILE 07973 - 208126 EMAIL info@heatondesign.com	