


MANLEY ROAD

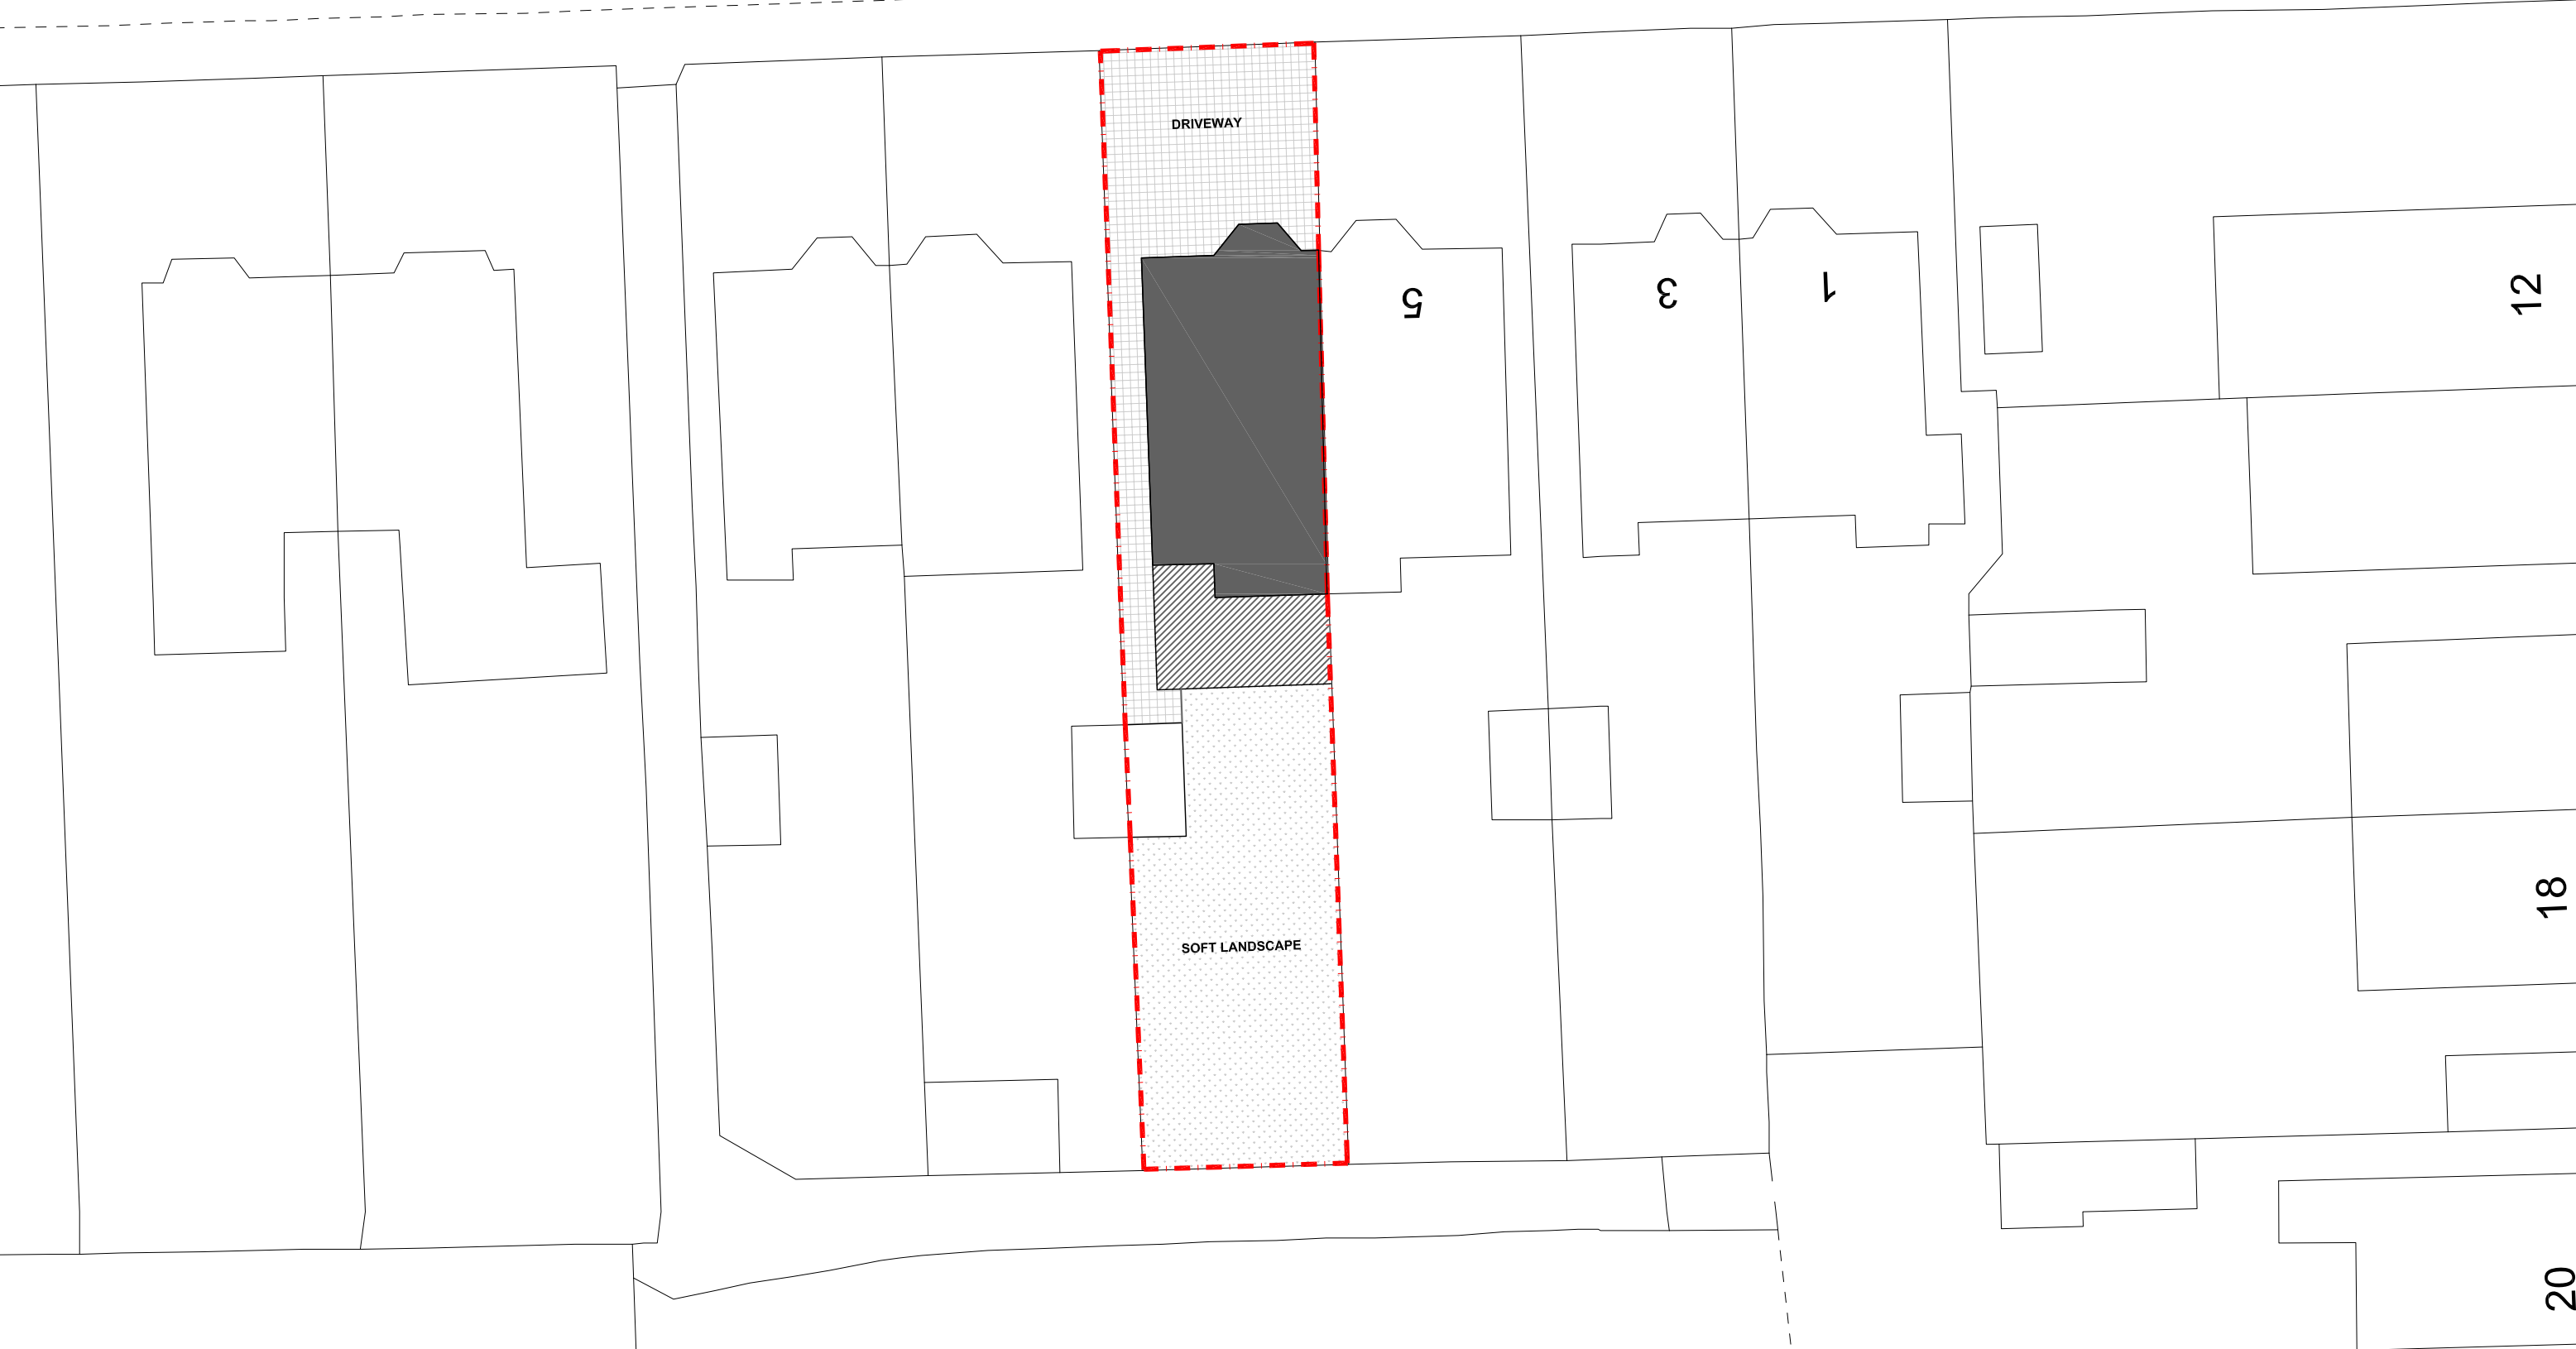

LEGEND

- EXISTING
- PROPOSED

SITE PLAN

7 Manley Road, Manchester, M16 8PN Residential Extension	Job No. 458	Drawing number A-105	Revision 00	Drawn FA
	Scale 1-500 @ A3 0m 5m 10m 15m 20m			
PLANNING				
Do not scale from drawings unless by agreement with architect. Use figured dimensions only. Check all dimensions on site prior to commencing the works. Drawing to be read in conjunction with other relevant consultant information.				