
 


Proposed Site Plan

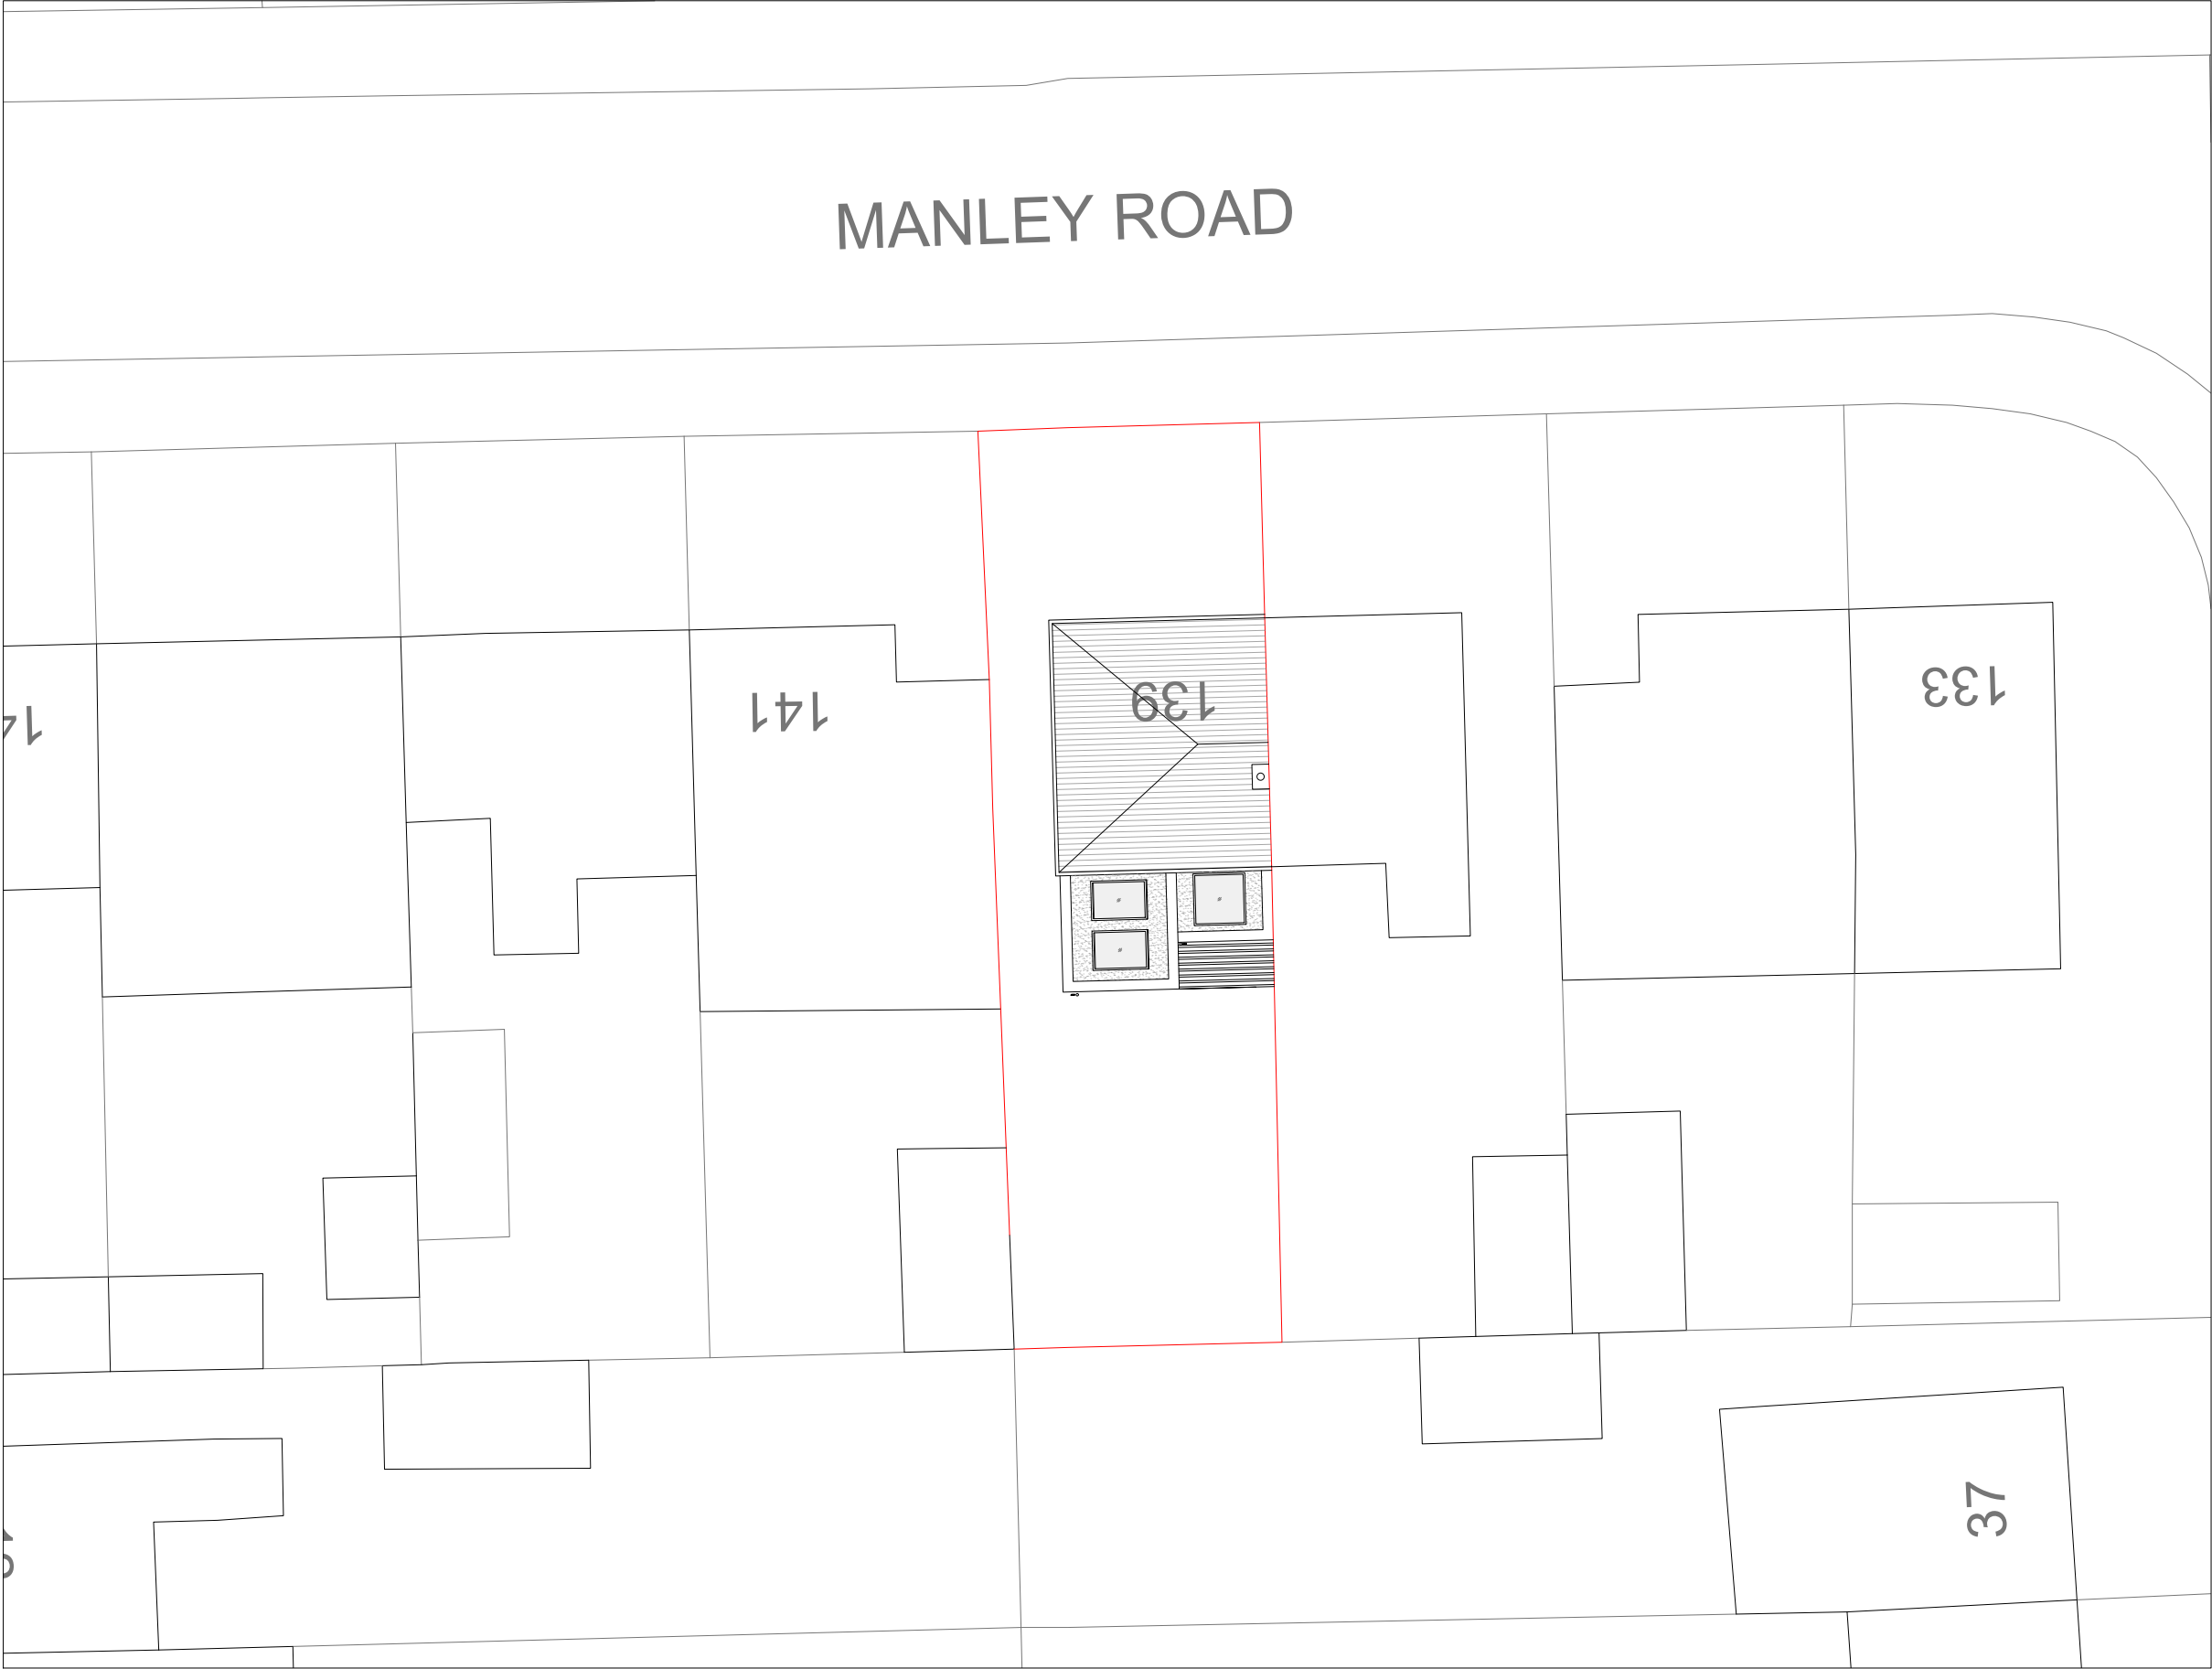

© COPYRIGHT This drawing is protected by copyright and shall not be reproduced in any form without first gaining permission from Mulholland Architecture Ltd

Mulholland Architecture shall have no responsibility for any use made of this document other than for which it was prepared and issued.

All dimensions and levels should be checked on site. All dimensions to be taken on site prior to manufacture of any component or element. Do not scale from this drawing. Please report any discrepancies to Mulholland Architecture.

All works to be in accordance with all current editions and relevant clauses of building regulations, British Standards, Codes of Practice and HSE directives even if not stated.

All pipes, drains, services etc to be accurately located on site prior to demolition/excavation/construction. All disturbed surfaces to be made good thereafter.

Final building works to be in accordance with relevant building regulations - Structural engineers drawings to supercede drawn information.

If in doubt, ask.

Revision	Date	Author
*	14/10/23	

Stage:
Proposed Drawings

Drawing Title:	Drawing Size:
Proposed Site Plan	1:200 @A2


Project:	Job Number:
Ground Floor Rear Extension inc. Internal Remodelling	045

Client:
Jane & Andrea



Site Address:
139 Manley Road, Manchester, M16 8NF

Drawn: CM	Date: Oct '23	Stage: P
Reviewed by:	Drawing No.	Revision:
CM	Pr-45-001	

Proposed Ground Floor Plan

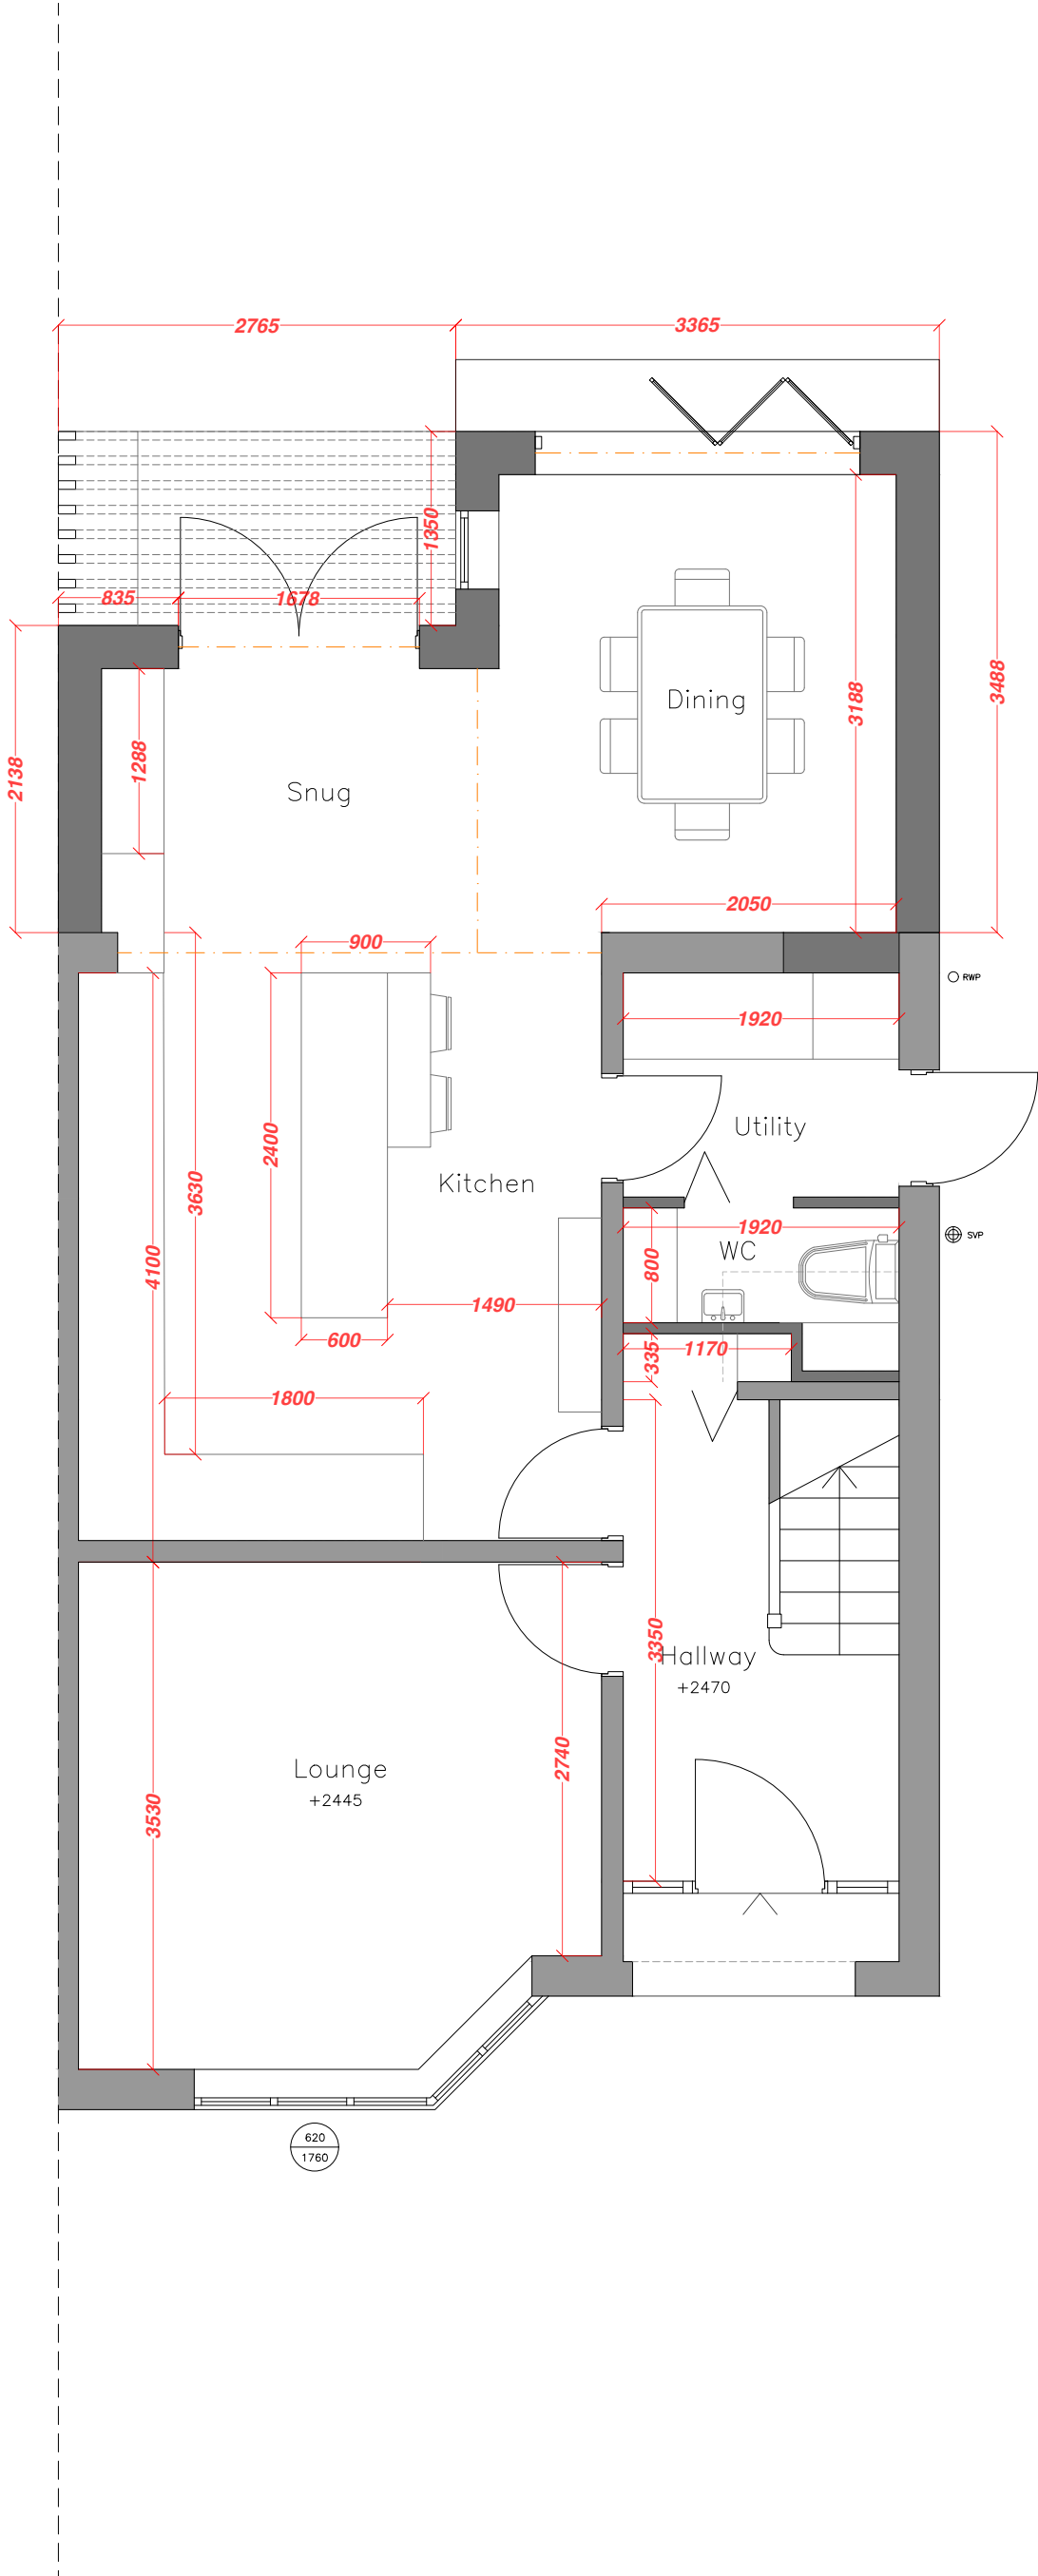

Proposed First Floor Plan

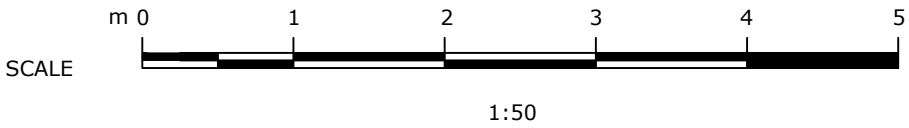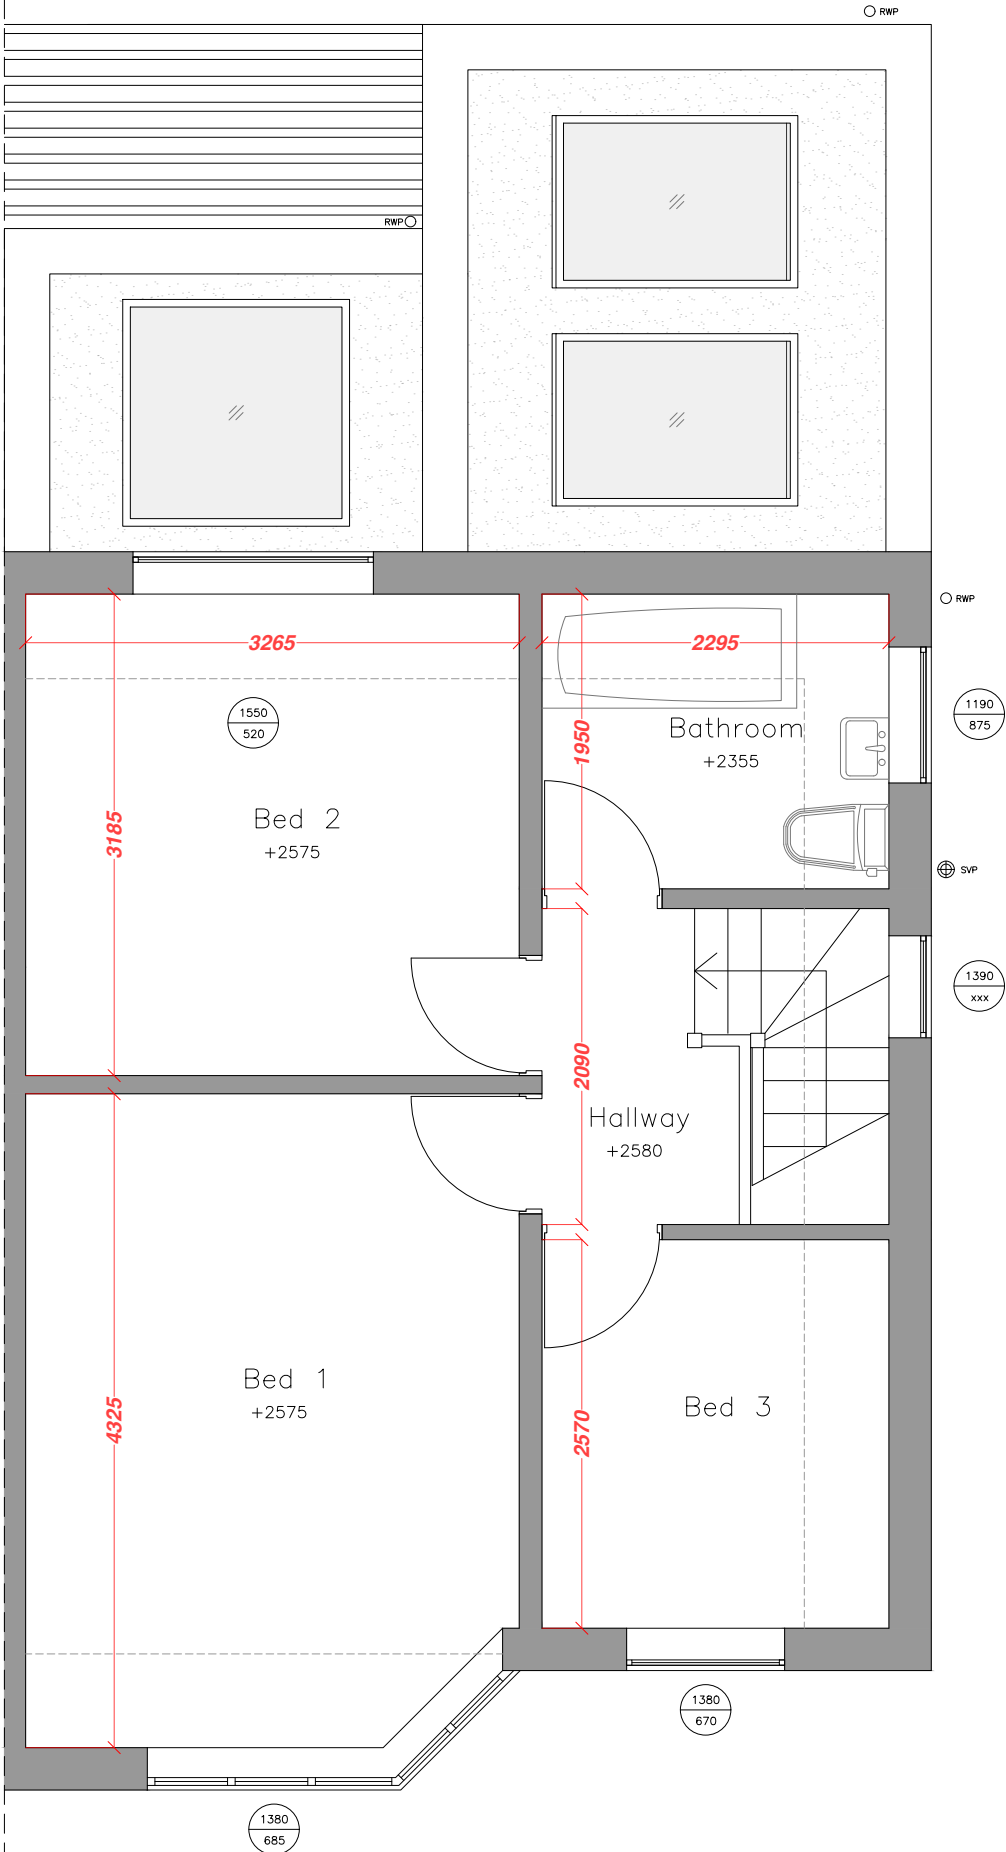

Revision	Date	Author
*	14/10/23	

Stage:

Proposed Drawings

Drawing Title:	Drawing Size:
Proposed Ground & First Floor Plan	1:50 @A2
Project:	Job Number:
Ground Floor Rear Extension inc. Internal Remodelling	045

Client:


Jane & Andrea

Site Address:

139 Manley Road, Manchester, M16 8NF

Drawn:	Date:	Stage:
CM	Oct '23	P
Reviewed by:	Drawing No.	Revision:
CM	Pr-045-100	

Proposed Roof Plan

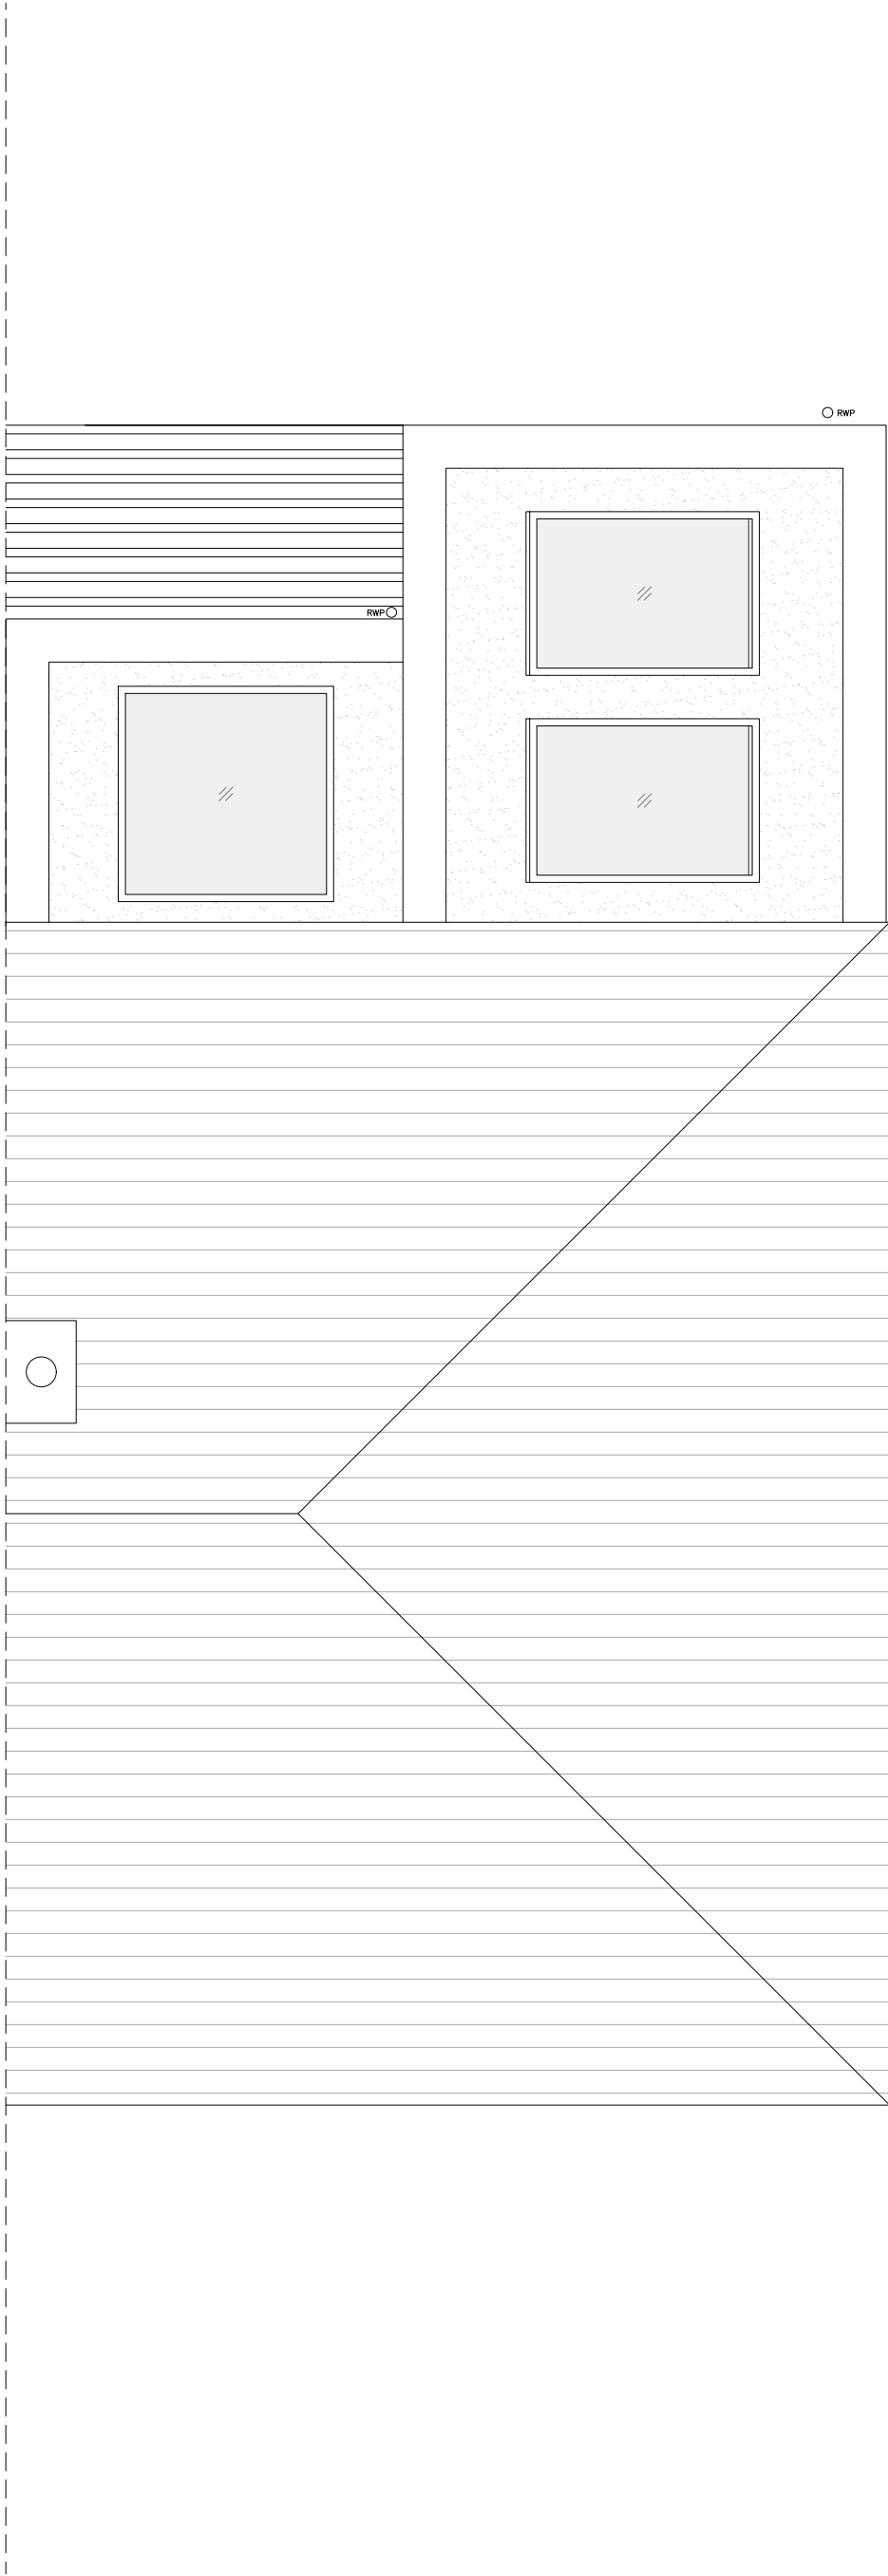

Mulholland
Architecture

E chris@mulhollandarchitecture.co.uk
M +44 (0)7923156723

© COPYRIGHT This drawing is protected by copyright and shall not be reproduced in any form without first gaining permission from Mulholland Architecture Ltd

Mulholland Architecture shall have no responsibility for any use made of this document other than for which it was prepared and issued.

All dimensions and levels should be checked on site. All dimensions to be taken on site prior to manufacture of any component or element. Do not scale from this drawing. Please report any discrepancies to Mulholland Architecture.

All works to be in accordance with all current editions and relevant clauses of building regulations, British Standards, Codes of Practice and HSE directives even if not stated.

All pipes, drains, services etc to be accurately located on site prior to demolition/excavation/construction. All disturbed surfaces to be made good thereafter.

Final building works to be in accordance with relevant building regulations - Structural engineers drawings to supercede drawn information.

If in doubt, ask.

Revision	Date	Author
*	14/10/23	

Stage:

Proposed Drawings

Drawing Title:	Drawing Size:
Proposed Roof Plan	1:50 @A2

Project:	Job Number: 045
----------	-----------------

Ground Floor Rear Extension inc.
Internal Remodelling

Client:


Jane & Andrea

Site Address:
139 Manley Road, Manchester,
M16 8NF

Drawn: CM	Date: Oct '23	Stage: P
-----------	---------------	----------

Reviewed by:	Drawing No.	Revision:
--------------	-------------	-----------

CM	Pr-045-101	
----	------------	--

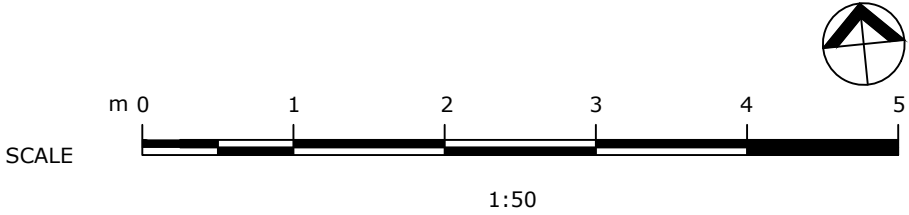

Proposed Rear Elevation

© COPYRIGHT This drawing is protected by copyright and shall not be reproduced in any form without first gaining permission from Mulholland Architecture Ltd

Mulholland Architecture shall have no responsibility for any use made of this document other than for which it was prepared and issued.

All dimensions and levels should be checked on site. All dimensions to be taken on site prior to manufacture of any component or element. Do not scale from this drawing. Please report any discrepancies to Mulholland Architecture.

All works to be in accordance with all current editions and relevant clauses of building regulations, British Standards, Codes of Practice and HSE directives even if not stated.

All pipes, drains, services etc to be accurately located on site prior to demolition/excavation/construction. All disturbed surfaces to be made good thereafter.

Final building works to be in accordance with relevant building regulations - Structural engineers drawings to supercede drawn information.

If in doubt, ask.

Revision	Date	Author
*	14/10/23	



© COPYRIGHT This drawing is protected by copyright and shall not be reproduced in any form without first gaining permission from Mulholland Architecture Ltd

Mulholland Architecture shall have no responsibility for any use made of this document other than for which it was prepared and issued.

All dimensions and levels should be checked on site. All dimensions to be taken on site prior to manufacture of any component or element. Do not scale from this drawing. Please report any discrepancies to Mulholland Architecture.

All works to be in accordance with all current editions and relevant clauses of building regulations, British Standards, Codes of Practice and HSE directives even if not stated.

All pipes, drains, services etc to be accurately located on site prior to demolition/excavation/construction. All disturbed surfaces to be made good thereafter.

Final building works to be in accordance with relevant building regulations - Structural engineers drawings to supercede drawn information.

If in doubt, ask.

Revision	Date	Author
*	14/10/23	




Proposed Materials

 Green glazed brick

 Off white render

Stage:		
Proposed Drawings		
Drawing Title:		Drawing Size:
Proposed Side Elevation 01		1:50 @A2
Project:		Job Number: 045
Ground Floor Rear Extension inc. Internal Remodelling		
Client:		
Jane & Andrea		
Site Address:		
139 Manley Road, Manchester, M16 8NF		
Drawn: CM	Date: Oct '23	Stage: P
Reviewed by:	Drawing No.	Revision:
CM	Pr-045-201	

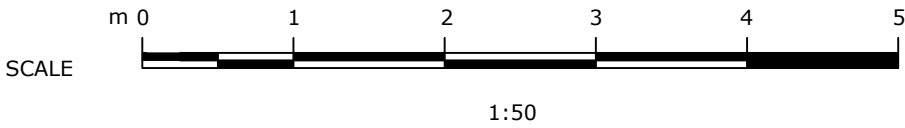

© COPYRIGHT This drawing is protected by copyright and shall not be reproduced in any form without first gaining permission from Mulholland Architecture Ltd

Mulholland Architecture shall have no responsibility for any use made of this document other than for which it was prepared and issued.

All dimensions and levels should be checked on site. All dimensions to be taken on site prior to manufacture of any component or element. Do not scale from this drawing. Please report any discrepancies to Mulholland Architecture.


All works to be in accordance with all current editions and relevant clauses of building regulations, British Standards, Codes of Practice and HSE directives even if not stated.

All pipes, drains, services etc to be accurately located on site prior to demolition/excavation/construction. All disturbed surfaces to be made good thereafter.


Final building works to be in accordance with relevant building regulations - Structural engineers drawings to supercede drawn information.

If in doubt, ask.

Revision	Date	Author
*	14/10/23	

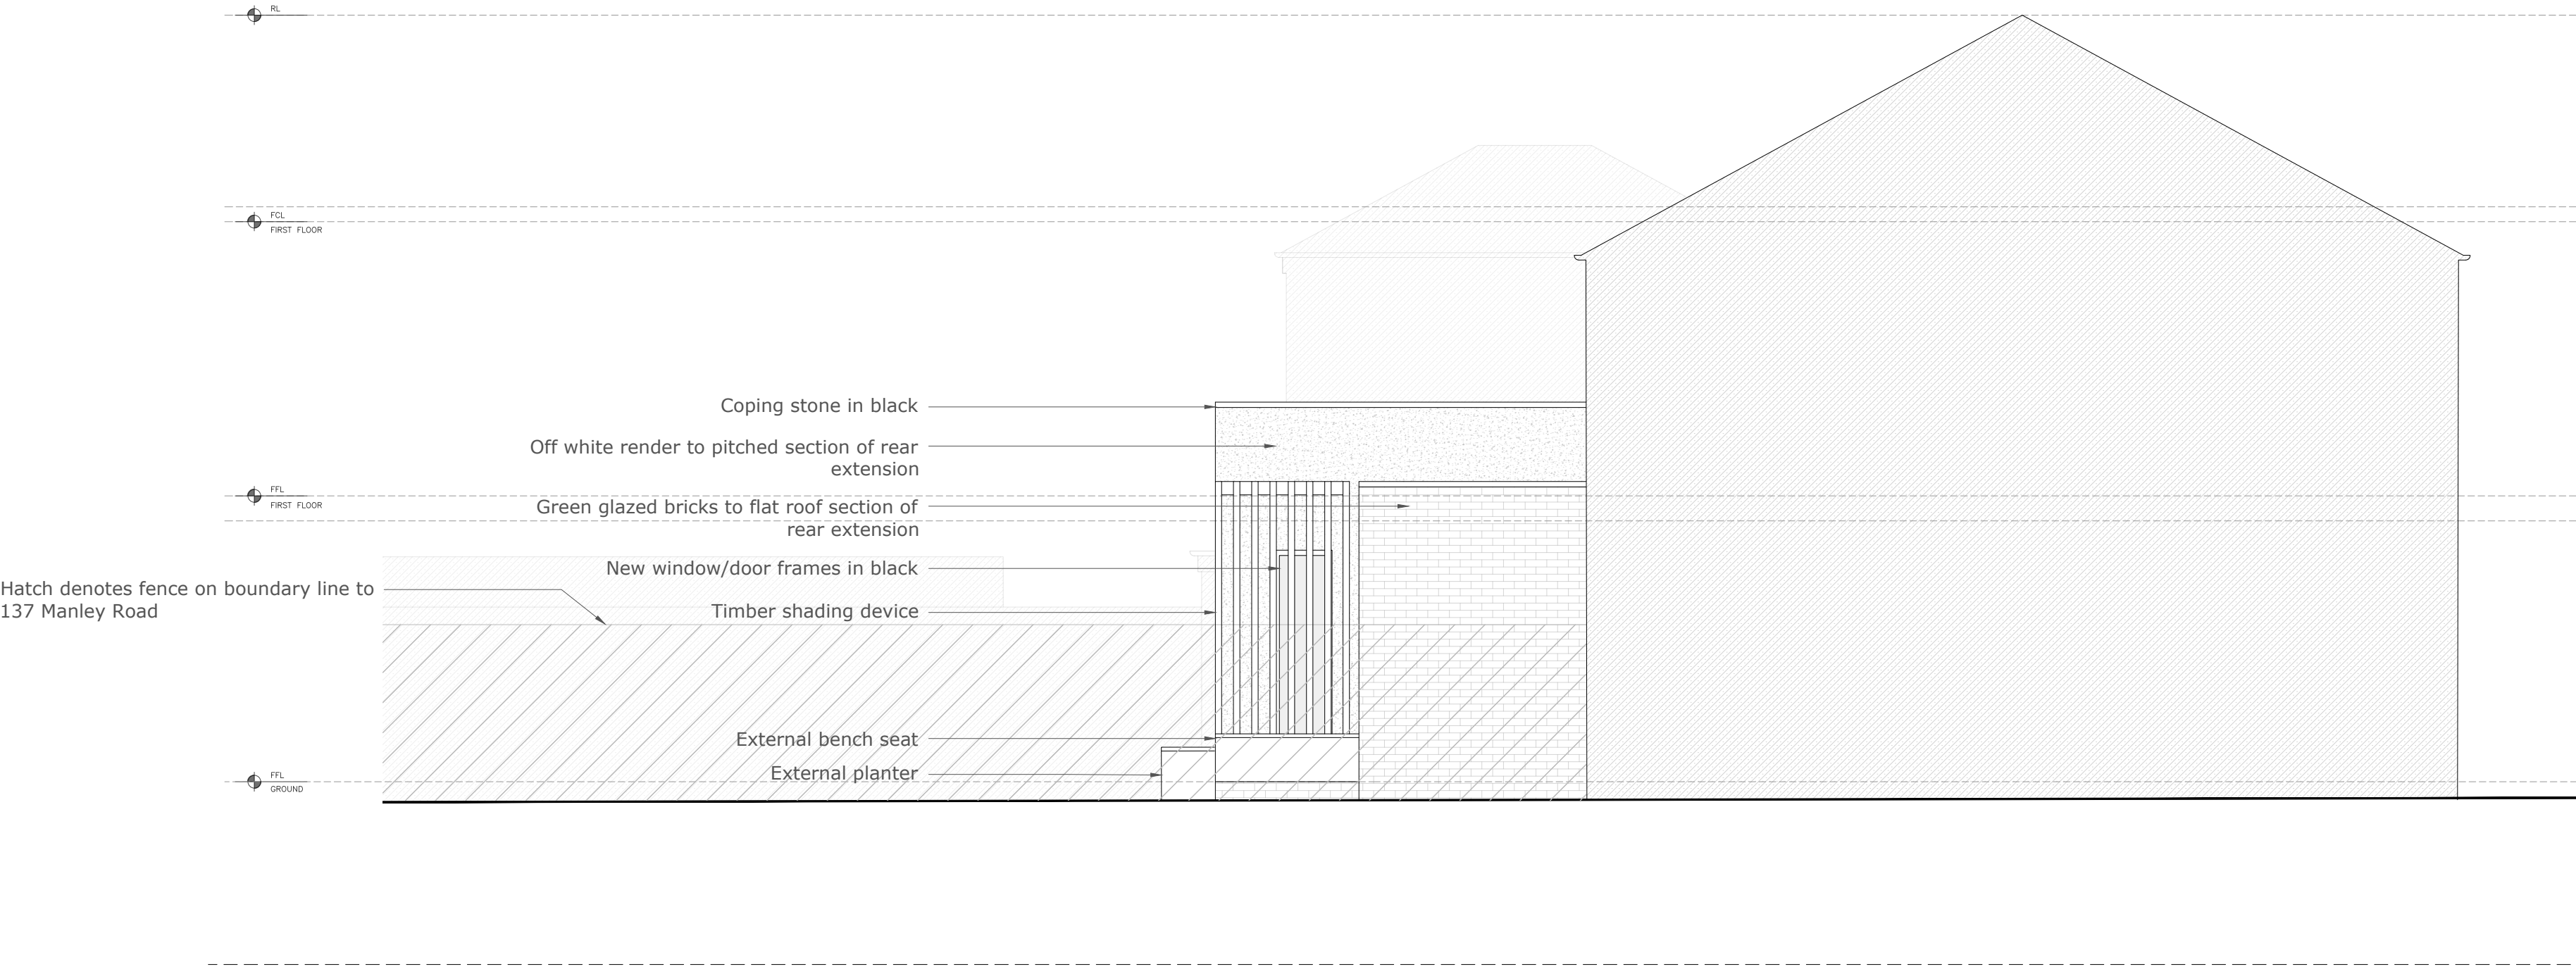

Proposed Materials

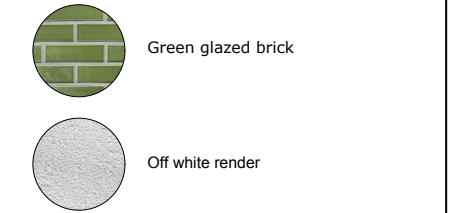

Stage:

Proposed Drawings

Drawing Title:	Drawing Size:
Proposed Side Elevation 02	1:50 @A2
Project:	Job Number: 045

Ground Floor Rear Extension inc. Internal Remodelling

Client:

Jane & Andrea

Site Address:

139 Manley Road, Manchester, M16 8NF

Drawn: CM	Date: Oct '23	Stage: P
Reviewed by:	Drawing No.	Revision:
CM	Pr-045-202	

