



All dimensions are to be checked on site. This drawing shall not be scaled to ascertain dimensions.

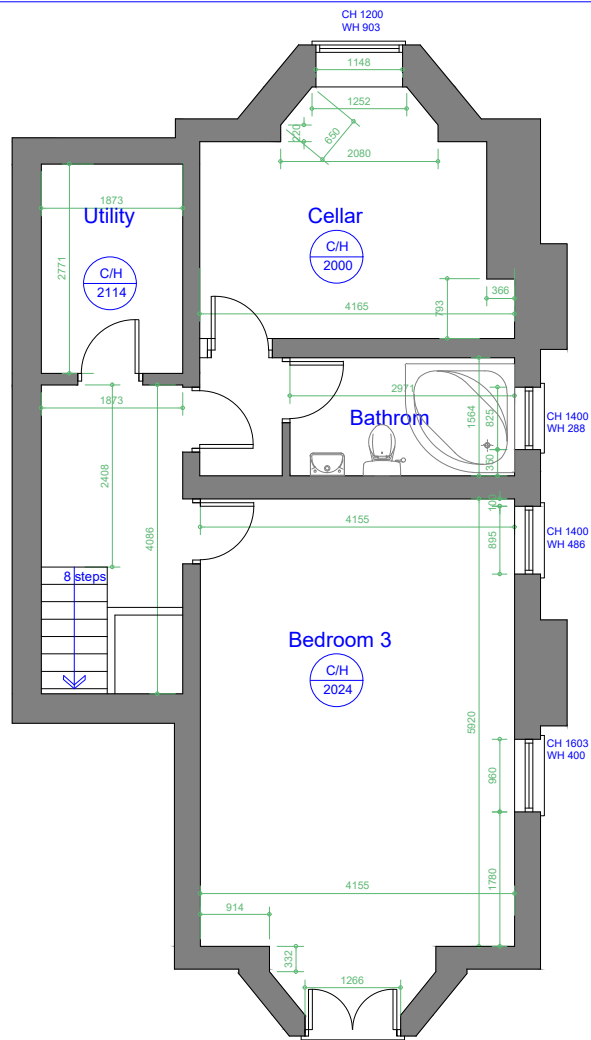


Existing Basement Plan

Scale 1:100

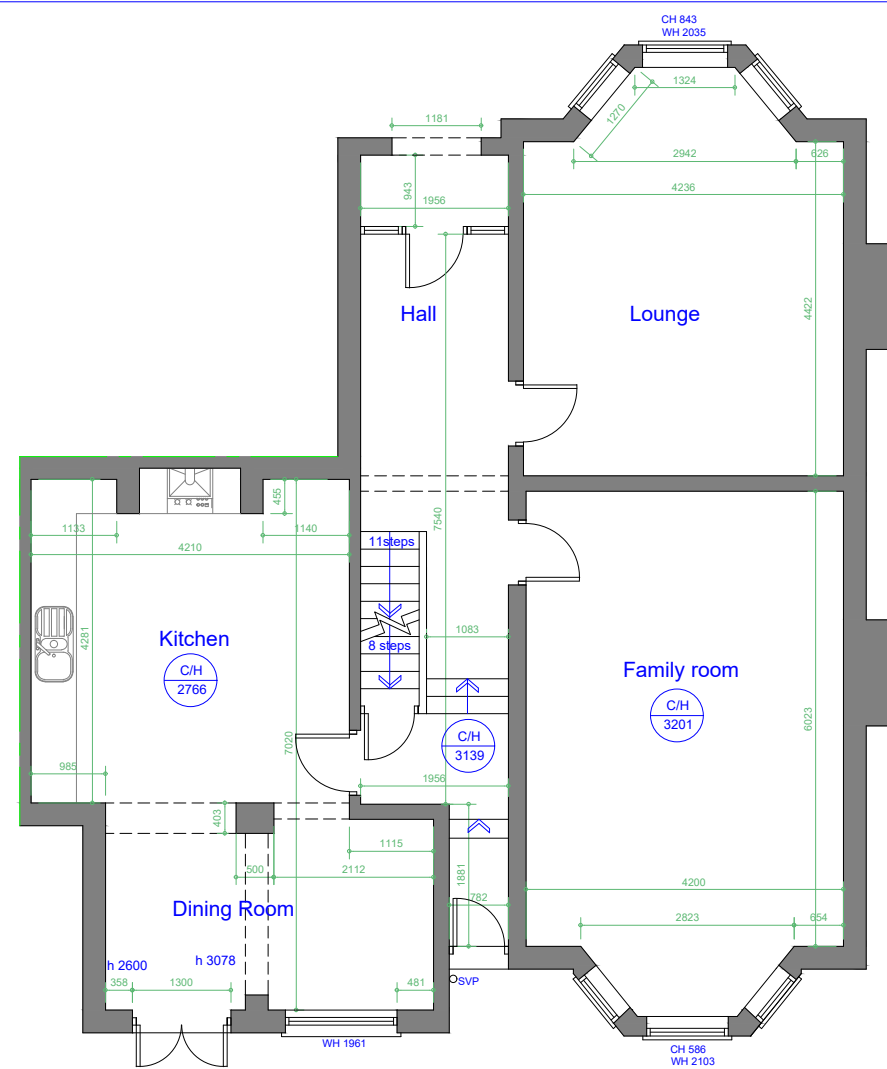


Existing Ground Floor Plan

Scale 1:100

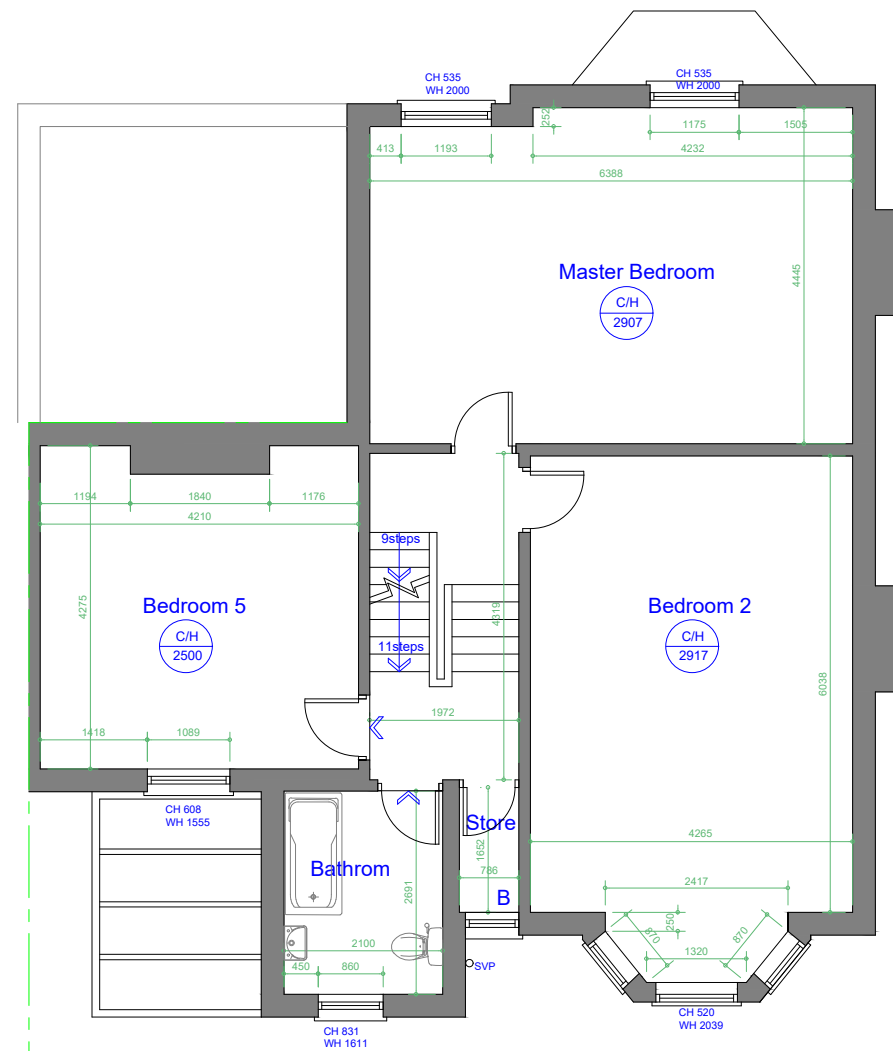

Existing First Floor Plan

Scale 1:100

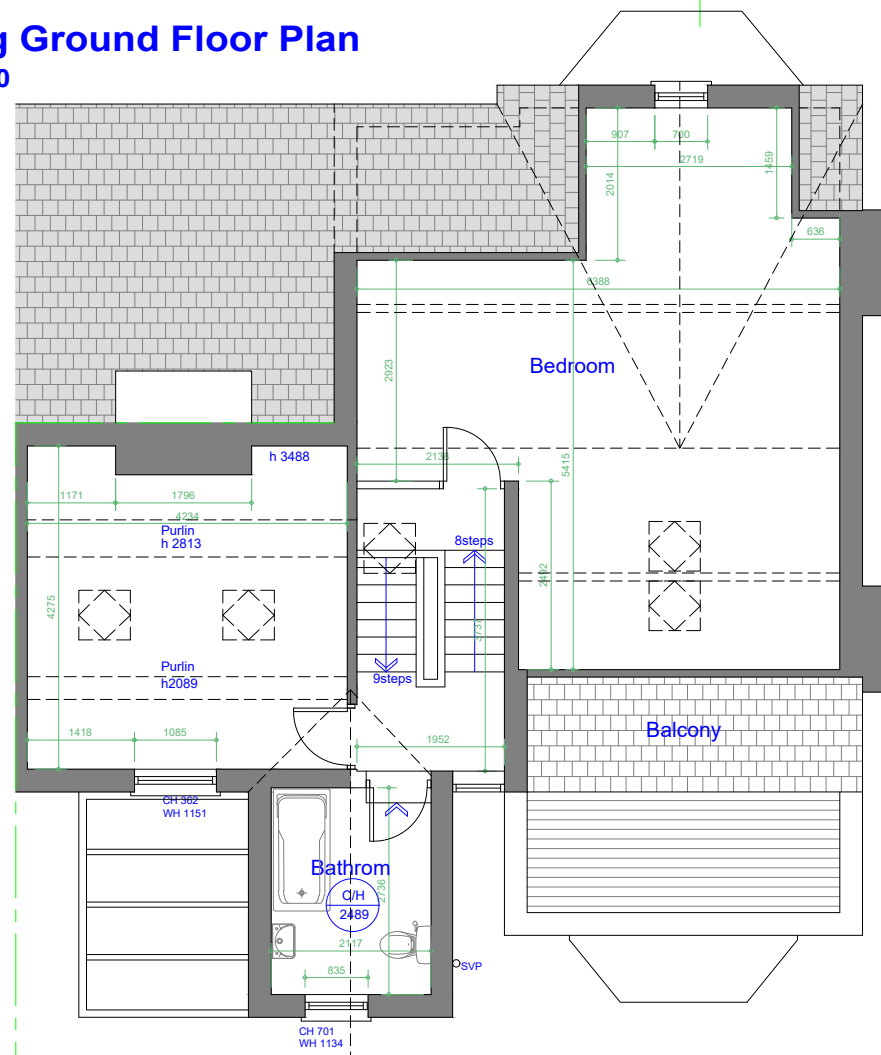

Existing Second Floor Plan

Scale 1:100

Rev	Date	Description
-----	------	-------------

Issued For : **INFORMATION PURPOSES ONLY**

Client
Mr. Richard Hodgkinson

Project
8 PARSONAGE ROAD,
WITHINGTON, MCR M20 4PQ
Proposed loft conversion.

Scheme - Drawing Title
Existing Plans.

01	Date	21.06.23
Drawing No.	Revision	Scale 1:100 @A3



Plans To Build It Ltd
Tel: 0161 728 5730
Mob: 07741175755
www.planstobuildit.com