


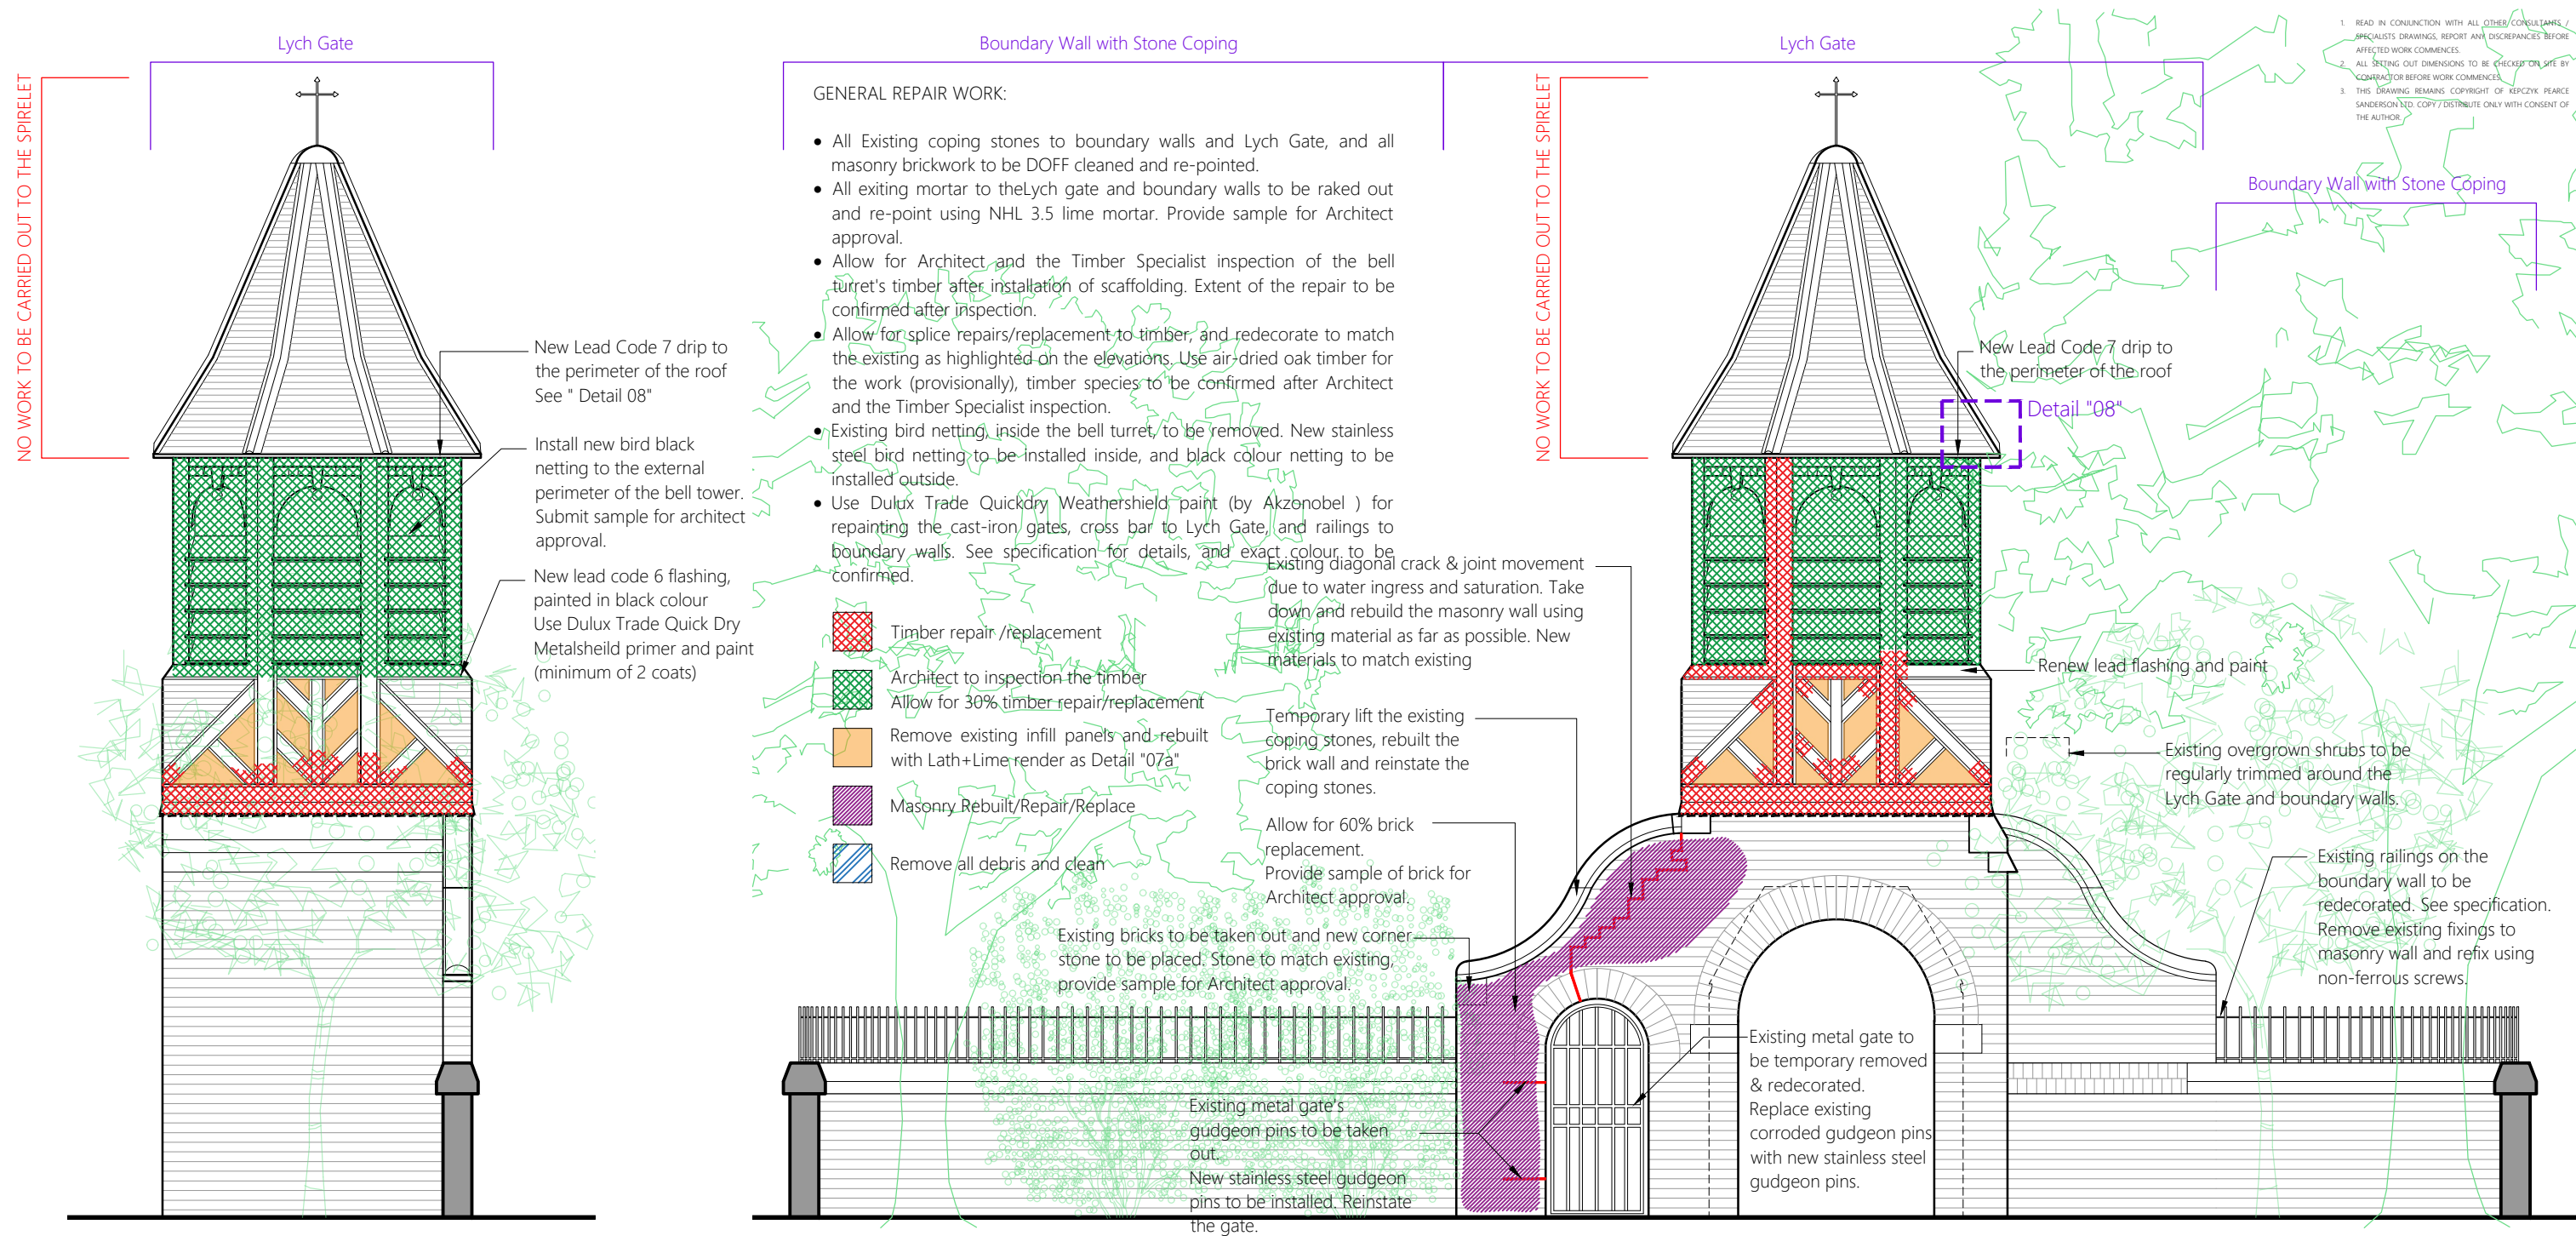

LISTED BUILDING CONSENT ISSUE

LBC 01	AK	LBC ISSUE	16.05.2023
Rev.	Initial	Comments	Date

Contract	Lych Gate Chorlton Green	South & East Elevation as Existing					
Client	Manchester City Council	Contract No.	1905	Drawn	Ash.K	Drawing No.	03
Building / Structure	Lych Gate Chorlton Green	Date	Mar 2023	Revision	LBC 01	Scale	1:50 @ A3
KEPCZYK PEARCE SANDERSON ARCHITECTS, SURVEYORS & HISTORIC BUILDING CONSULTANTS		Address: 75 Wilmslow Road, Handforth, Cheshire SK9 3EN Tel: 01625 400103					