


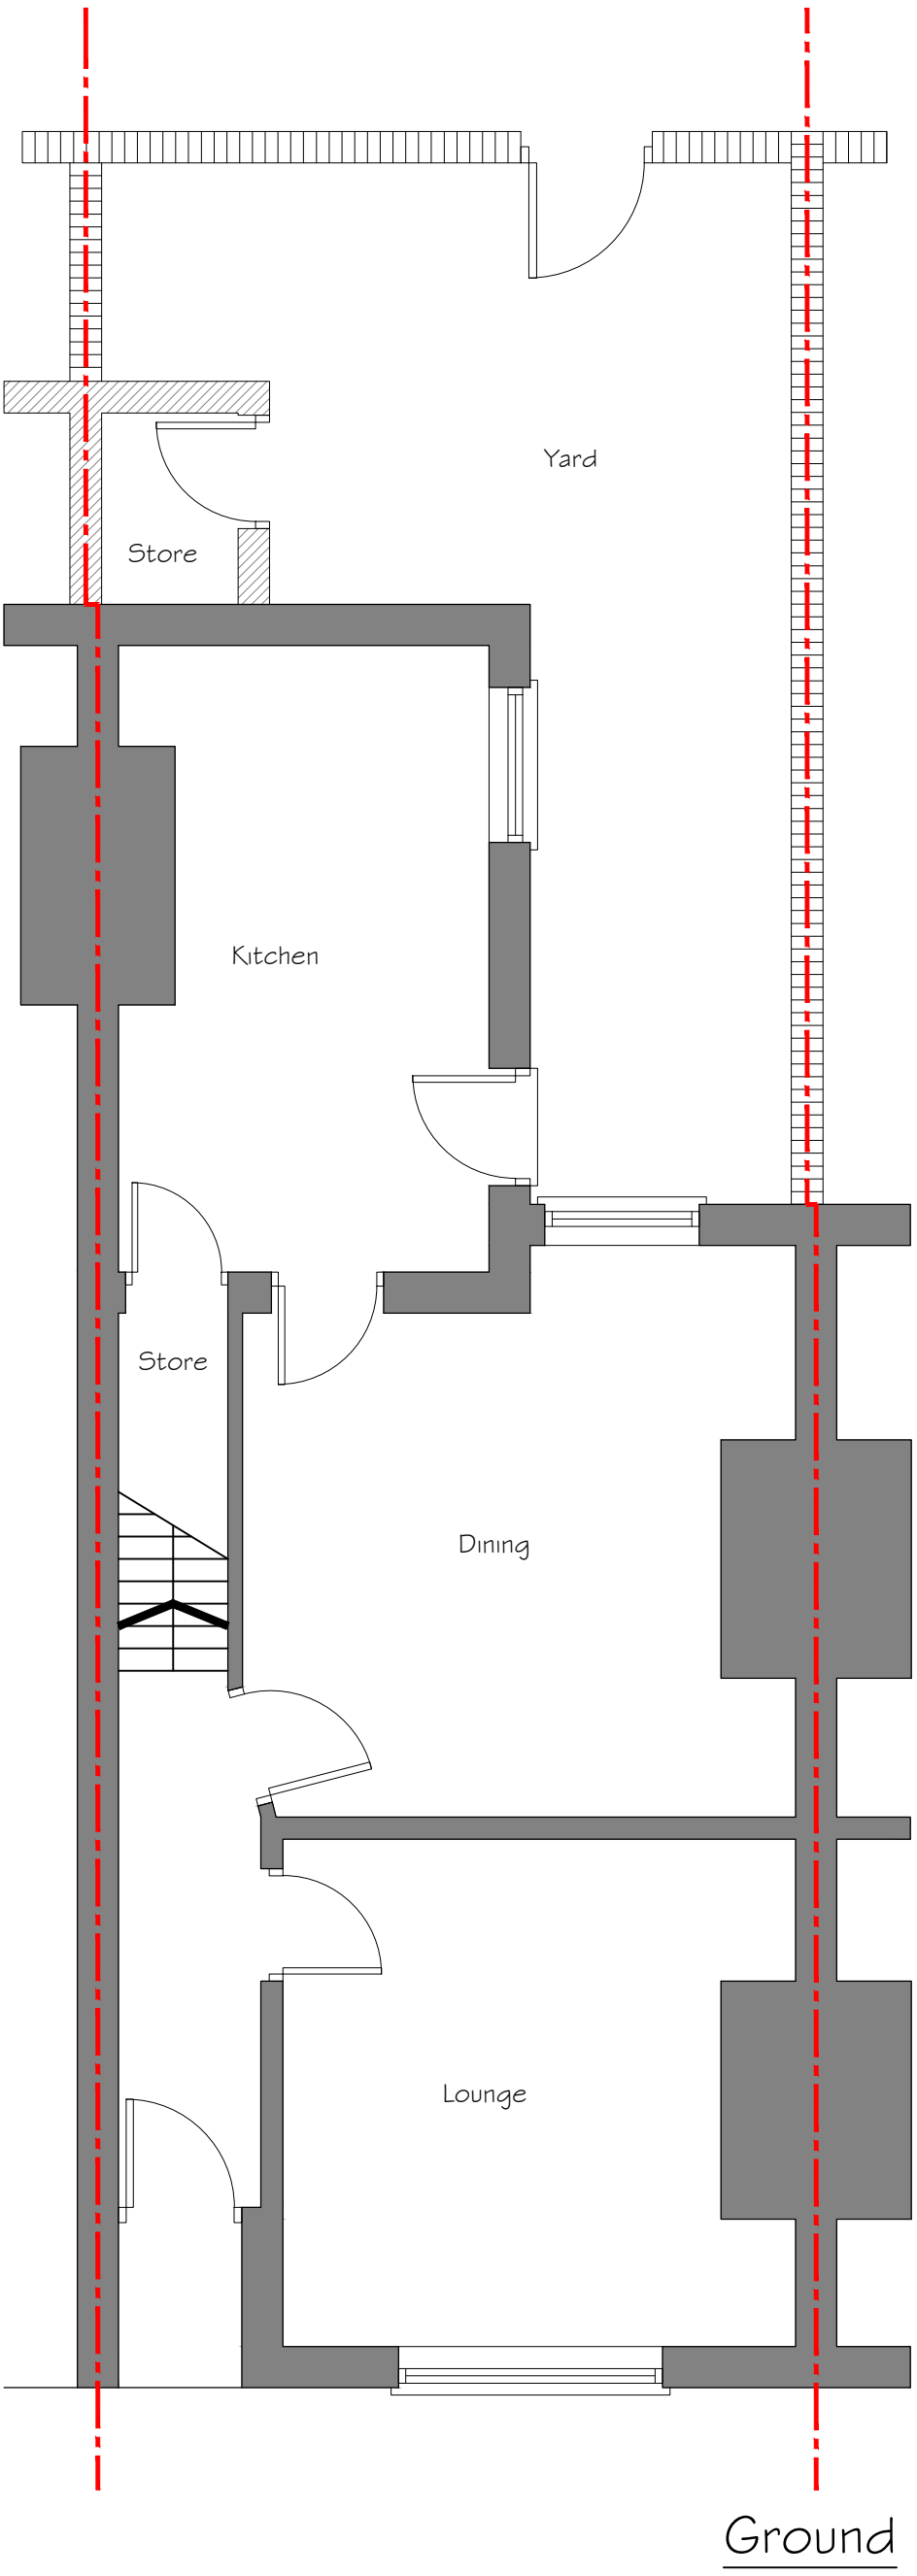

Ground

Revision	Description	Init.	Date
----------	-------------	-------	------

PLANNING

 <small>47A Park Lane Poynton Stockport Cheshire SK12 1RD Tel: 01625 403 516 Fax: 01625 403 516 E-mail: info@pzy-architects.co.uk</small>	Project: 11 Bankfield Avenue, rear single storey extension and dormer extension		
	Client: <div></div>		
	Drawing Title: EXISTING GROUND FLOOR PLAN		
	Drawing No: KR657-G9-PL-103	Rev: -	Scale: 1:50@A3