



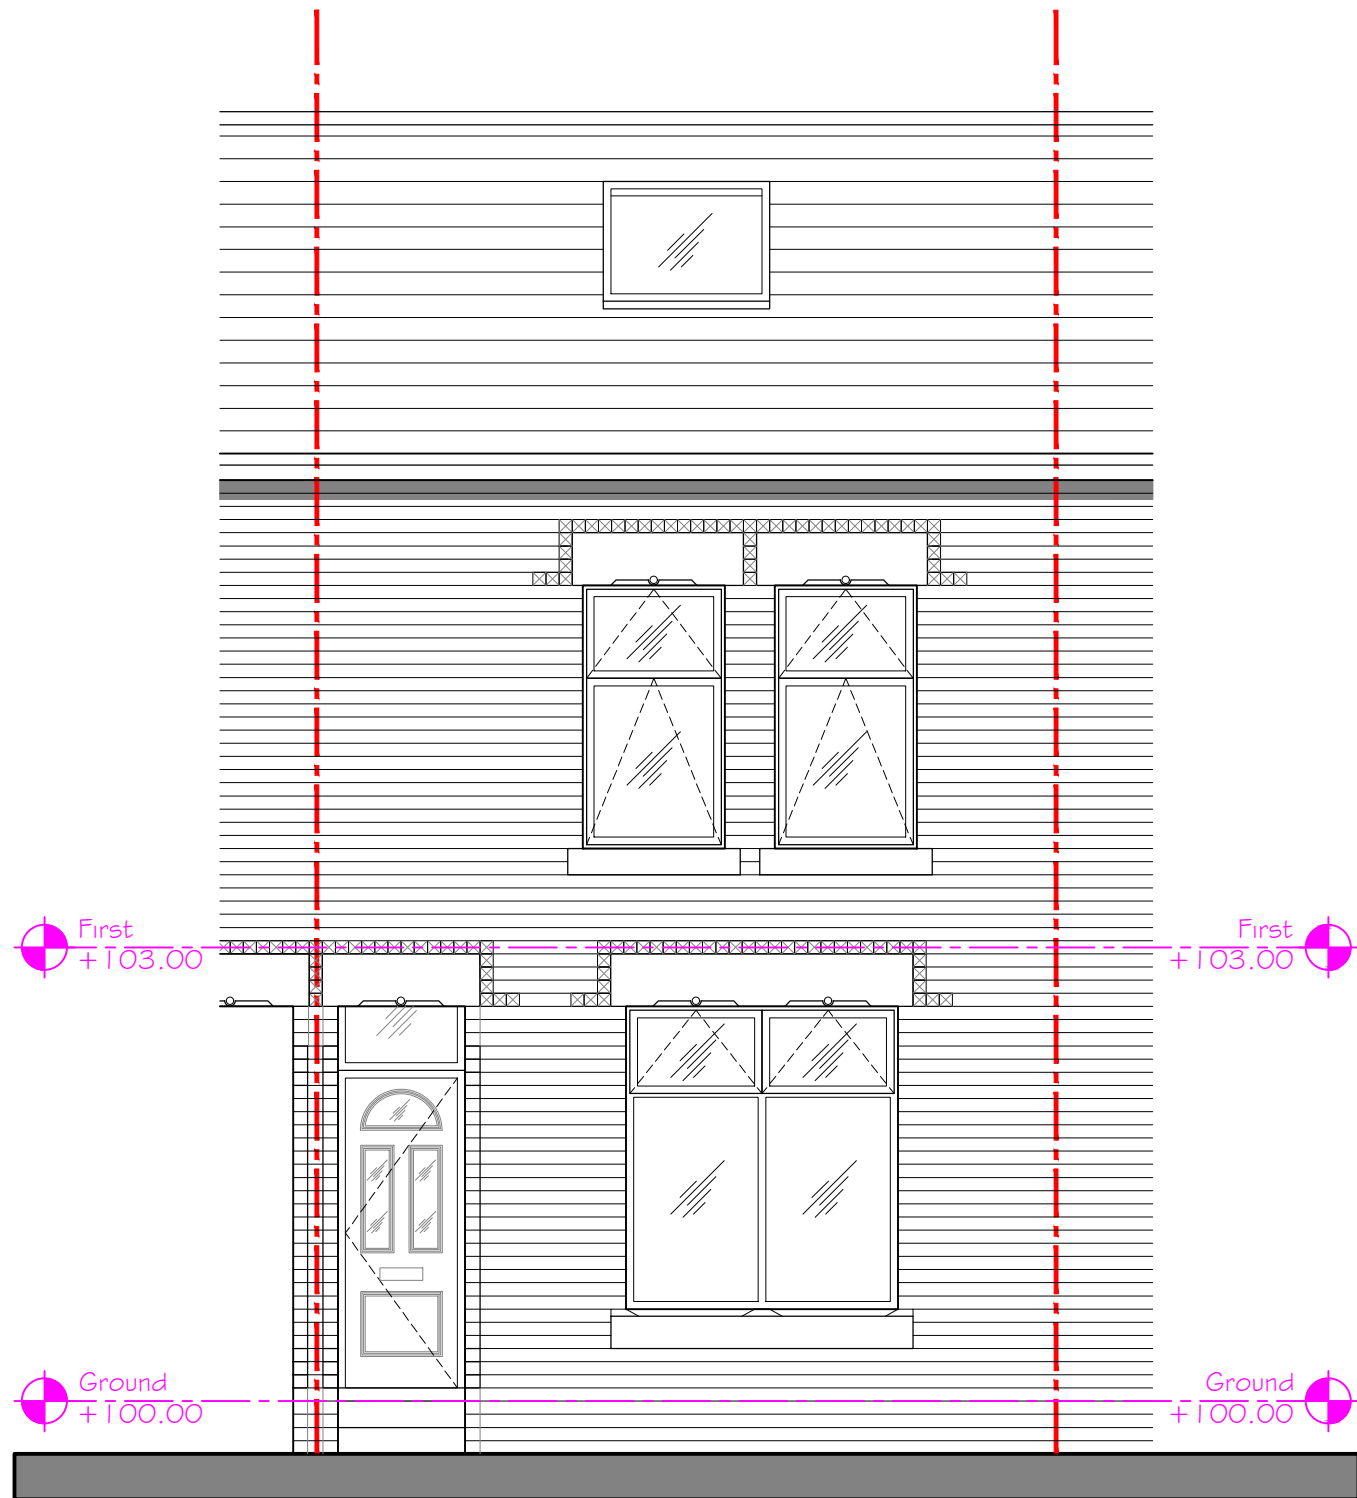

South

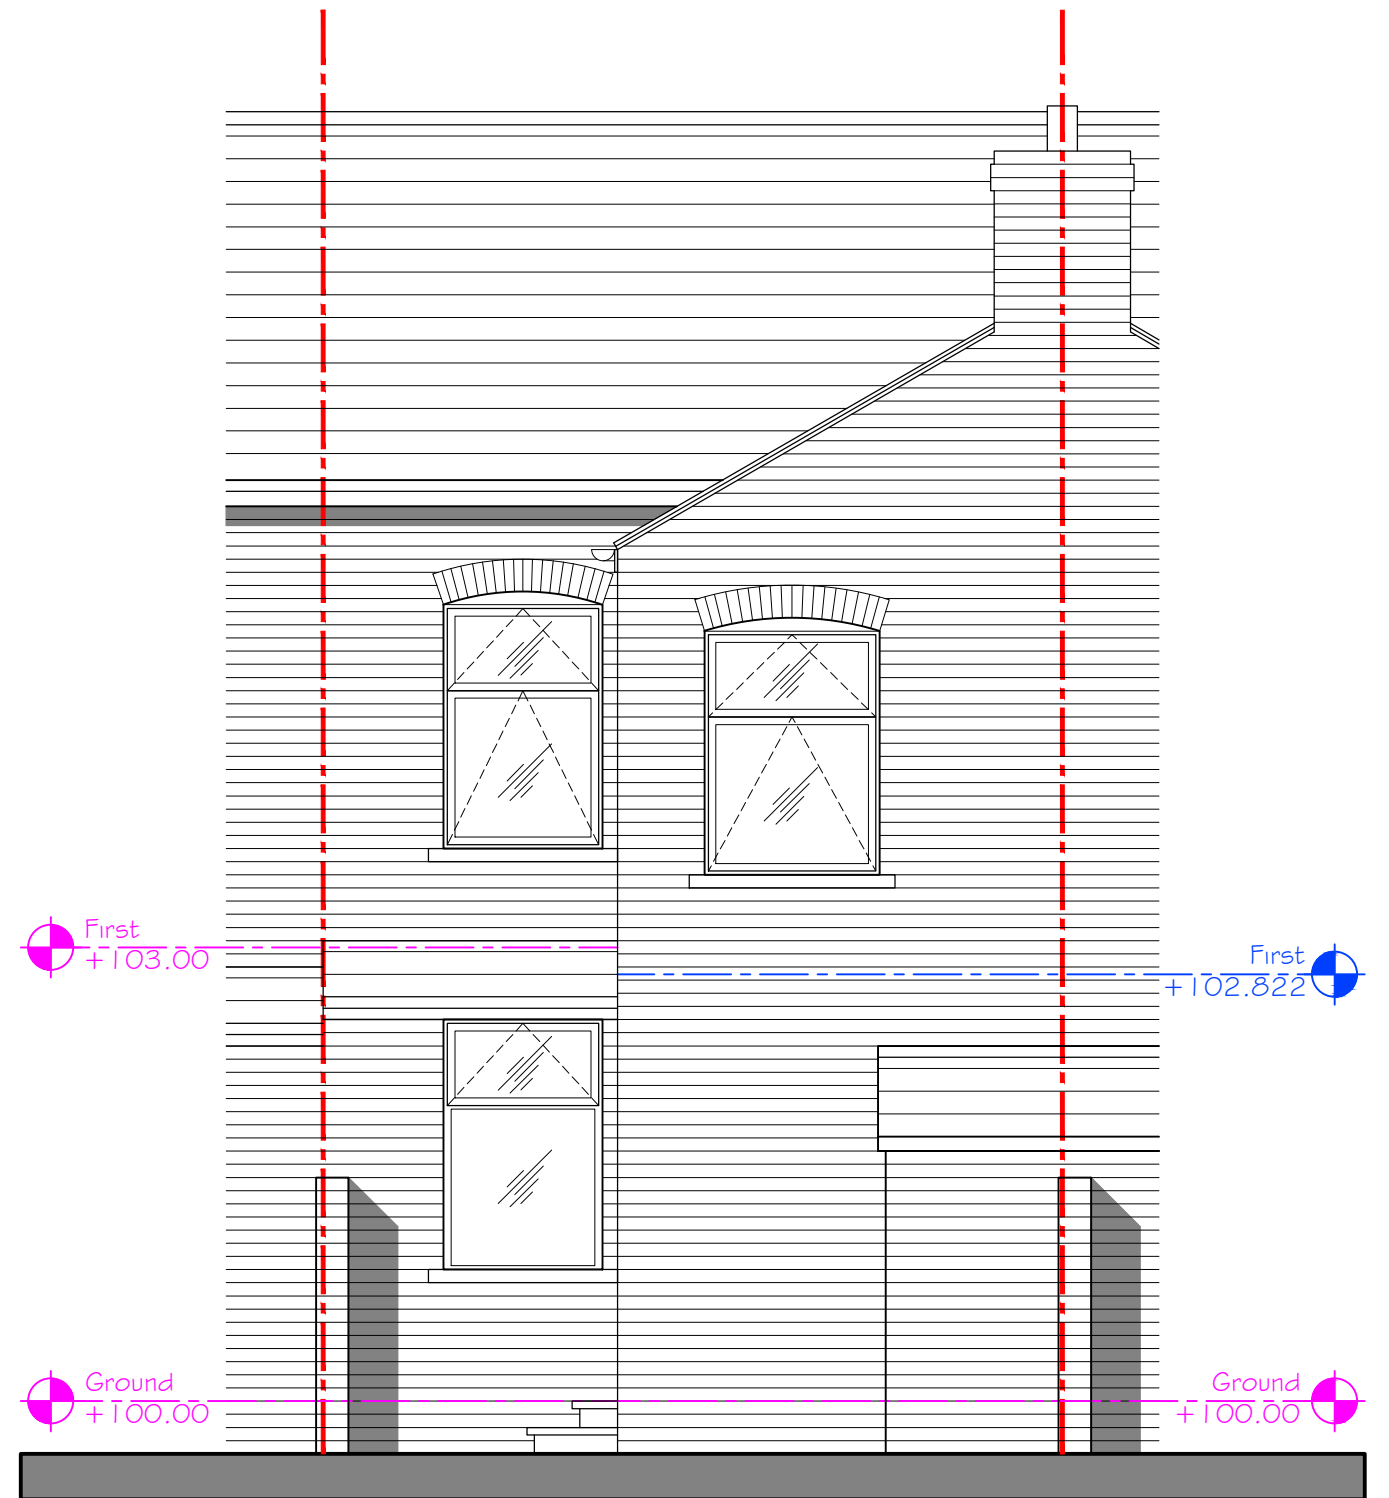

North

PLANNING

 <small>47A Park Lane Poynton Stockport Cheshire SK12 1RD Tel: 01625 403 516 Fax: 01625 403 516 E-mail: info@pzi-architects.co.uk</small>	Project:			
	11 Bankfield Avenue, rear single storey extension			
	Client:			
	Drawing Title:			
EXISTING				
NORTH AND SOUTH ELEVATIONS				
Drawing No:	Rev:	Scale:		Date:
KRG57-69-PL-106	-	1:50@A3		11.09.2023
Drawn By:	Checked:			
D.J.J	J.Albutt			

Revision	Description	Init.	Date
----------	-------------	-------	------