


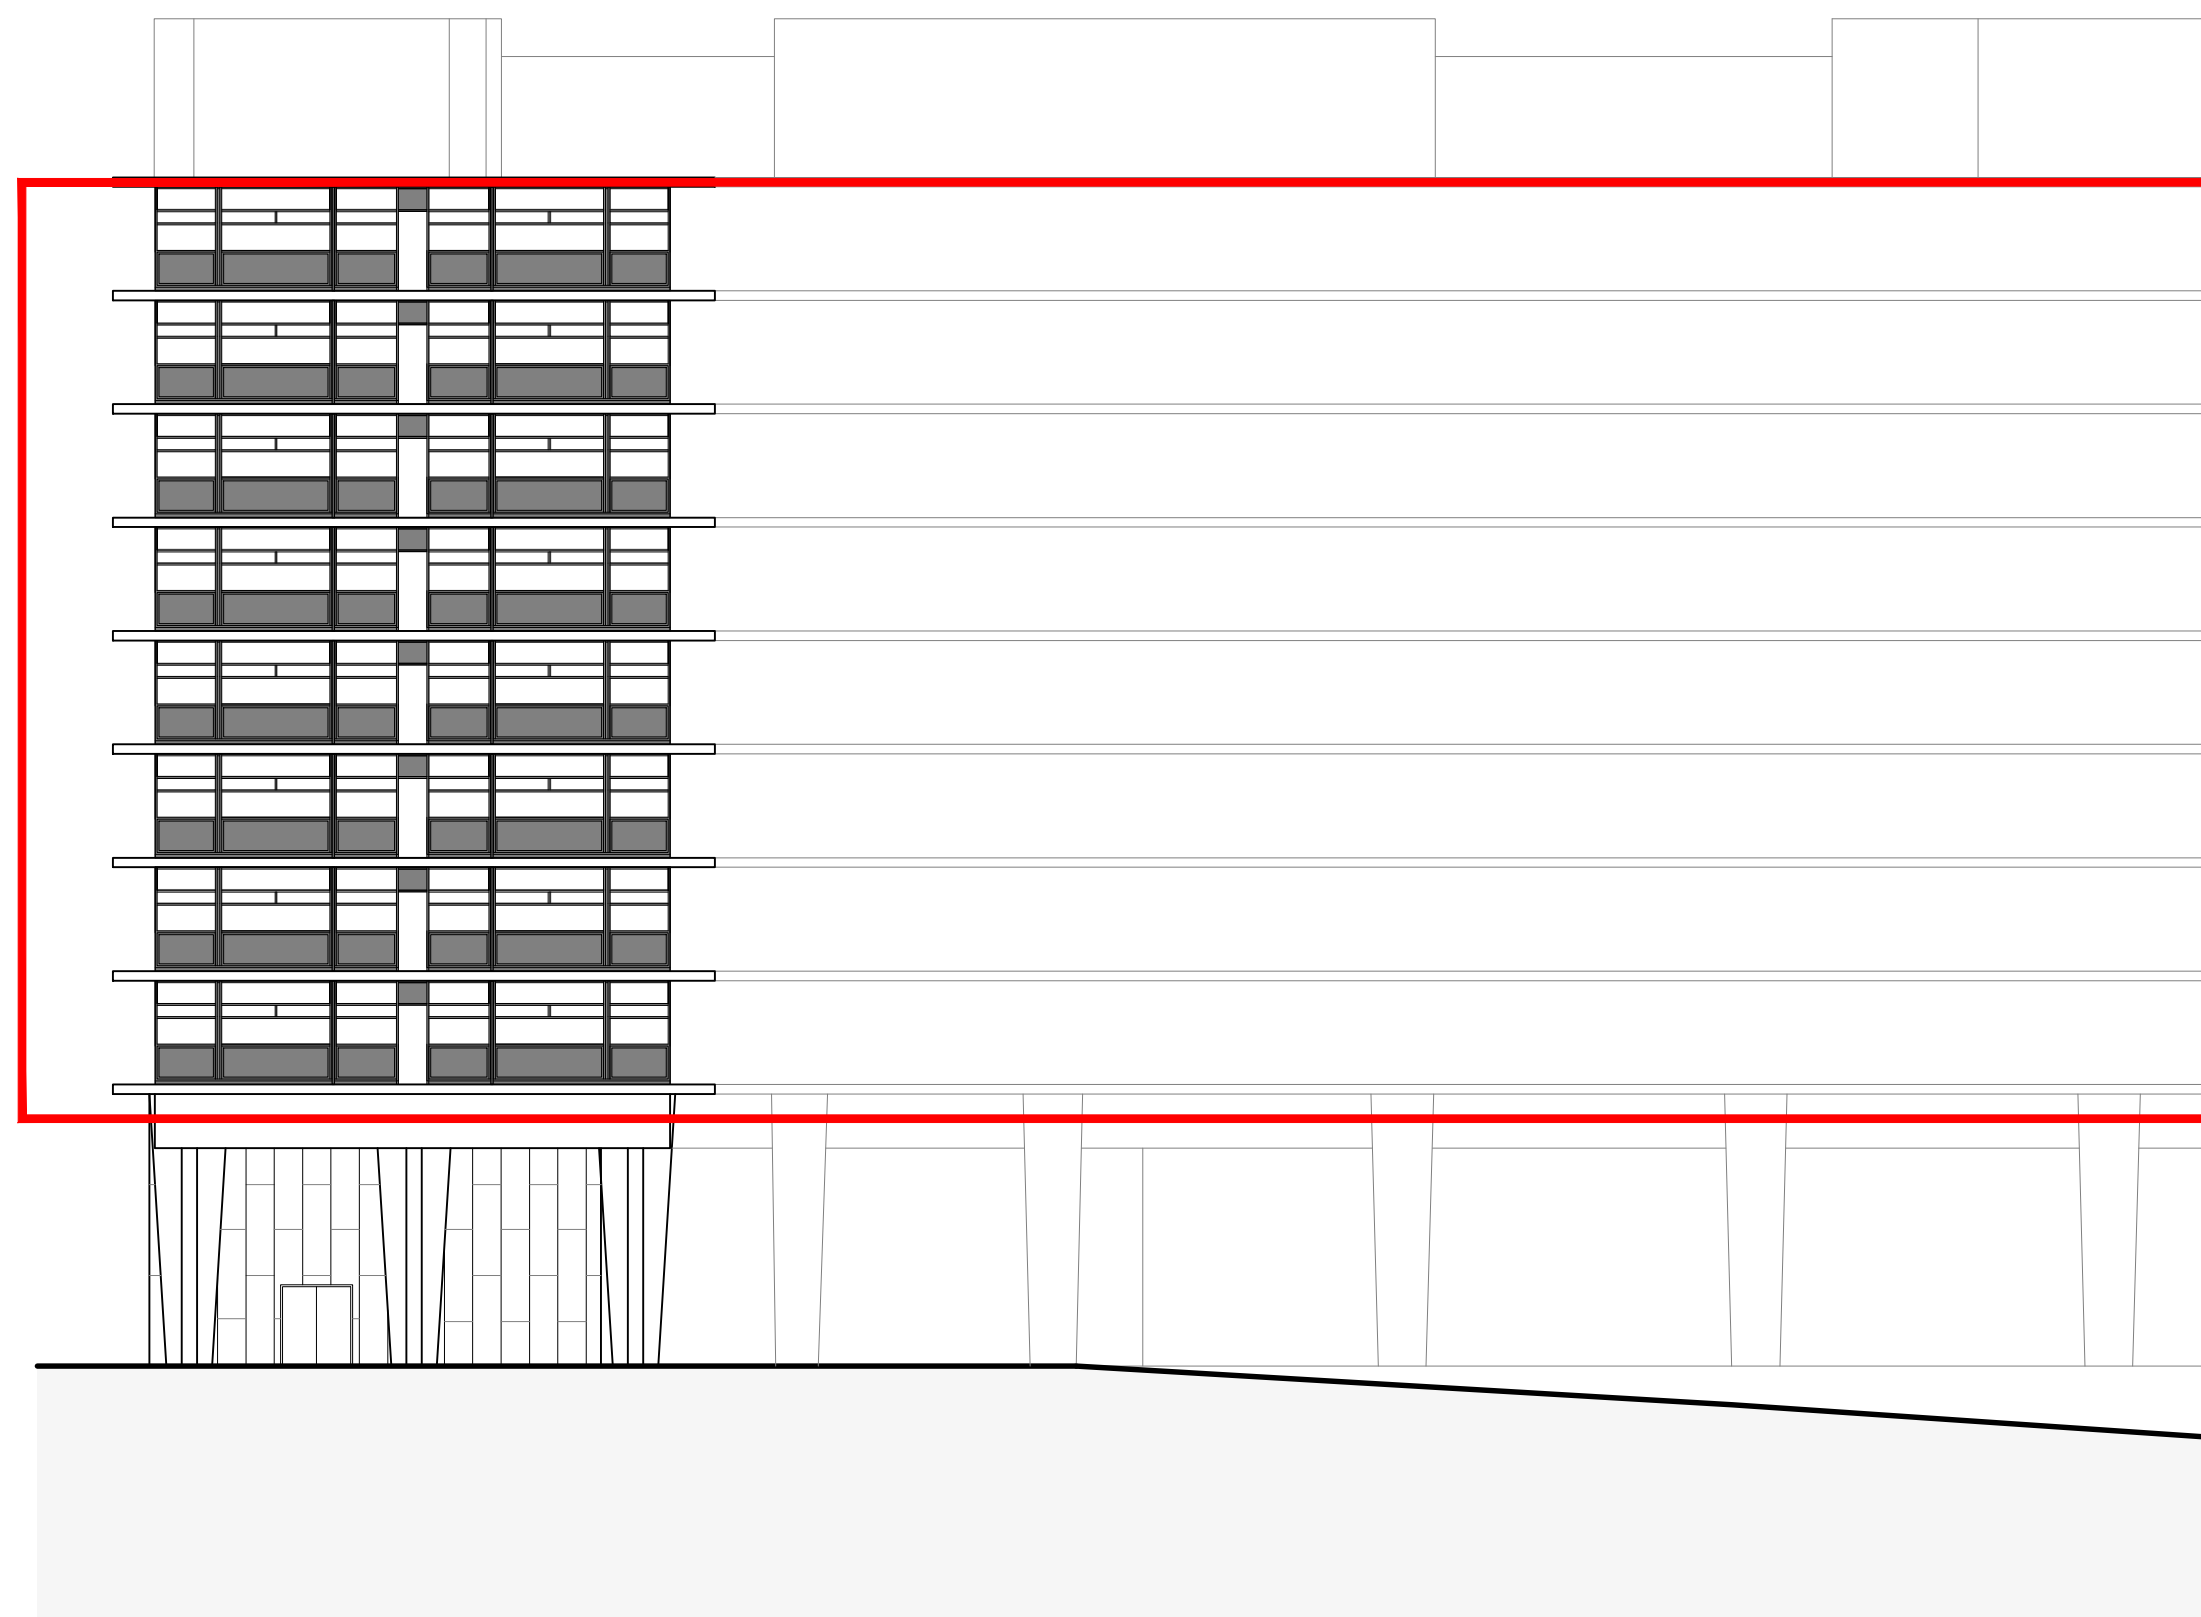


EXISTING NORTH (END) ELEVATION C-C
1:200@A1



EXISTING SOUTH (END) ELEVATION D-D
1:200@A1




PROPOSED NORTH (END) ELEVATION C-C
1:200@A1

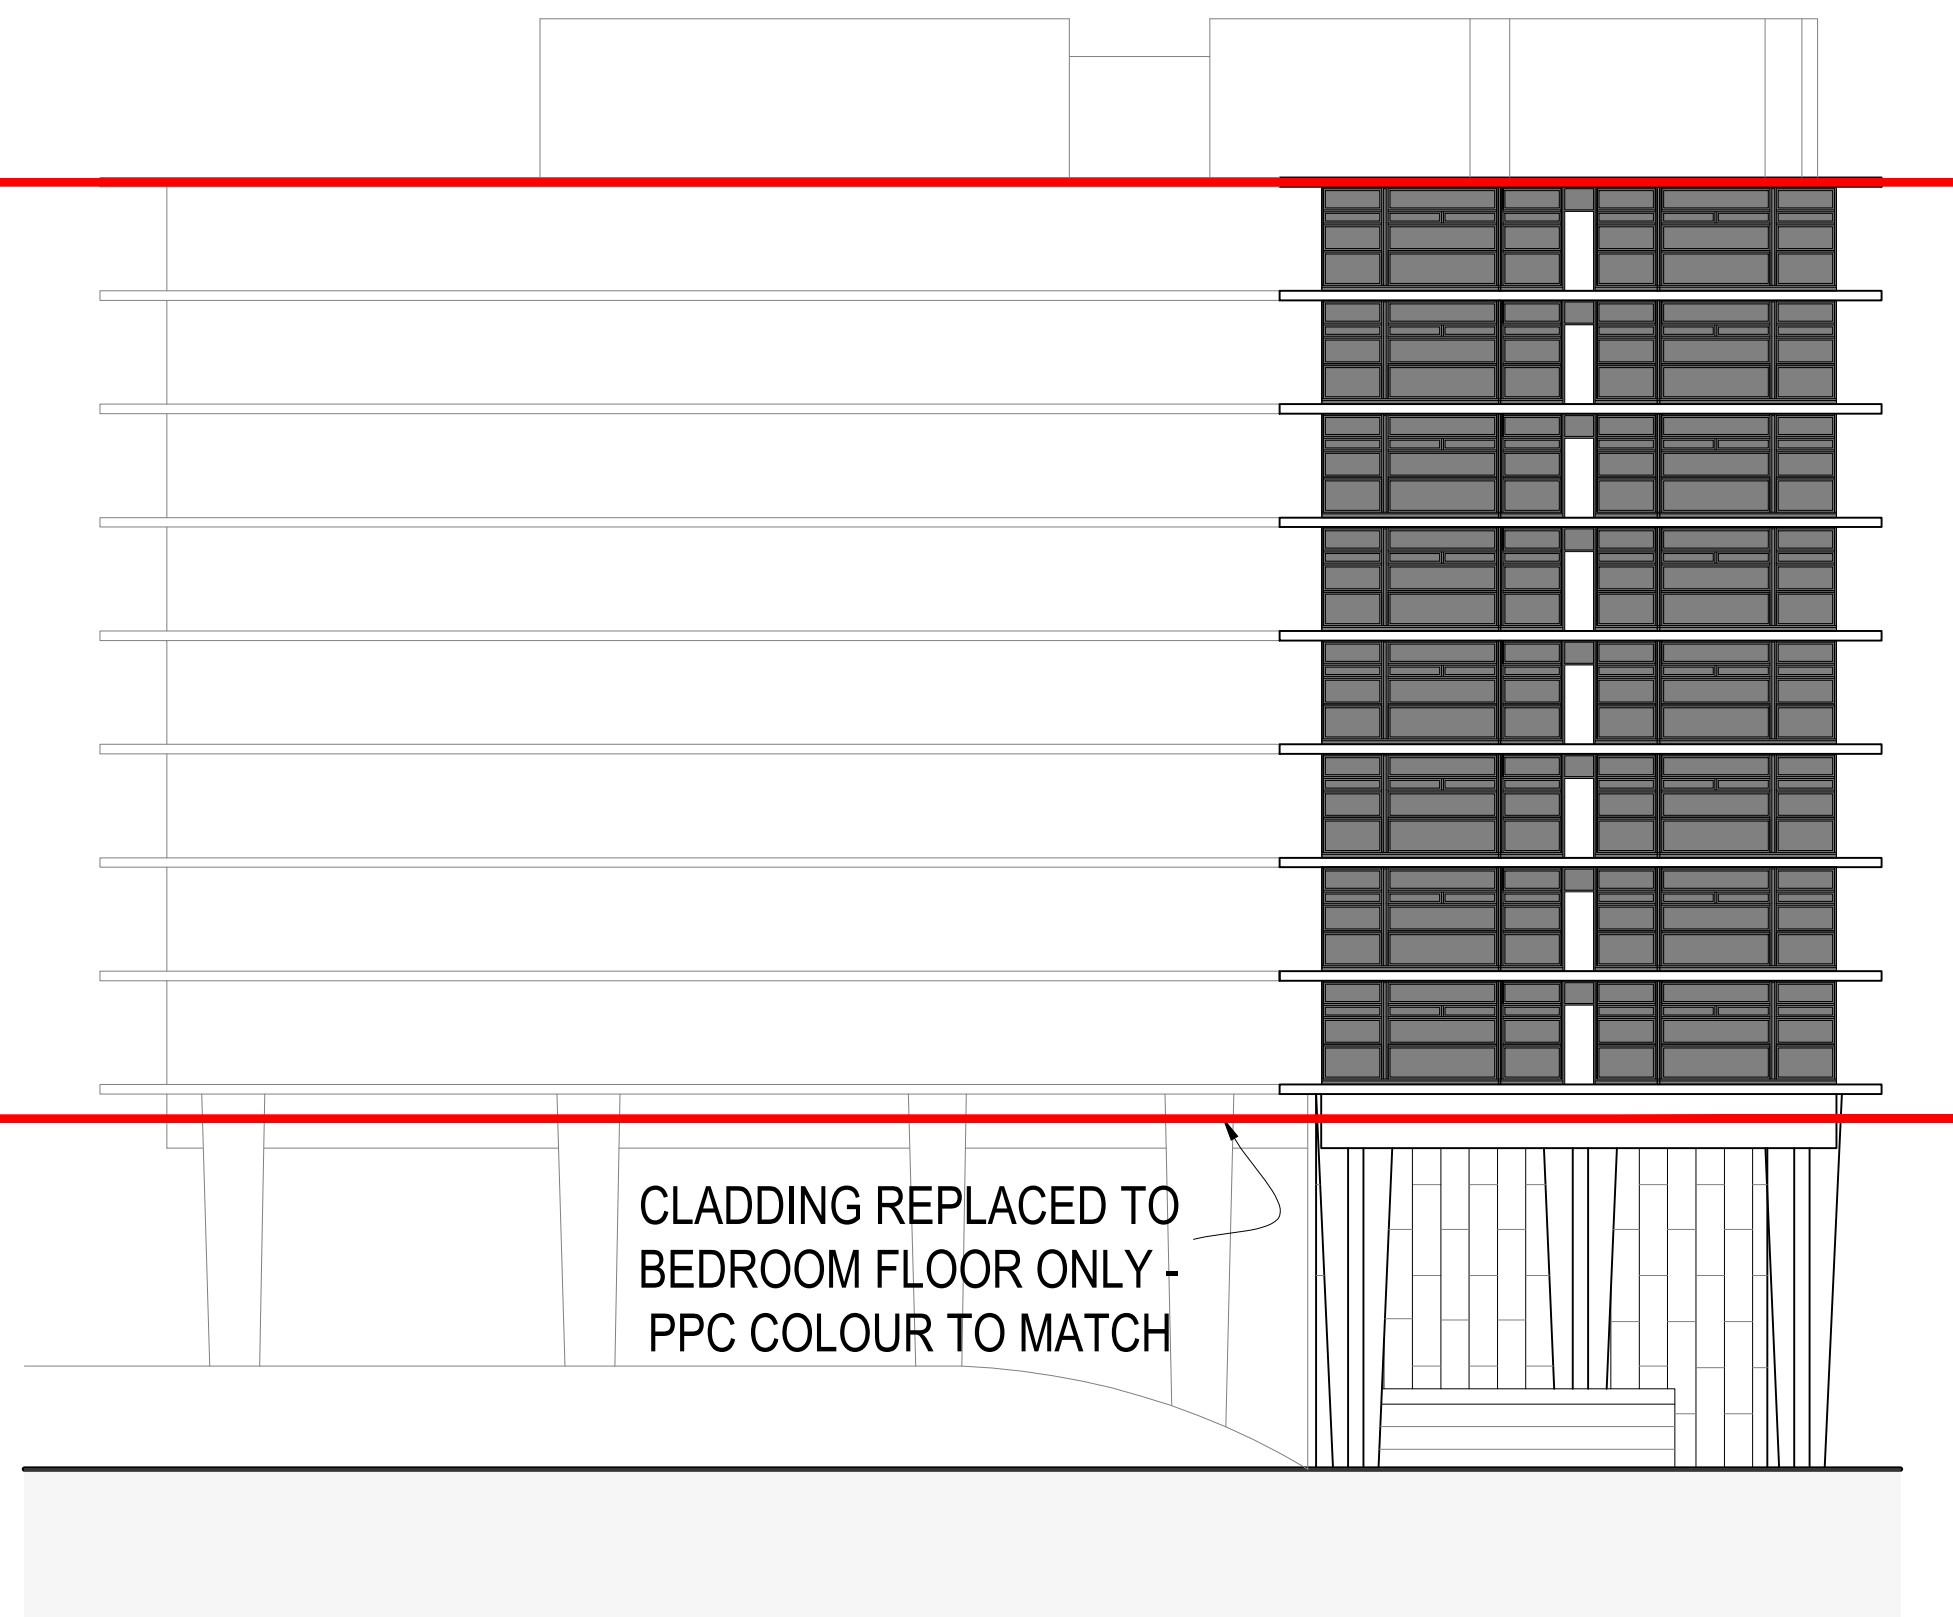

PROPOSED SOUTH (END) ELEVATION D-D
1:200@A1

0 2 5 10 20m

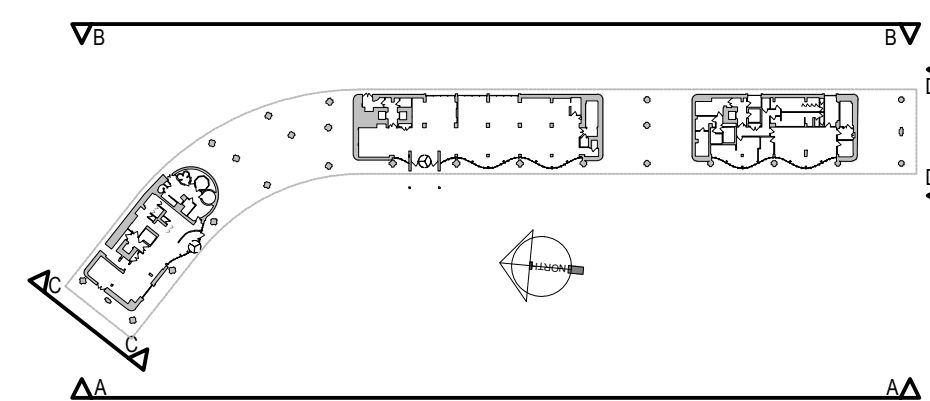

client:		project:		drawing:		date:	
HAMILTON PYRAMID EUROPE		GATEWAY MANCHESTER LONDON ROAD MANCHESTER, M1 2PG		EXISTING AND PROPOSED EAST ELEVATION B-B			
project no:	drawing no:	revision:	drawn:	checked:	date:	scale @ A1	
7442	PS.204	#	DF		10.03.23	1:200	