


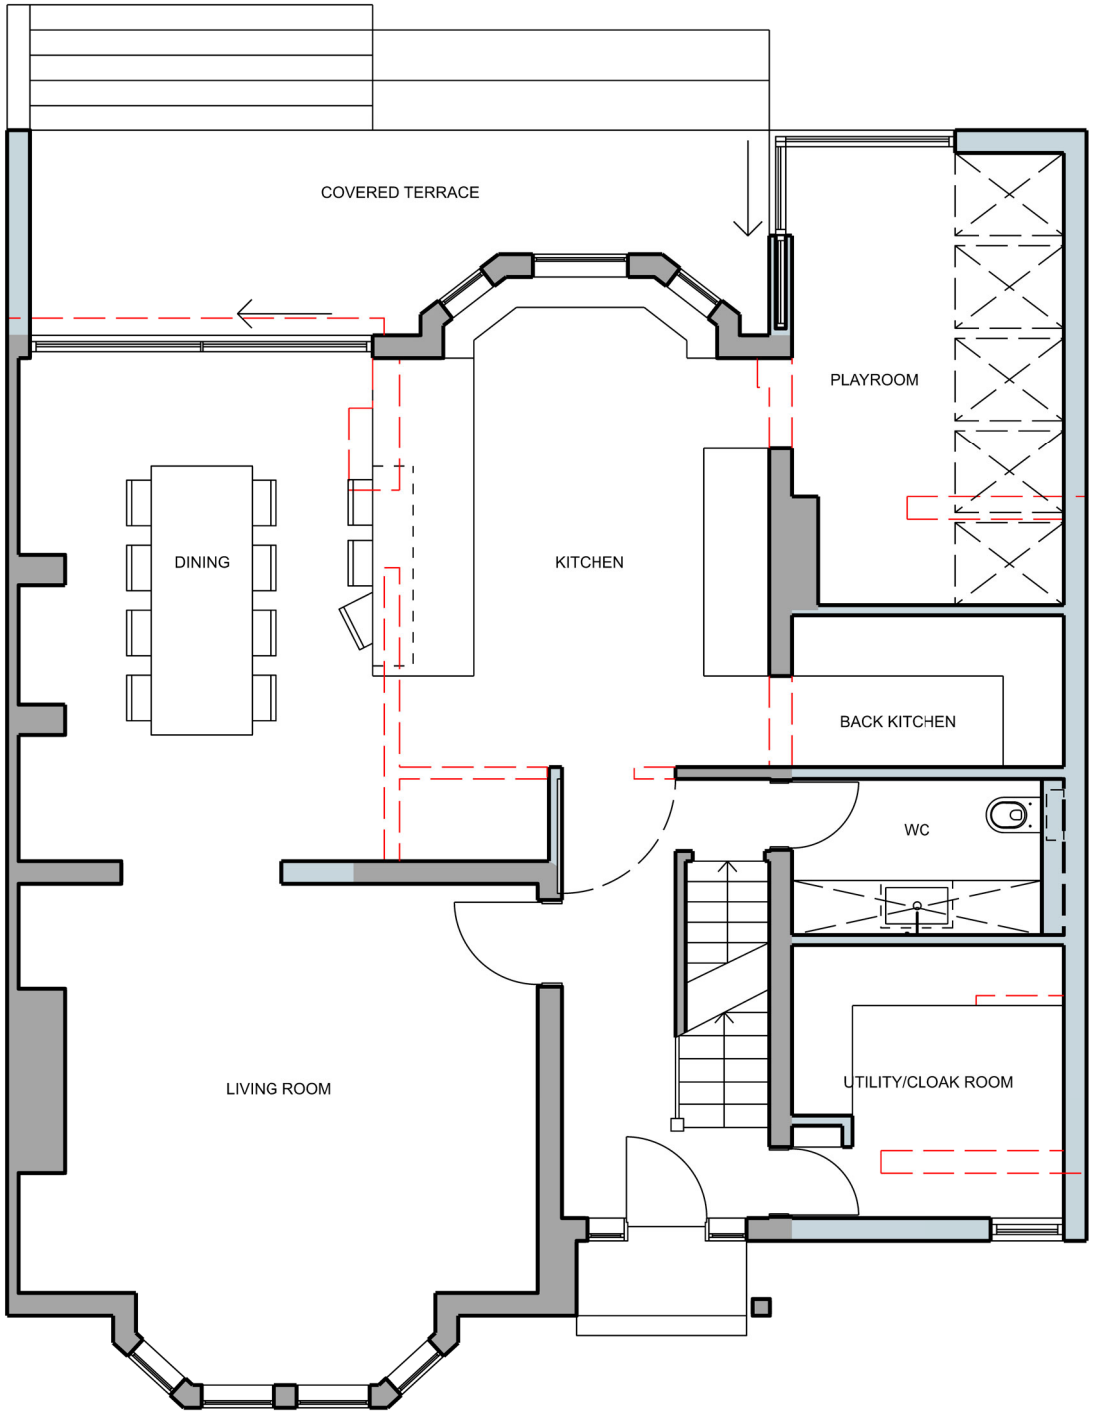

edmunds architects ltd
www.edmundsarchitects.com

Do not scale from this drawing

This drawing is the copyright of edmunds architect ltd

All dimensions to be checked on site by contractor
Contractor to report any dimensional discrepancies,
errors or omissions prior to works commencing on site

Notes

- Existing building
- Existing walls/structure to be removed
- Proposed new walls

Rev.	Date	Drawn	Description
P1	06.09.2023	AE	Issued for Planning

Project
11 OAK AVENUE
Client
MRS L WISE & MR B CRANGLE
Scale
1:75 @ A3
Status
FOR PLANNING
Drawing no. / Title
0083_al(05)021_P1

edmunds architects

PROPOSED GROUND FLOOR PLAN