


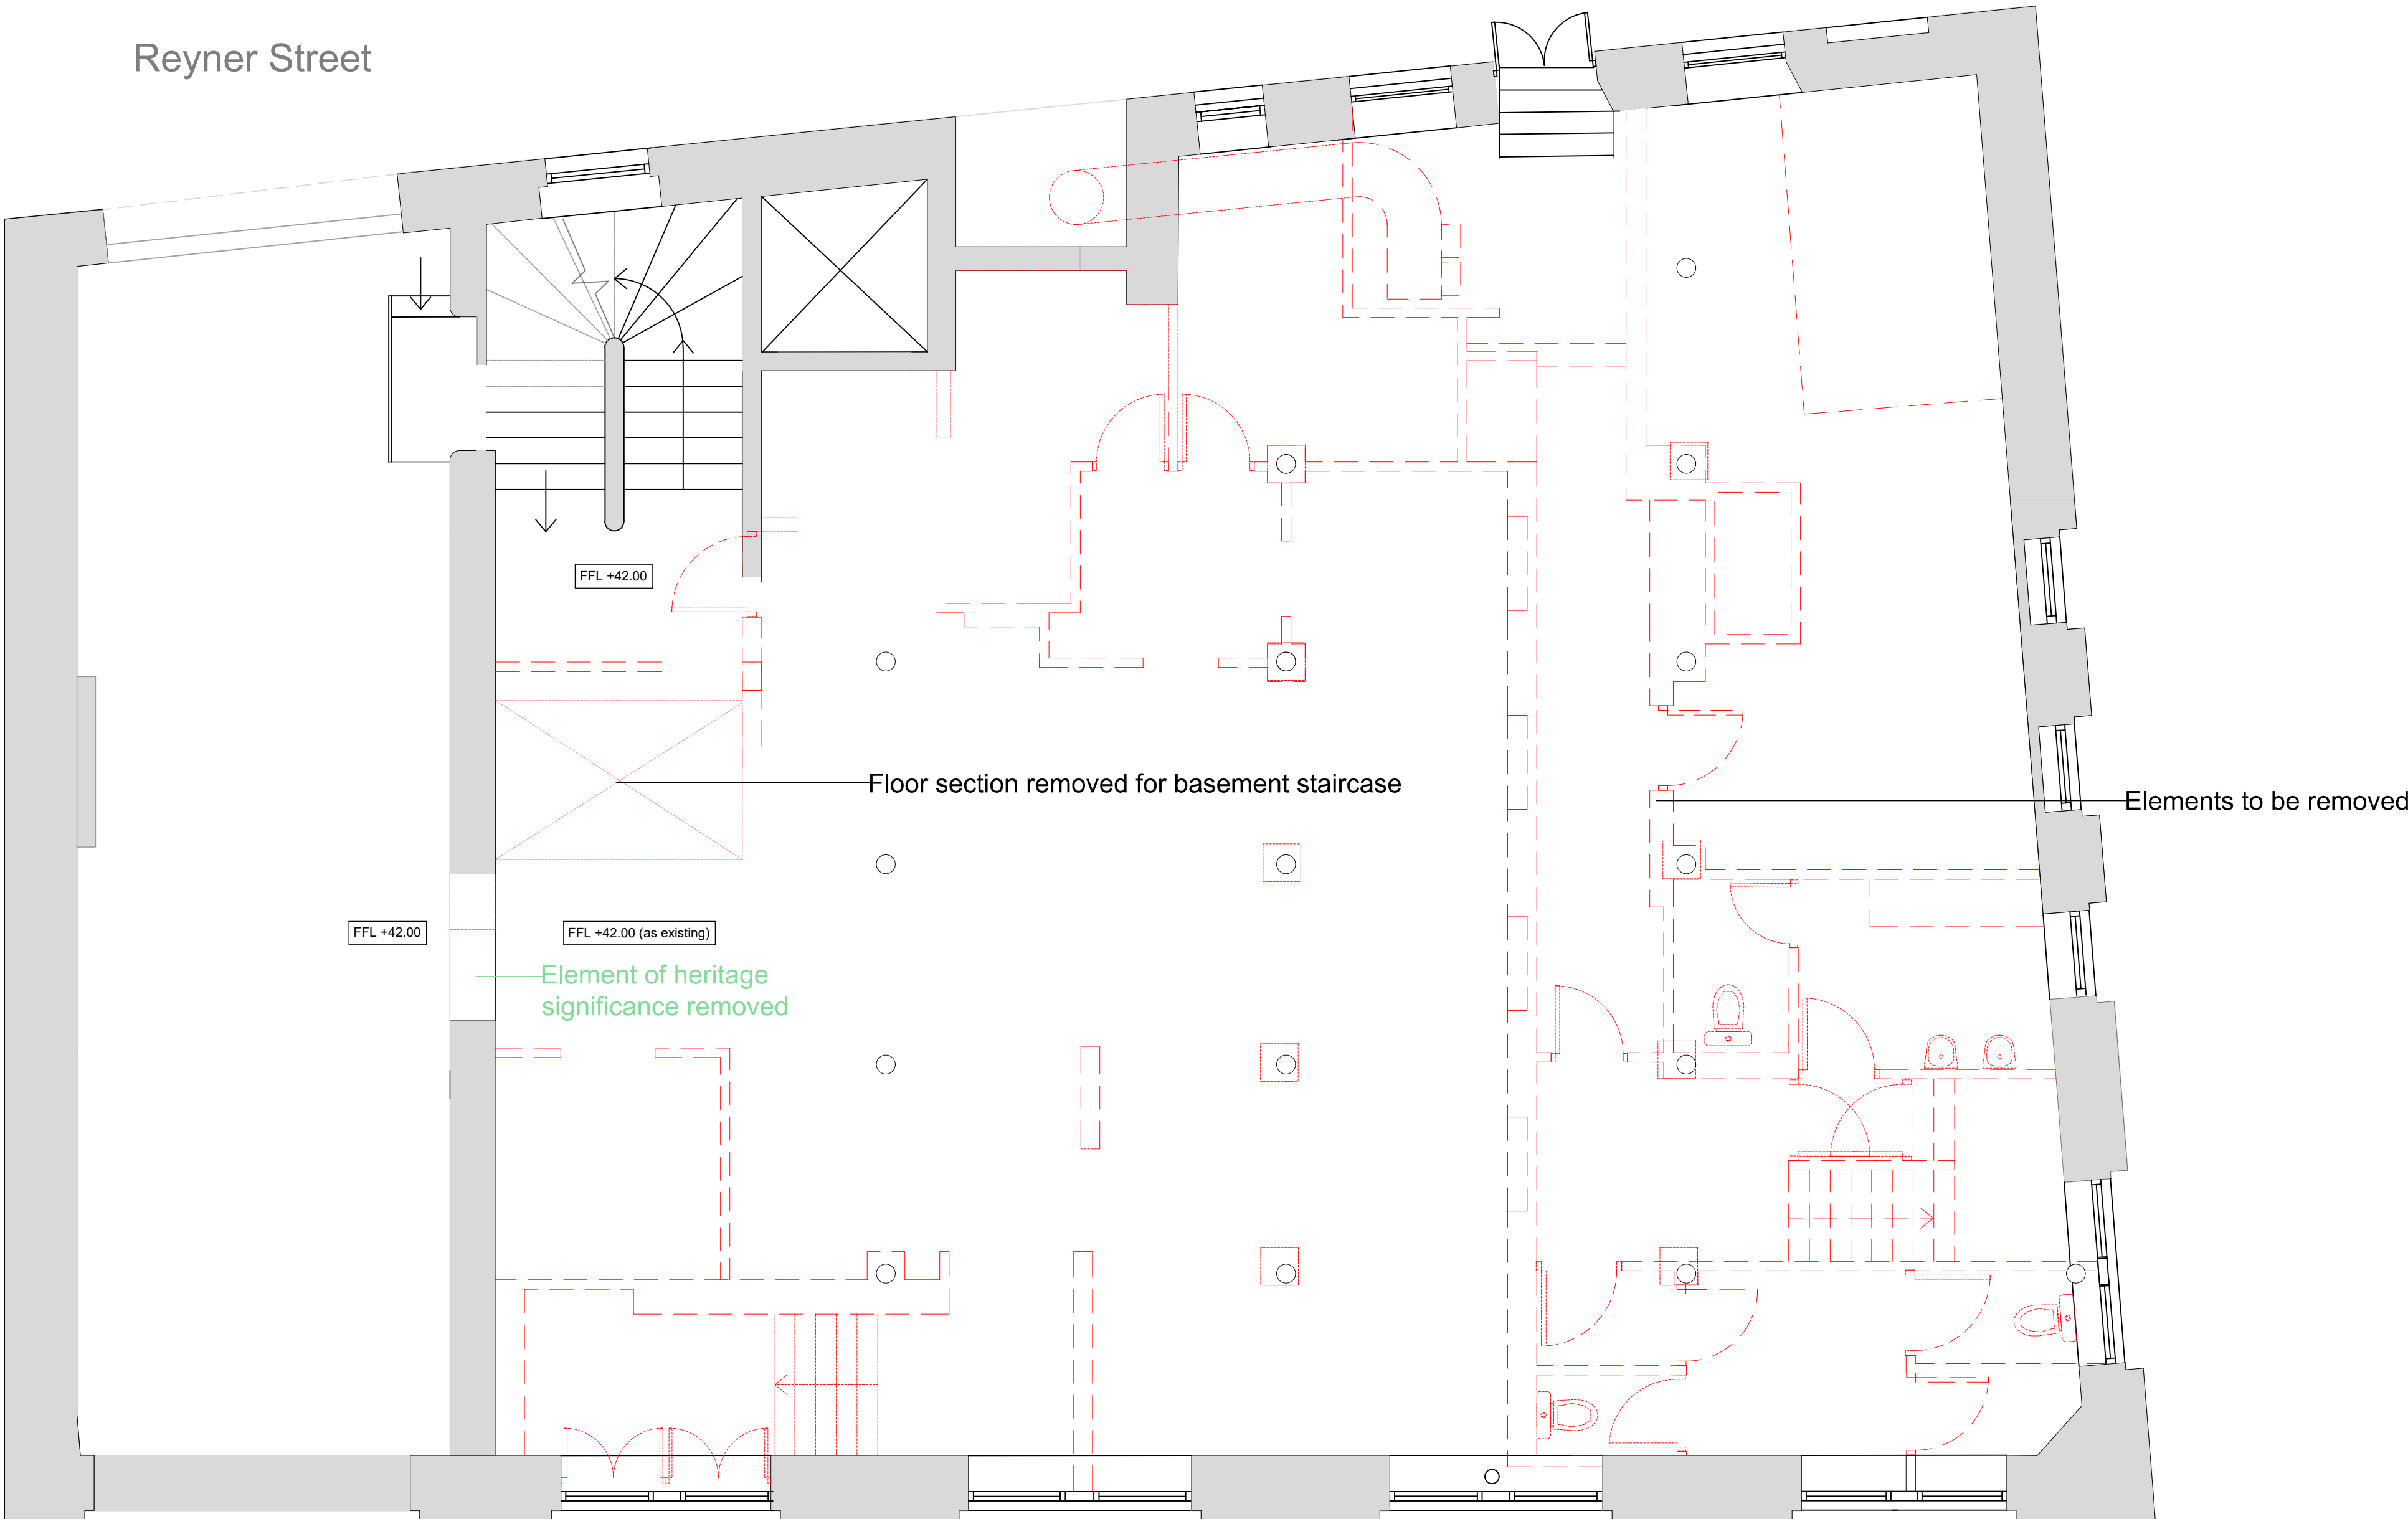

NOTE* - Please ensure that an updated asbestos survey and inspection report is available before commencing with any invasive investigation, repair, refurbishment or new works

Lower Ground Floor Plan
1:50

the spacestudio[™]
architects & designers

Tom Liddell
Tom Liddell Architects
111-113 Great Northern Road
Manchester
M4 1JH
Tel: 0161 275 1922
Fax: 0161 275 1923
www.thespacestudio.co.uk

Tom Liddell
Tom Liddell Architects
111-113 Great Northern Road
Manchester
M4 1JH
Tel: 0161 275 1922
Fax: 0161 275 1923
www.thespacestudio.co.uk

revisions

A - 1. Minor changes to layout
2. Floor area removal indicated

B - Reyner Street entry level indicated

C - Clarification for element removed added

project and code

Fraser House
36 Charlotte Street
Manchester M1 4FD
2022-1008M

drawing title

Removed Elements
Lower GF Plan

PLANNING ISSUE

drawing number / revision

2022-1008M - 022 C

1:50 @ A1

04.07.2023

drawn / checked

CQ / KS

0 0.5 1 2

Metres