




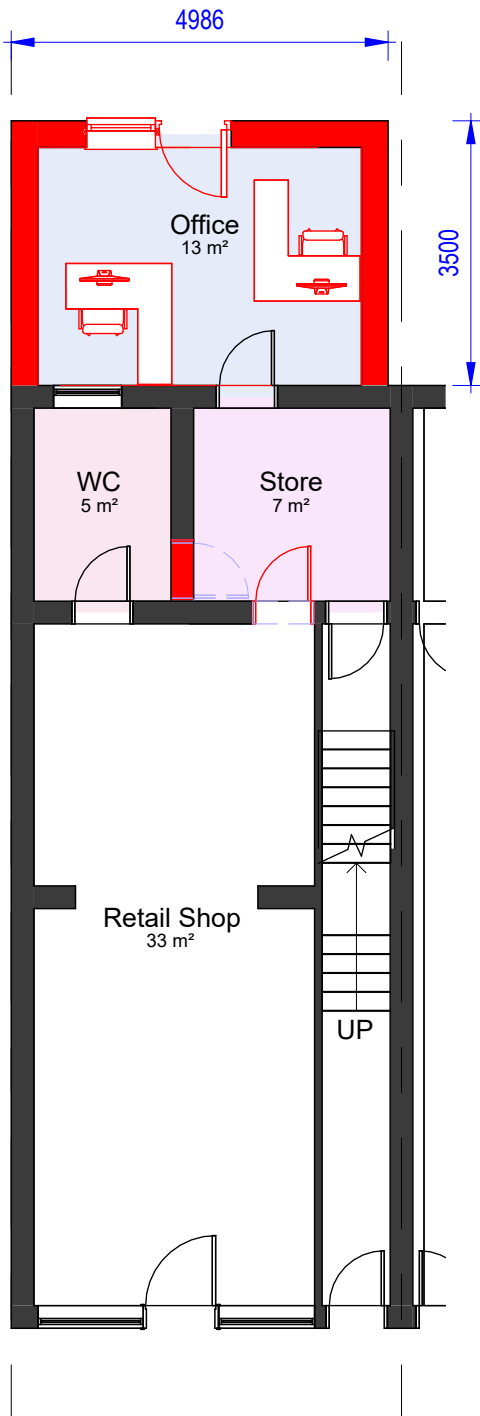

00-P-Ground Floor  
1 : 100

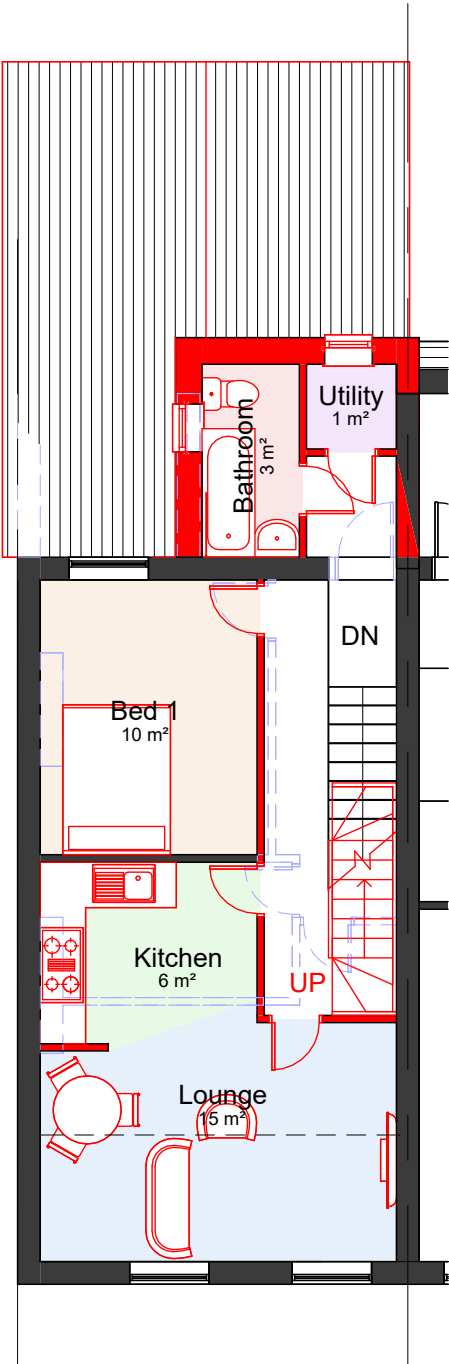

01-P-First Floor  
1 : 100

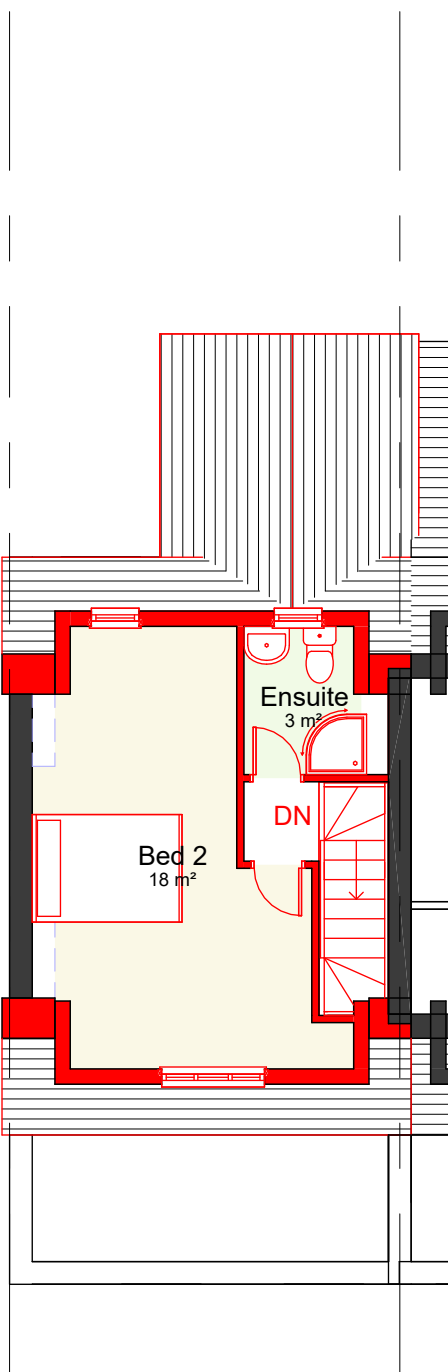

02-New Loft  
1 : 100

COPYRIGHT © ALL RIGHTS RESERVED BY VIKAS ALYAS LTD. DO NOT SCALE FROM DRAWING. DRAWING INDICATES DESIGN INTENT ONLY. REPORT ANY DISCREPANCIES TO CLIENT / VA LTD. NOT TO BE USED FOR CONSTRUCTION UNLESS STATED SO. TO BE READ IN CONJUNCTION WITH OTHER DRAWINGS OR SPECIFICATION WHERE PROVIDED.

ARCHITEK

BUILDING DESIGN CONSULTANCY

0161 511 8479

vikas@architek.uk

916 Stockport Road, Levenshulme, Manchester, M19 3AB

| No. | Description       | Date       |
|-----|-------------------|------------|
| P1  | Issue to Planning | 20.04.2023 |
|     |                   |            |
|     |                   |            |
|   |                              |                                                              |  |                         |                        |                         |
|---|------------------------------|--------------------------------------------------------------|--|-------------------------|------------------------|-------------------------|
| PROJECT<br>Erection of single storey rear extension and erection of front and rear roof dormers to create additional living accommodation. |                              | ADDRESS<br>762 Stockport Rd, Levenshulme, Manchester M12 4GD |  | CLIENT<br>Rehana Rehman |                        |                         |
|   |                              | SHEET<br>Proposed Floor Plans                                |  | Date<br>25.01.2023      | Project number<br>1201 | Scale (@ A3)<br>1 : 100 |
| Drawn by<br>VA   | DRAWING NUMBER<br>A104       |                                                              |  | REV<br>P1               |                        |                         |
| Checked by<br>VA   |                              |                                                              |  |                         |                        |                         |
| Manchester City Council   | PURPOSE OF ISSUE<br>Planning |                                                              |  |                         |                        |                         |