


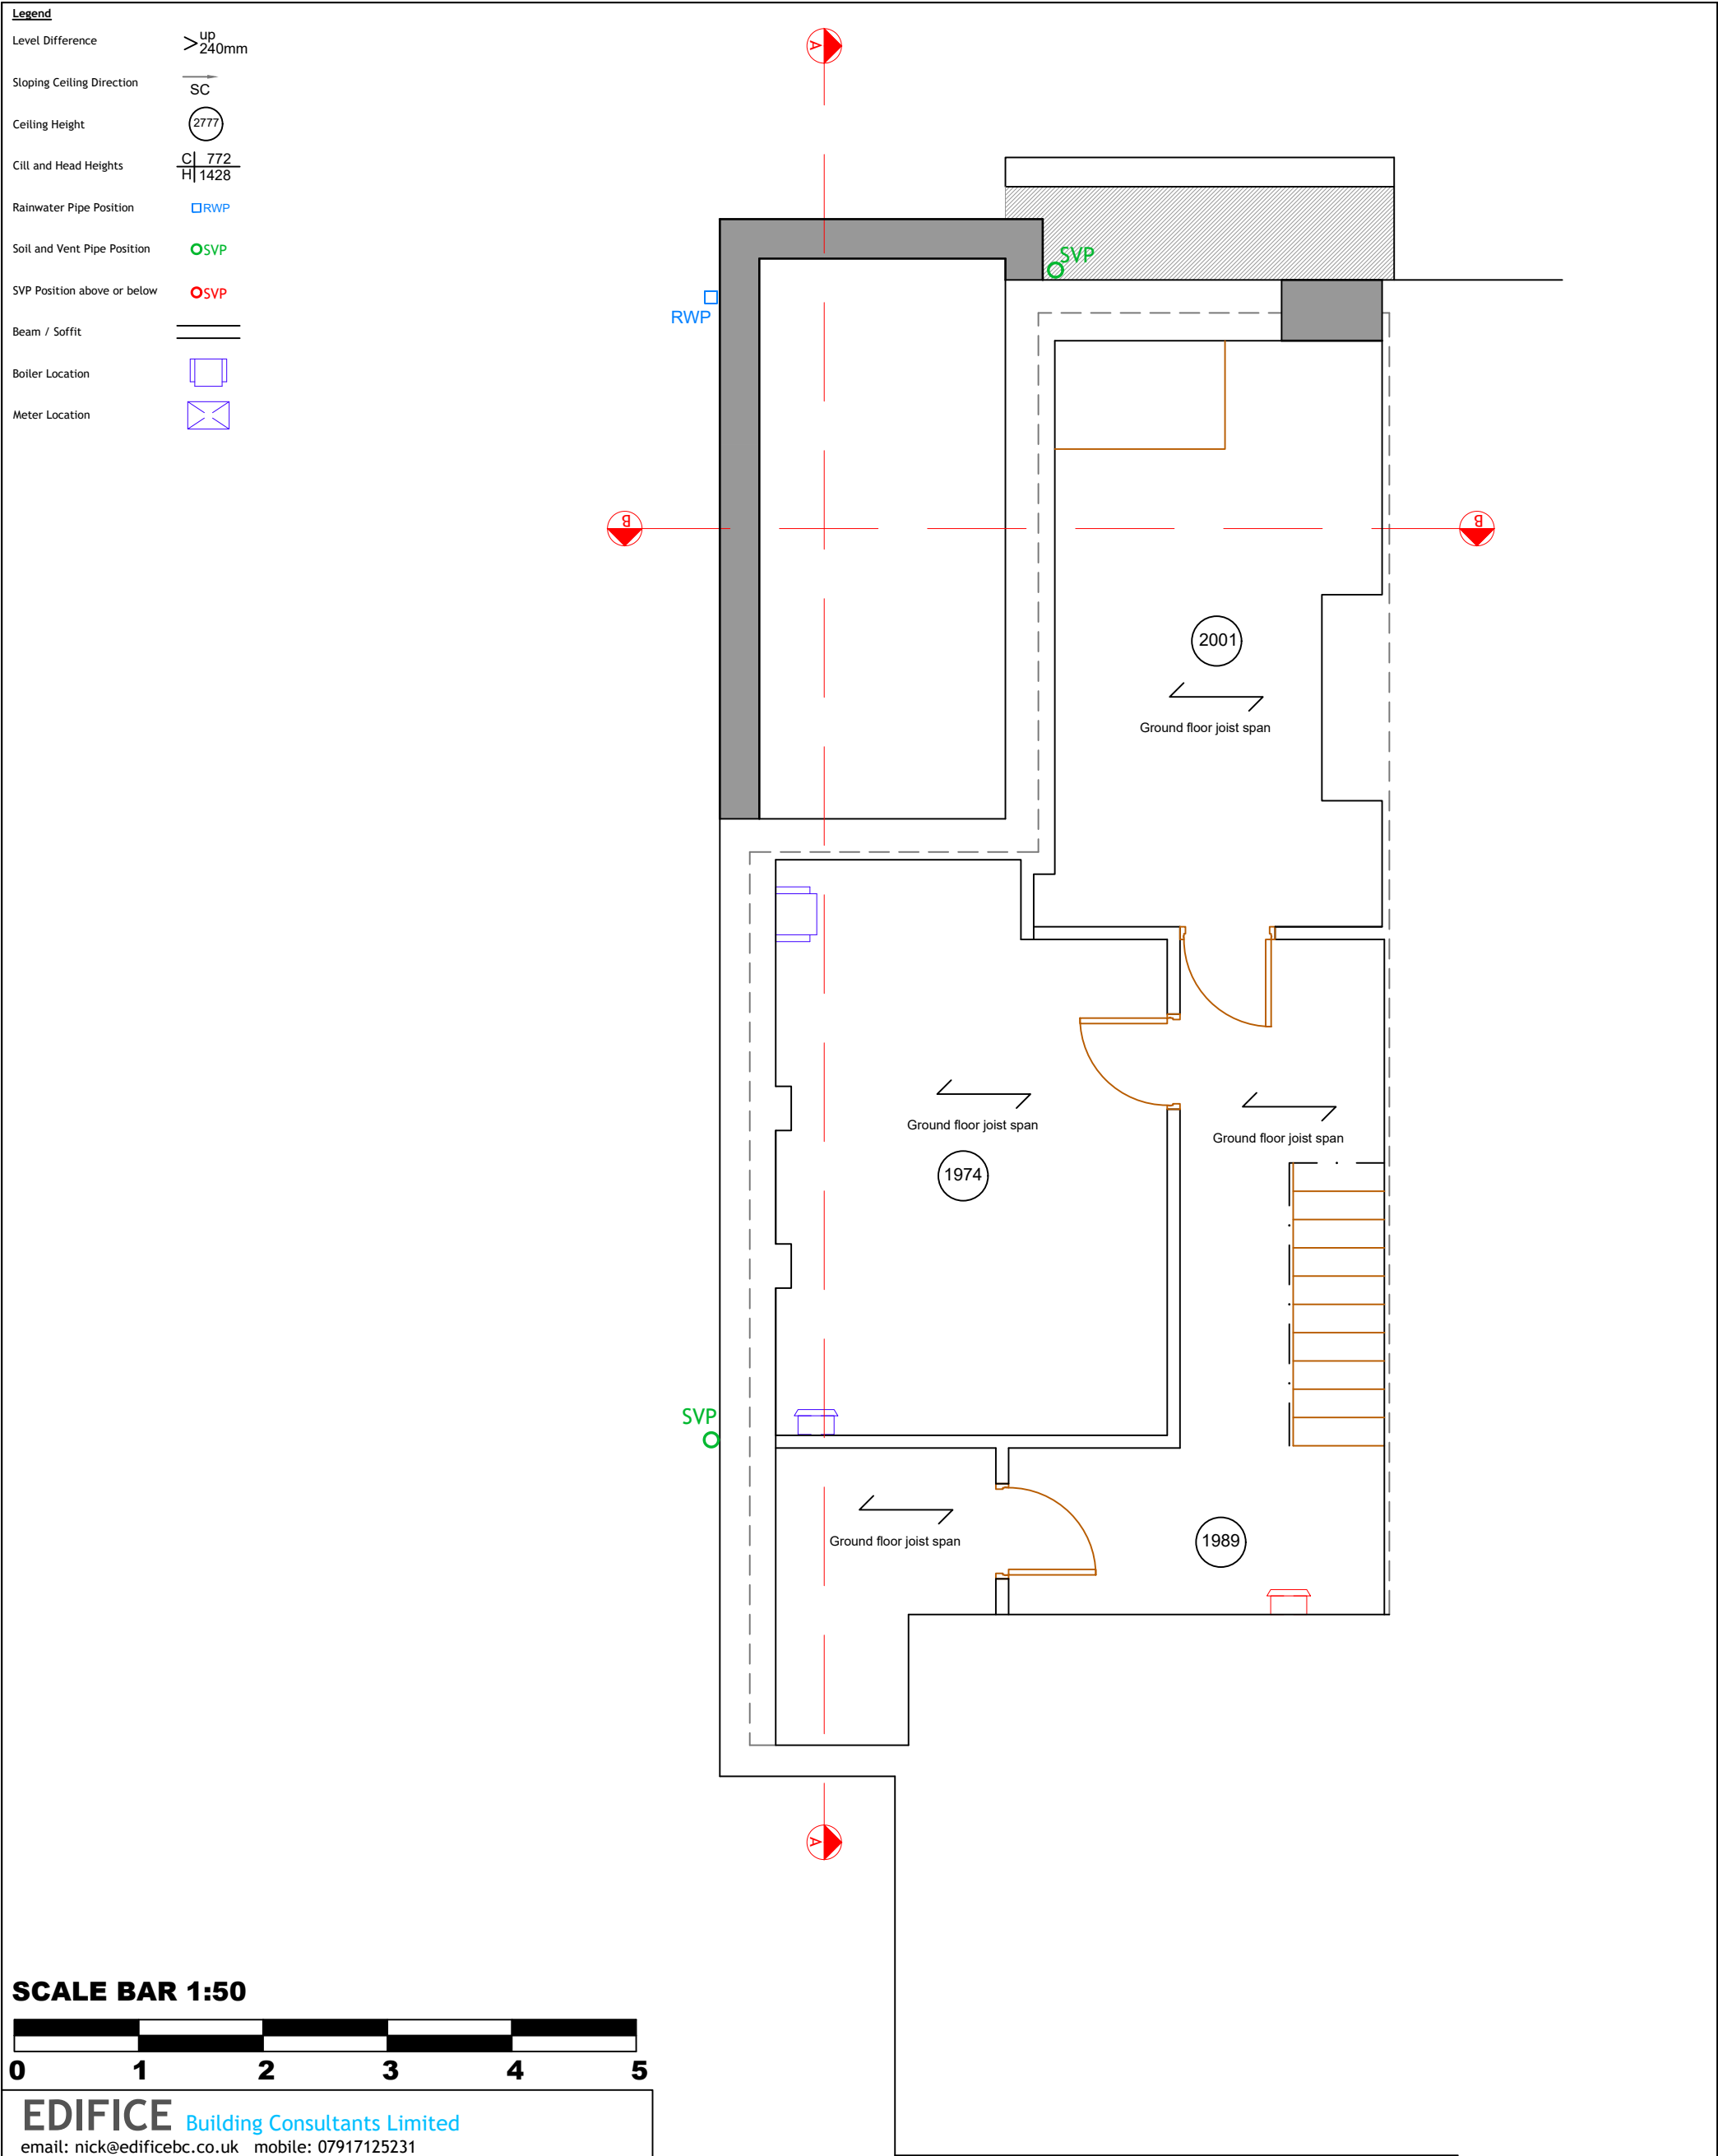

PROPOSED BASEMENT FLOOR

PROJECT Proposed Development at: 9 Rufford Road Whalley Range Manchester	DRAWING TITLE Proposed Basement Floor Plan General Arrangement Planning	CLIENT Mr Slater and Ms Frankland	DATE Sept '23	DRAWING No	REV
			DRAWN BY NH	877-3.02	A
			SCALE 1:50@A3		