
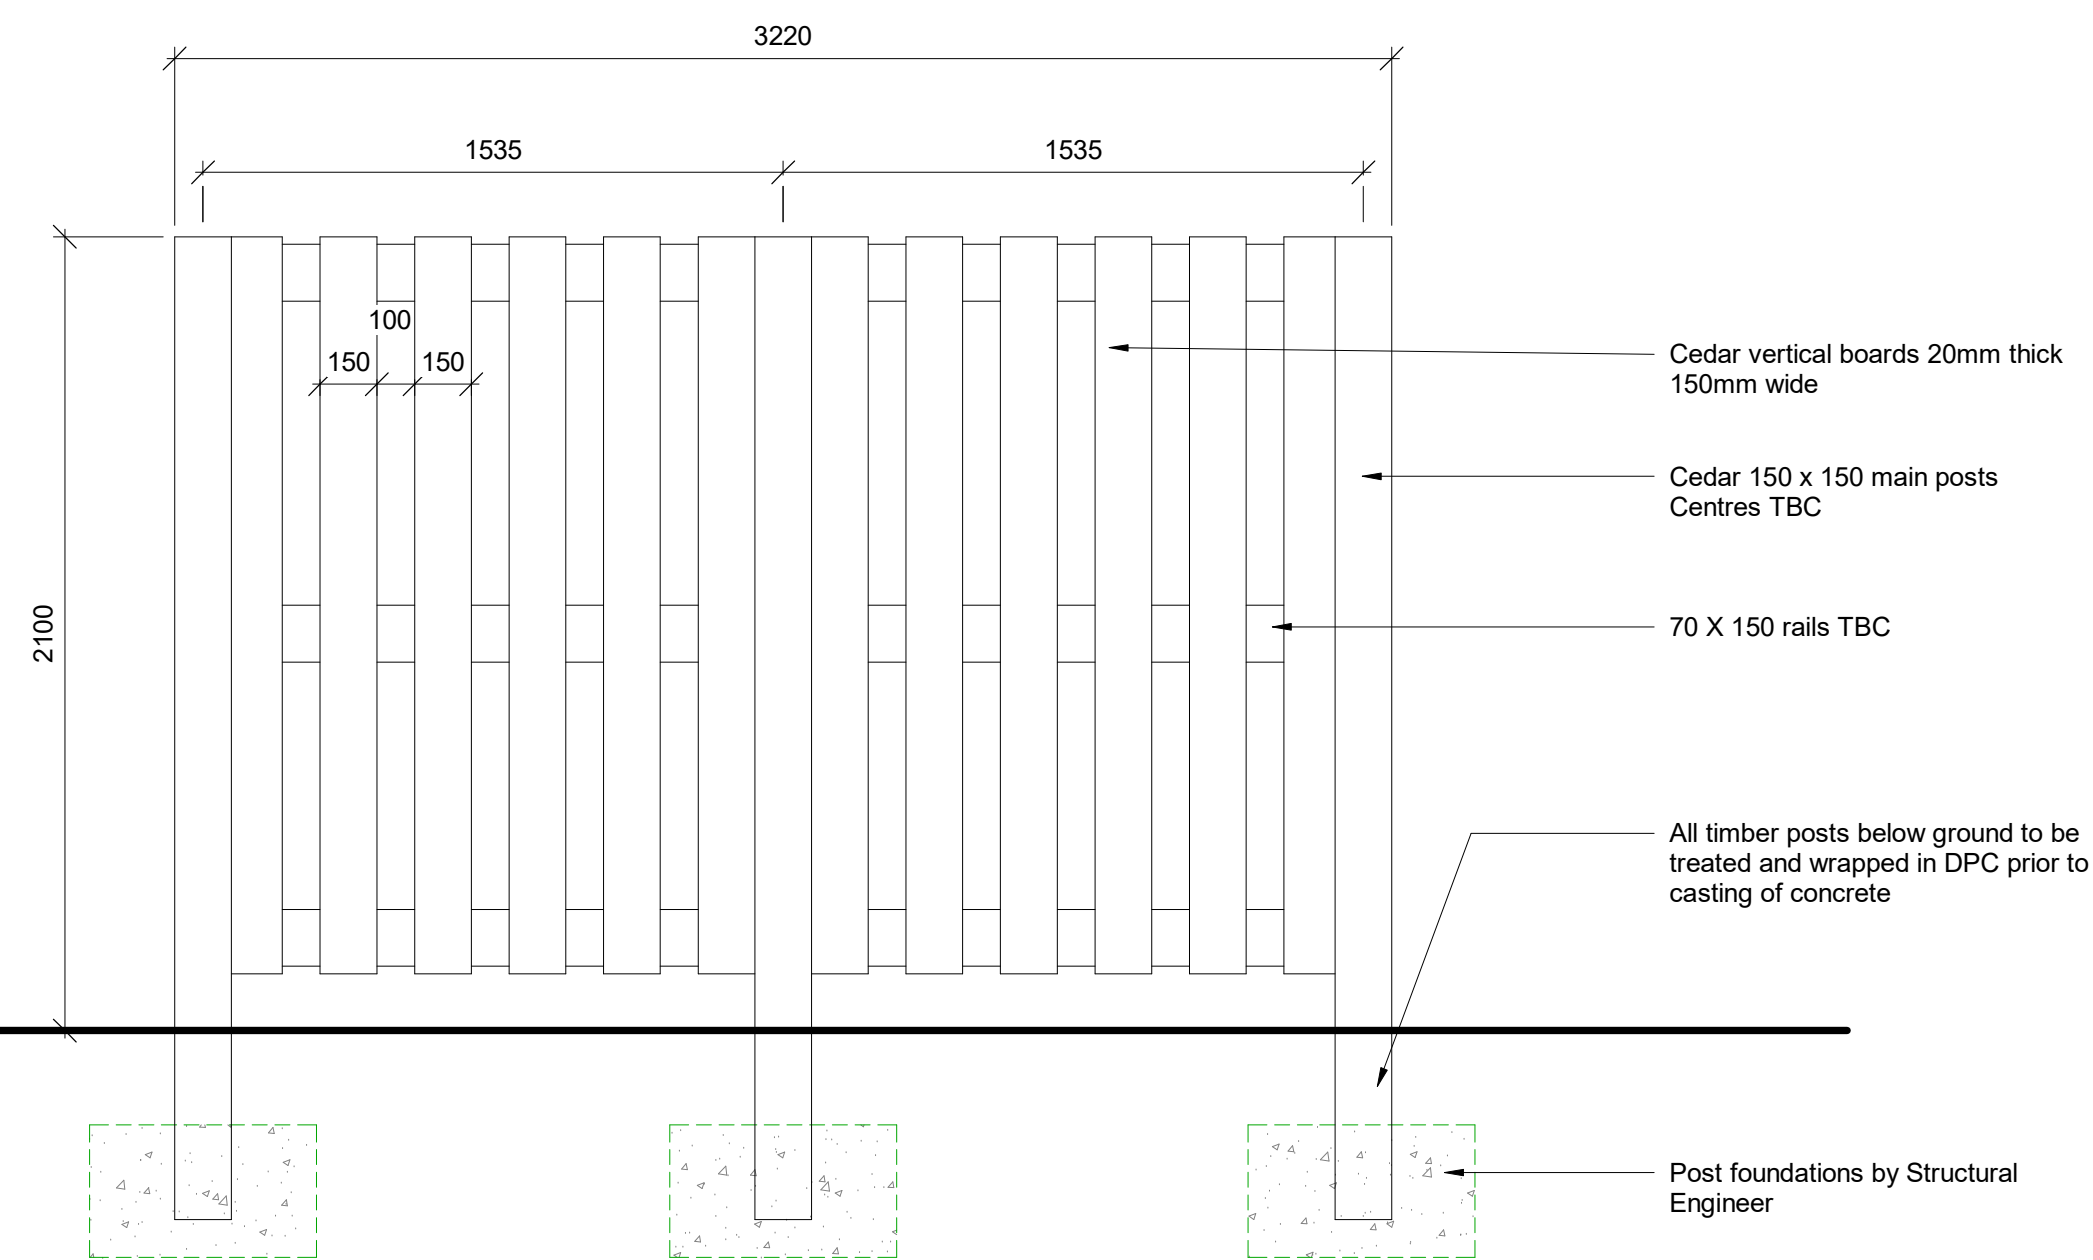
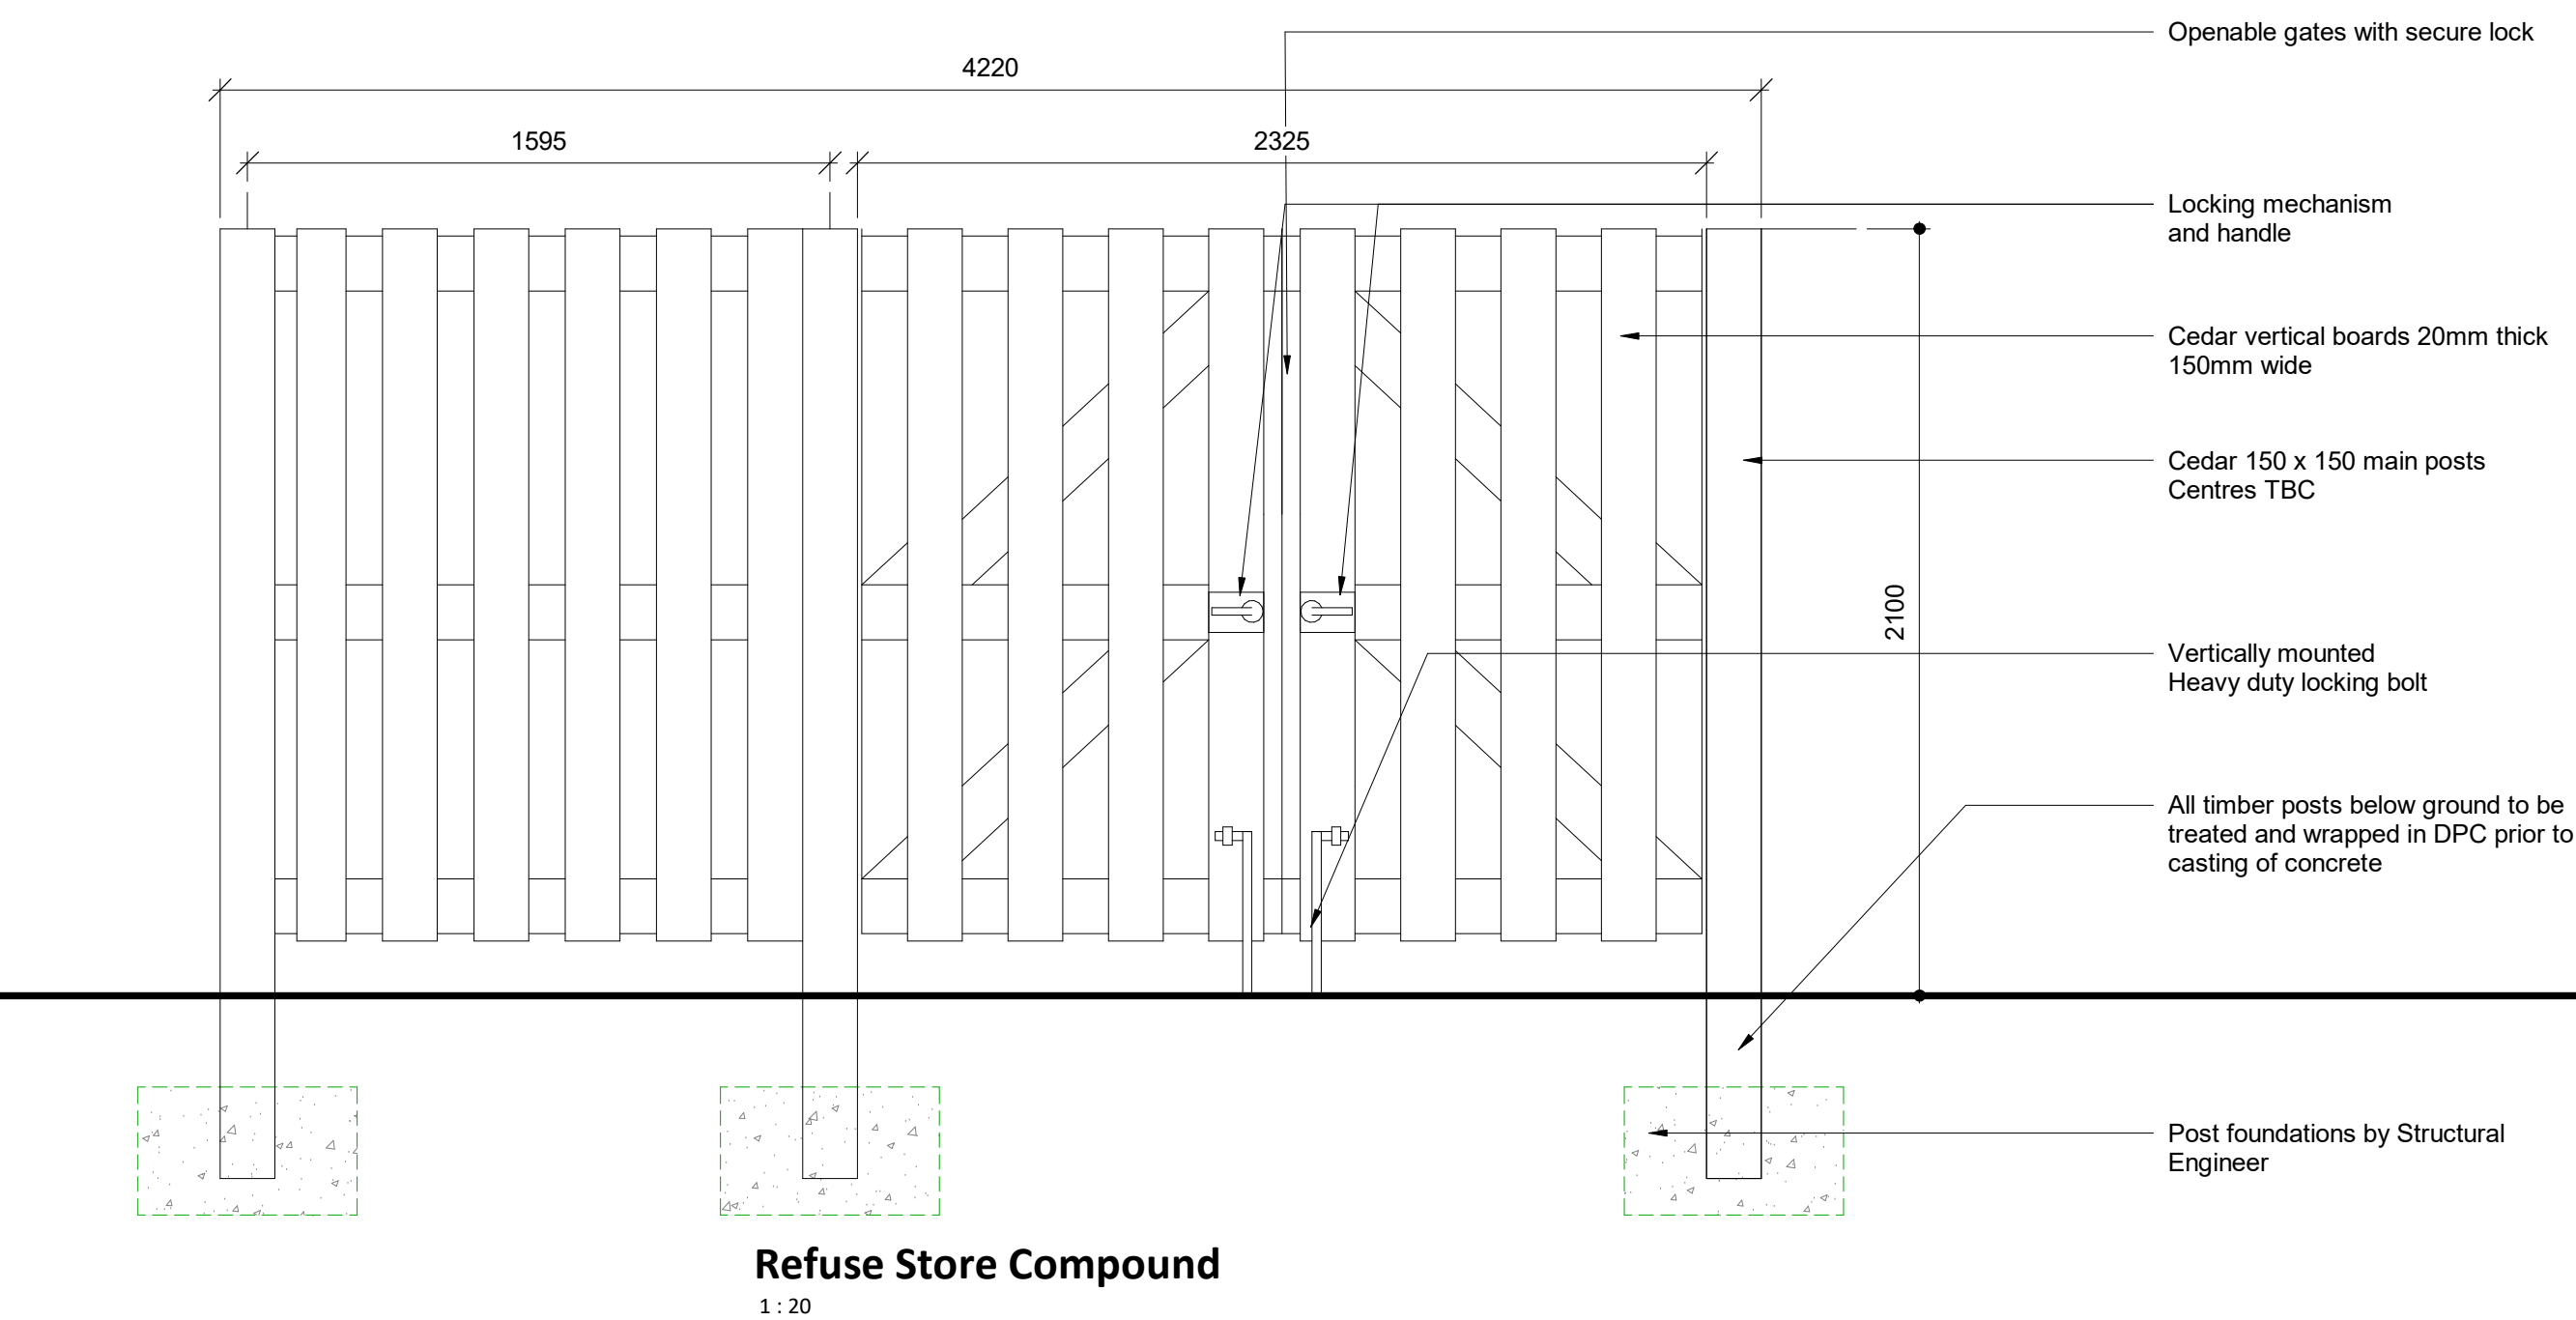
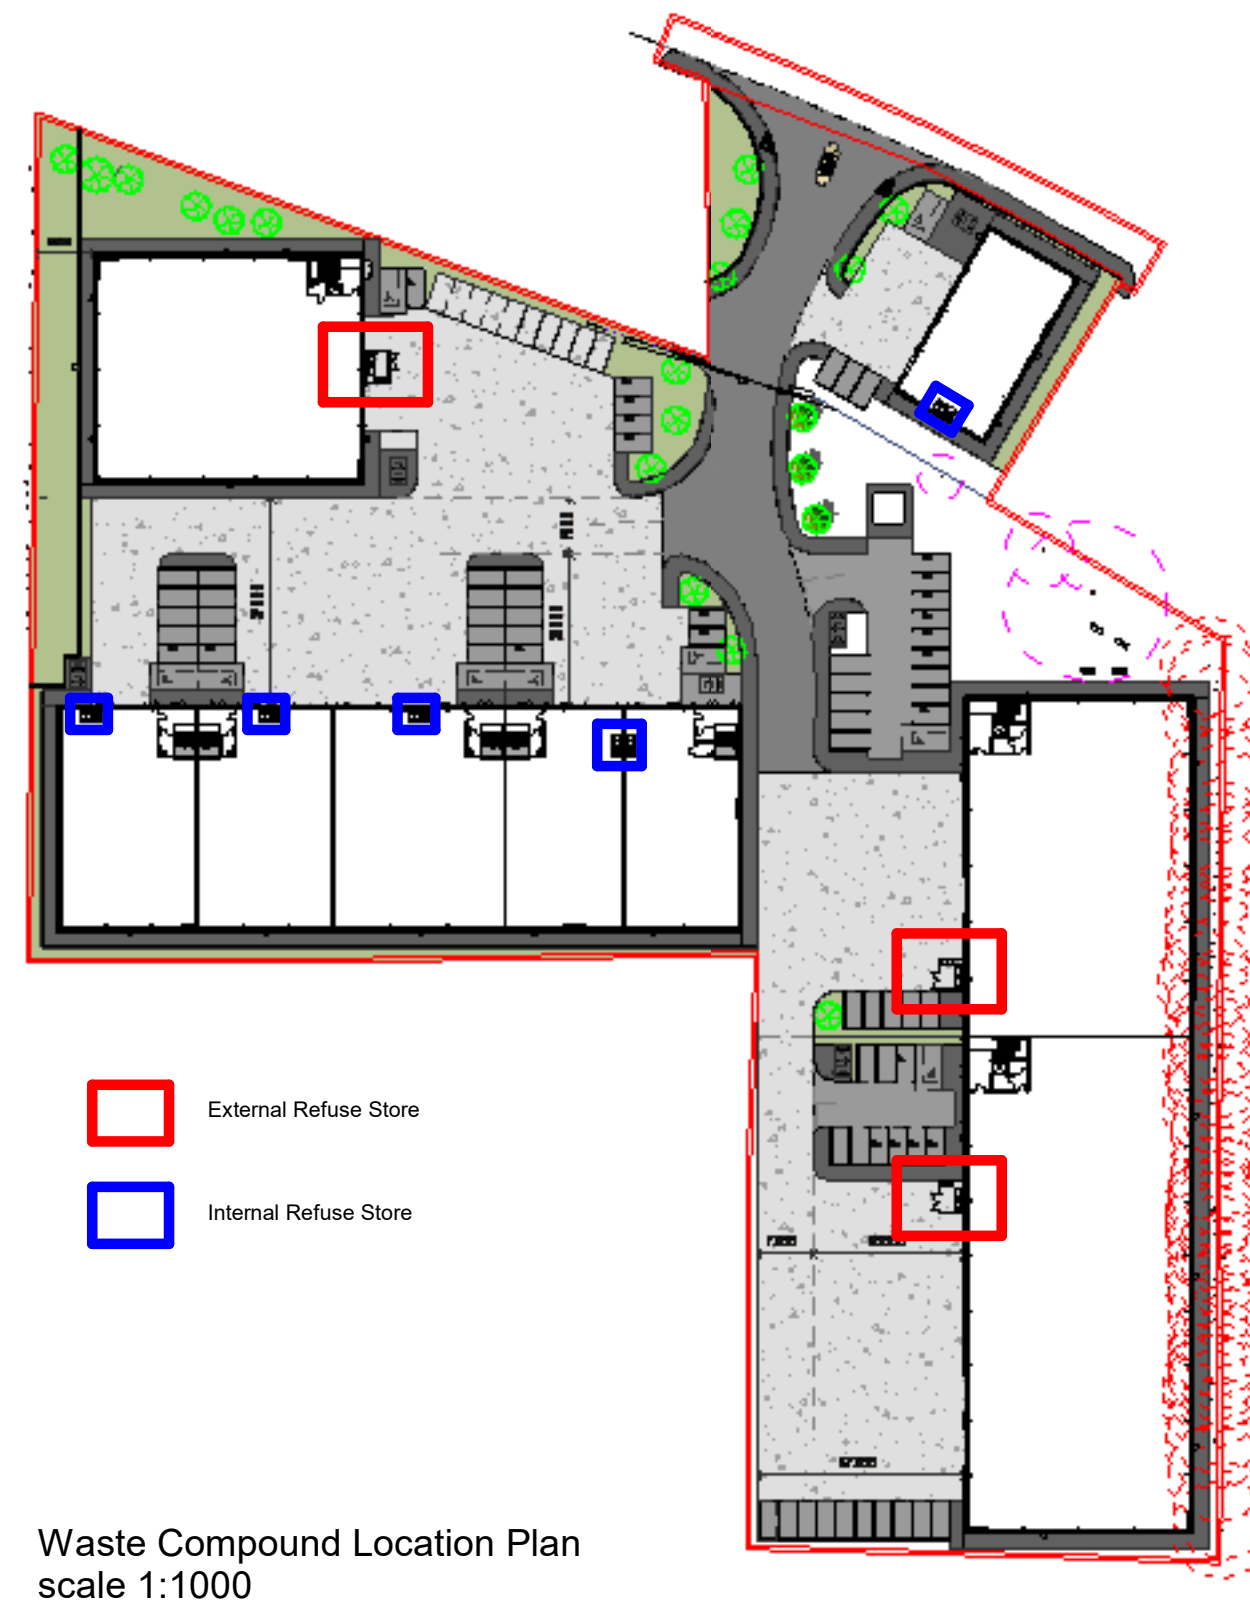


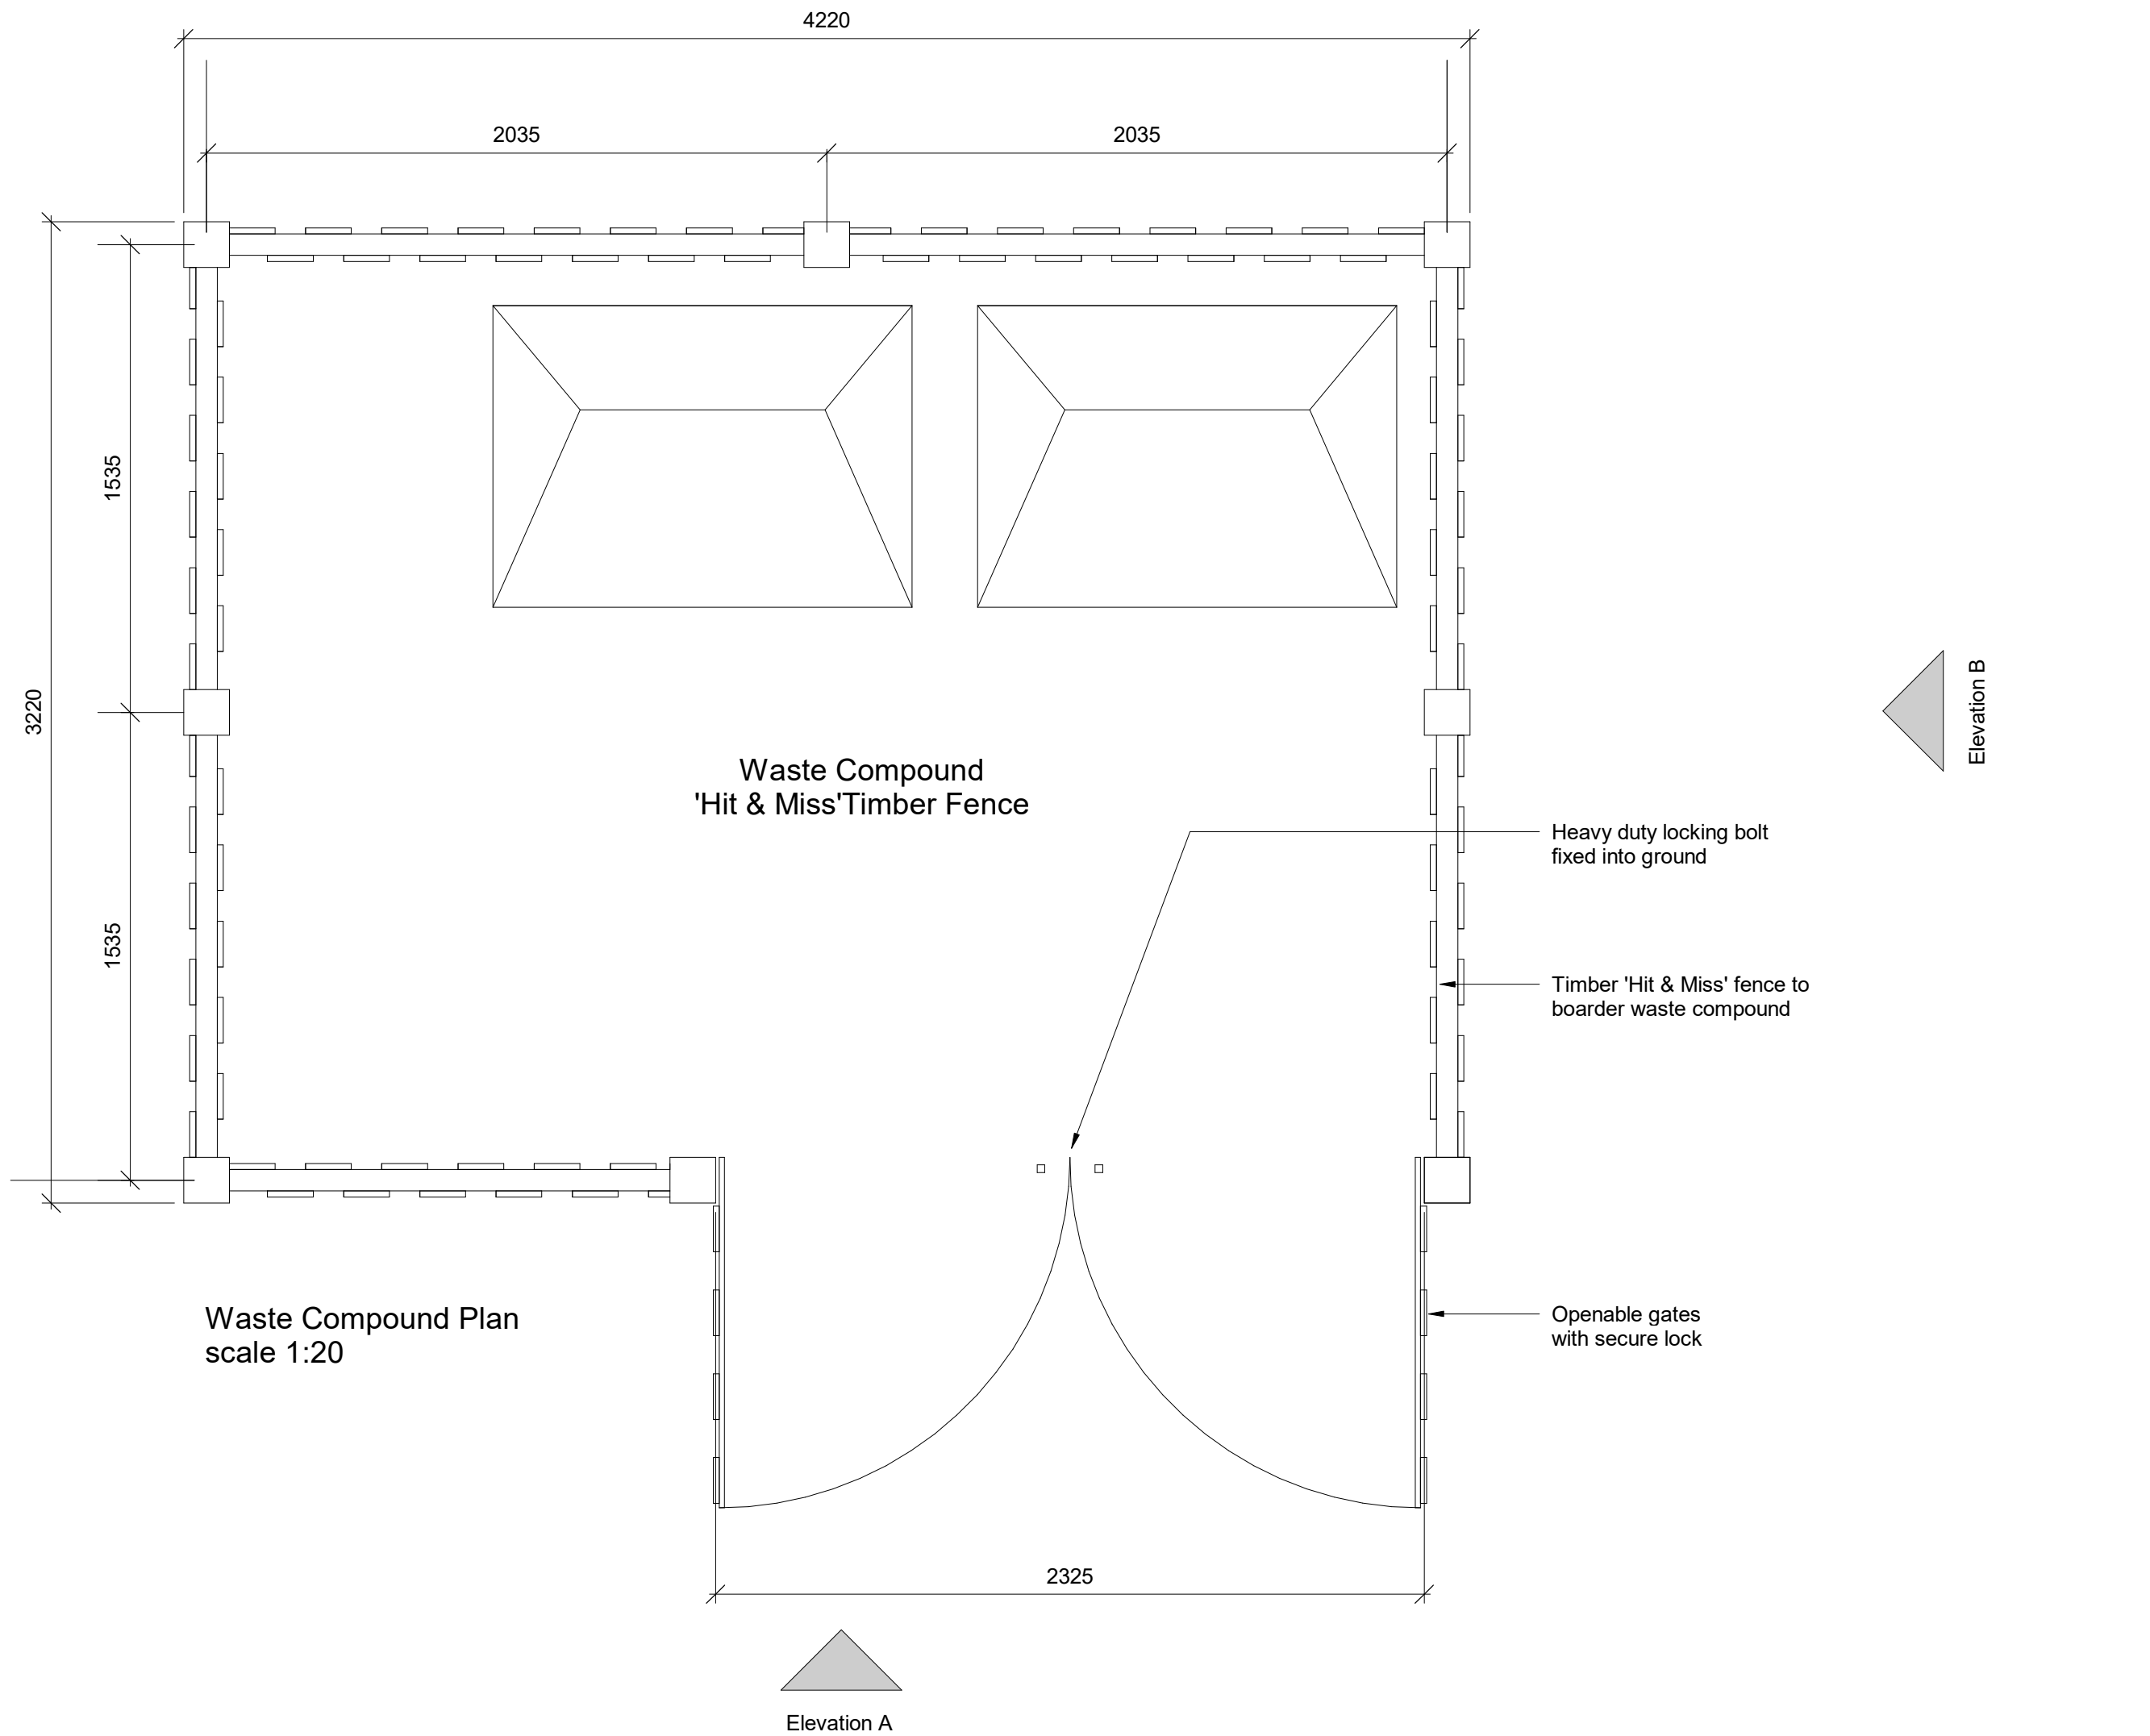

Elevation A - Front Elevation / Section
scale 1:20

Elevation B - Side Elevation / Section
scale 1:20

General Notes

Do not scale from this drawing. Only work to written dimensions.

All site dimensions shall be verified by the Contractor on site prior to commencing any works.

This drawing is the property of Fletcher-Rae (UK) Limited (t/a Fletcher-Rae) and copyright is reserved by them. The drawing is not to be copied or disclosed by or to any unauthorised persons without the prior written consent of Fletcher-Rae (UK) Limited.

C2	Internal Refuse Stores added to Units 1 & 4-8	03.10.23	ME	BB
C1	First Construction Issue	25.05.23	ME	ME
P2	Waste Compound changed form Metal to Timber	06.04.23	ME	BB
P1	Tender Issue	15.06.22	NP	MC
Rev.	Description	Date	ISS	APP

Scale: As indicated @ A1
Status: A - Construction
Drawn By: NP
Checked By: MC
Date: May 2022

Kier Property

Project: Elizabeth Street, Cheetham Hill
Manchester

Sheet Name: Refuse Store

Project No. Orig. Zone Level Type Role Cls Dwg No. Rev
21039-FRA-XX-00-DR-A-90-0021 C2

fletcher|rae
Architects | Master Planners | Designers
Level 12, Tower 12, 18-22 Bridge Street, Manchester, M3 3BZ

t +44 (0) 161 242 1140
w www.fletcher-rae.com
e info@fletcher-rae.com