



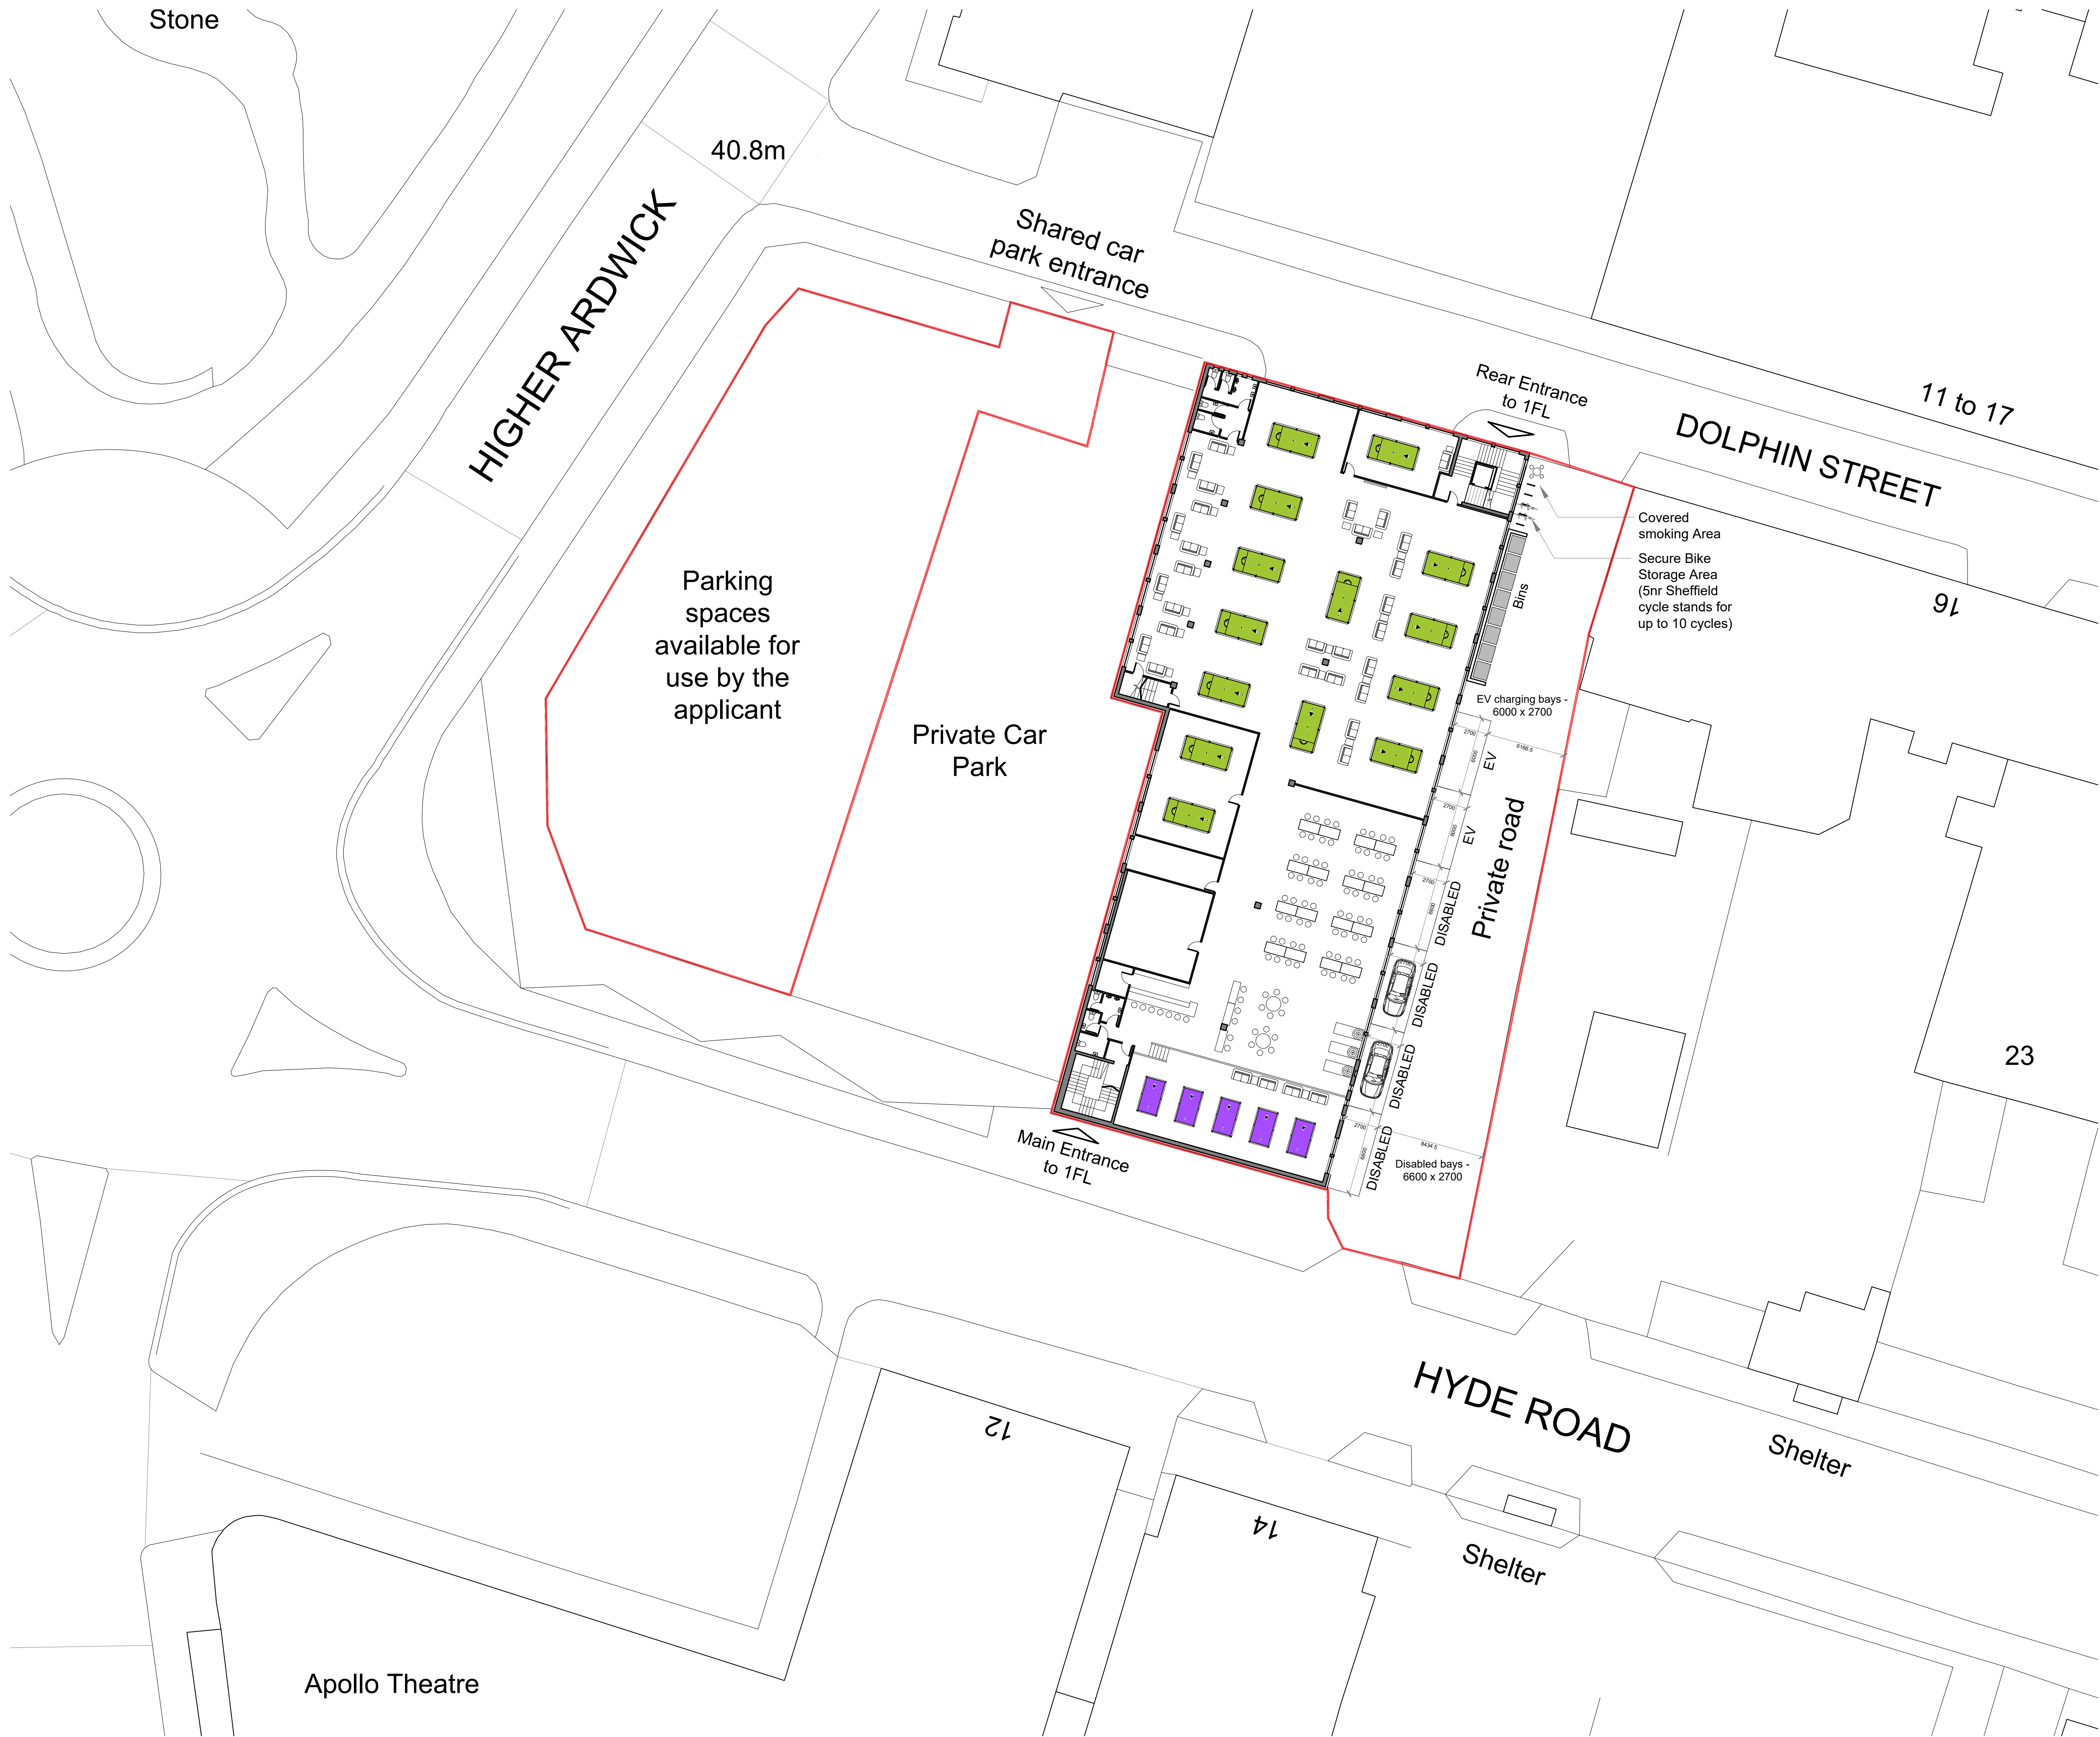

**General Notes**  
01: Dimensions must not be scaled from this drawing. If in doubt, please ask.  
02: All dimensions are in millimetres unless noted otherwise.  
03: All dimensions should be verified on site before proceeding with the work.  
04: TADW Architects shall be notified in writing of any discrepancies.  
05: © TADW Limited (UK) 2015

**Legend**

 

|       |                                                                                |          |       |         |
|-------|--------------------------------------------------------------------------------|----------|-------|---------|
| P7    | Amended following Highways comments                                            | 22.03.23 | KM    | AM      |
| P6    | Red line development boundary updated                                          | 08.02.23 | KM    | AM      |
| P5    | Red line boundary indicating parking spaces available for use by the applicant | 18.01.23 | KM    | AM      |
| P4    | Plan updated                                                                   | 24.12.22 | KM    | AM      |
| P3    | Bin Store area increased. Bike store added                                     | 14.12.22 | KM    | AM      |
| P2    | Plan updated                                                                   | 11.07.22 | KM    | AM      |
| P1    | Issued for comments                                                            | 24.06.22 | KM    | AM      |
| Issue | Description                                                                    | Date     | Drawn | Checked |

**Drawing Status**  
P - Planning | T - Tender | C - Construction | R - As Record

For Approval



|   |                                                         |       |  |
|---|---------------------------------------------------------|-------|--|
| Six St. Petersburg Stockport, Cheshire SK1 1HD<br>Ph 0161 477 6158 Fx 0161 480 8342 mail@tadw.co.uk www.tadw.co.uk |                                                         |       |  |
| Client   | TTS Trading Ltd                                         |       |  |
| Job   | Club 200, 3-9 Hyde Road, Ardwick, Manchester, M12 6BQ   |       |  |
| Title   | Proposed Site Plan showing<br>Proposed First Floor Plan |       |  |
| Scale   | 1:250 @ A1                                              |       |  |
| <b>Note</b> - Prints from PDF files may not be to scale, check accuracy against scale                              |                                                         |       |  |
|                               |                                                         |       |  |
| Job Number   | Drawing Number                                          | Issue |  |
| 221318   | 05                                                      | P7    |  |