

General Notes

The Architect shall have no responsibility for any use made of this document other than for that which it was prepared and issued.

All dimensions should be checked on site. Do not scale from this drawing

To be read in conjunction with all other Consultant's drawings.

The Architect to be immediately notified of any discrepancies.

Copyright on this drawing retained by the Architect.

LEGEND

Site Boundary

- Apartment1
- Apartment2
- Apartment3
- Apartment4
- Apartment5

P4	30/10/23	AK	SH	Added Parking Space	
P3	11/08/23	SA	SH	Amended Proposed Layout & Notes	
P2	02/08/23	SA	SH	Amended Ground Floor & Added Note	
P1	10/02/23	SA	SH	Initial Issue	
No.	Date	Dwn	Chk	App	Revision or reason for issue

Client

Views

createitstudios
... leave an impression

Create It Studios (NW) Ltd
Universal Square
Devonshire Street North
Manchester
M12 6JH
info@createitstudios.co.uk

Project Title

8 Deerpark Road, Manchester M16
8FR

Scale / North Point

1 : 100


Drawing Title

Proposed Basement & Ground Floor
Plans

Drawing Number
A1477(02)AP002

Drawing Status
Preliminary


Revision
P4

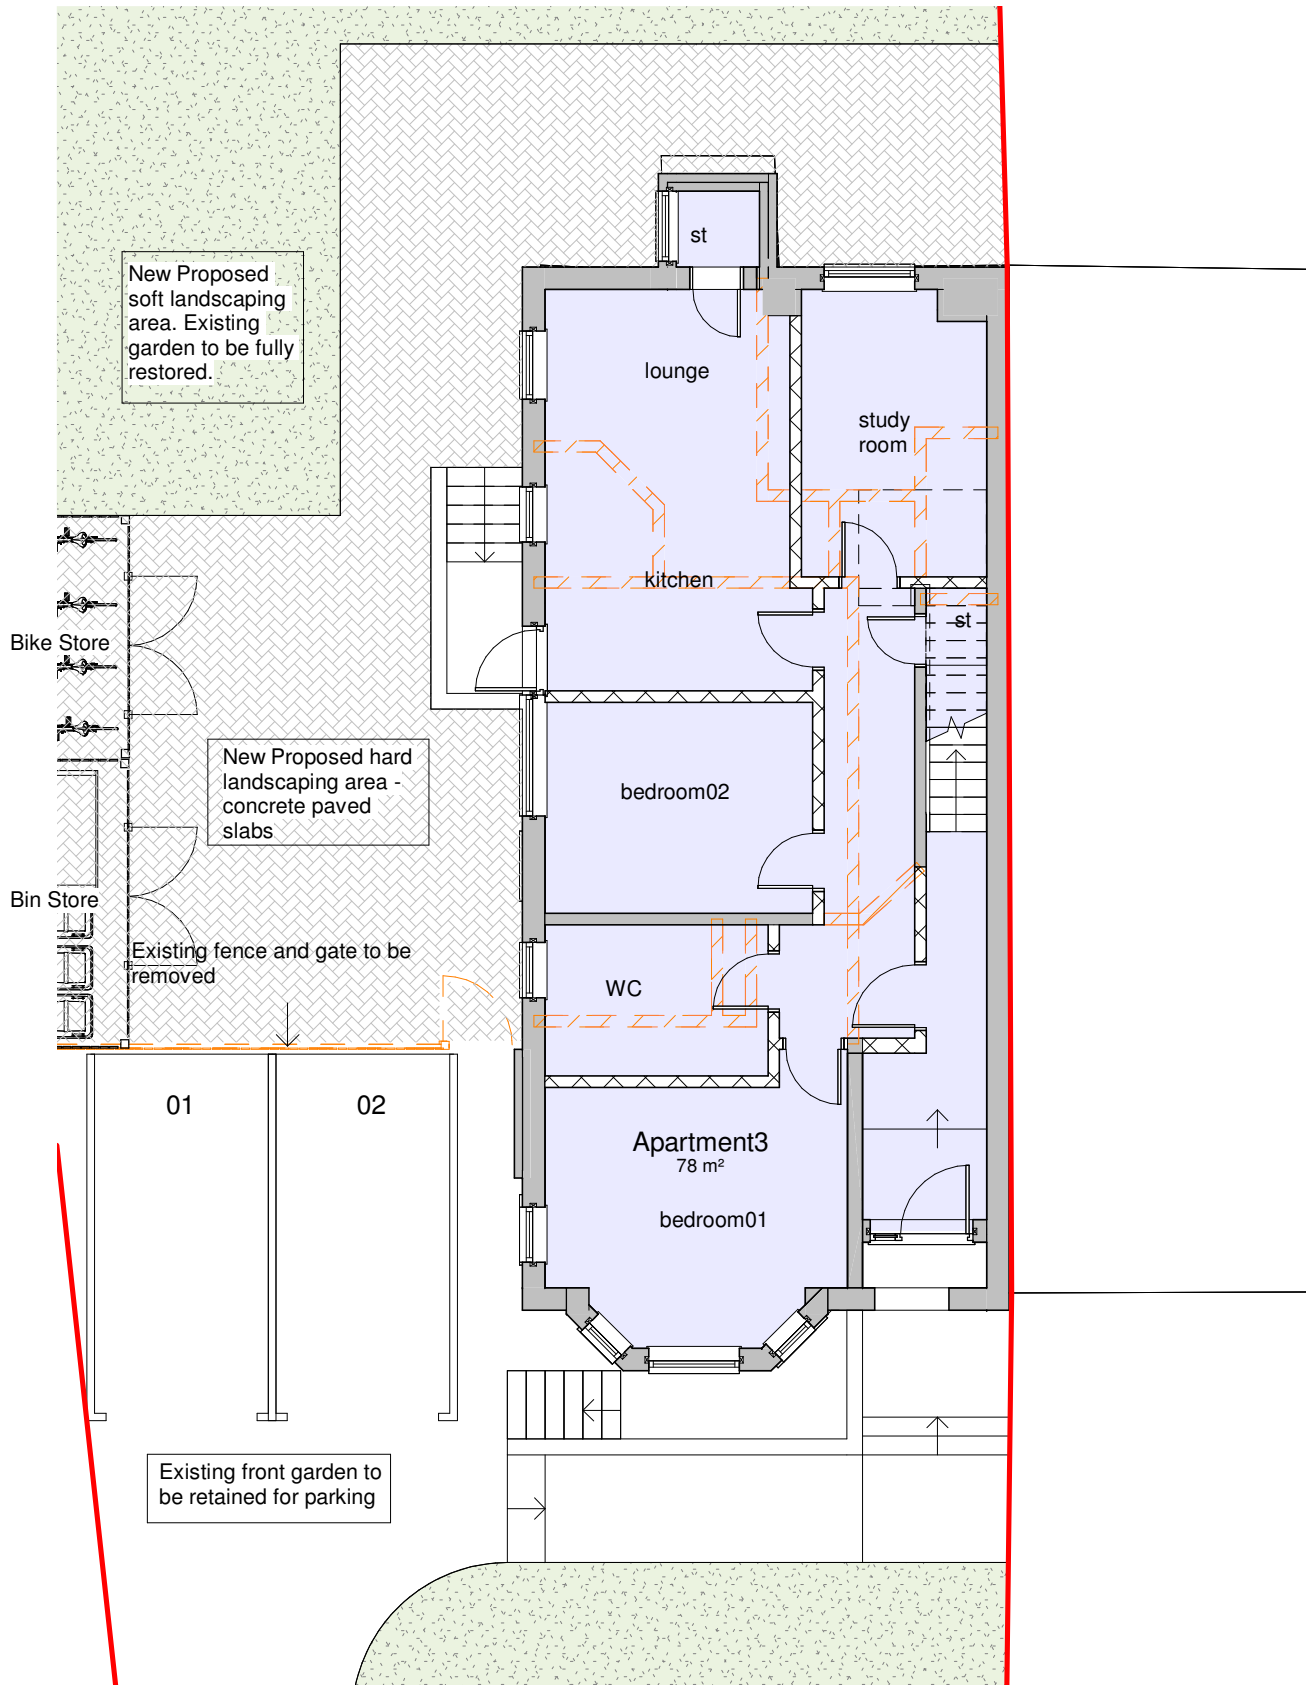

1

Proposed Ground Floor Plan


1 : 100

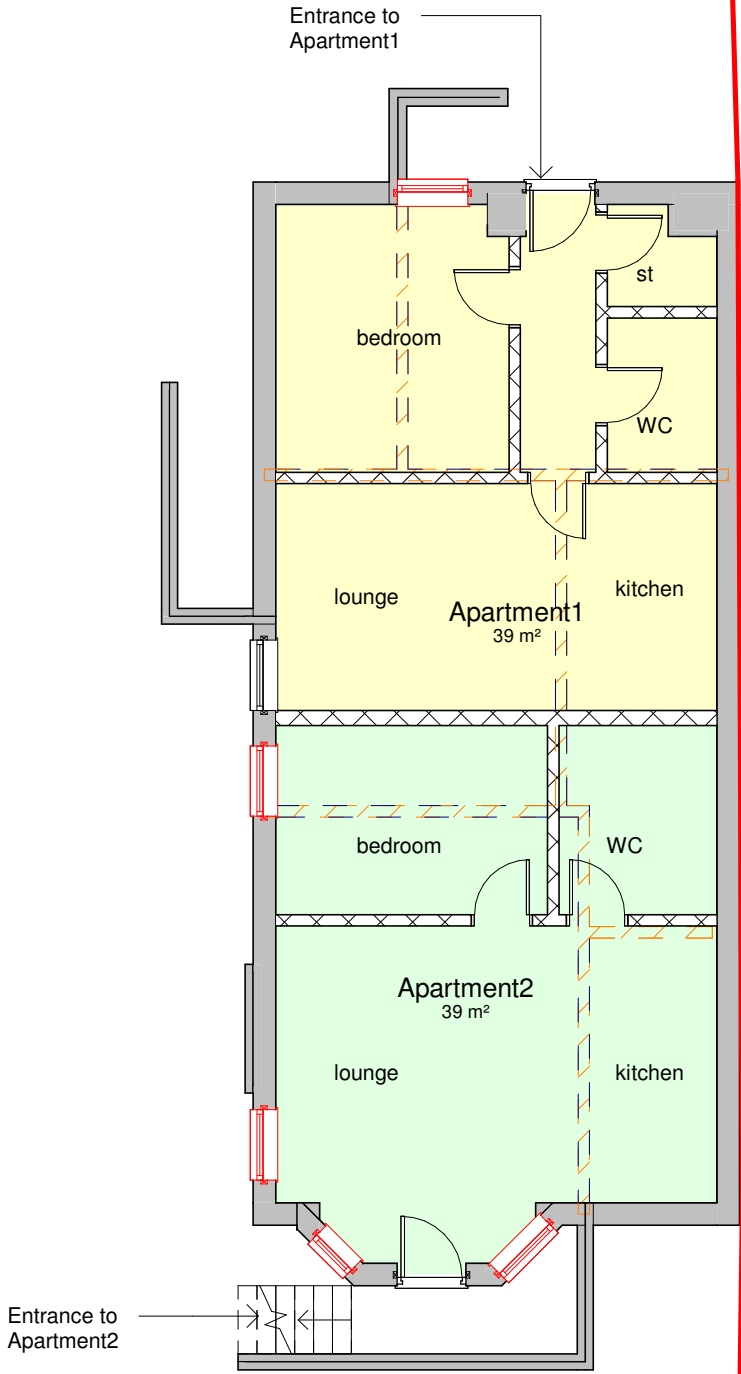

2

Proposed Basement Plan

1 : 100

 

0 1 2 3 4m
1:100