

PURPOSE OF ISSUE	PLANING
Do not scale from this drawing. All information should be checked by the contractor site before commencing work. Any discrepancies should be reported to the architect immediately. All rights are reserved and are not transferable. Unauthorized reproduction of this drawing are not permitted.	

AFR
STUDIO

PROJECT:

28 CARDINAL STREET,
MANCHESTER, M8 0PS, UK

DRAWING TITLE:

EXISTING BUILDING PLANS

DRG. NO :
DR-02


DRG. SCALE:
1:100@A3

CHECKED BY:
AMJAD S TAHIR


DATE:
24-08-2023

AFR STUDIO LIMITED


173-A Dickenson Road, Longsight
Manchester, M13 0YN

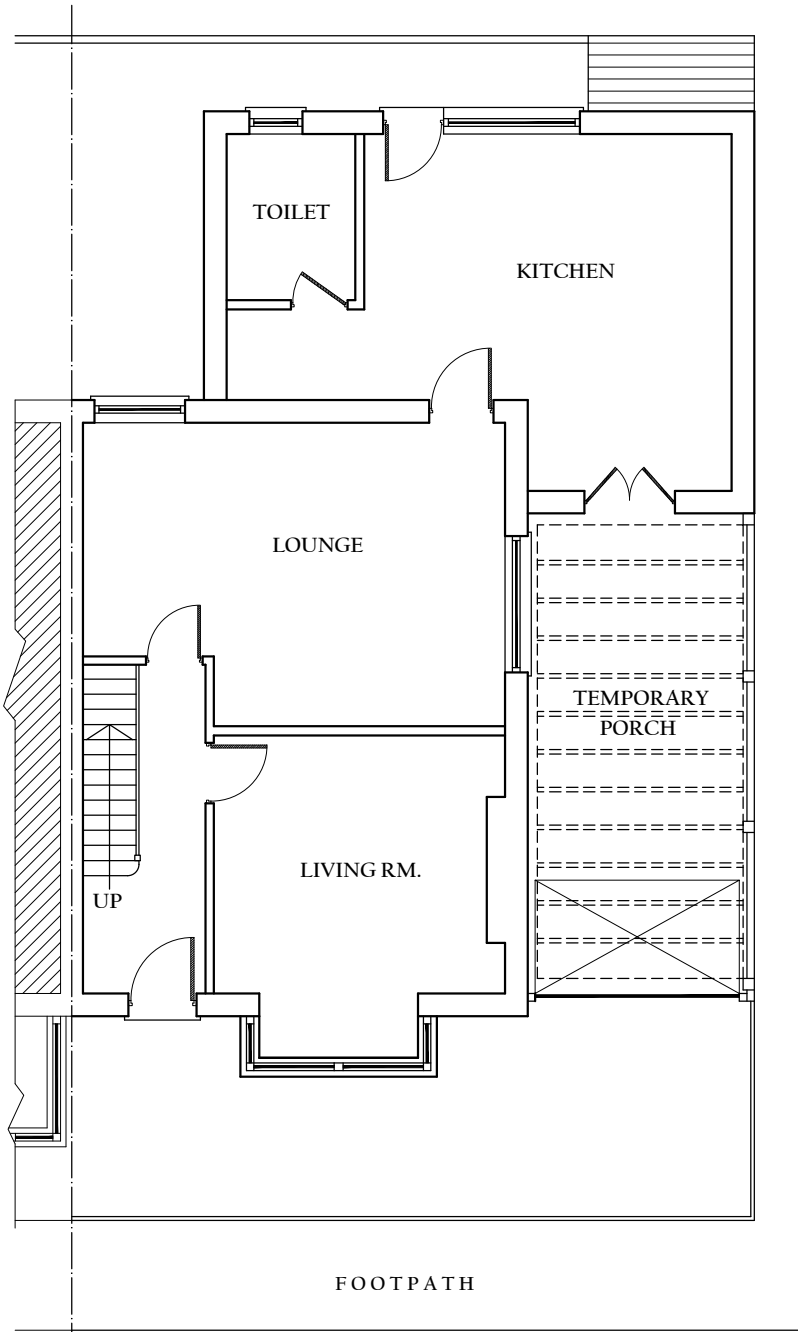

EXISTING GROUND FLOOR PLAN

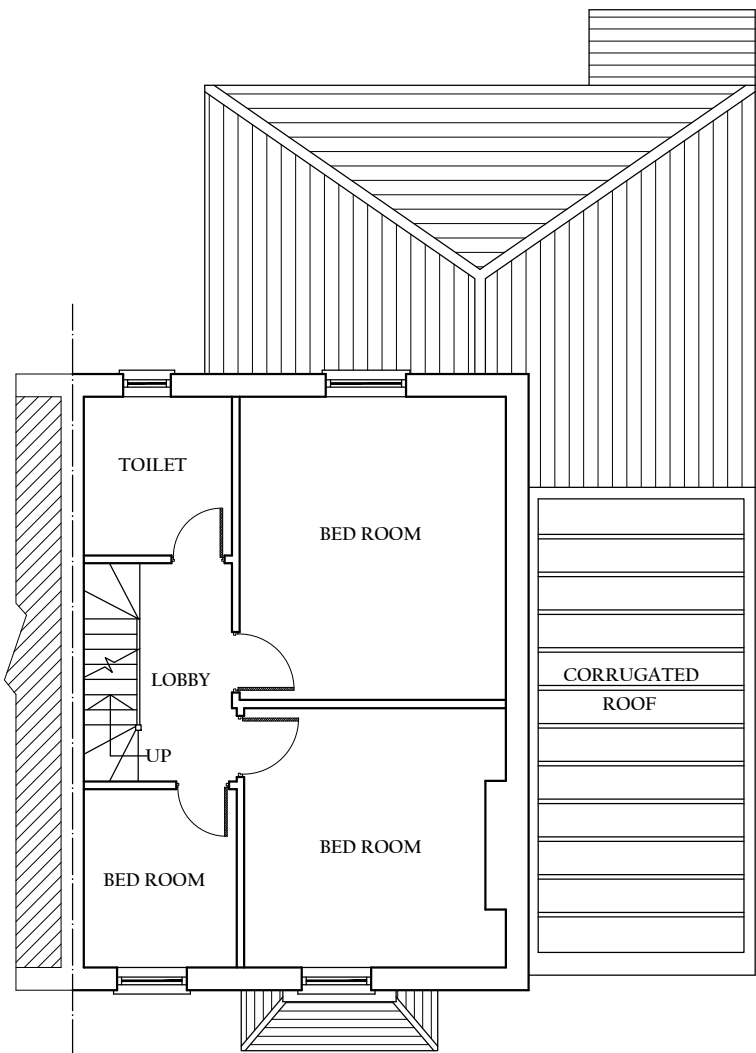

EXISTING FIRST FLOOR PLAN

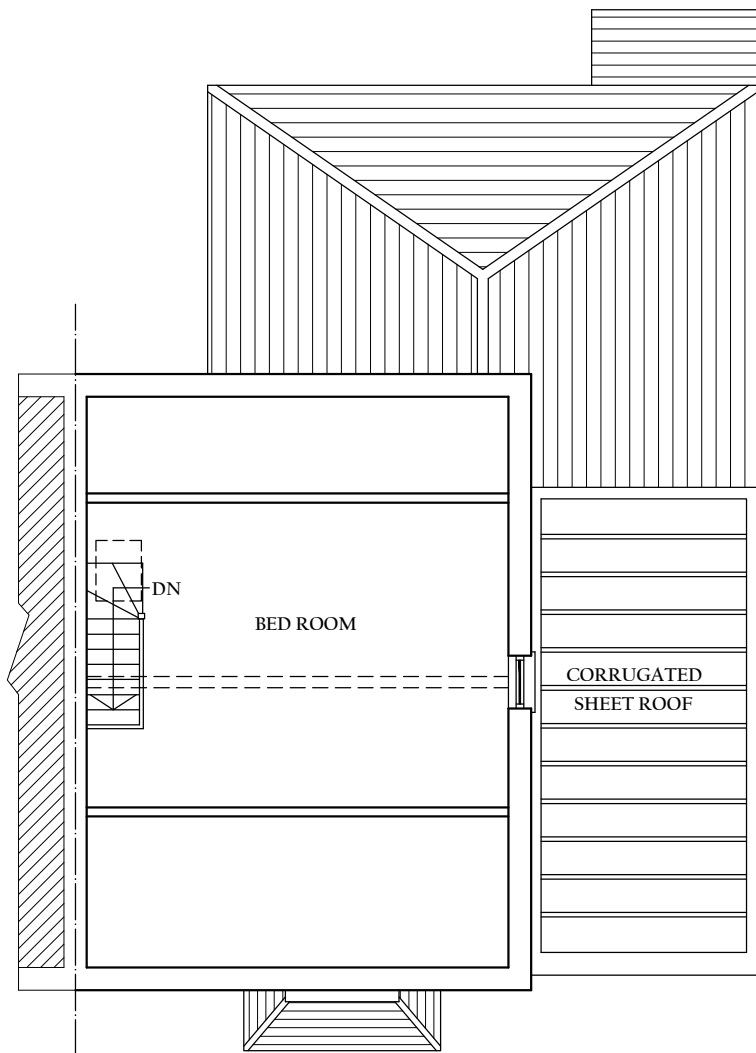

EXISTING LOFT PLAN

SCALE 1:100

