


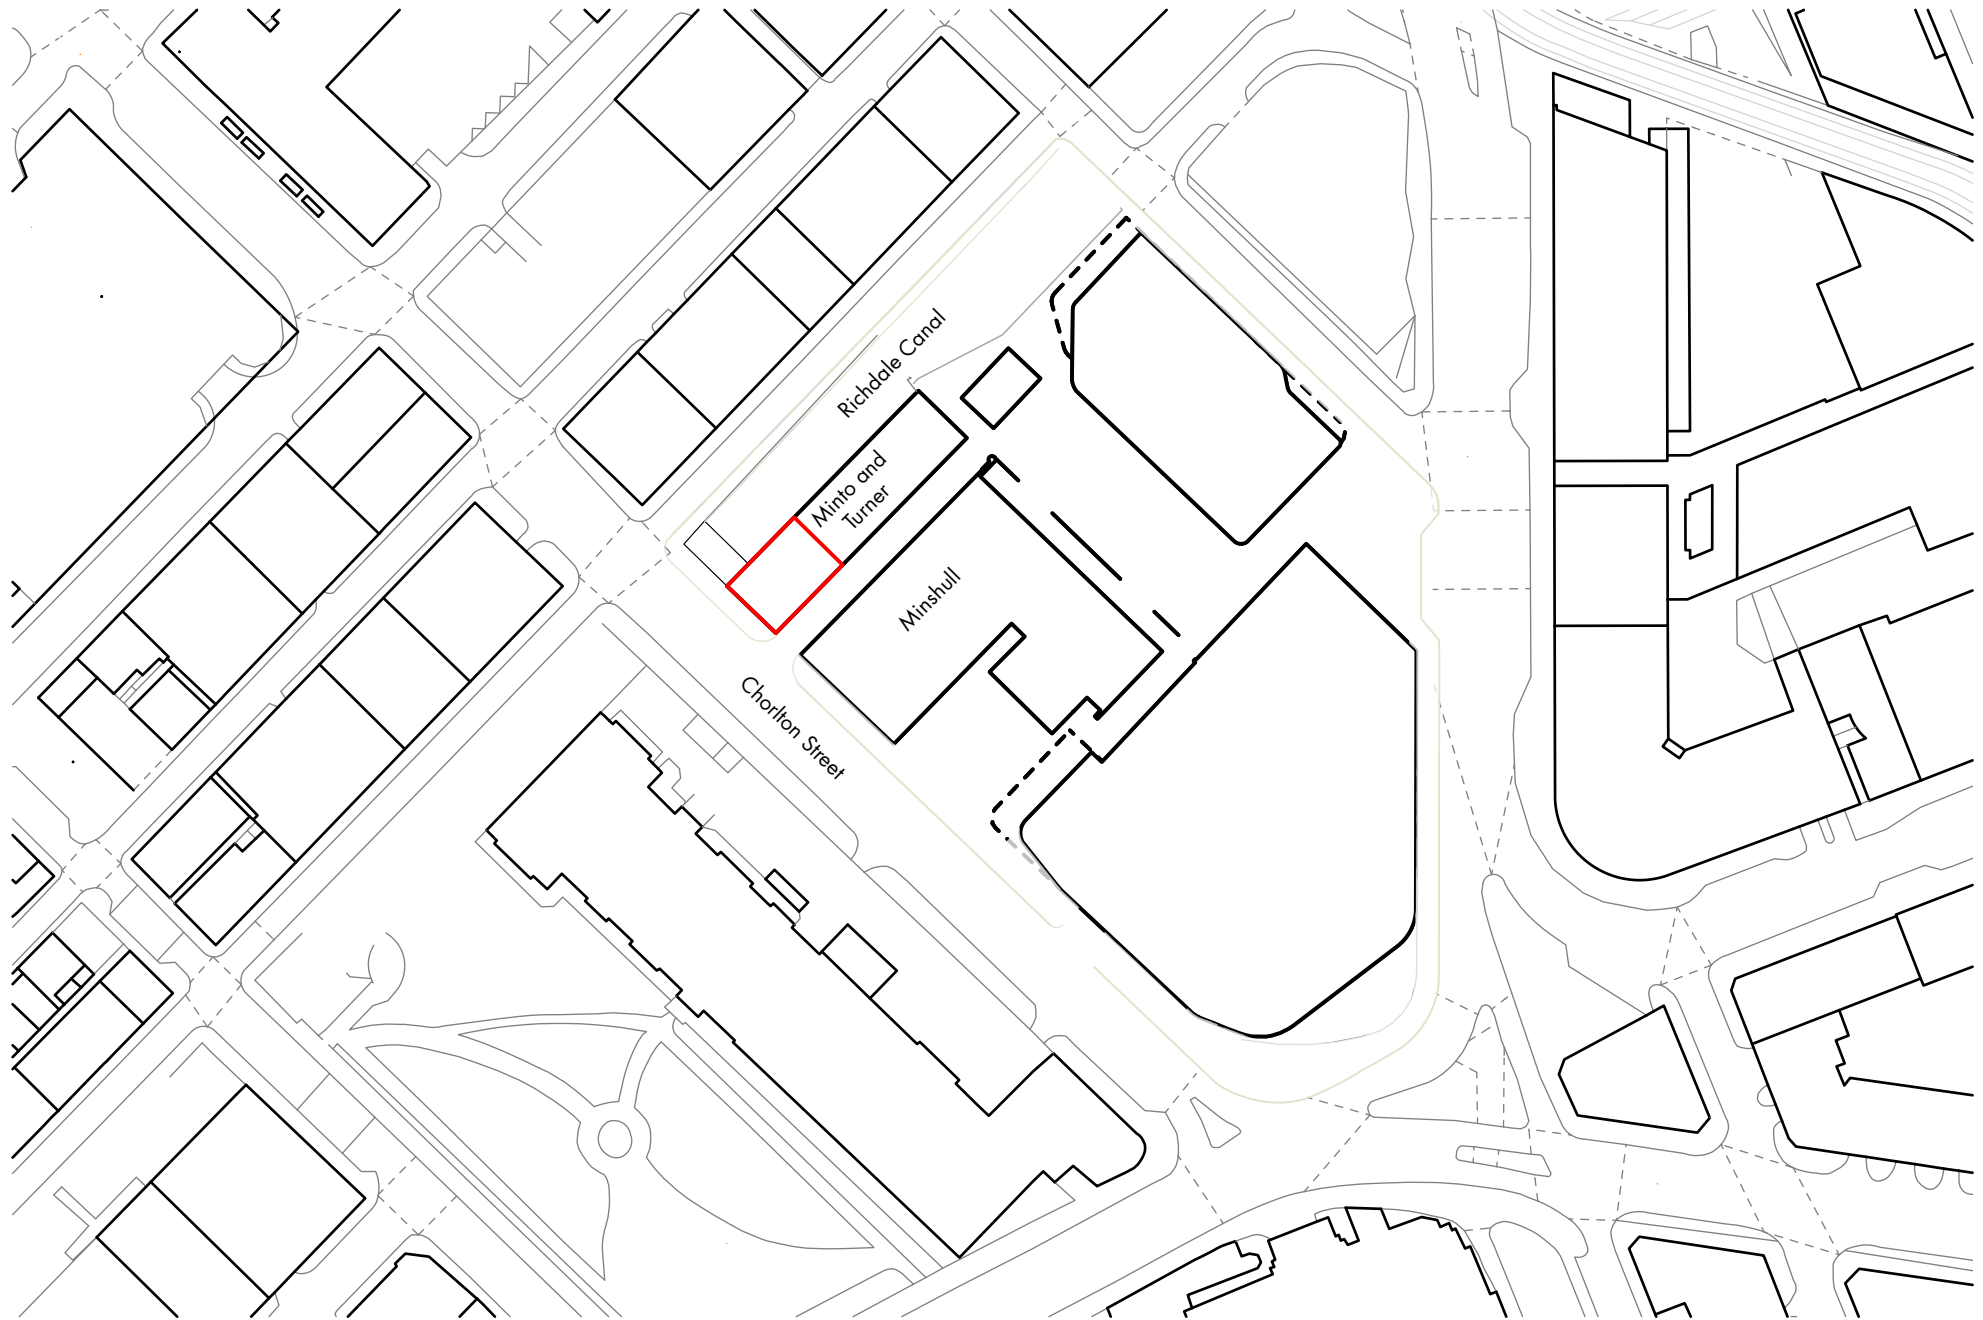

* application location outlined in red
minto and turner unit G1/F1

• listed building application

rev • description


20 09 23 • ab • hw

issued • drawn • checked

010m20m30m40m50m60m

1:1250 @ a3 scale bar measuring 4cm

shedkm	+44 (0)151 709 8211 +44 (0)207 253 8881
project	kampus listed
client	mount anvil
drawing number	G1.F1 SK01
scale	1:1250 @ a3
status	listed building application
pippi eats • location plan	

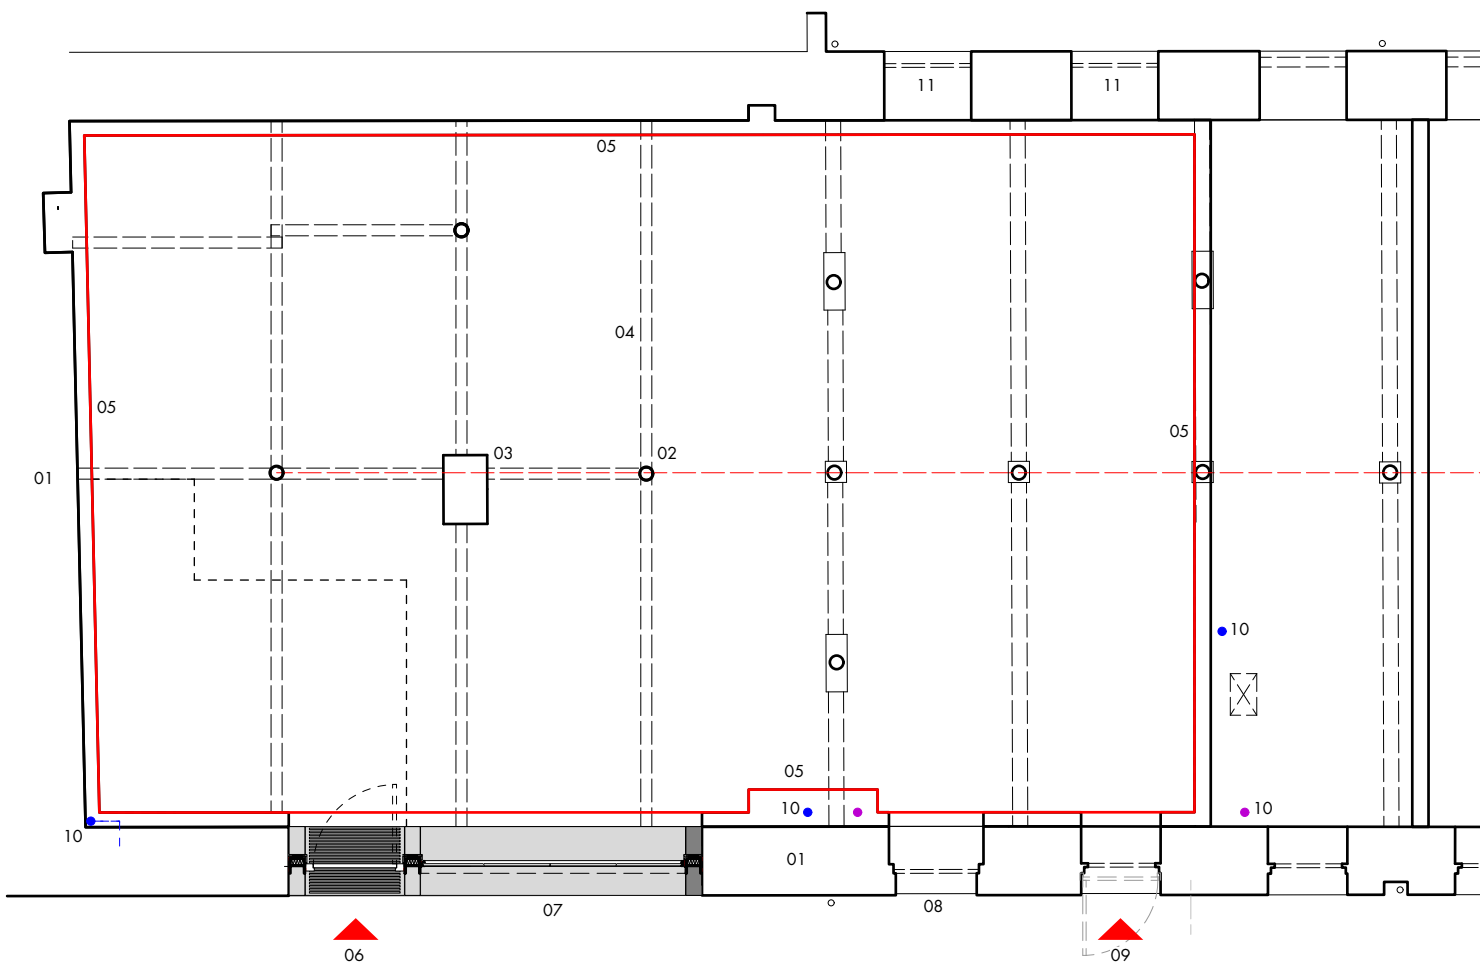


- 01 existing brickwork walls
02 existing cast iron column
03 existing brickwork column
04 existing beam
05 existing lining - plasterboard finish
06 existing commercial entrance door at external ground floor level
07 existing full height window
08 existing window
09 existing access door at external ground floor level
10 existing services

11 existing louvred service grille

* red line - G1/F1 commercial unit

1:100 @ a3 scale bar measuring 5m

shedkm
project kampus listed
client mount anvil
drawing number G1.F1 SK03
scale 1:1250 @ a3
status listed building application
pippi eats • existing lower ground

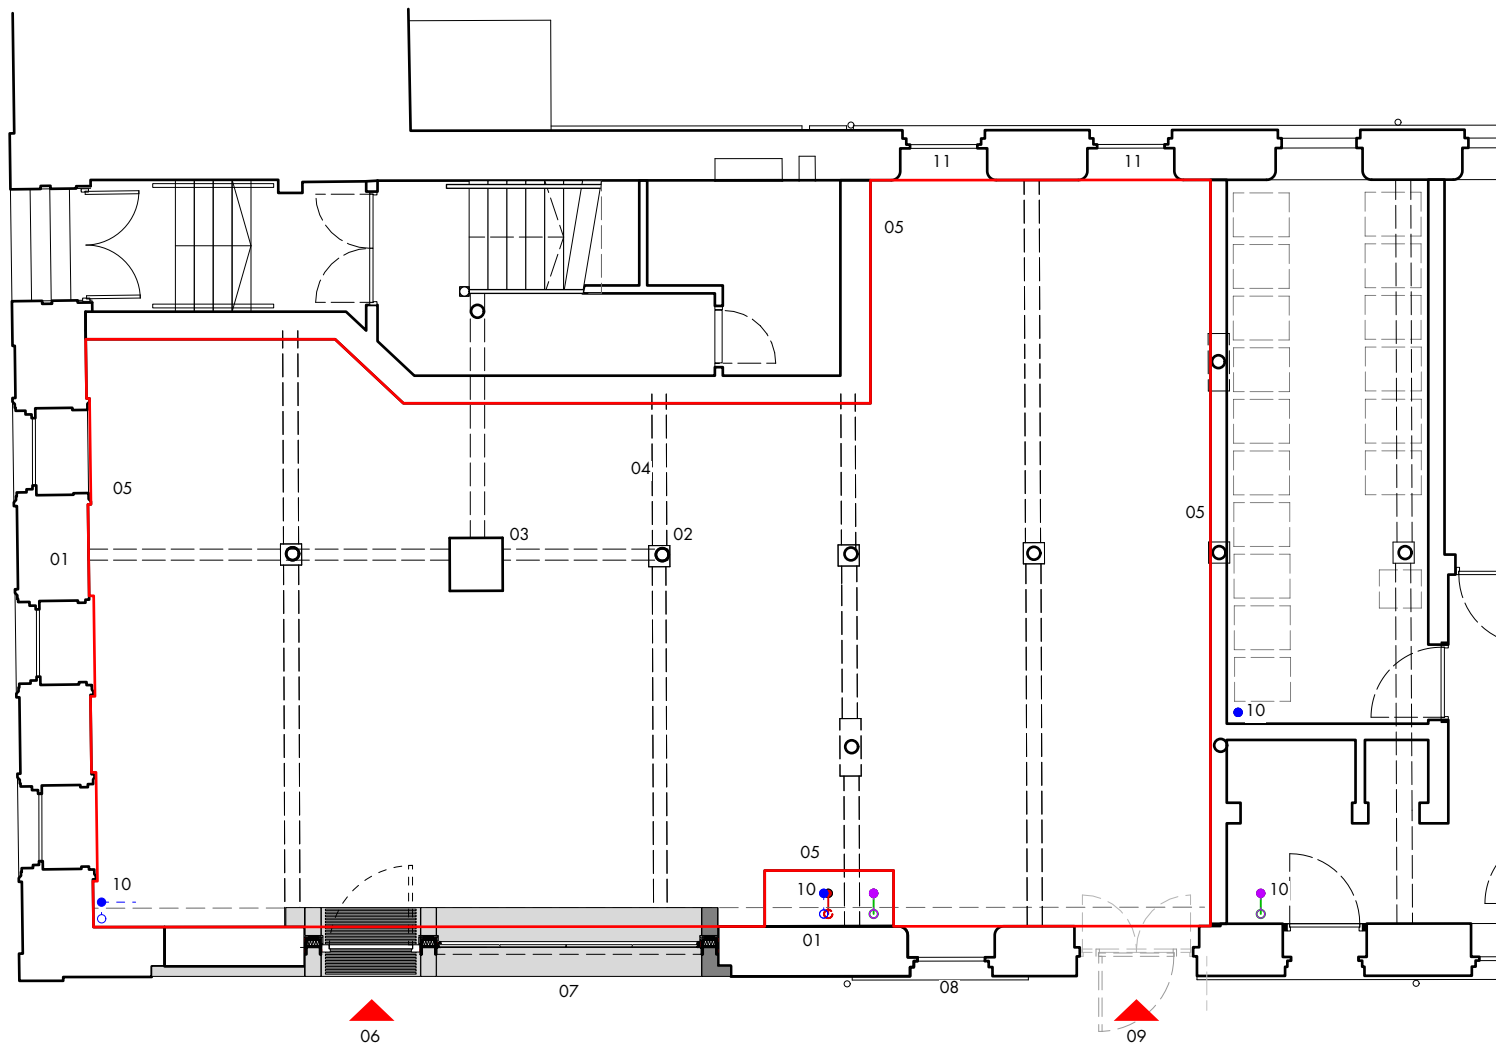

- 01 existing brickwork walls
- 02 existing cast iron column
- 03 existing brickwork column
- 04 existing beam
- 05 existing lining - plasterboard finish
- 06 existing commercial entrance door at external ground floor level
- 07 existing full height window
- 08 existing window
- 09 existing access door at external ground floor level
- 10 existing services

- 11 existing louvred service grille

* red line - G1/F1 commercial unit

- • listed building application

rev • description

20 09 23 • ab • hw

issued • drawn • checked

01m2m3m4m5m

1:100 @ a3 scale bar measuring 5cm

shedkm

+44 (0)151 709 8211
+44 (0)207 253 8881

project

client

drawing number

scale

status

kampus listed


mount anvil

G1.F1 SK04

1:1250 @ a3

listed building application

pippi eats • existing upper ground plan

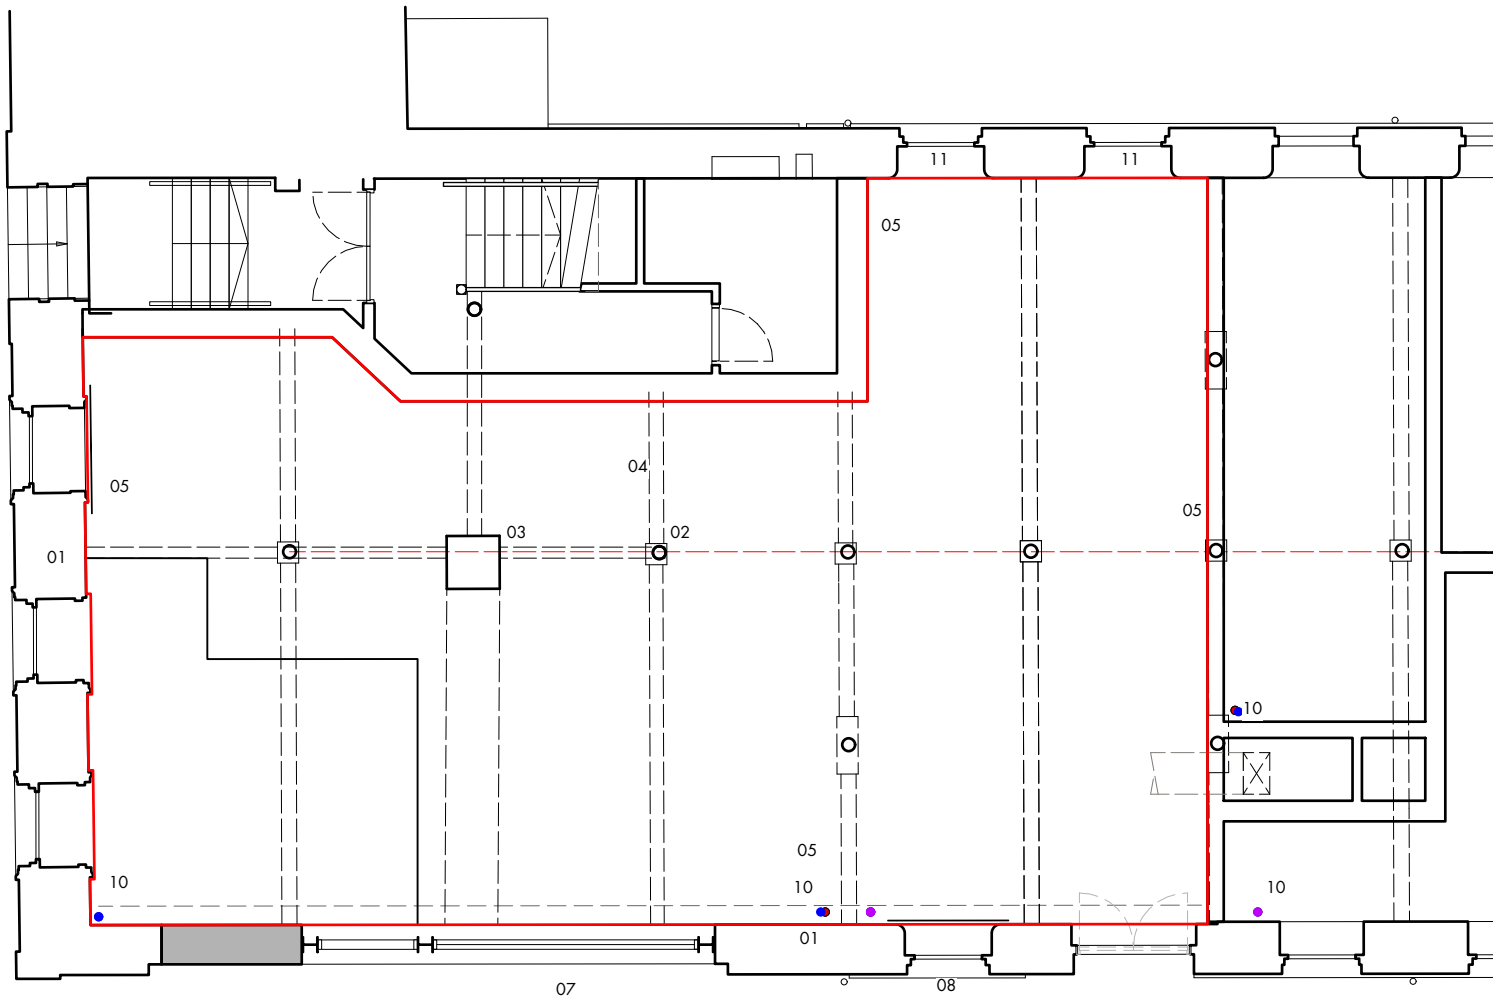

- 01 existing brickwork walls
- 02 existing cast iron column
- 03 existing brickwork column
- 04 existing beam
- 05 existing lining - plasterboard finish
- 06 existing commercial entrance door at external ground floor level
- 07 existing full height window
- 08 existing window
- 09 existing access door at external ground floor level
- 10 existing services

11 existing louvred service grille

* red line - G1/F1 commercial unit

- • listed building application

rev • description

20 09 23 • ab • hw

issued • drawn • checked

01m2m3m4m5m

1:100 @ a3 scale bar measuring 5cm

shedkm

+44 (0)151 709 8211
+44 (0)207 253 8881

project

client

drawing number

scale

status

kampus listed


mount anvil

G1.F1 SK05

1:1250 @ a3

listed building application

pippi eats • existing upper floor plan

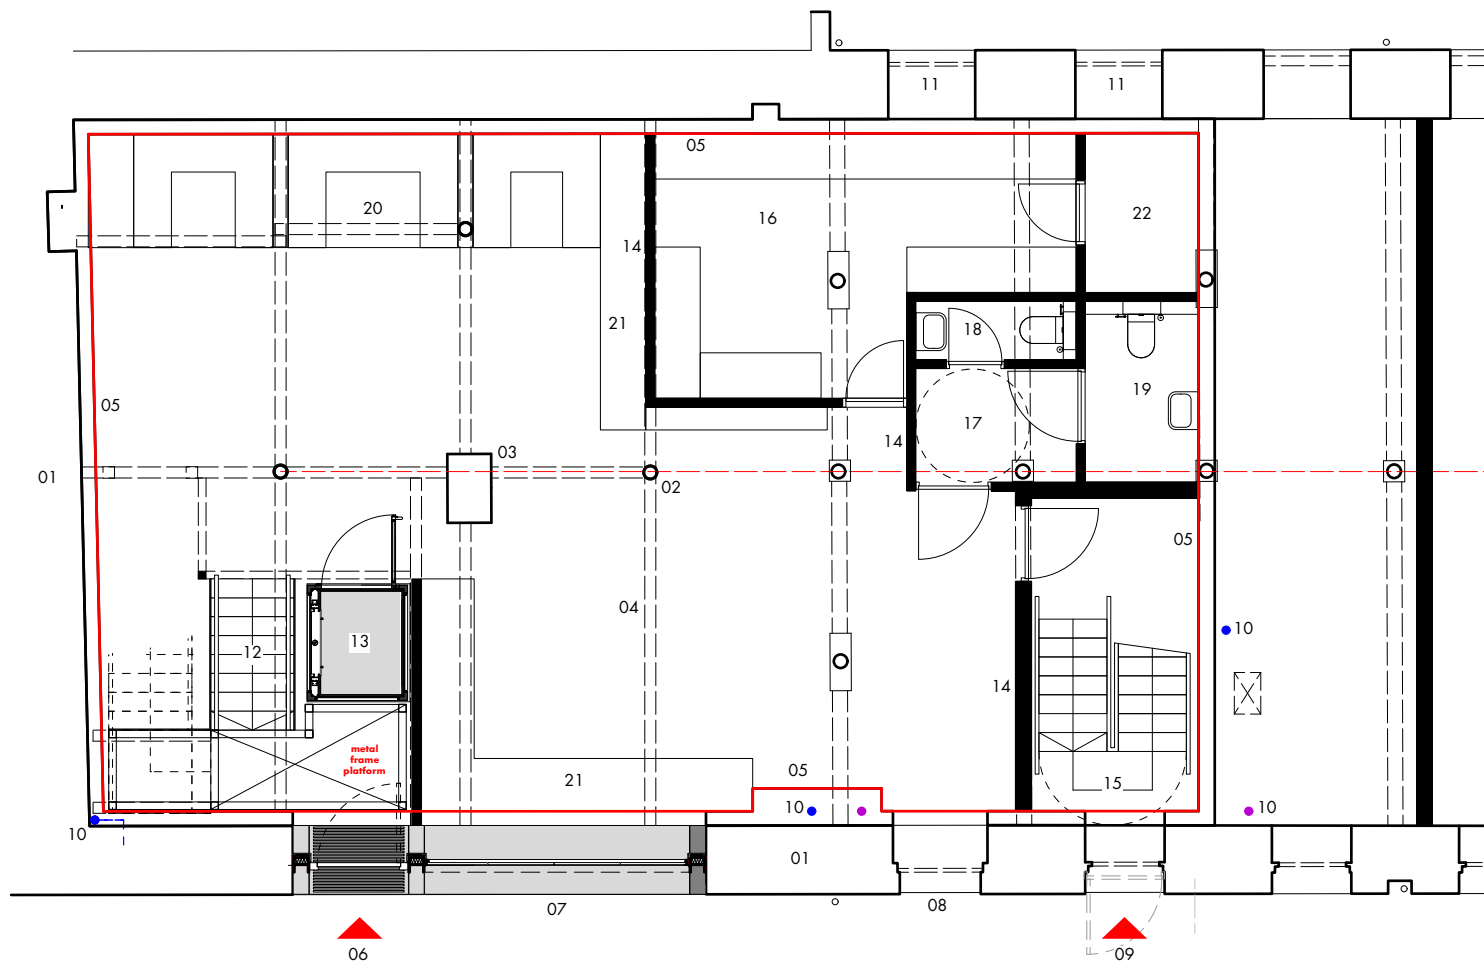

- 01 existing brickwork walls
- 02 existing cast iron column
- 03 existing brickwork column
- 04 existing beam
- 05 existing lining - plasterboard finish
- 06 existing commercial entrance door at external ground floor level
- 07 existing full height window
- 08 existing window
- 09 existing access door at external ground floor level
- 10 existing services


- 11 existing louvred service grille
- 12 proposed metal stair - full height metal plate stringer balustrade, metal plate landings, folded metal plate flights, stair nosings.
- 13 proposed platform lift
- 14 proposed plasterboard wall
- 15 proposed escape stair
- 16 proposed kitchen
- 17 proposed wc lobby
- 18 proposed wc
- 19 proposed accessible wc
- 20 proposed seating booths

- 21 proposed bench seating
- 22 proposed refuse store - utilising existing ventilation grille

* red line - G1/F1 commercial unit

• listed building application
20 09 23 • ab • hw
rev • description
issued • drawn • checked
1:100 @ a3 scale bar measuring 5m

shedkm
project kampus listed
client mount anvil
drawing number G1.F1 SK06
scale 1:1250 @ a3
status listed building application
pippi eats • proposed lower ground plan

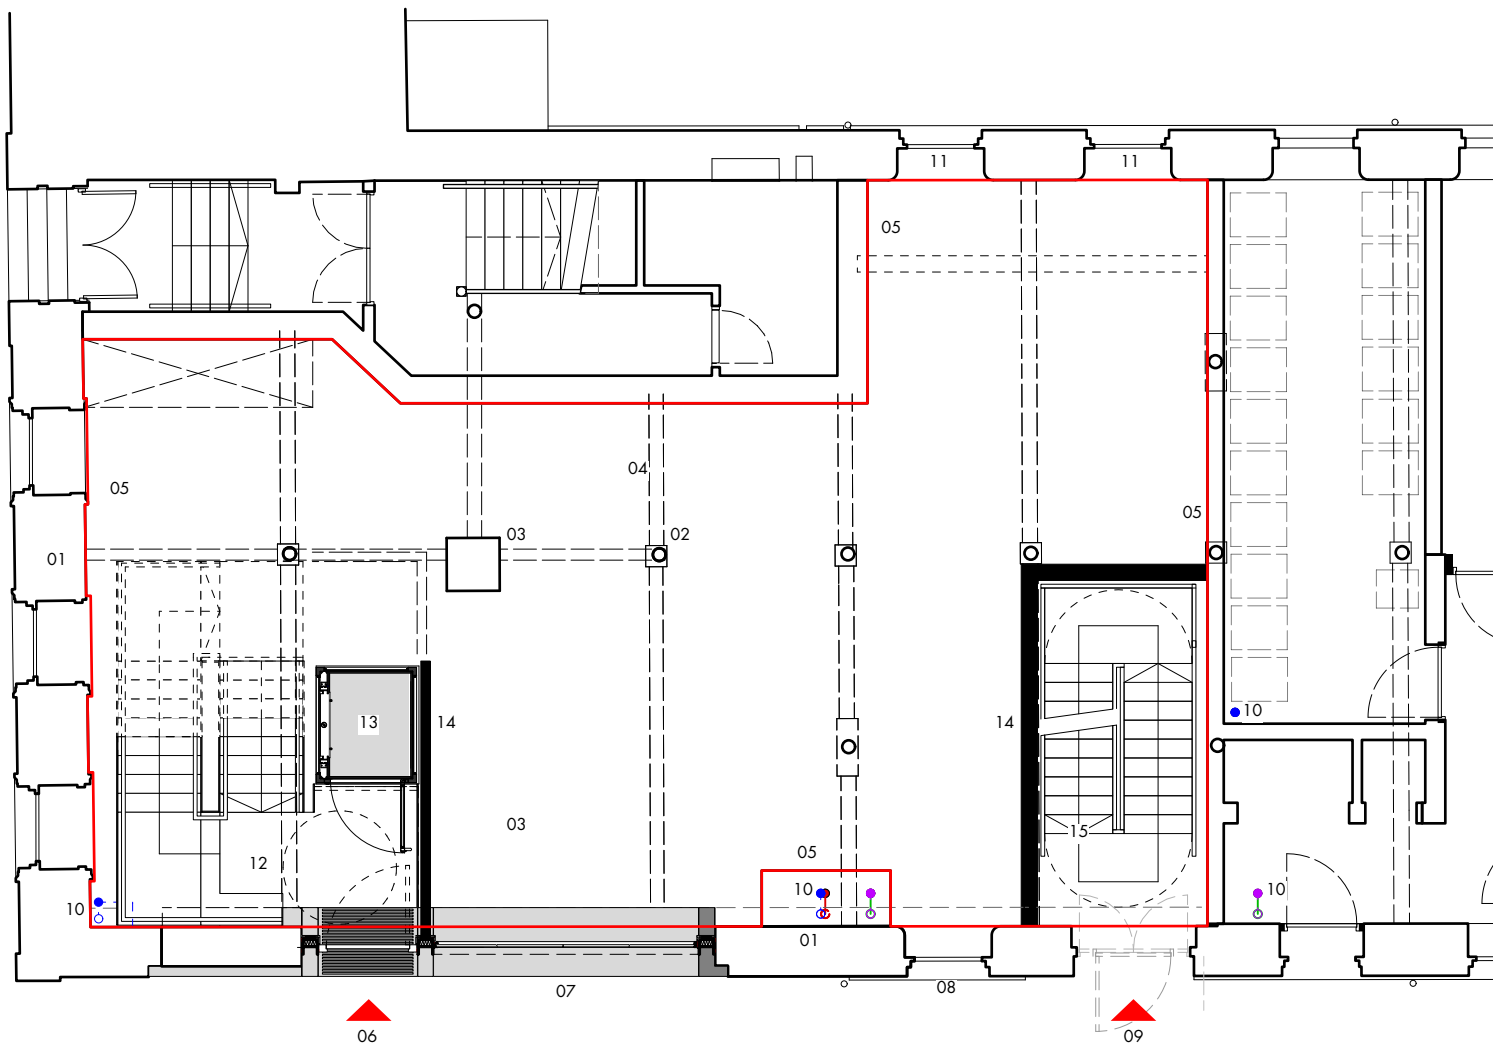


- 01 existing brickwork walls
02 existing cast iron column
03 existing brickwork column
04 existing beam
05 existing lining - plasterboard finish
06 existing commercial entrance door at external ground floor level
07 existing full height window
08 existing window
09 existing access door at external ground floor level
10 existing services

- 11 existing louvred service grille
12 proposed metal stair - full height metal plate stringer balustrade, metal plate landings, folded metal plate flights, stair nosings.
13 proposed platform lift
14 proposed plasterboard walls
15 proposed escape stair

* red line - G1/F1 commercial unit

1:100 @ a3 scale bar measuring 5cm

shedkm
project kampus listed
client mount anvil
drawing number G1.F1 SK07
scale 1:1250 @ a3
status listed building application
pippi eats • proposed upper ground plan

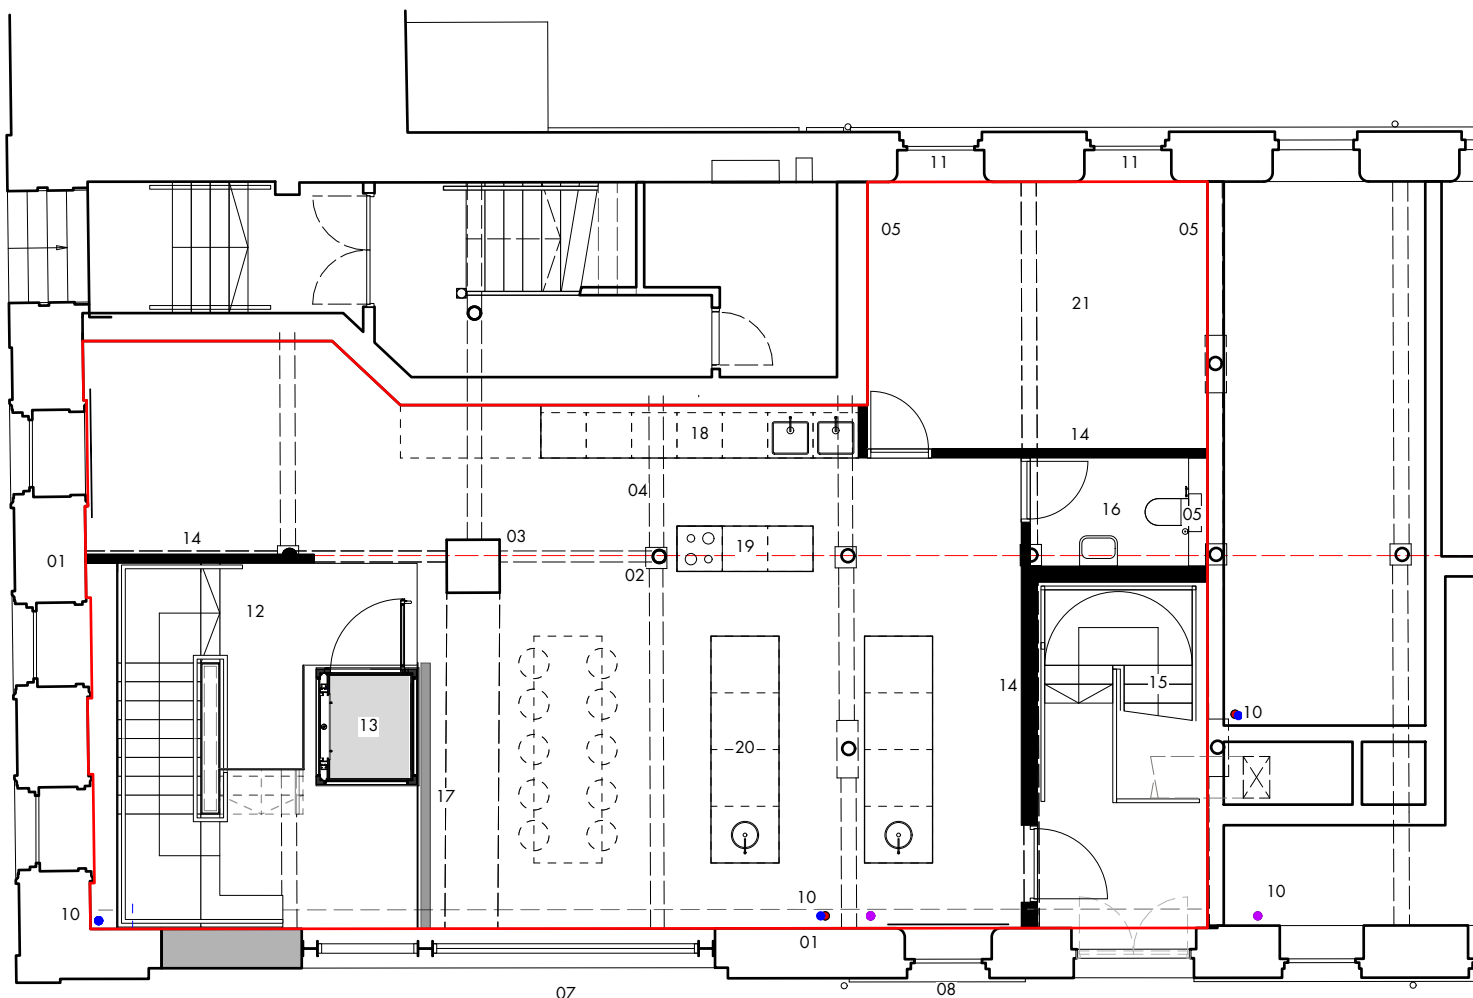

- 01 existing brickwork walls
02 existing cast iron column
03 existing brickwork column
04 existing beam
05 existing lining - plasterboard finish
06 existing commercial entrance door at external ground floor level
07 existing full height window
08 existing window
09 existing access door at external ground floor level
10 existing services

- 11 existing louvred service grille
12 proposed metal stair - full height metal plate stringer balustrade, metal plate landings, folded metal plate flights, stair nosings.
13 proposed platform lift
14 proposed plasterboard walls
15 proposed escape stair
16 proposed wc
17 proposed balustrade - plasterboard finish with MDF capping
18 proposed kitchen bank
19 proposed food demonstration units



- 20 proposed kitchen island units
21 proposed storage room

• red line - G1/F1 commercial unit

• listed building application
20 09 23 • ab • hw
rev • description
issued • drawn • checked
1:100 @ a3 scale bar measuring 5m

shedkm
project kampus listed
client mount anvil
drawing number G1.F1 SK10
scale 1:1250 @ a3
status listed building application
pippi eats • proposed upper floor plan

+44 (0)151 709 8211
+44 (0)207 253 8881

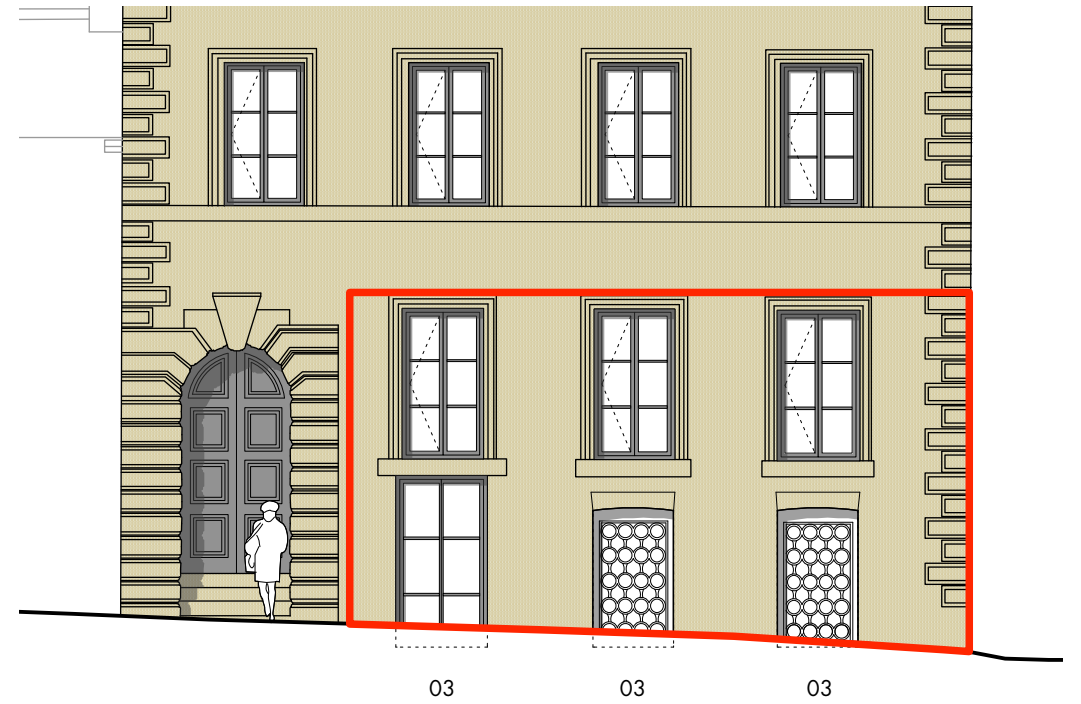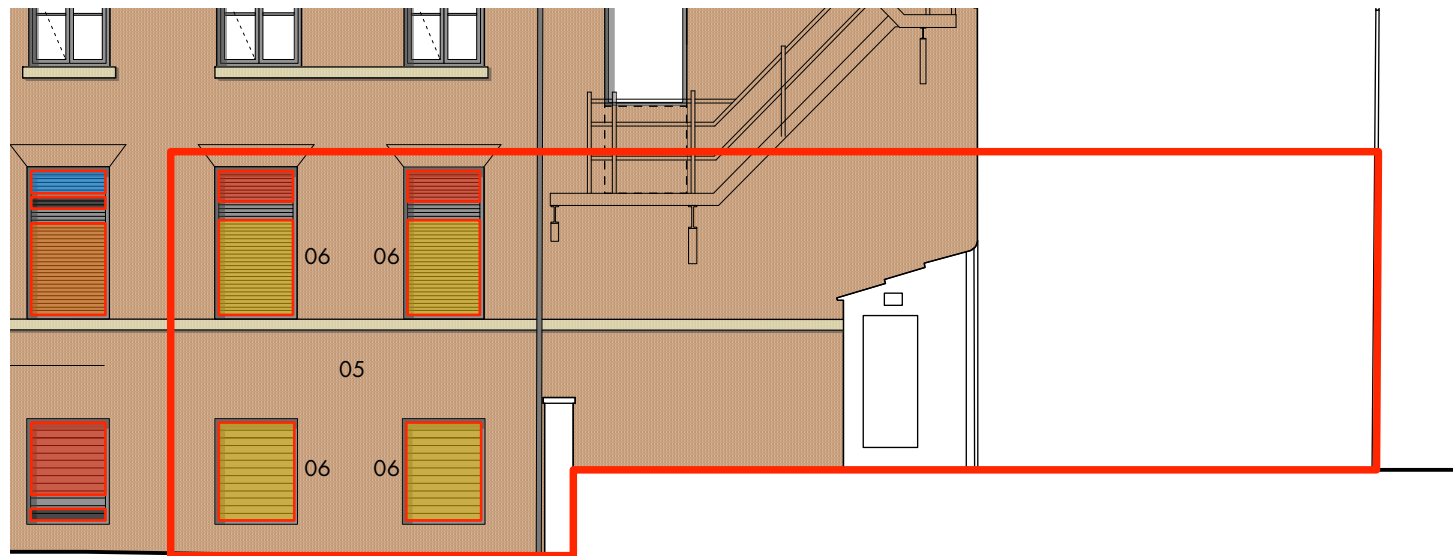



- 01 existing commercial entrance
- 02 existing full height window
- 03 existing window
- 04 existing access door
- 05 existing brickwork
- 06 existing louvred service grilles

* red line - G4.1.2 commercial area 65sqm

• listed building application
20 09 23 • ab • hvr
rev • description
issued • drawn • checked
0 1m 2m 3m 4m 5m
1:100 @ a3 scale bar measuring 5cm

shedkm
project kampus listed
client mount anvil
drawing number G1.F1 SK11
scale 1:1250 @ a3
status listed building application
pippi eats • unit elevations




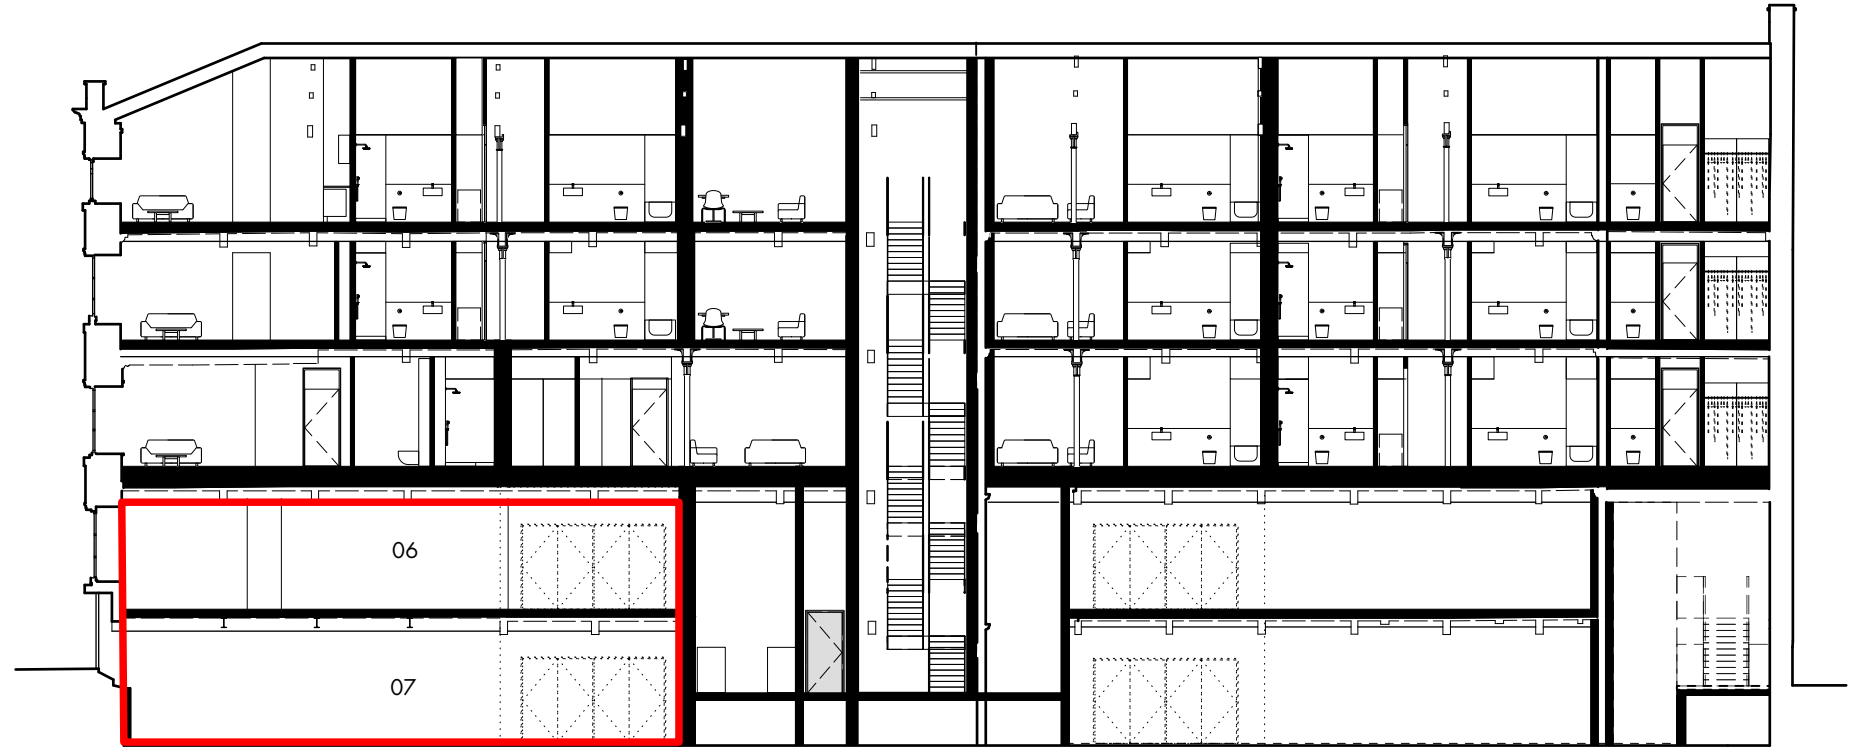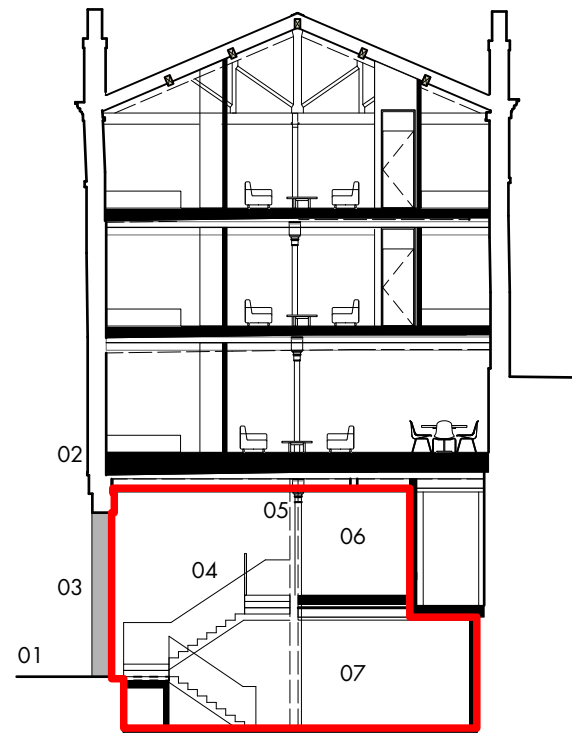

- 01 existing external level
- 02 existing external wall
- 03 existing entrance
- 04 proposed, open metal stair
- 05 existing columns
- 06 upper ground floor
- 07 lower ground floor

20 09 23 • ab • hw
1:200 @ a3 scale bar measuring 5cm

shedkm
project kampus listed
client mount anvil
drawing number G1.F1 SK12
scale 1:1250 @ a3
status **listed building application**
pippi eats • unit sections

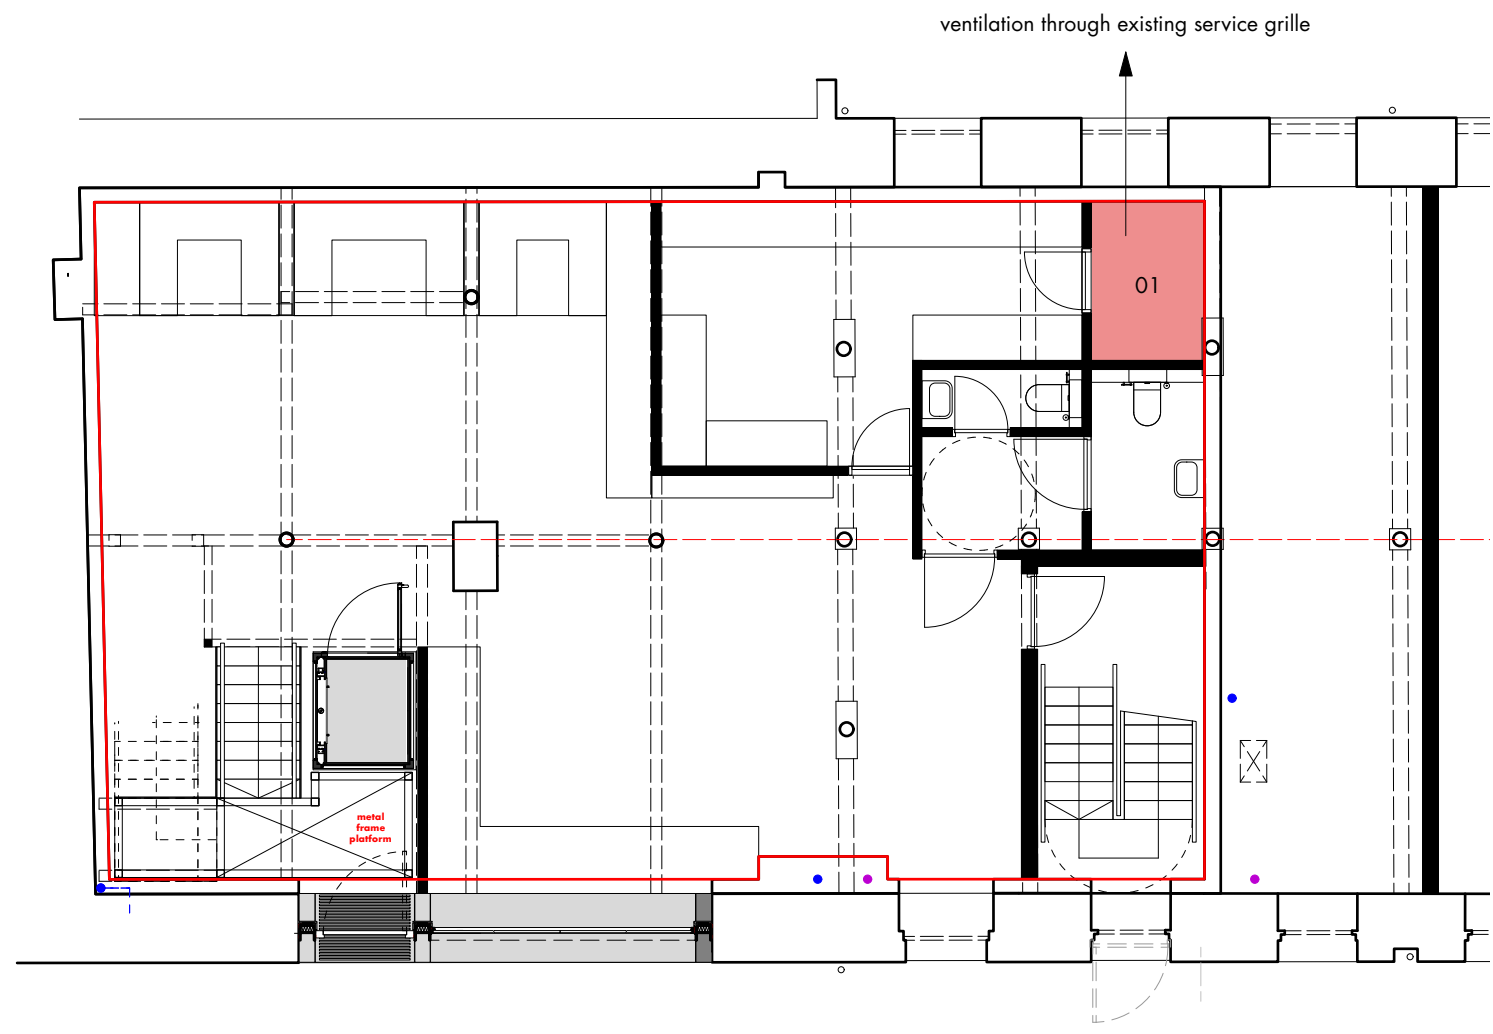

01 refuse store - connected to existing service grille for ventilation

• red line - G1/F1 commercial unit

• listed building application

20 09 23 • ab • hw

rev • description

issued • drawn • checked

01m2m3m4m5m

1:100 @ a3 scale bar measuring 5cm

shedkm

+44 (0)151 709 8211
+44 (0)207 253 8881

project

kampus listed

client

mount anvil

drawing number

G1.F1 SK15

scale

1:1250 @ a3

status

listed building application

pippi eats • refuse plan

