


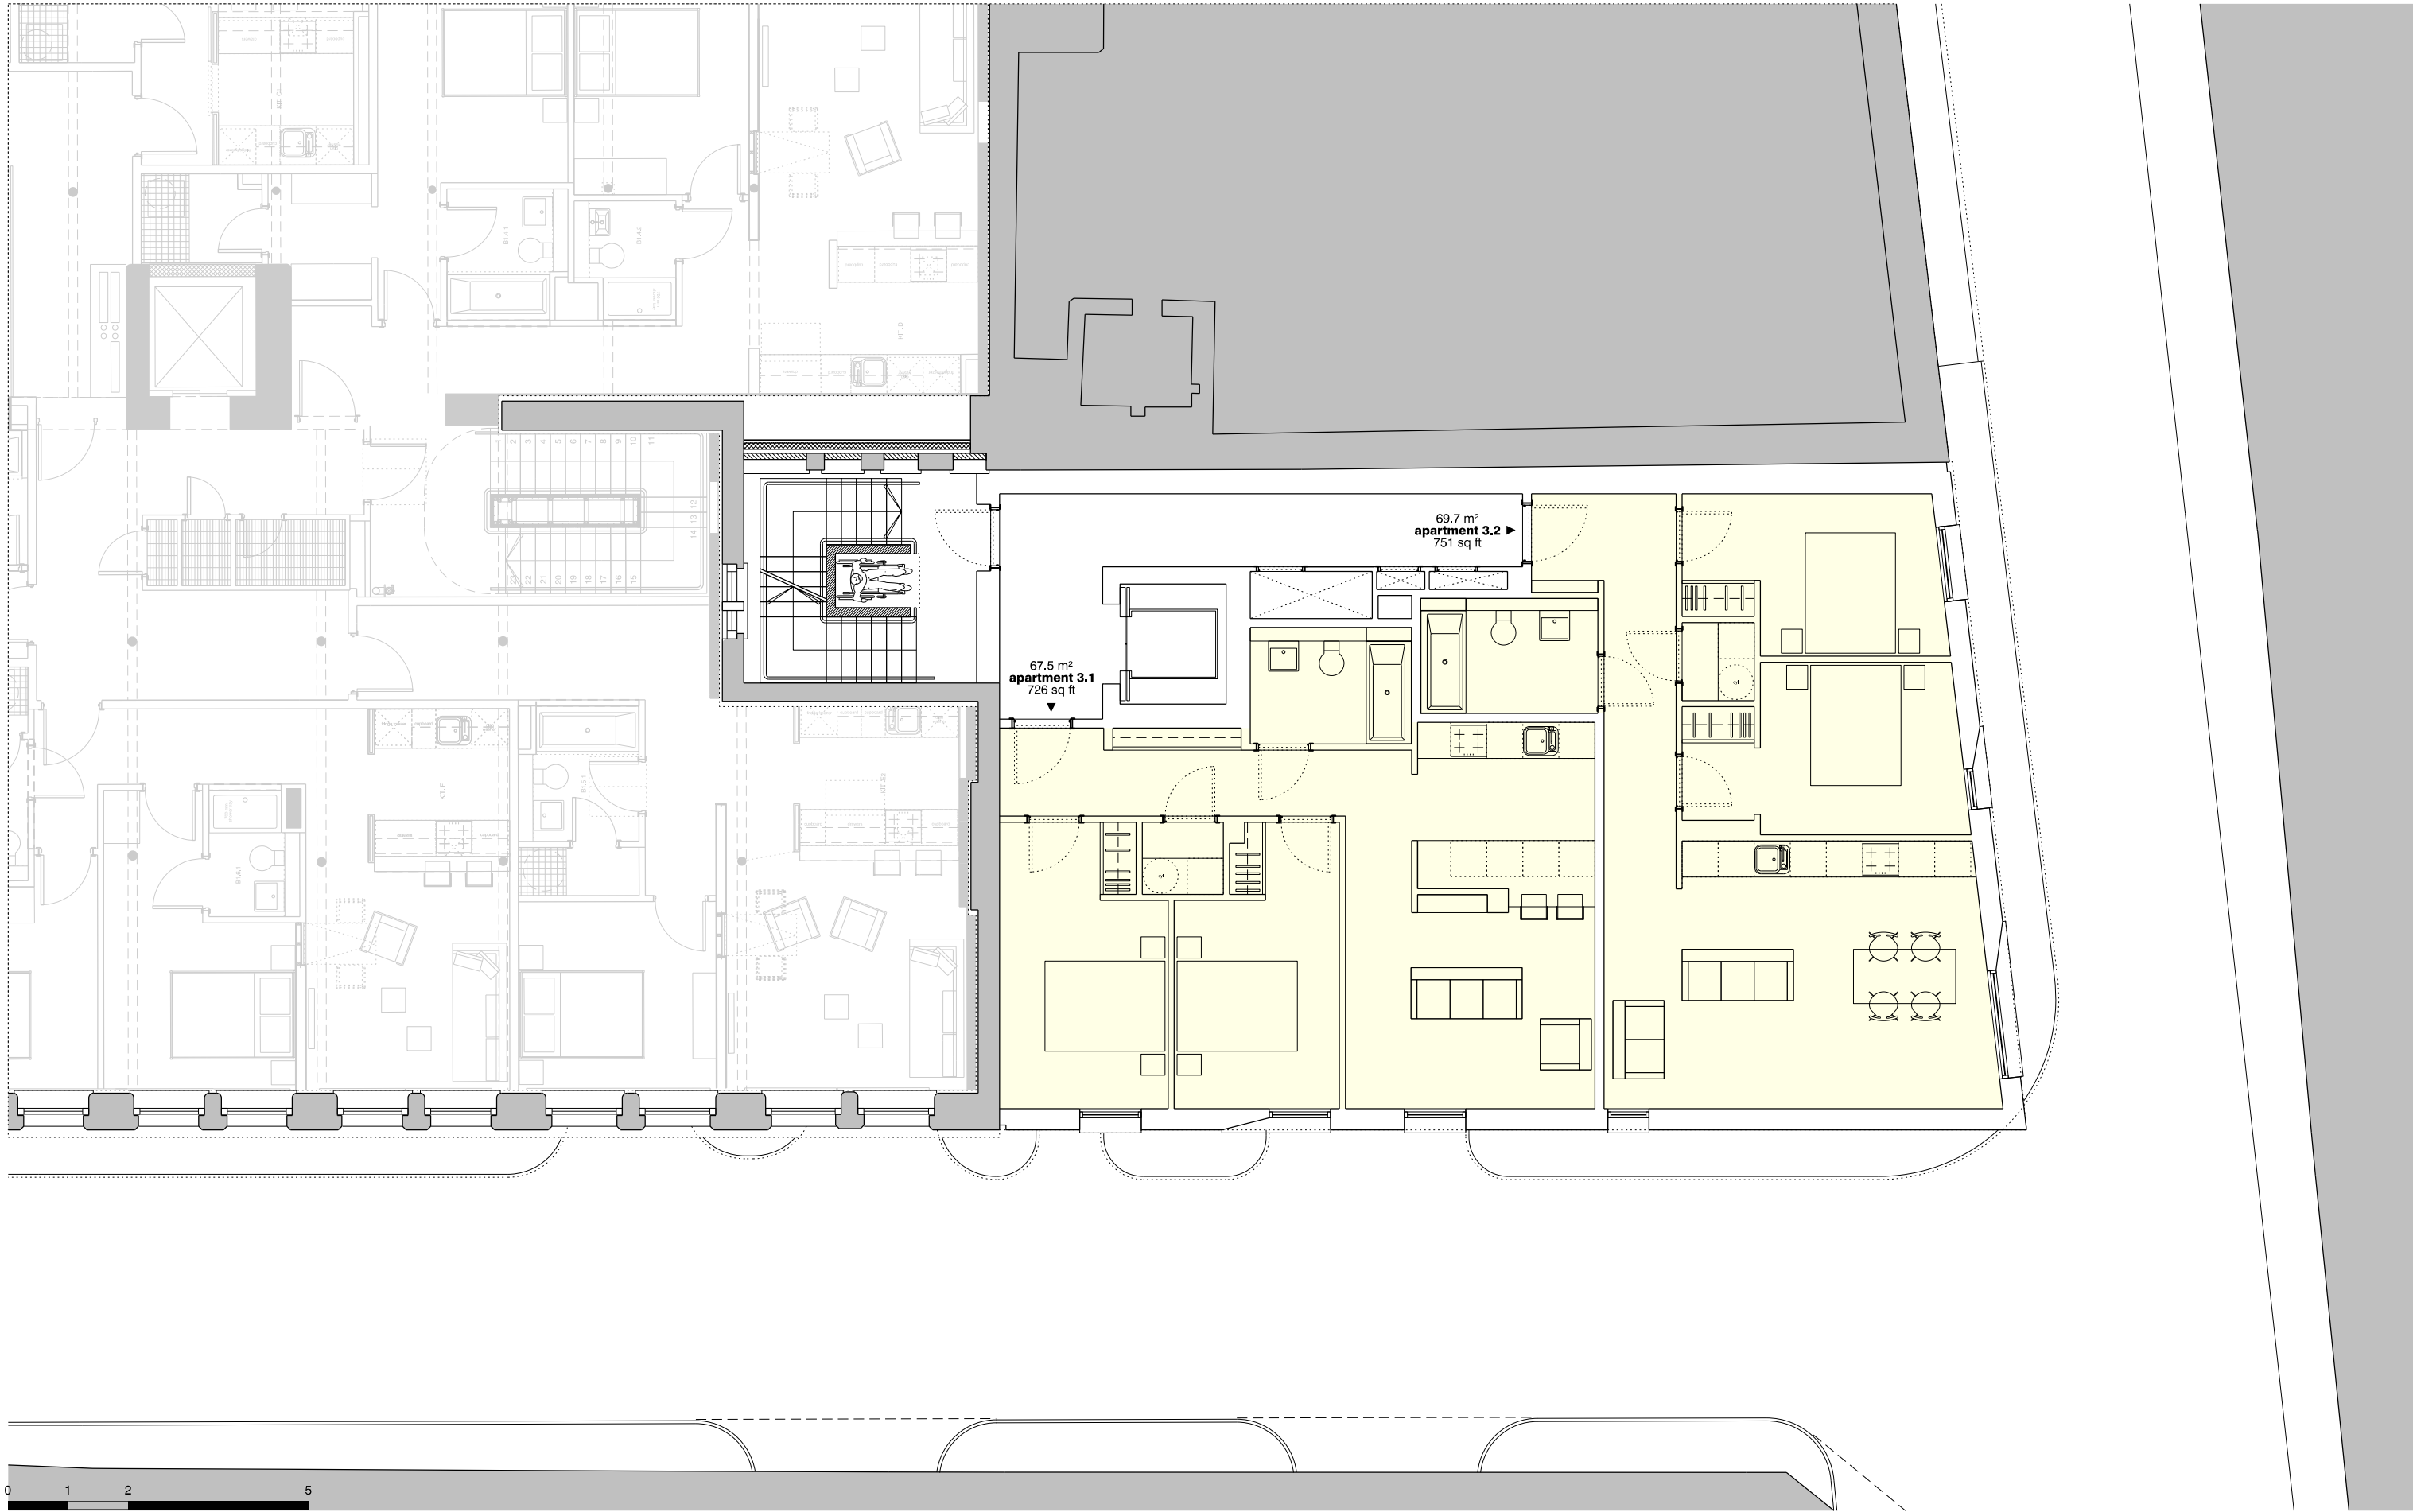

revision: P01
date: 20230929
note: planning submission

- one bedroom apartment
- two bedroom apartment
- two bedroom townhouse



project
finlay's yard, 2 mangle street, manchester
job no.
7403
title
existing third floor plan
scale
1:100 @ A3
drawing no.
al(02)0013

stephenson hamilton risley
STUDIO

3 riverside mews
4 commercial street
manchester, M15 4RQ
www.shr.studio
email@shr.studio
0161 832 0244

note:- Interfaces with existing structure and fabric to be confirmed by site checked dimensions. Any queries to be brought to the attention of the contract administrator